




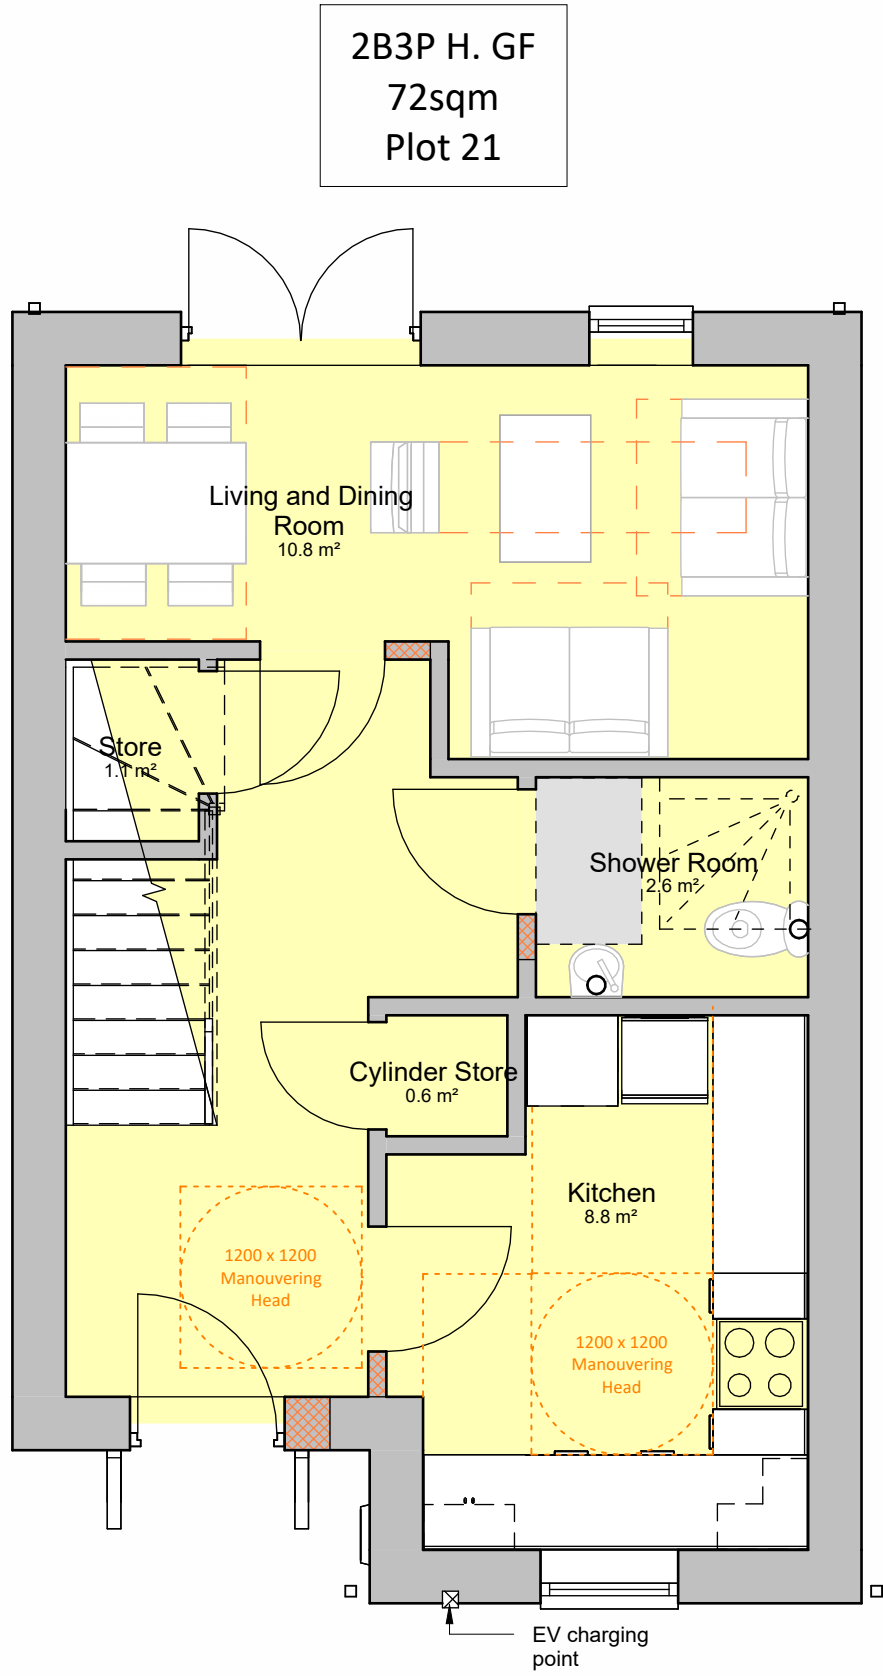

House Type 10 - 2BH Ground Floor Plan
1 : 50

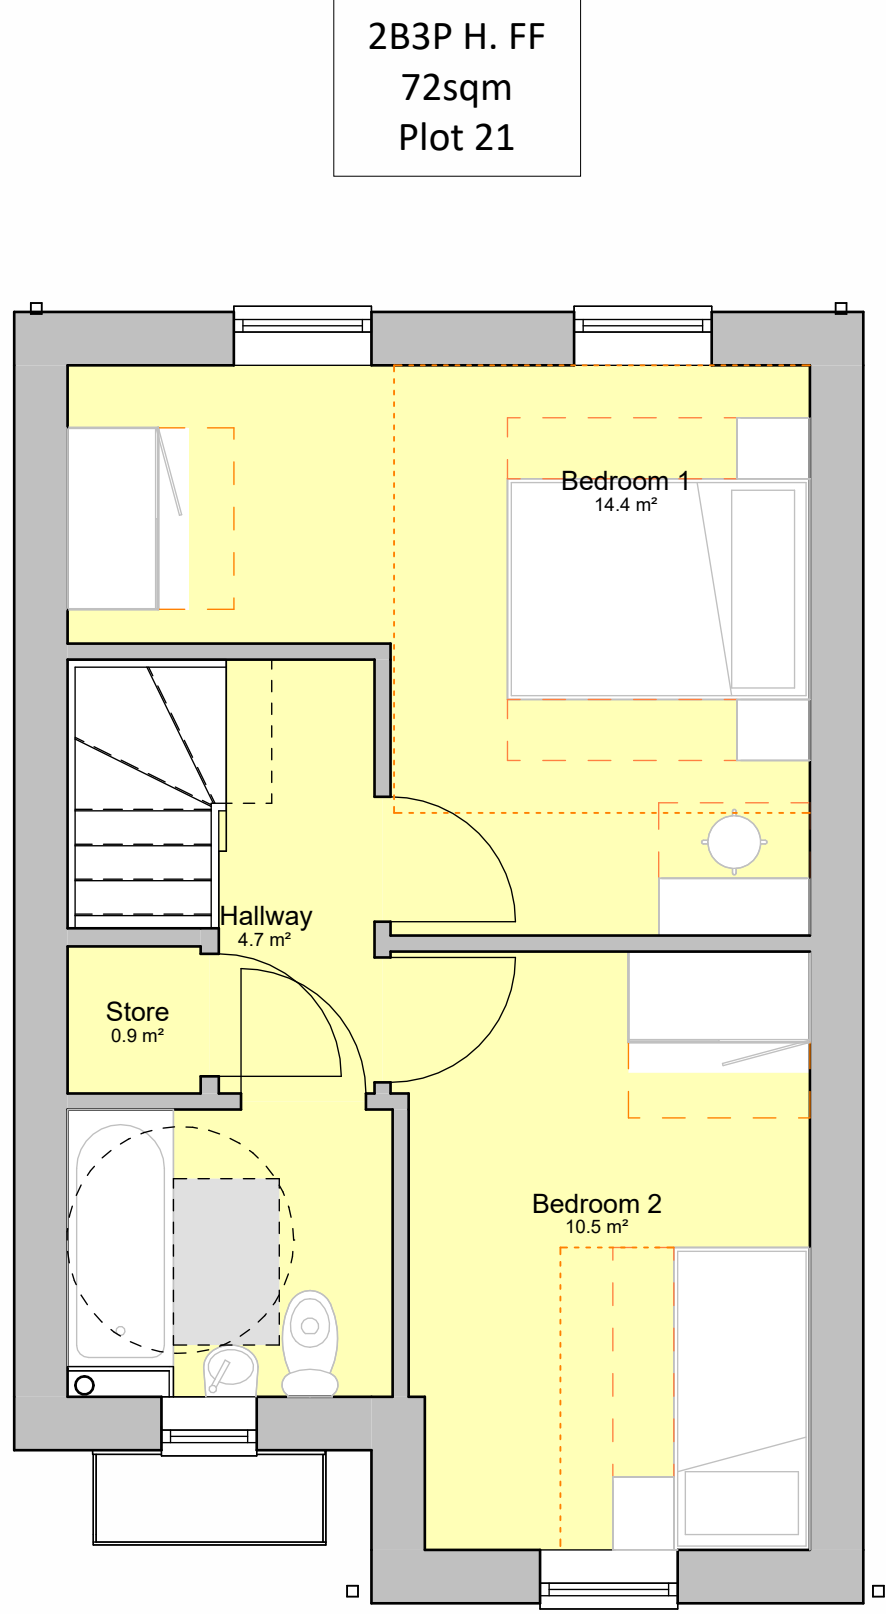


House Type 10 - 2BH First Floor Plan
1 : 50

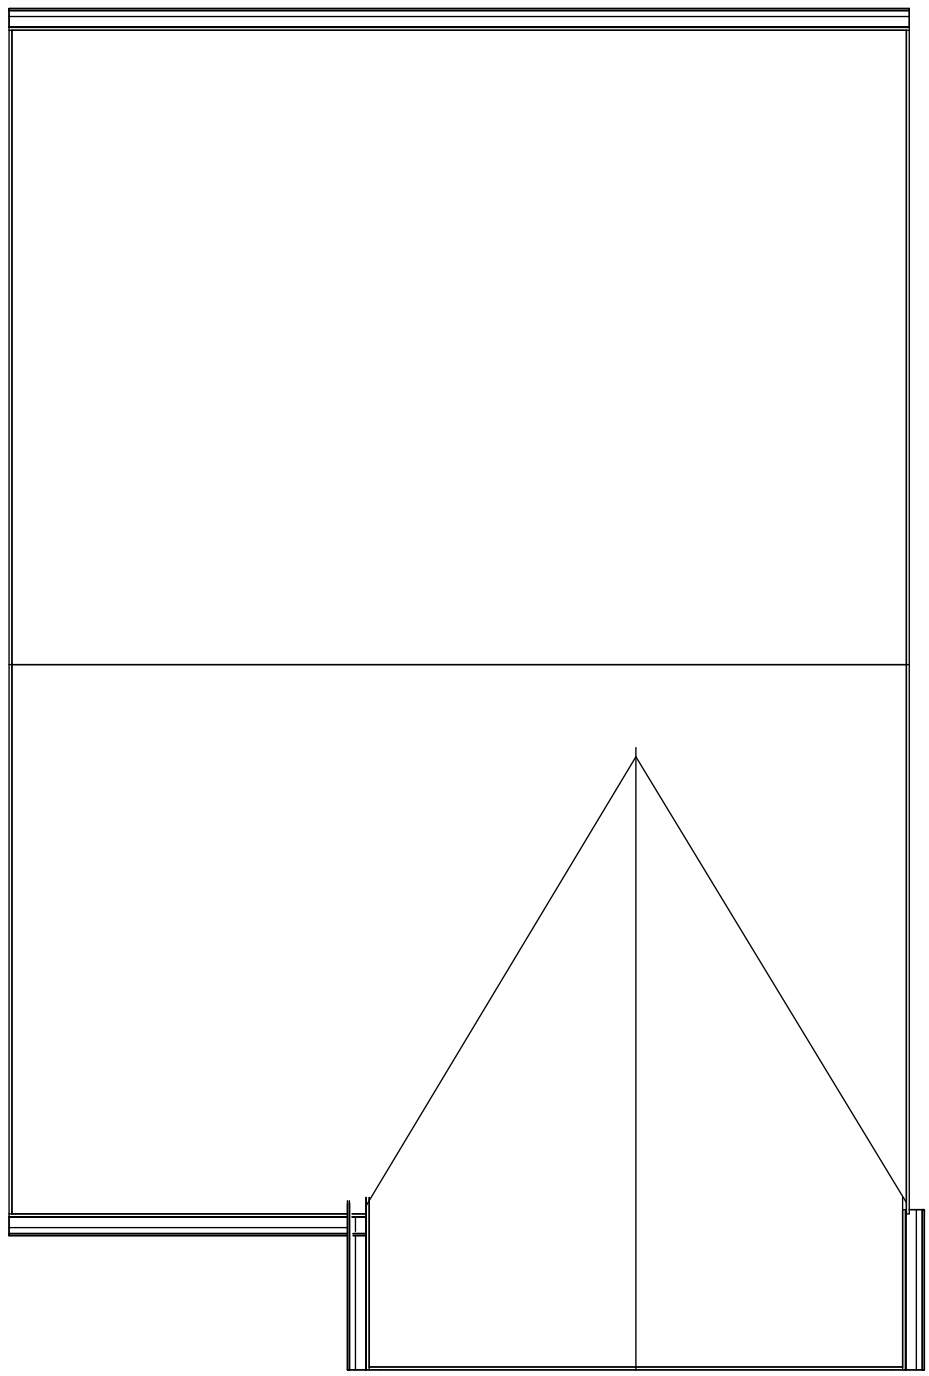

House Type 10 - 2BH Roof Plan
1 : 50



3D View 1

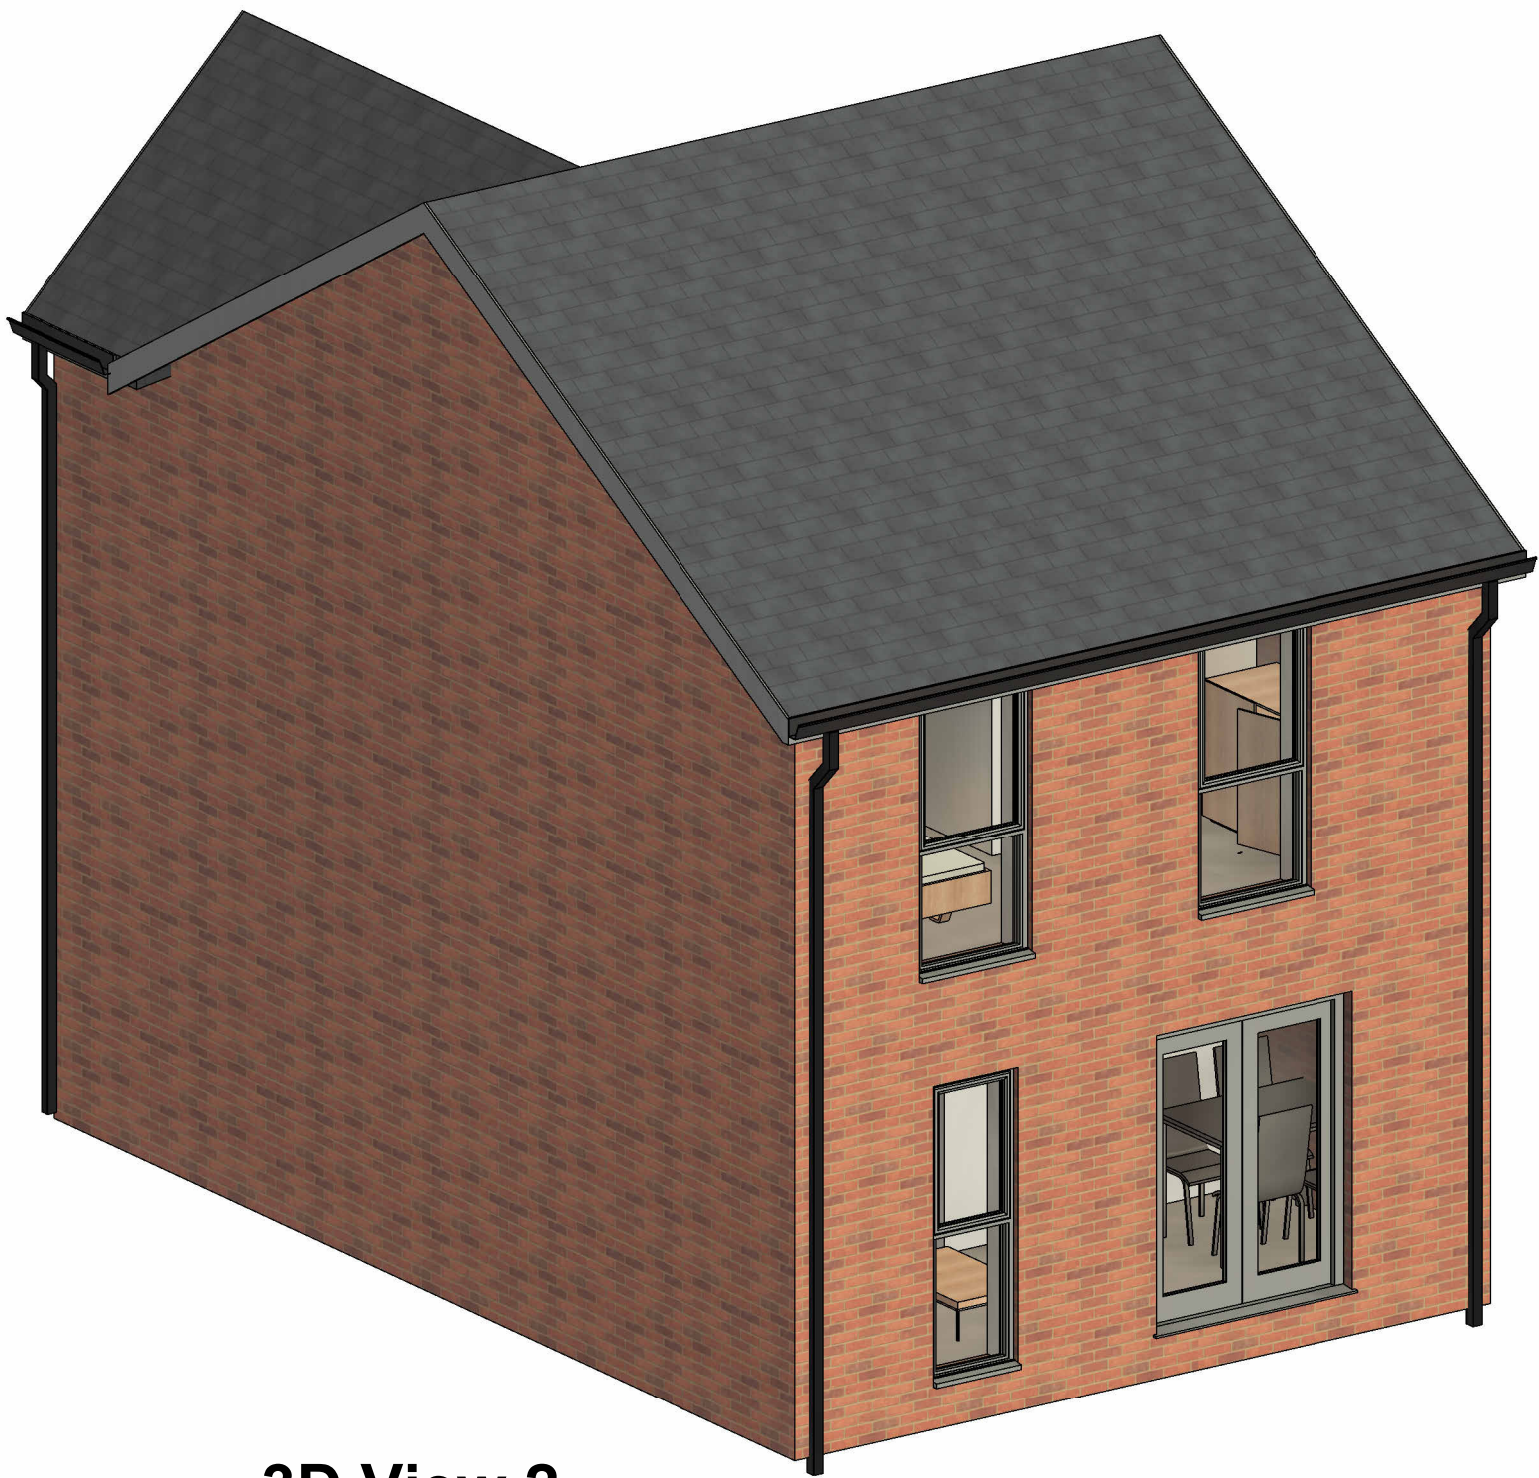

3D View 2

7	10.04.25	HG	Annotation added to gable wall following client feedback prior to submission to planning
6	07.04.25	HG	Annotation and title block updated to show corresponding plot number
5	26.02.25	HG	Drawings revised to show new internal layout
4	06.11.24	JW	House Types updated to show M4(2)
3	11.09.24	JW	Planning package finalised prior to planning submission. New drawing register created to combine sites
2	13.07.23	HG	File identifier and title block updated to supersede model P5-BTP-03-XX-M3-A-House Type 10
1	05.04.23	JW	Bike store removed and window placement updated
Rev	Date	Int	Description



CLIENT:
One Manchester

PROJECT:
P500 - Phase 2 - House Type 10
Plot 21

DESCRIPTION:
House Type 10 - Proposed Plans

PURPOSE OF ISSUE:
Planning

DRAWN BY:	CHECKED	DATE:	SCALE @ A1:
HG	VS	07.03.23	1 : 50

JOB NO:	STATUS CODE:	DRAWING NO:	REV
4244	S2	195	7

FILE IDENTIFIER:
LC-BTP-03-ZZ-DR-A-4244_195.7

Elizabeth House 486 Didsbury Road Heaton Mersey Stockport SK4 3BS
0161 443 1221 info@bernardtaylor.co.uk www.btparchitects.co.uk