




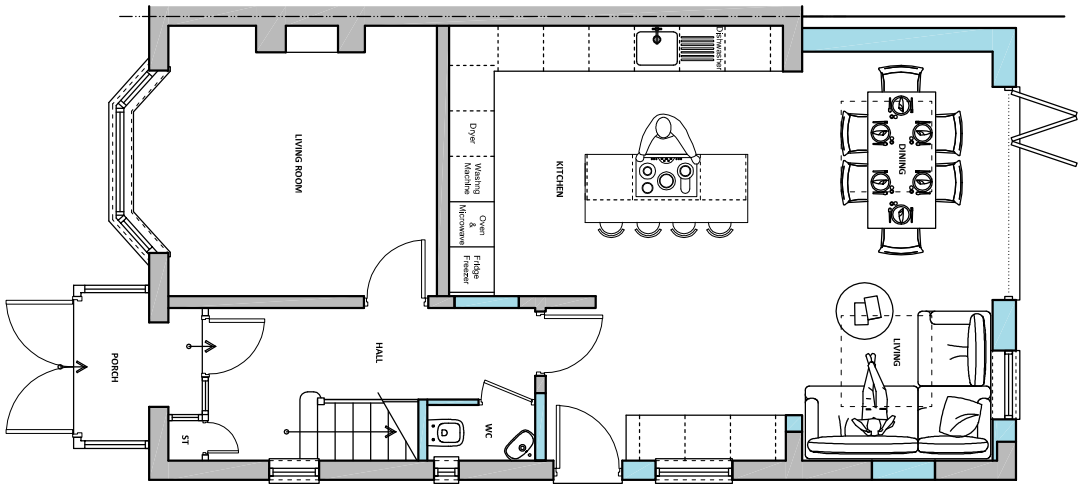


PROPOSED | GROUND FLOOR PLAN

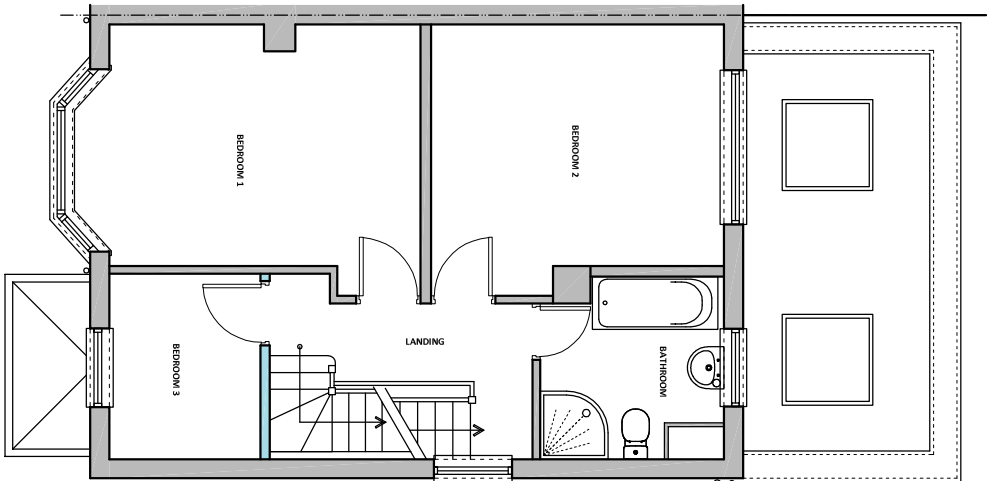


PROPOSED | FIRST FLOOR PLAN

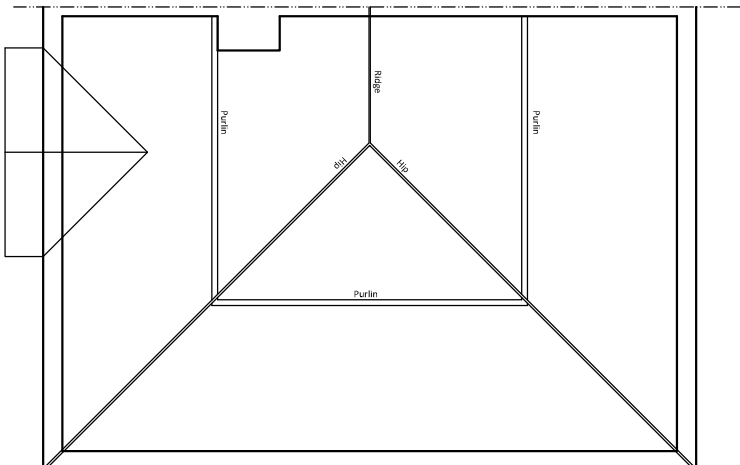


PROPOSED | LOFT PLAN

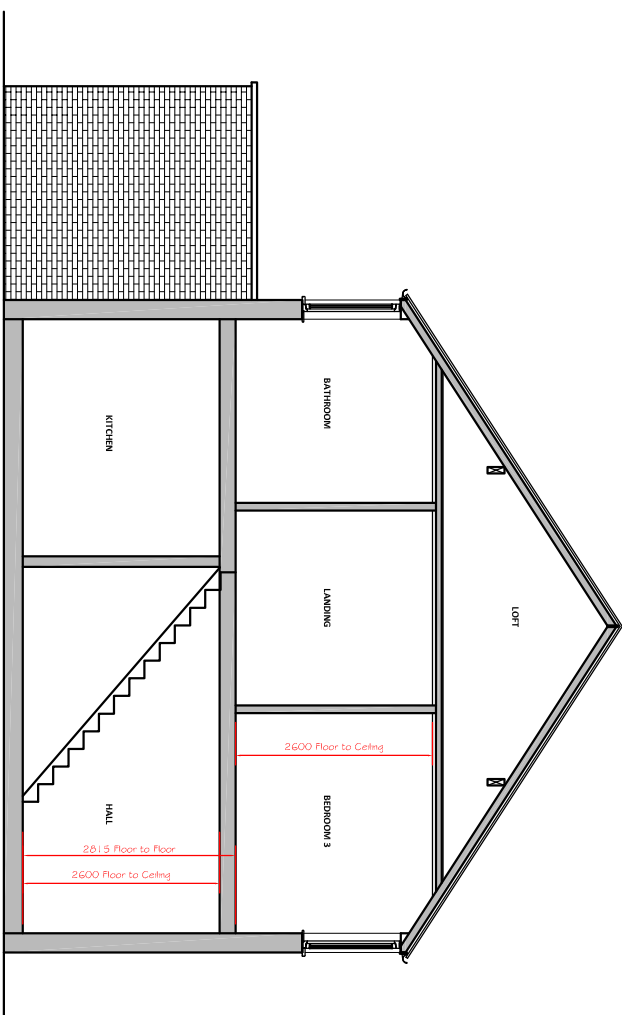


PROPOSED | SCHEMATIC SECTION

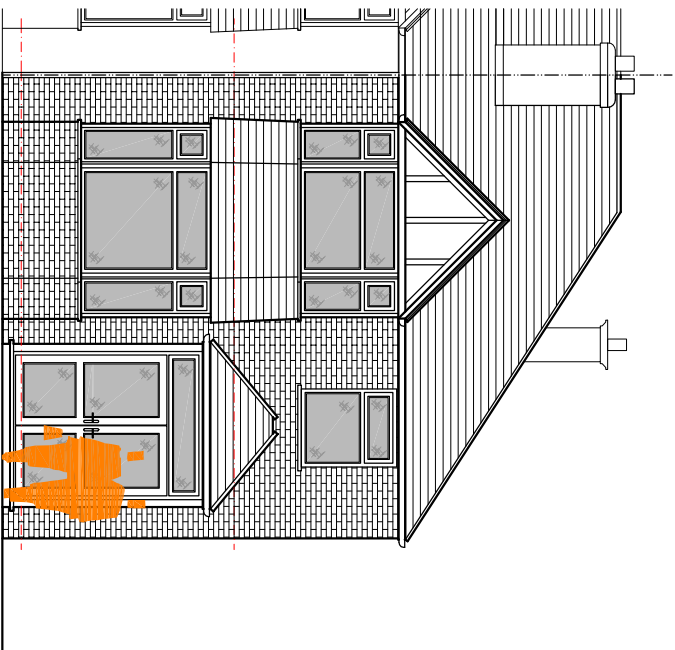

PROPOSED | FRONT ELEVATION

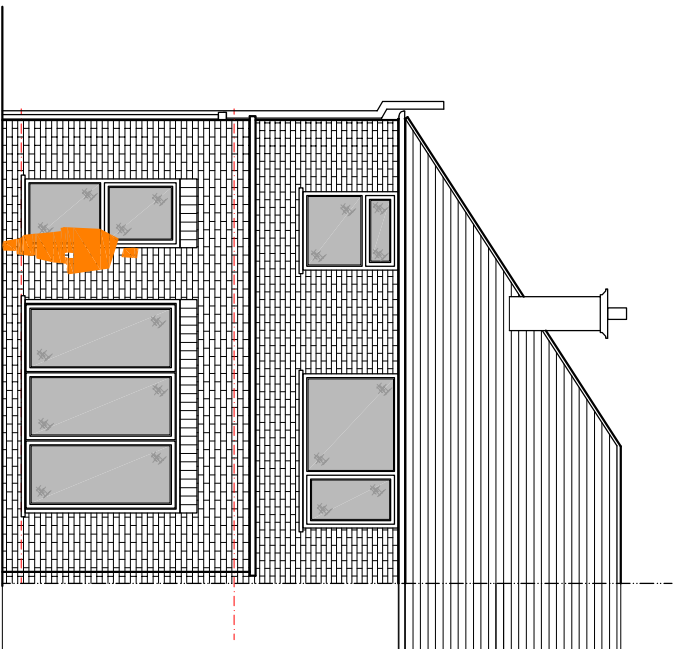

PROPOSED | REAR ELEVATION

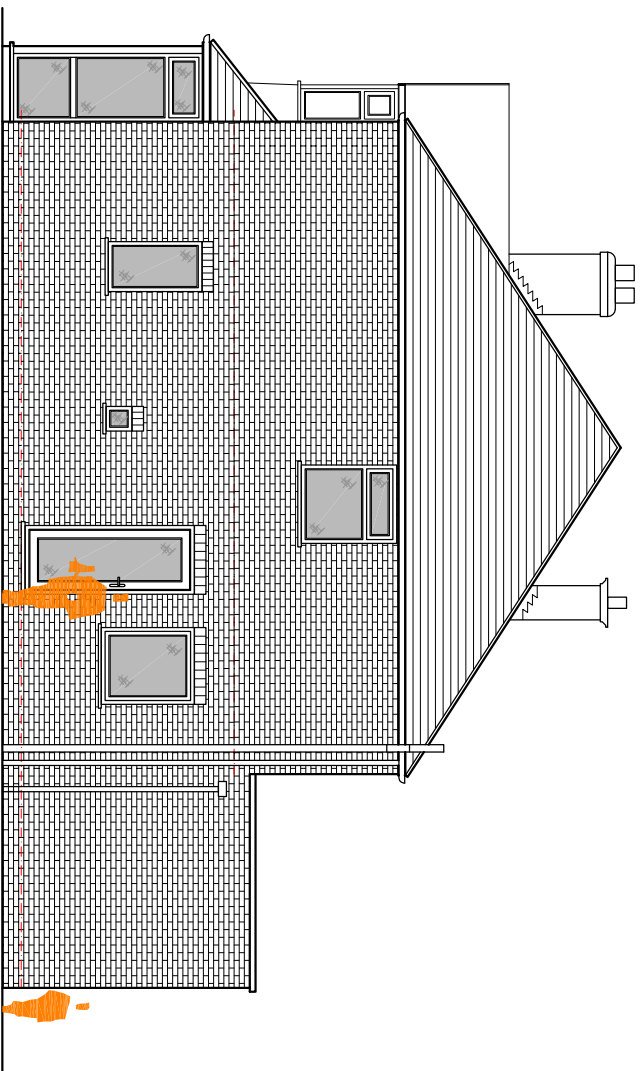

PROPOSED | SIDE ELEVATION A

|                   |       |             |      |           |
|-------------------|-------|-------------|------|-----------|
| Revision          |       | Description | Date | Issued by |
|                   |       |             |      |           |
|                   |       |             |      |           |
|                   |       |             |      |           |
|                   |       |             |      |           |
| Revision Schedule |       |             |      |           |
| 1:20              | 1:100 |             |      |           |
| 1:50              | 1:200 |             |      |           |
| 1:5               | 1:10  |             |      |           |
| 10 SCALE @ A1     |       |             |      |           |

CLIENT: Jack & Amy  
PROJECT: 7 Crimsworth Avenue, Chorlton

DRAWING TITLE: Proposed Plans & Elevations

PROJECT No: B0125  
DRAWING No: 02

REVISION: \*  
Scale: 1:100 @ A3  
Date: March 2025  
Drawn by: -

BRIGHTER  
architects + interior designers