





FRONT ELEVATION

SIDE ELEVATION

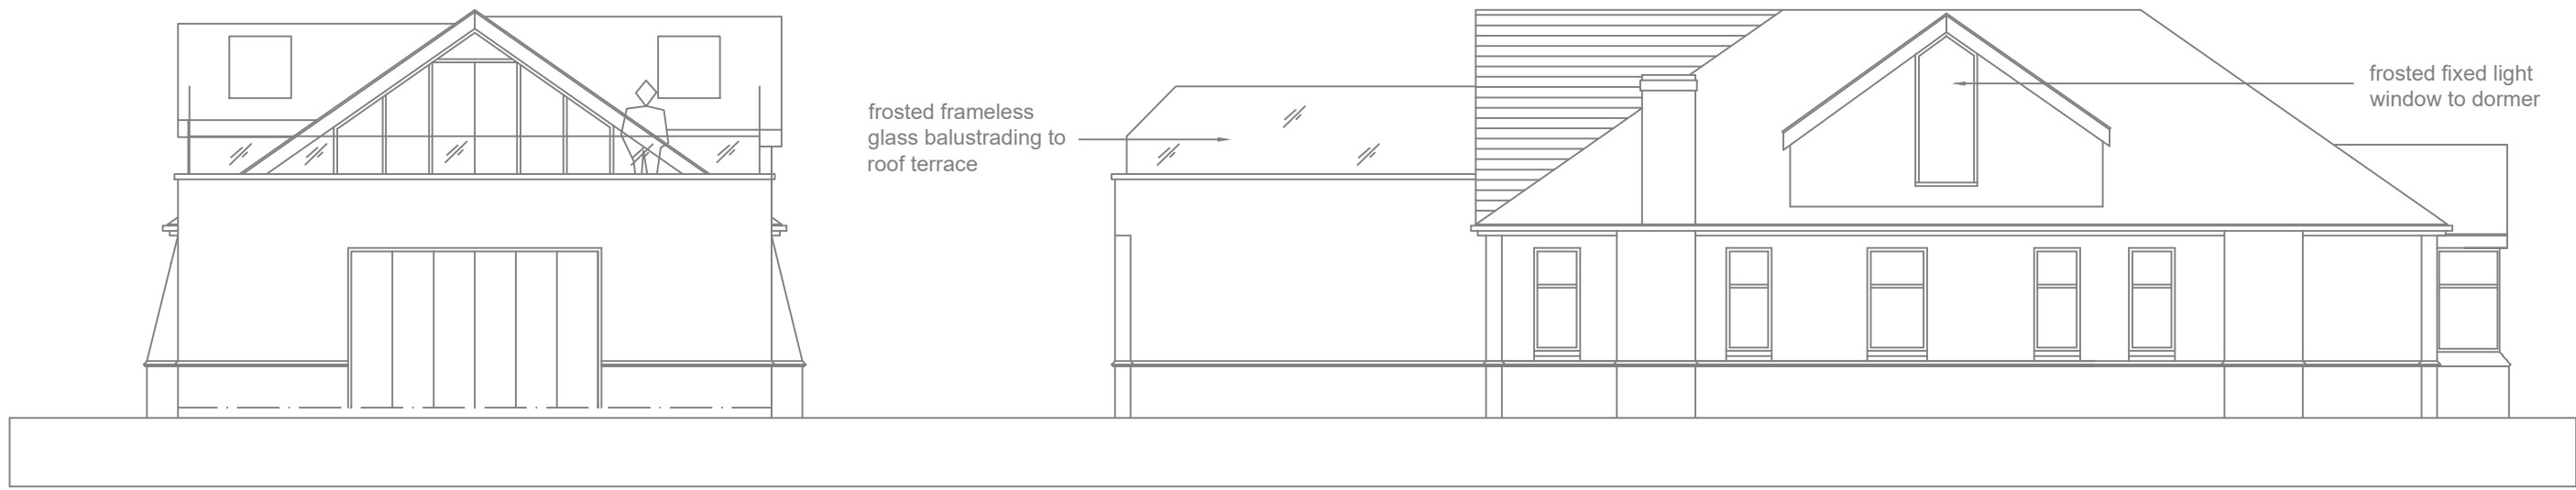


REAR ELEVATION


SIDE ELEVATION

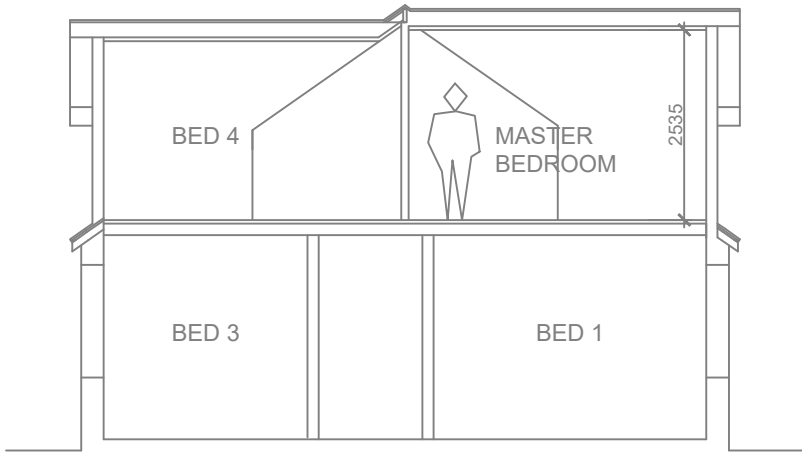


SECTION A-A

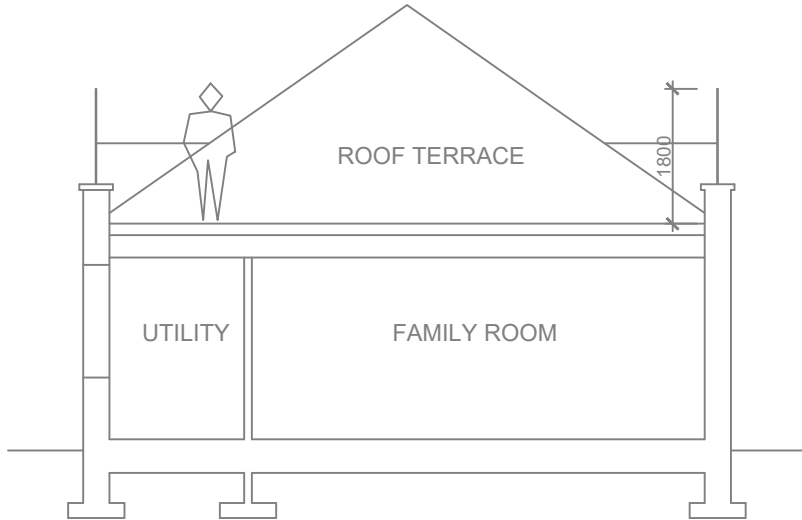


SECTION B-B

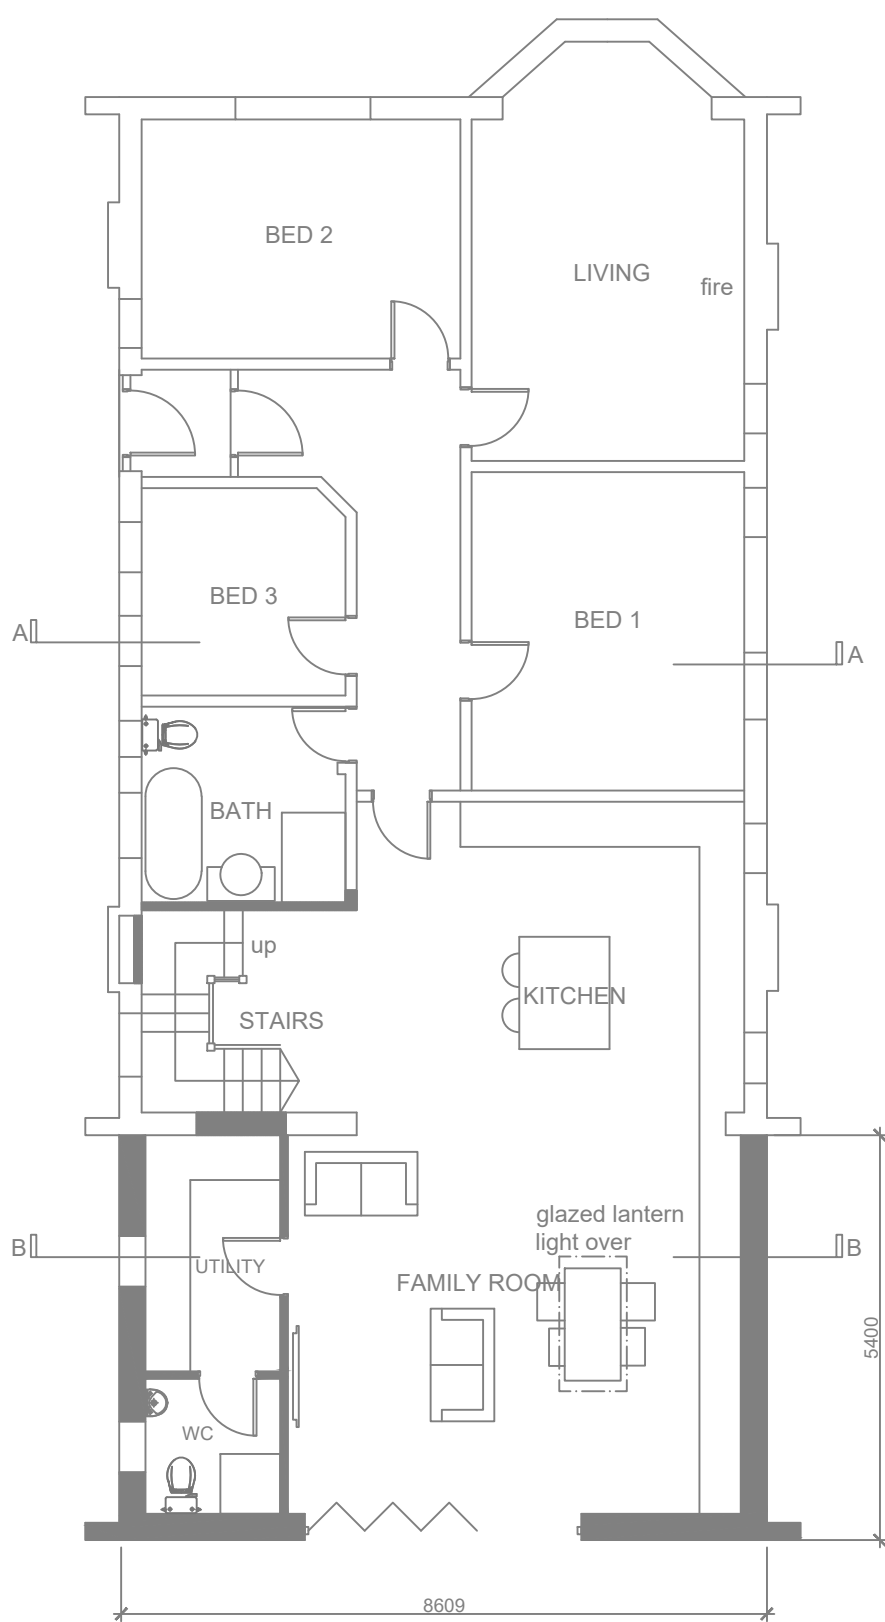

GROUND FLOOR PLAN

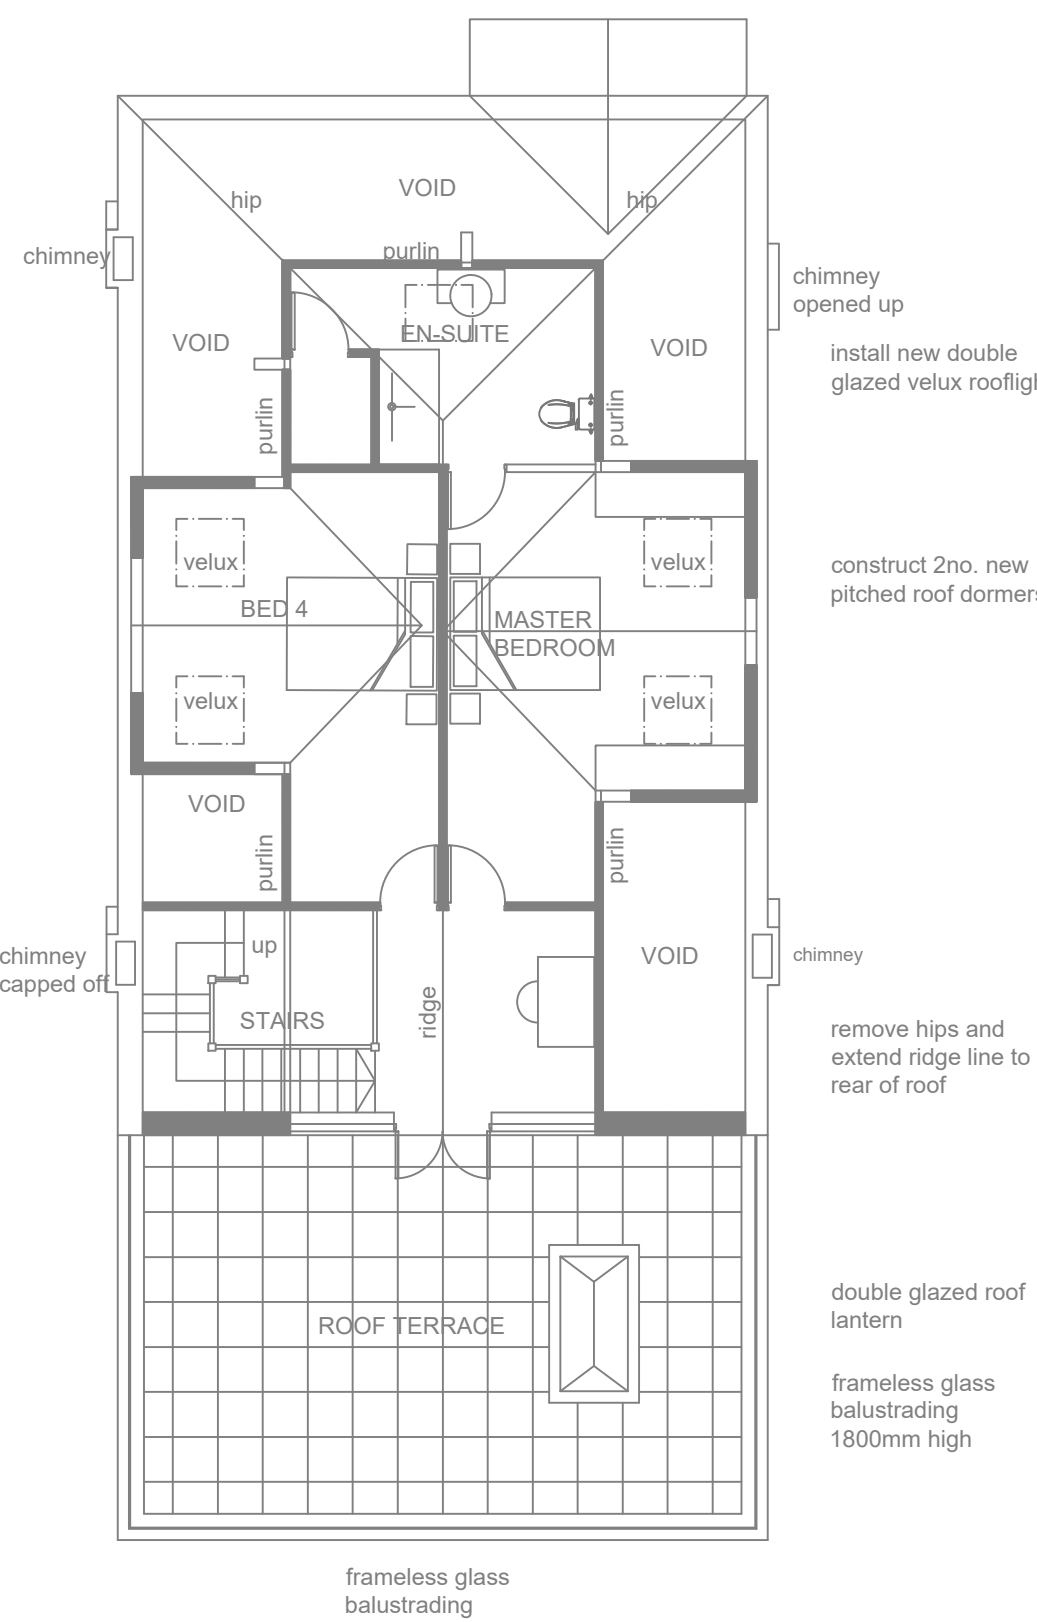

FIRST FLOOR PLAN

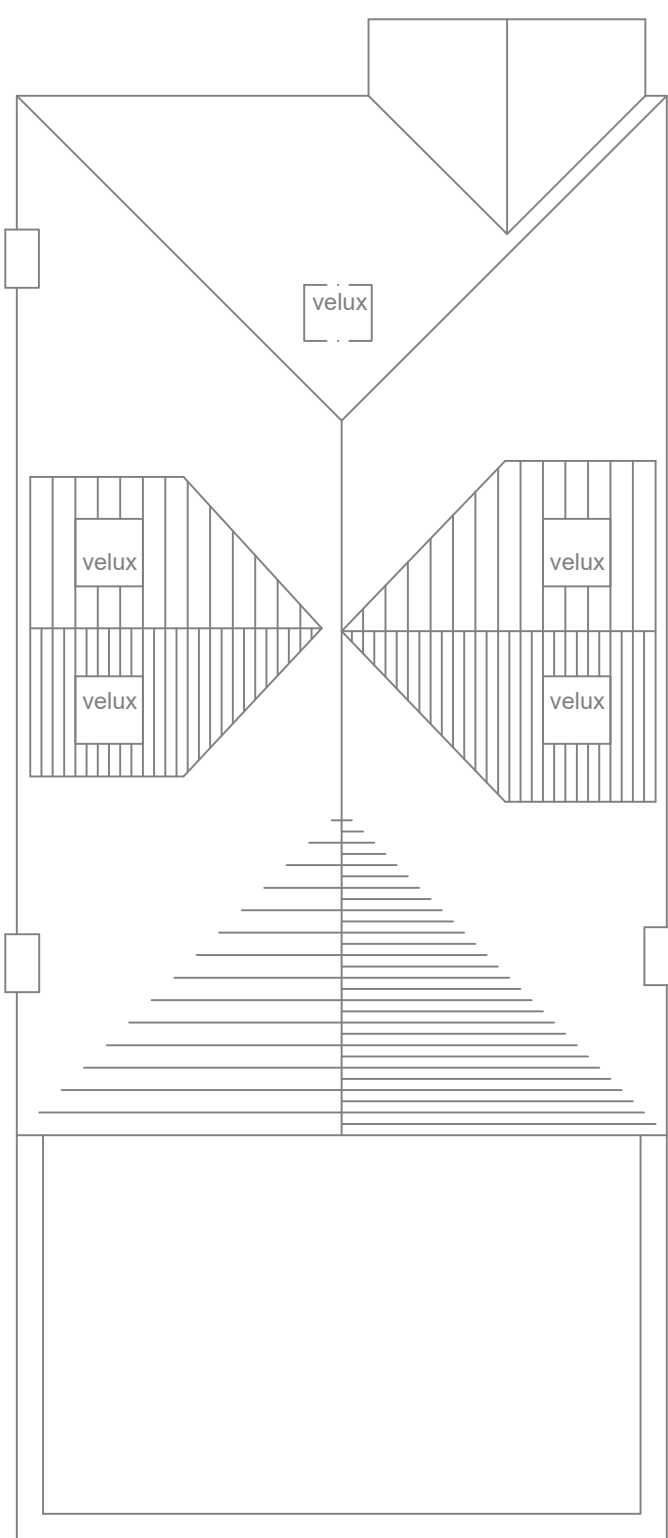

ROOF PLAN

REV B RIGHT HAND DORMER WINDOW AMENDED 01.09.25

REV A ROOFLIGHTS ADDED TO DORMERS, BALUSTRADING HEIGHT INCREASED TO SIDE ELEVATIONS AND DORMER WINDOWS REDUCED AND FROSTED 01.09.25

Client
jules sinclair simon

Project
proposed rear extension and loft conversion

Drawing Title
scheme proposals

Scale
1:100@A1 / 1:200@A3 do not scale

Drawing Number
RK102.03

Status
planning

Revision
B

RK Architectural Limited
71-75 Shelton Street, Covent Garden, London, WC2H 9JQ
tel. 07585 943280. email. onearchitectural@gmail.com