

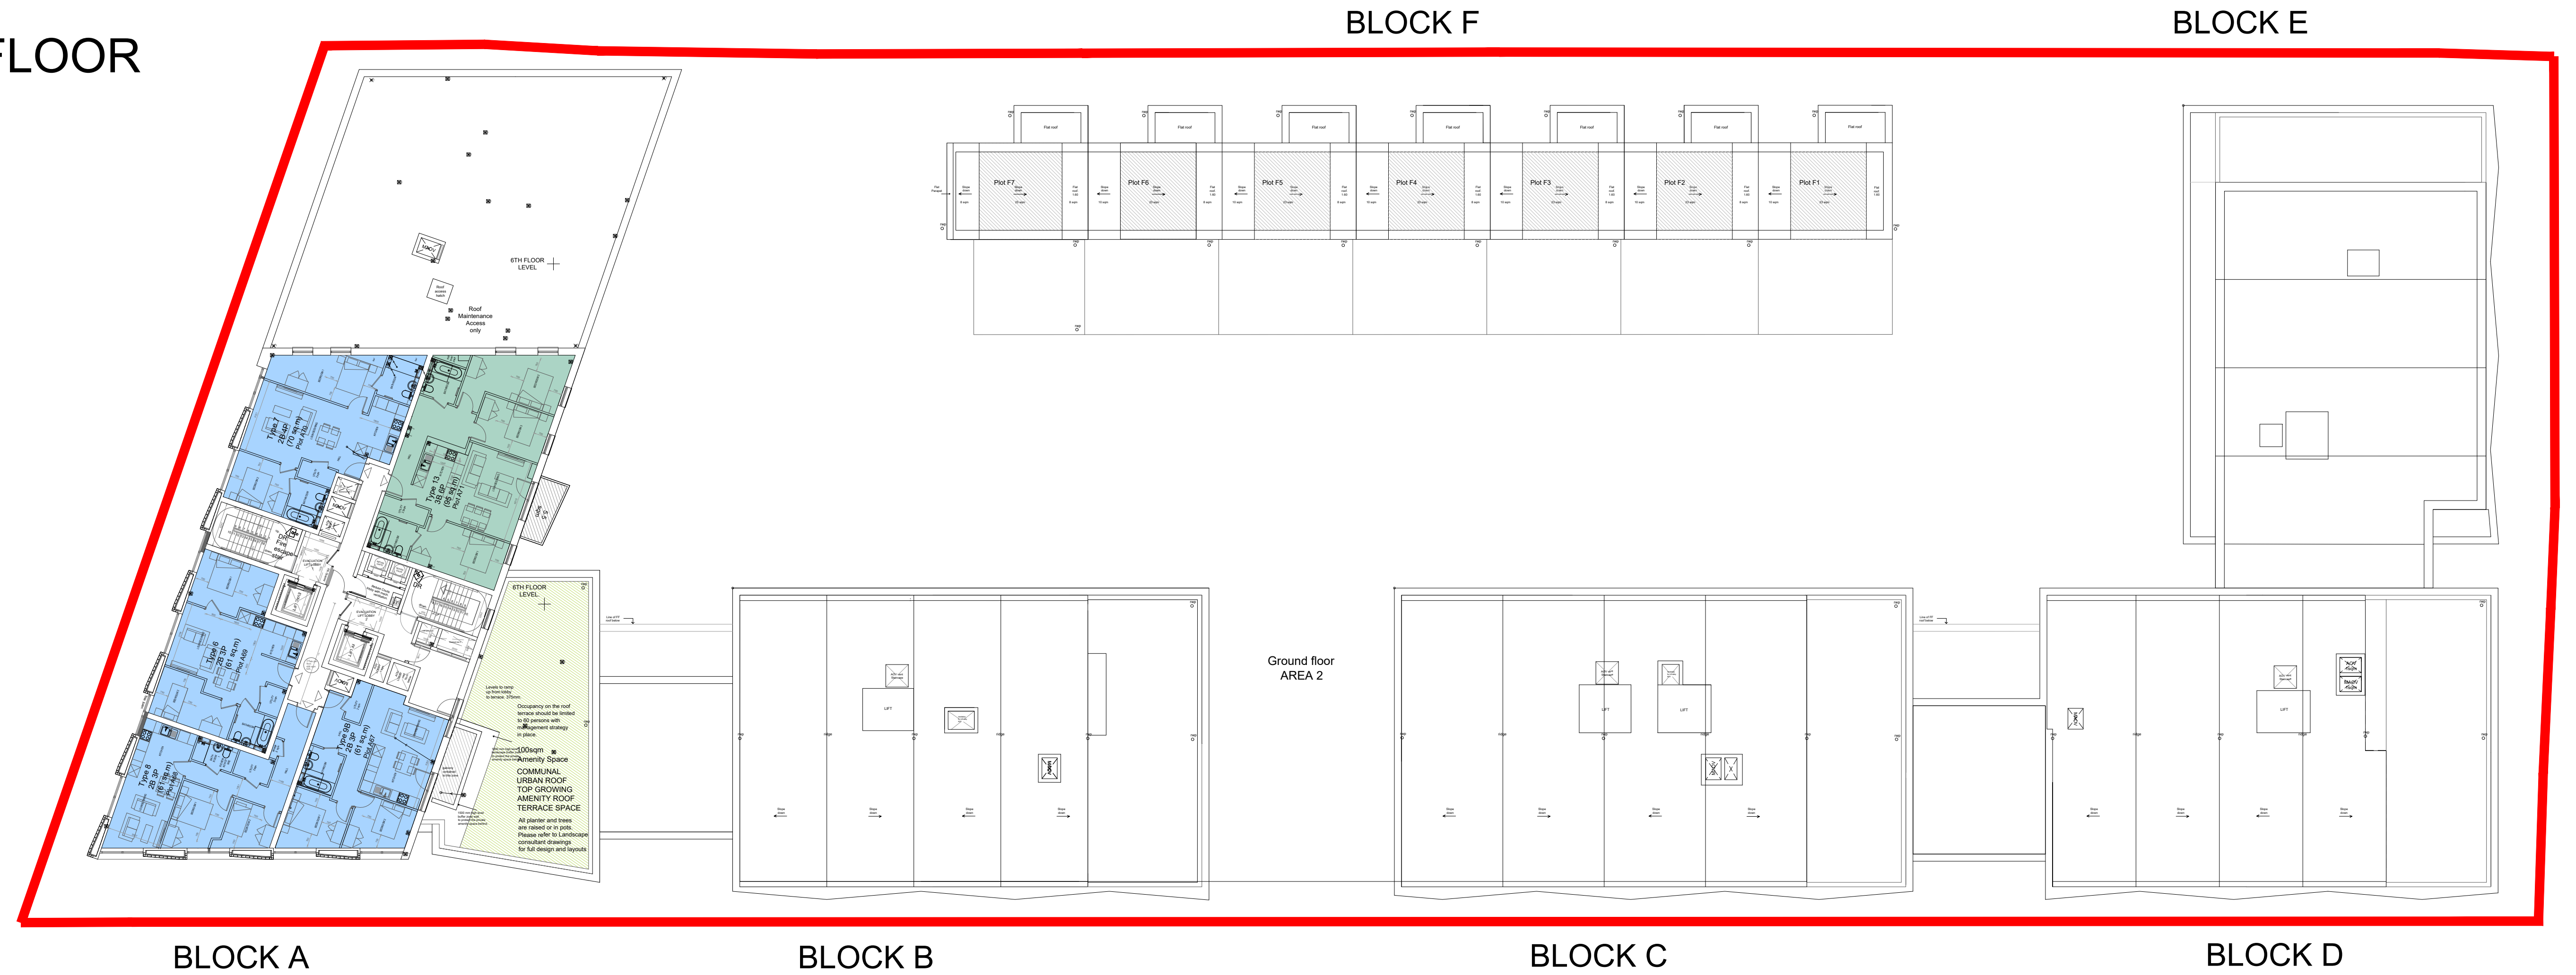


6TH FLOOR

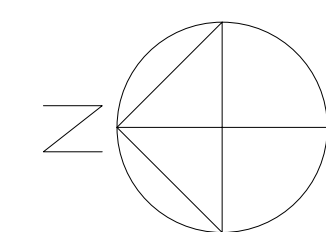

1:200 scale

 

**MC
AU**

**Modern City
Architecture & Urbanism**

2 Commercial Street
Castlefield
Manchester
M15 4RQ

t: 0161 974 7203
e: info@mcau.co.uk
www.mcau.co.uk

Client	MSV/Caddick
Project	Land at Barnhill Street/Raby Street Moss Side
Description	Proposed Sixth Floor Plan

Status	Drawn By
Stage 3 - Planning	PJS/JT/SR
Job Number	Scale
1215-MCAU	1.200@A1
Drawing Number	Revision
03-06	P24