


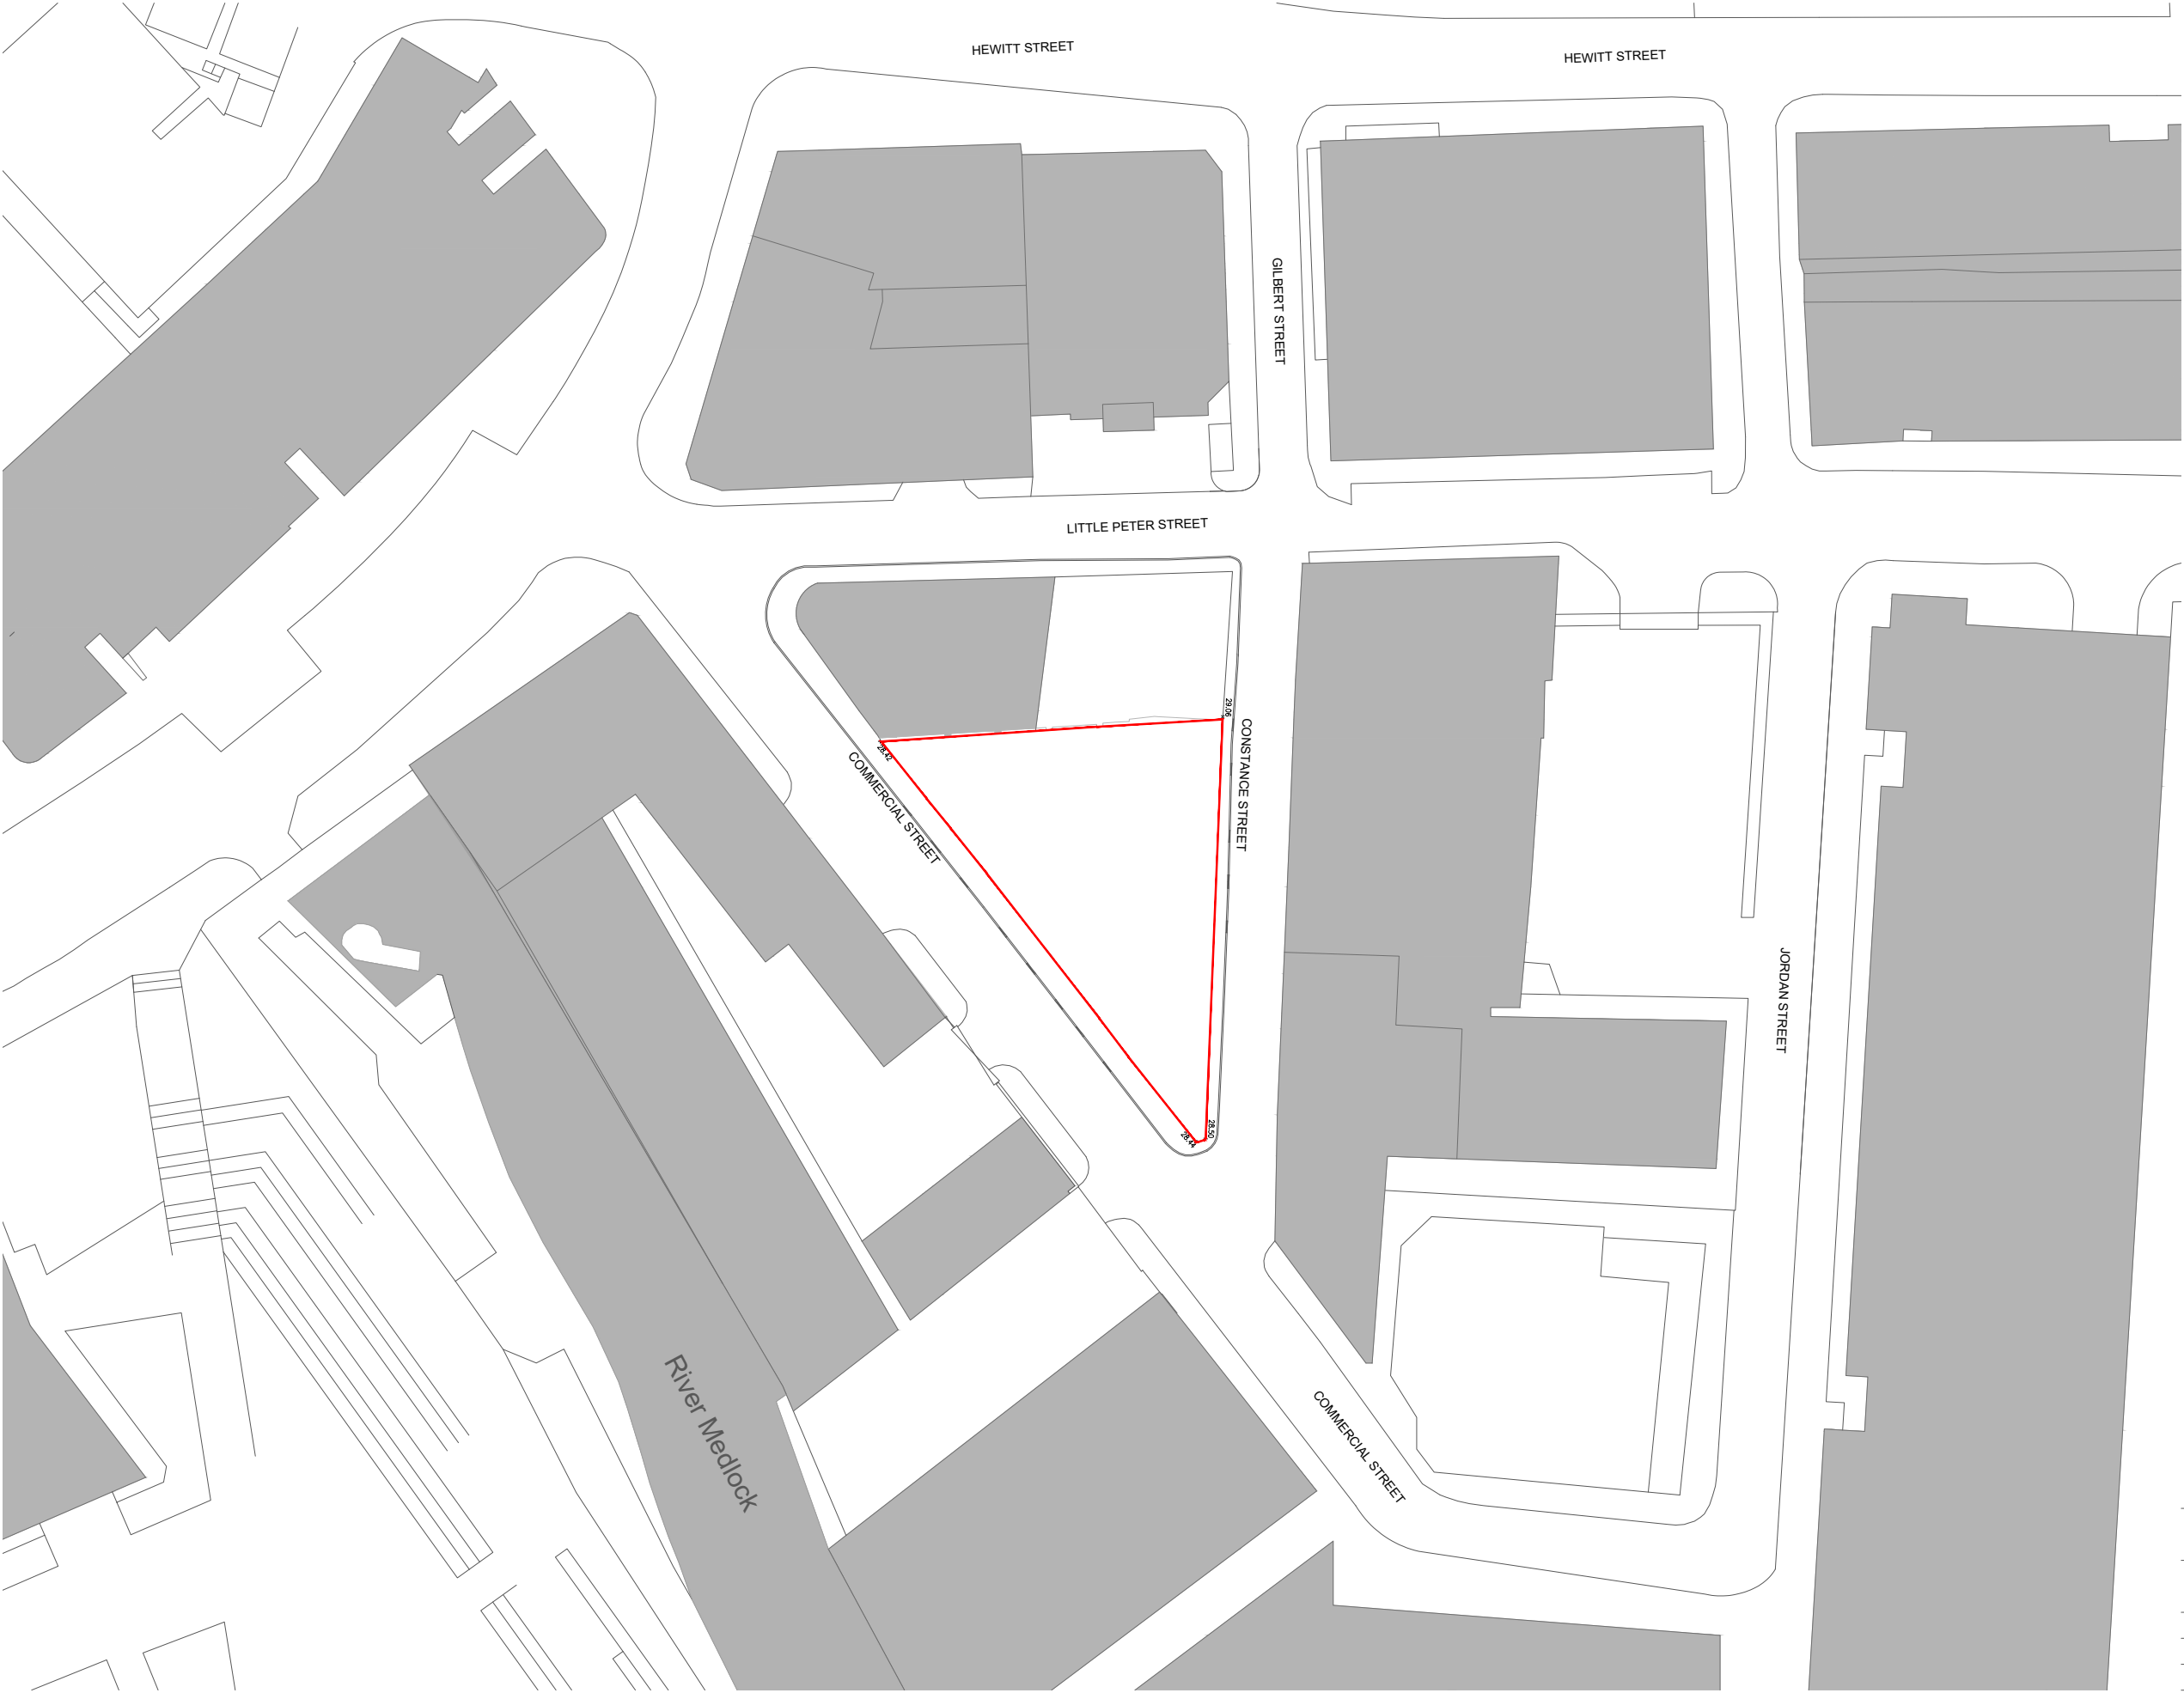

NB Do not scale off this drawing. All dimensions to be checked on site prior to manufacture and construction. This drawing is the property of JH. Architects and should not be reproduced without permission. All discrepancies to be brought to the attention of the architect immediately. This drawing to be read in conjunction with the specification / bill of quantities and related drawings.

REVISION		
-	FIRST ISSUE	15.09.25 SZ

CLIENT	MEADWAY DEVELOPMENTS LTD
PROJECT	KNOTT MILL TOWNHOUSES
TITLE	EXISTING SITE PLAN
JOB NO.	X130
DWG NO.	AS1.01
SCALE	1:500 @ A3
DRAWN	SZ



46 MANCHESTER ROAD
CHORLTON
MANCHESTER
M21 9PH

info@justharchitects.co.uk
T +44(0)161 237 5500

