

NOTES

ARC'TERYX
MANCHESTER, UK

PHASE

CONSTRUCTION

ISSUE / REVISIONS

31-03-25 - FIRST ISSUE
08-05-25 - REV A

DRAWING TITLE


EXTERIOR ELEVATIONS
PROPOSED

SCALE 1:50 @ A1
PROJECT NO 2715

DRAWING NO

201

COMMENTS

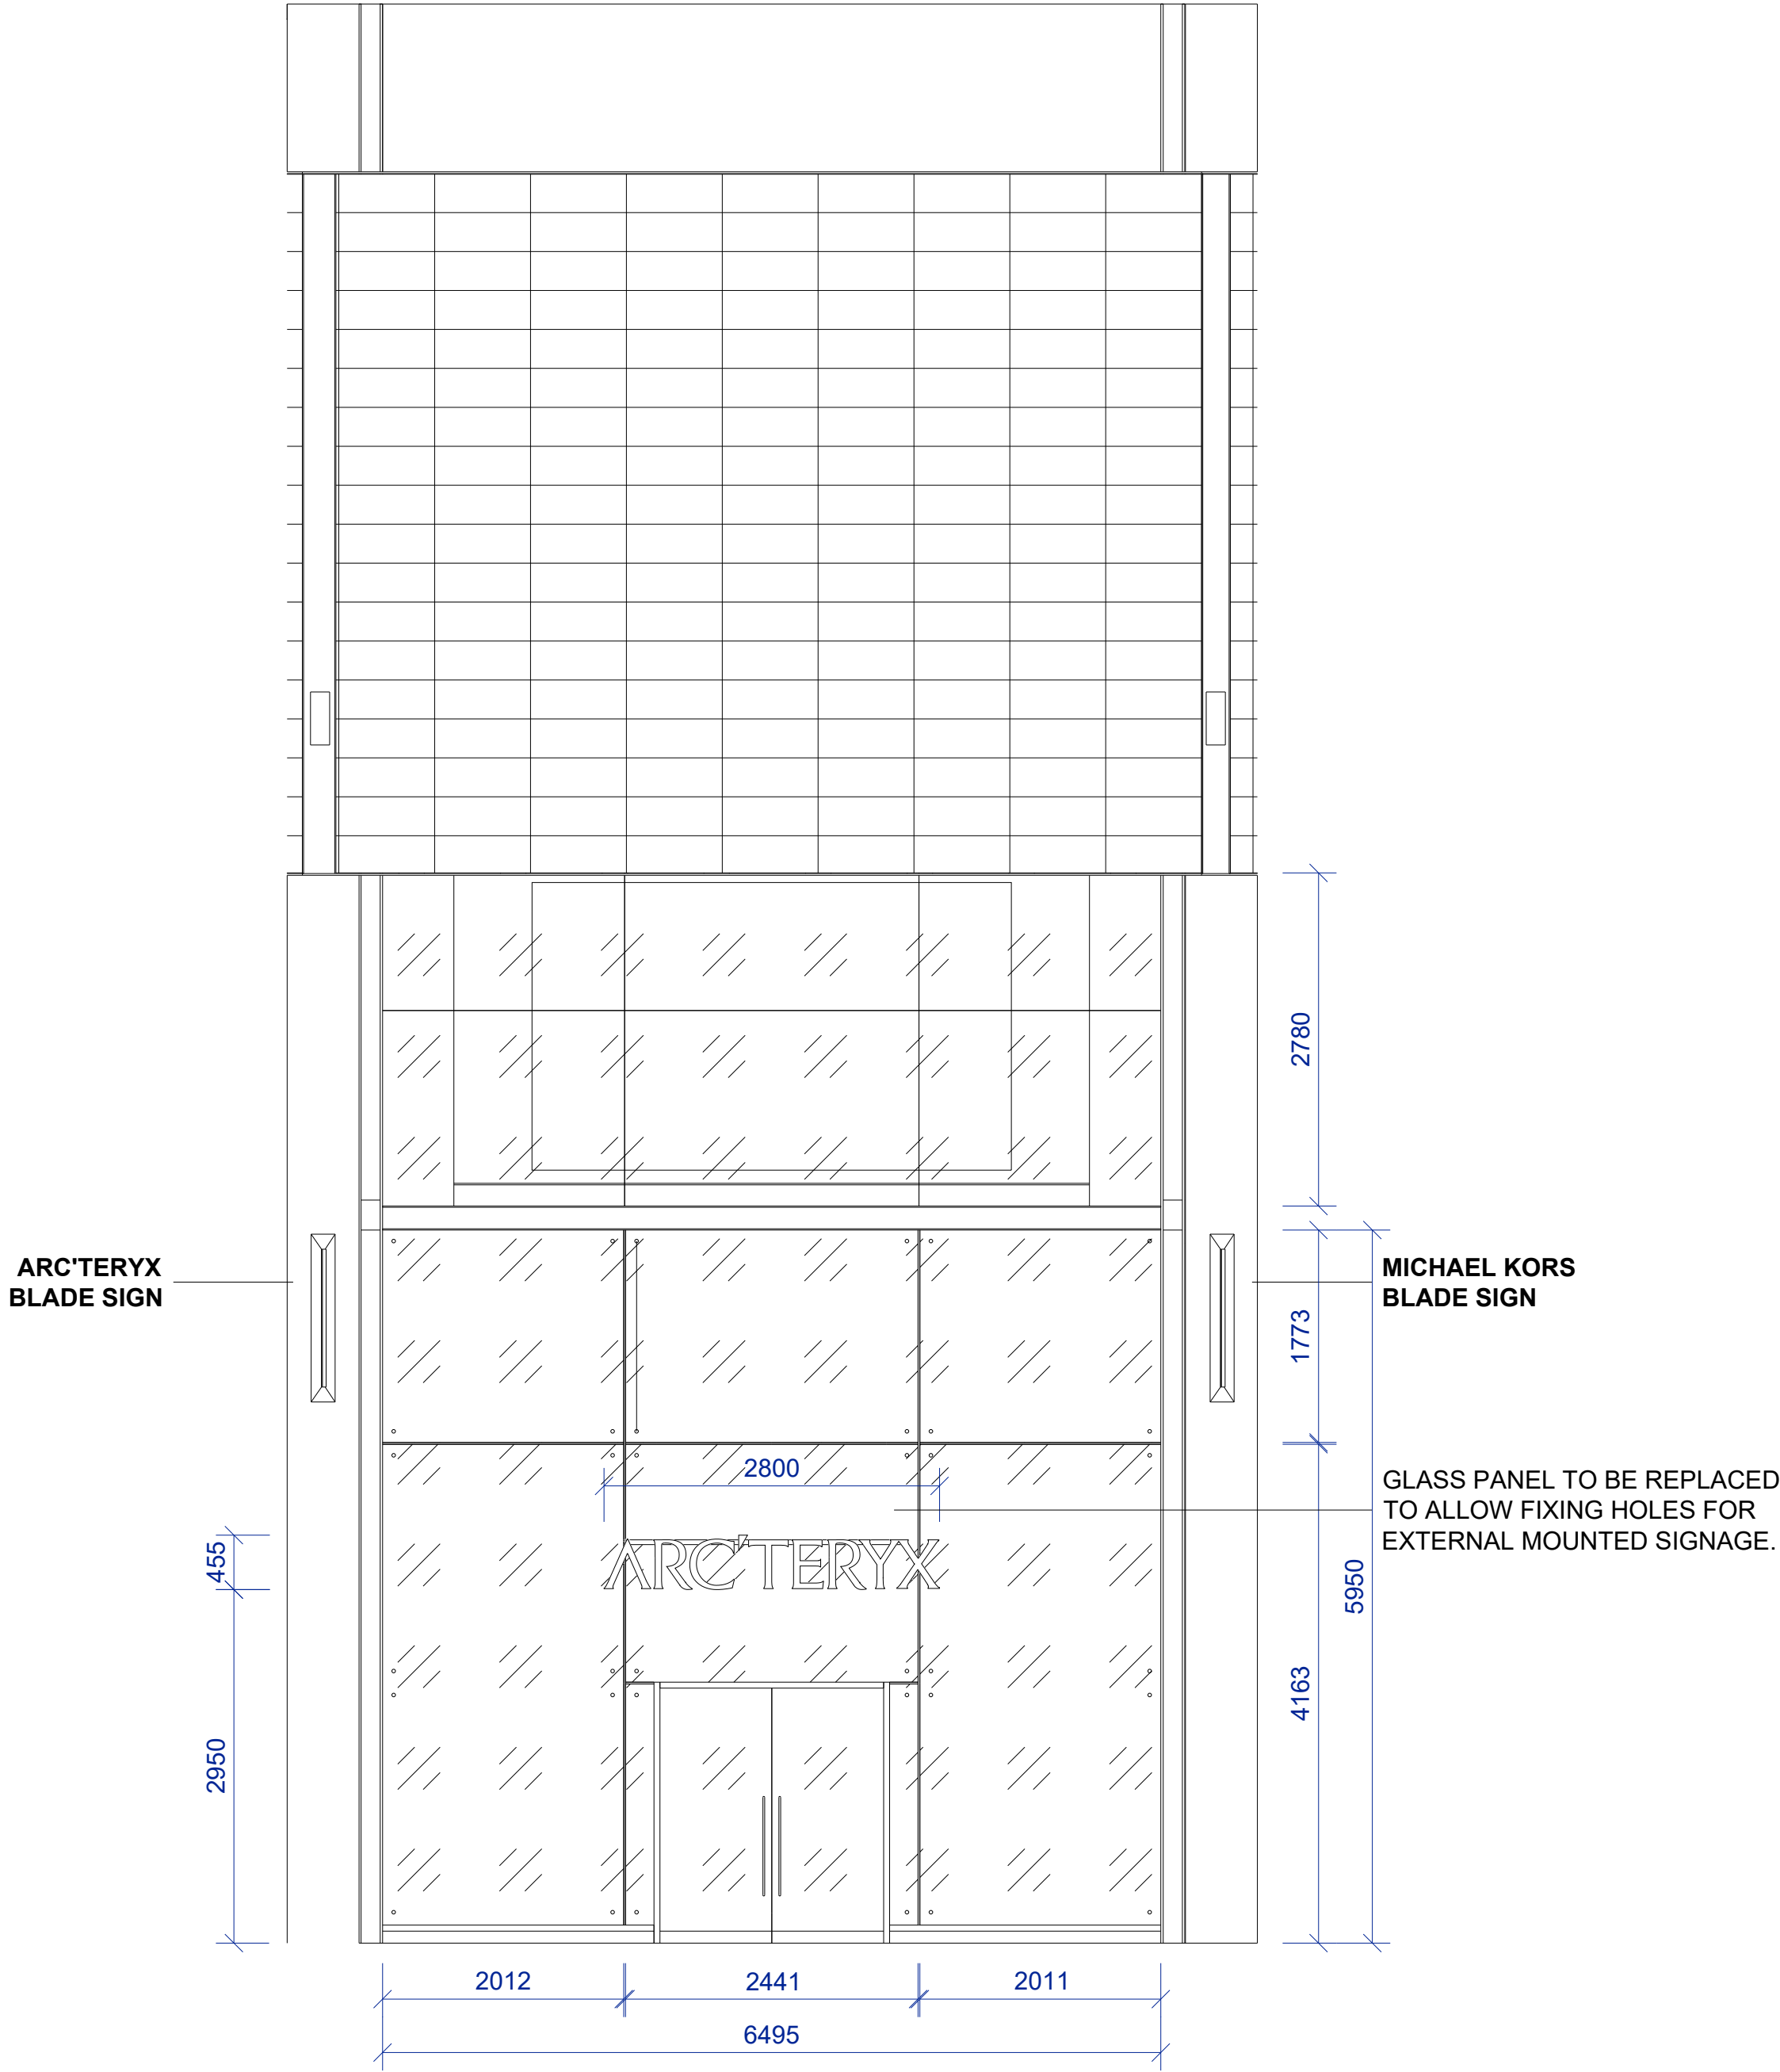

FRONT ELEVATION

