




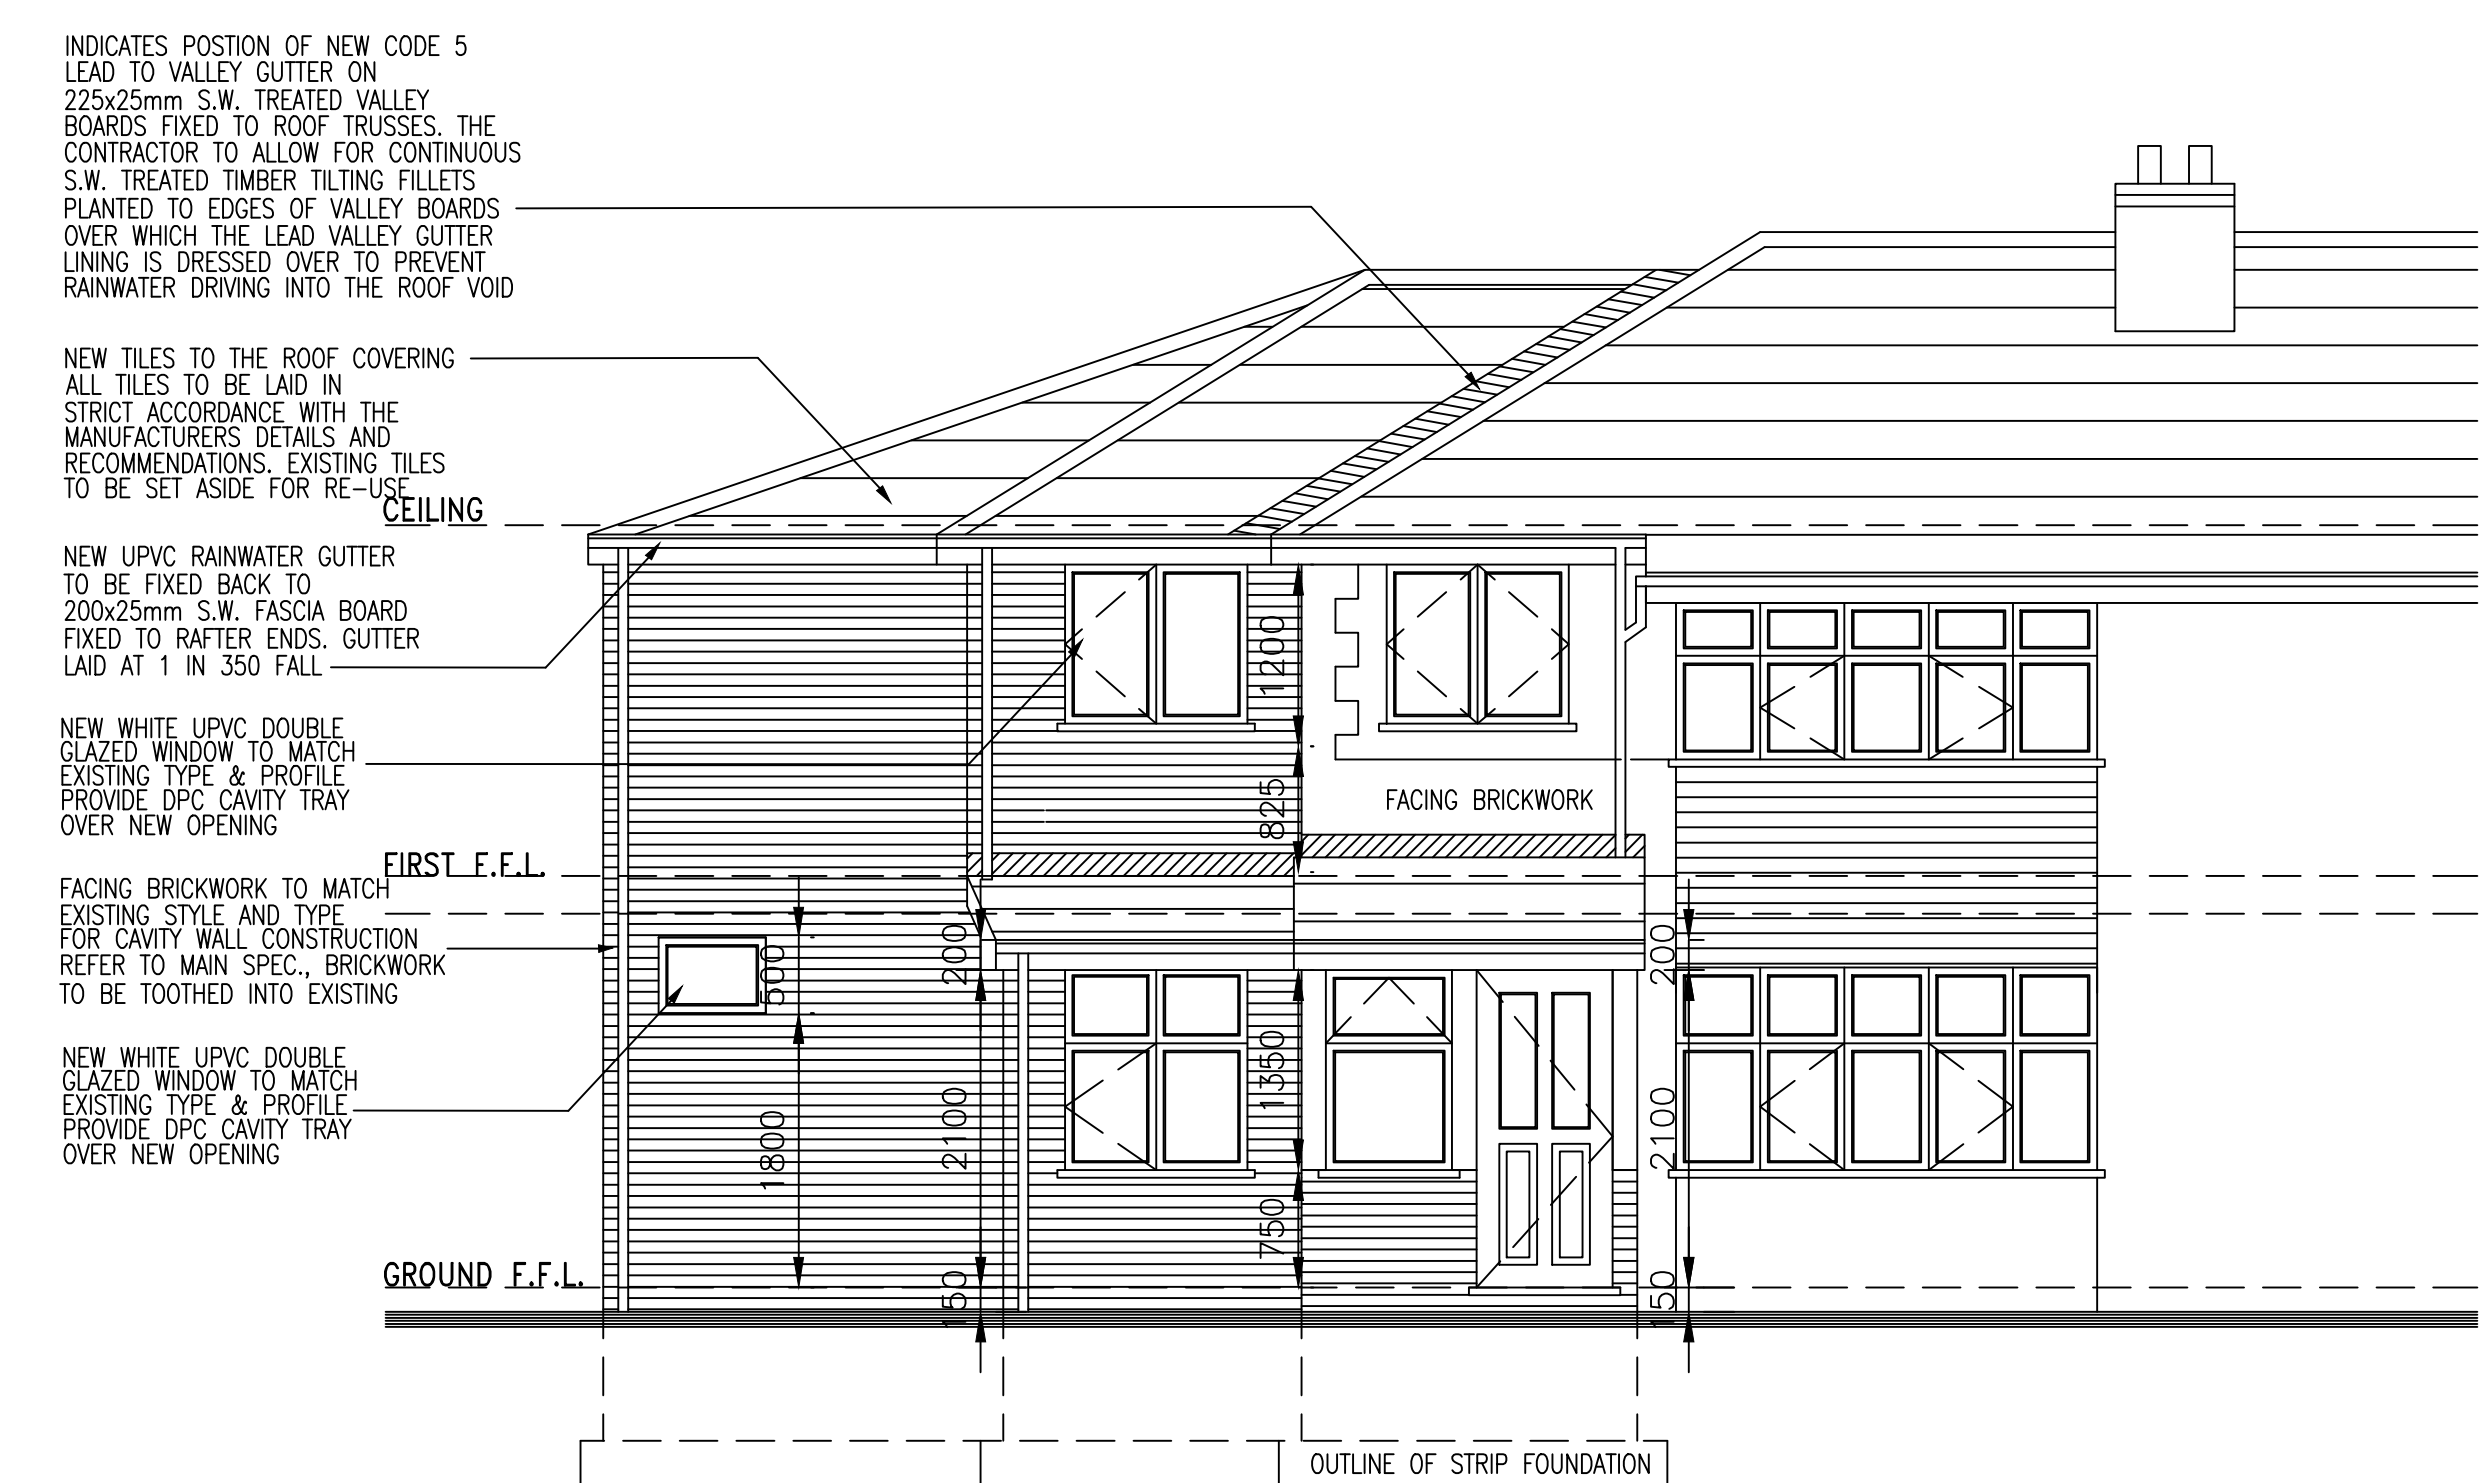


Proposed Front Elevation

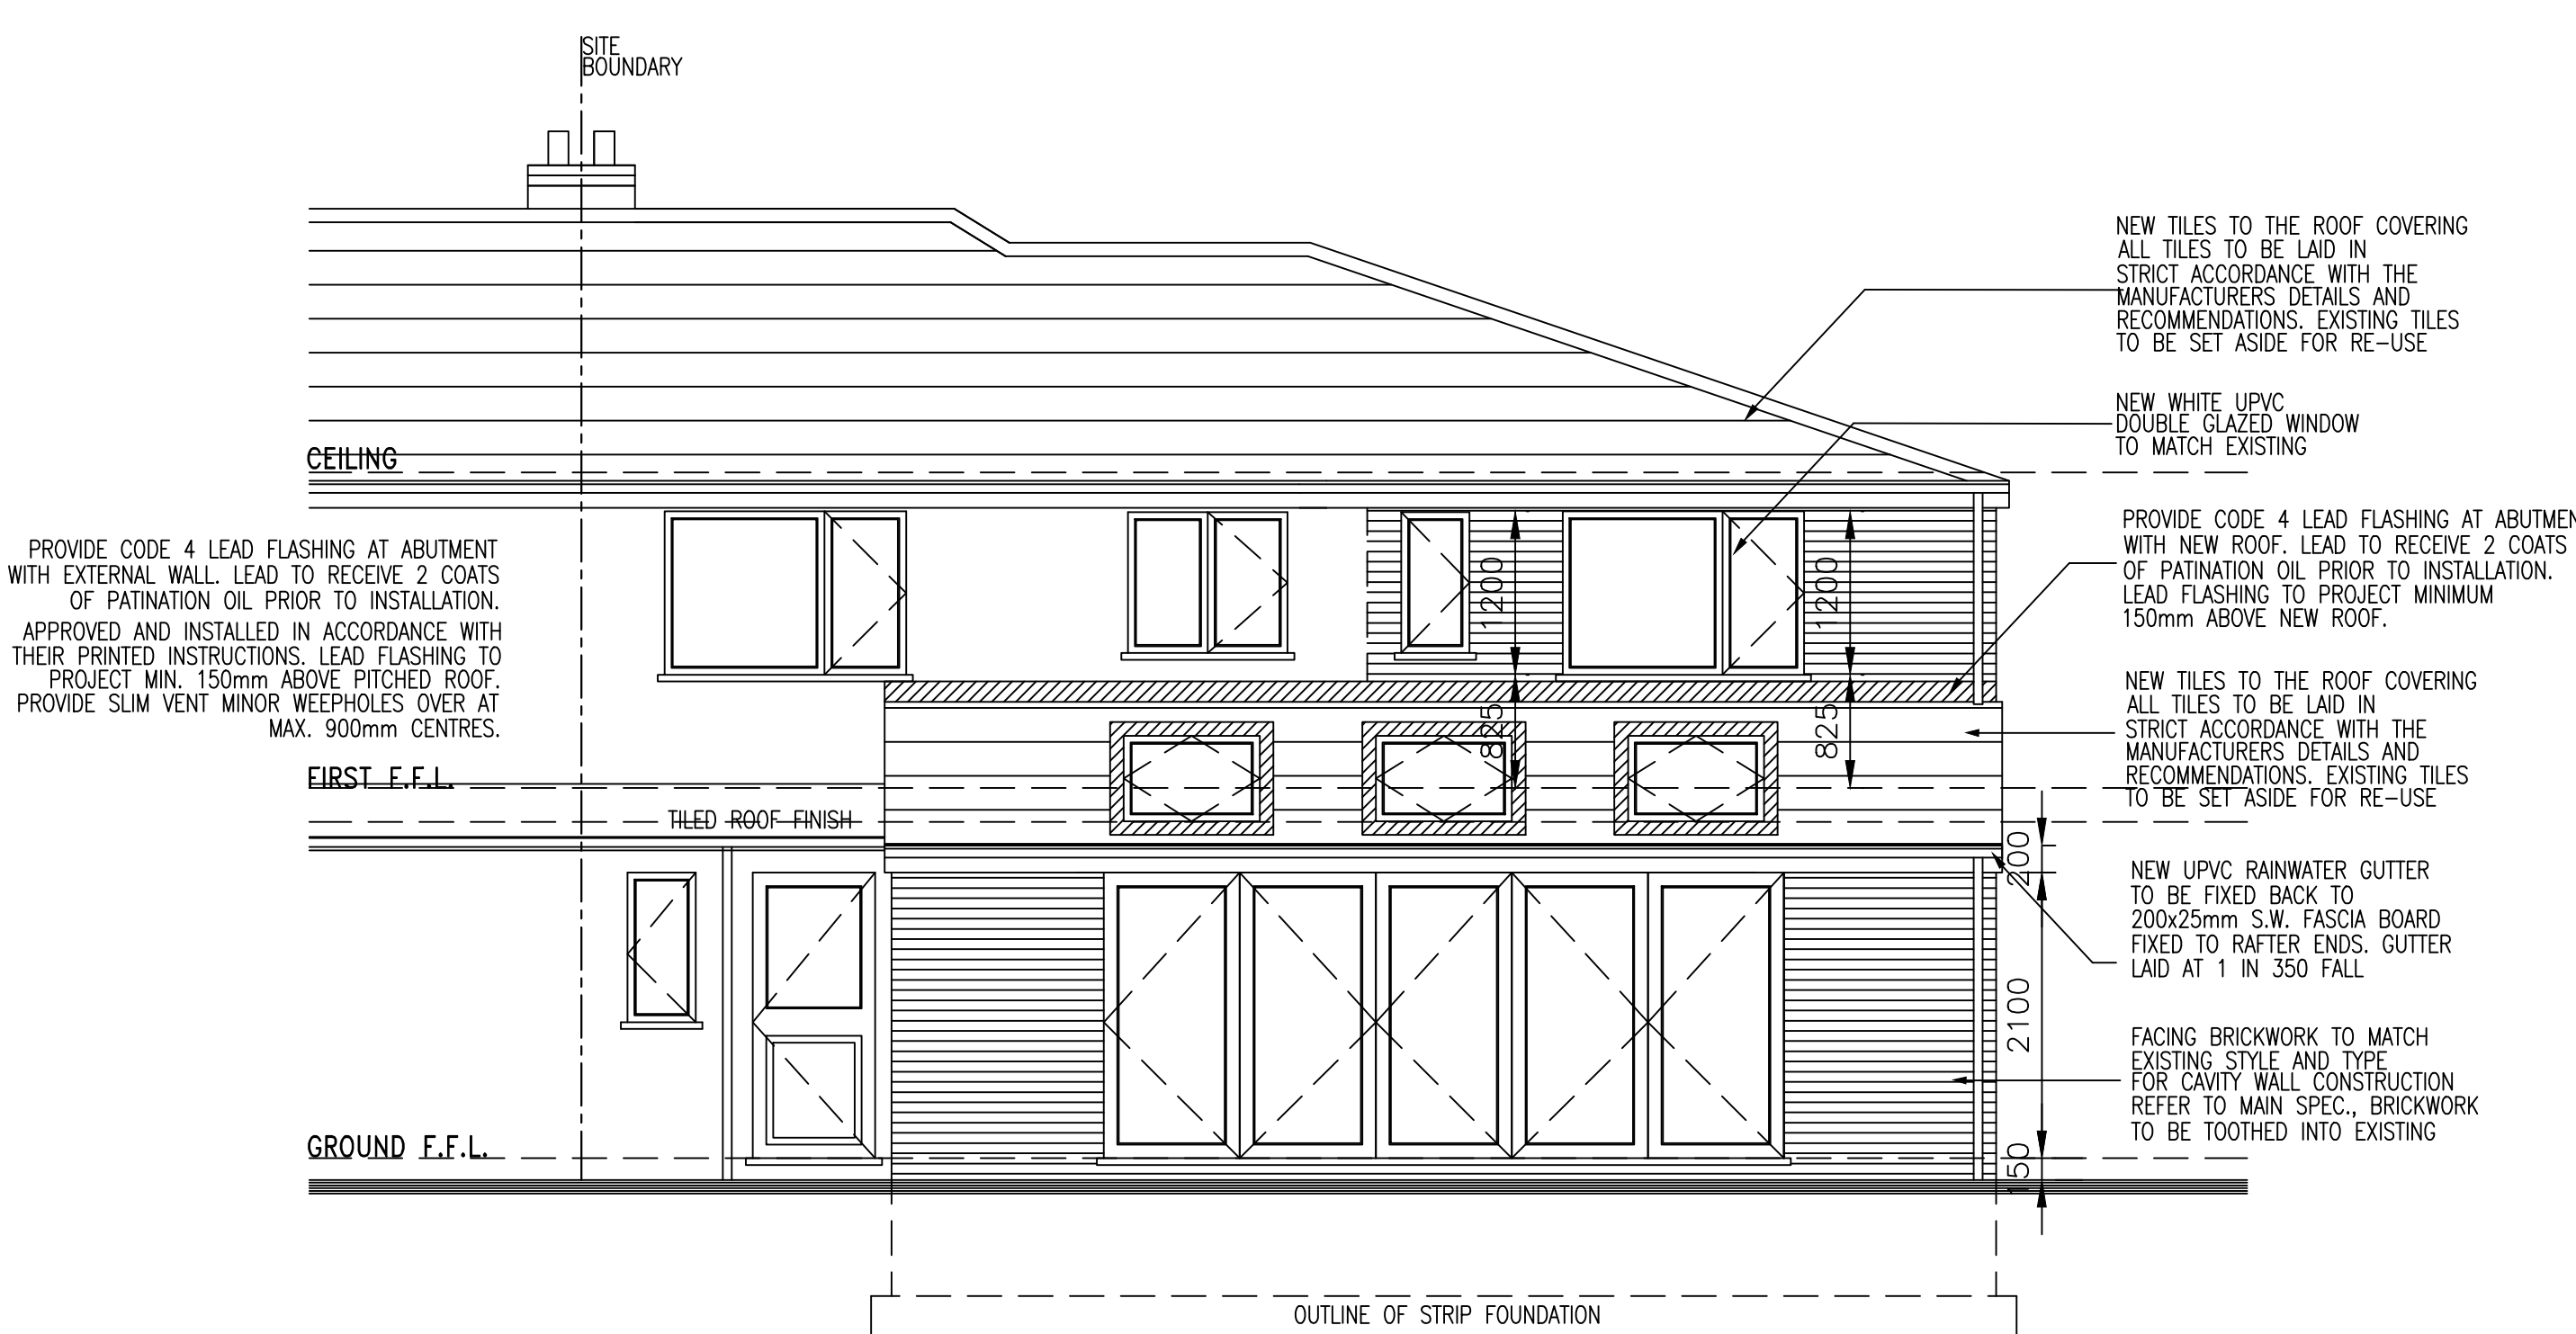

Proposed Rear Elevation

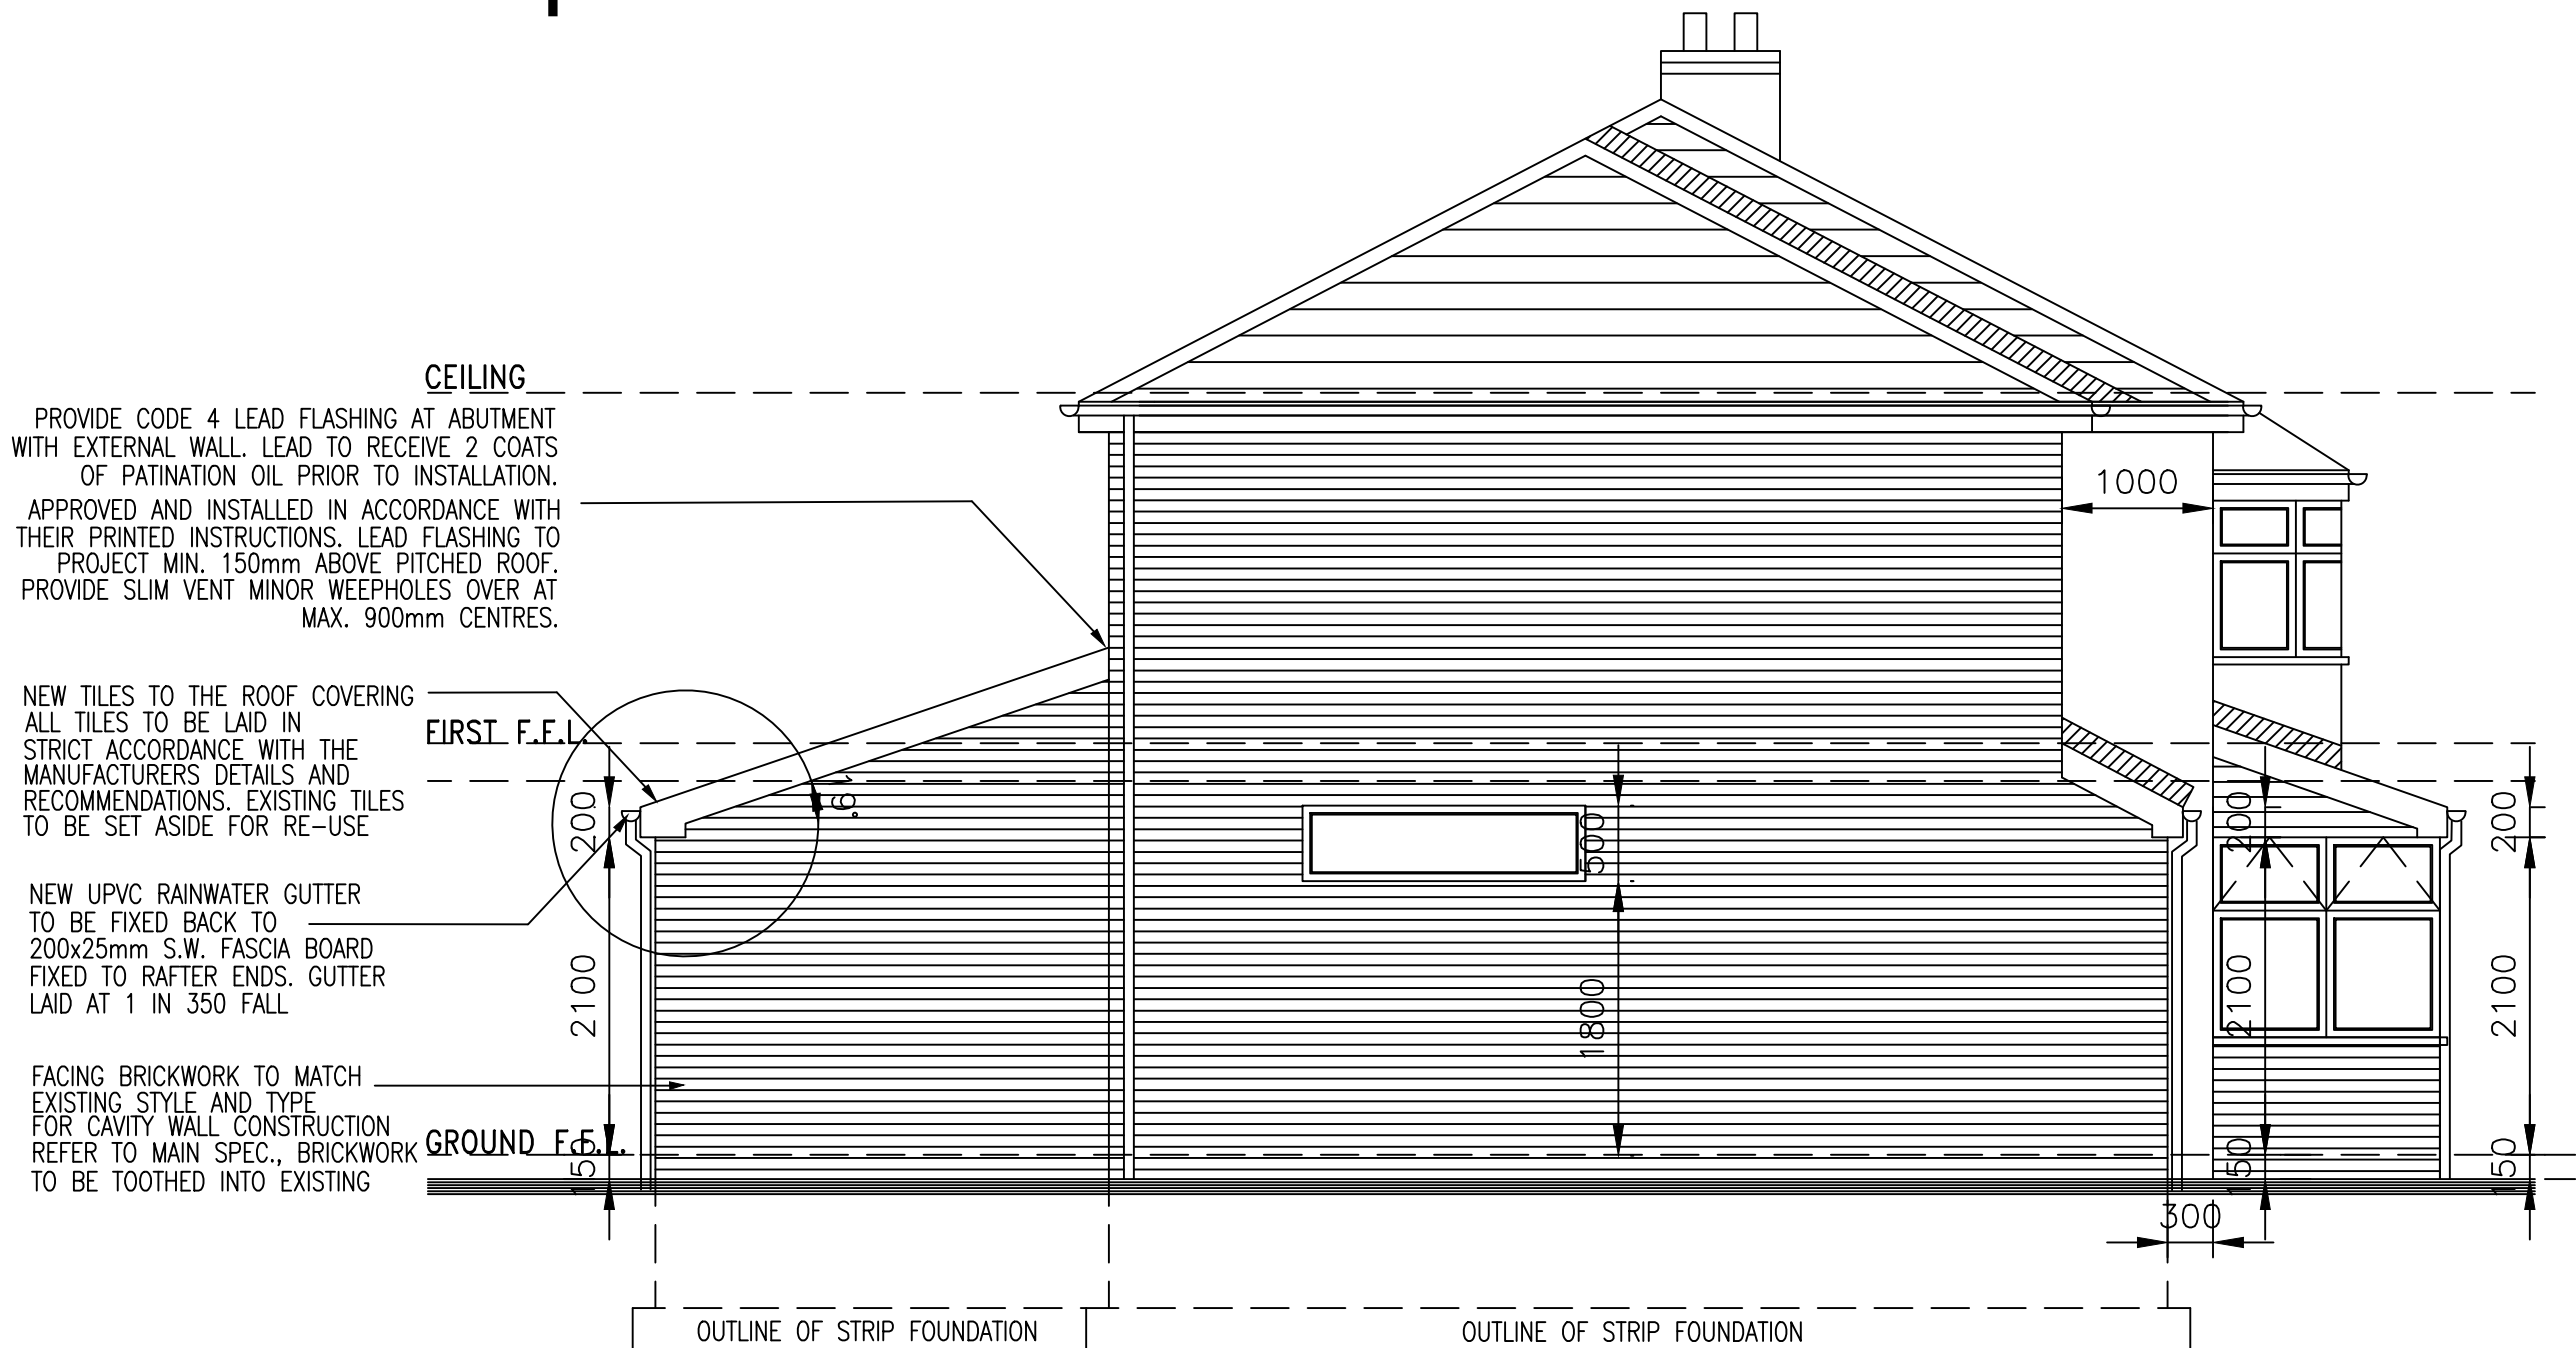

Proposed Side Elevation

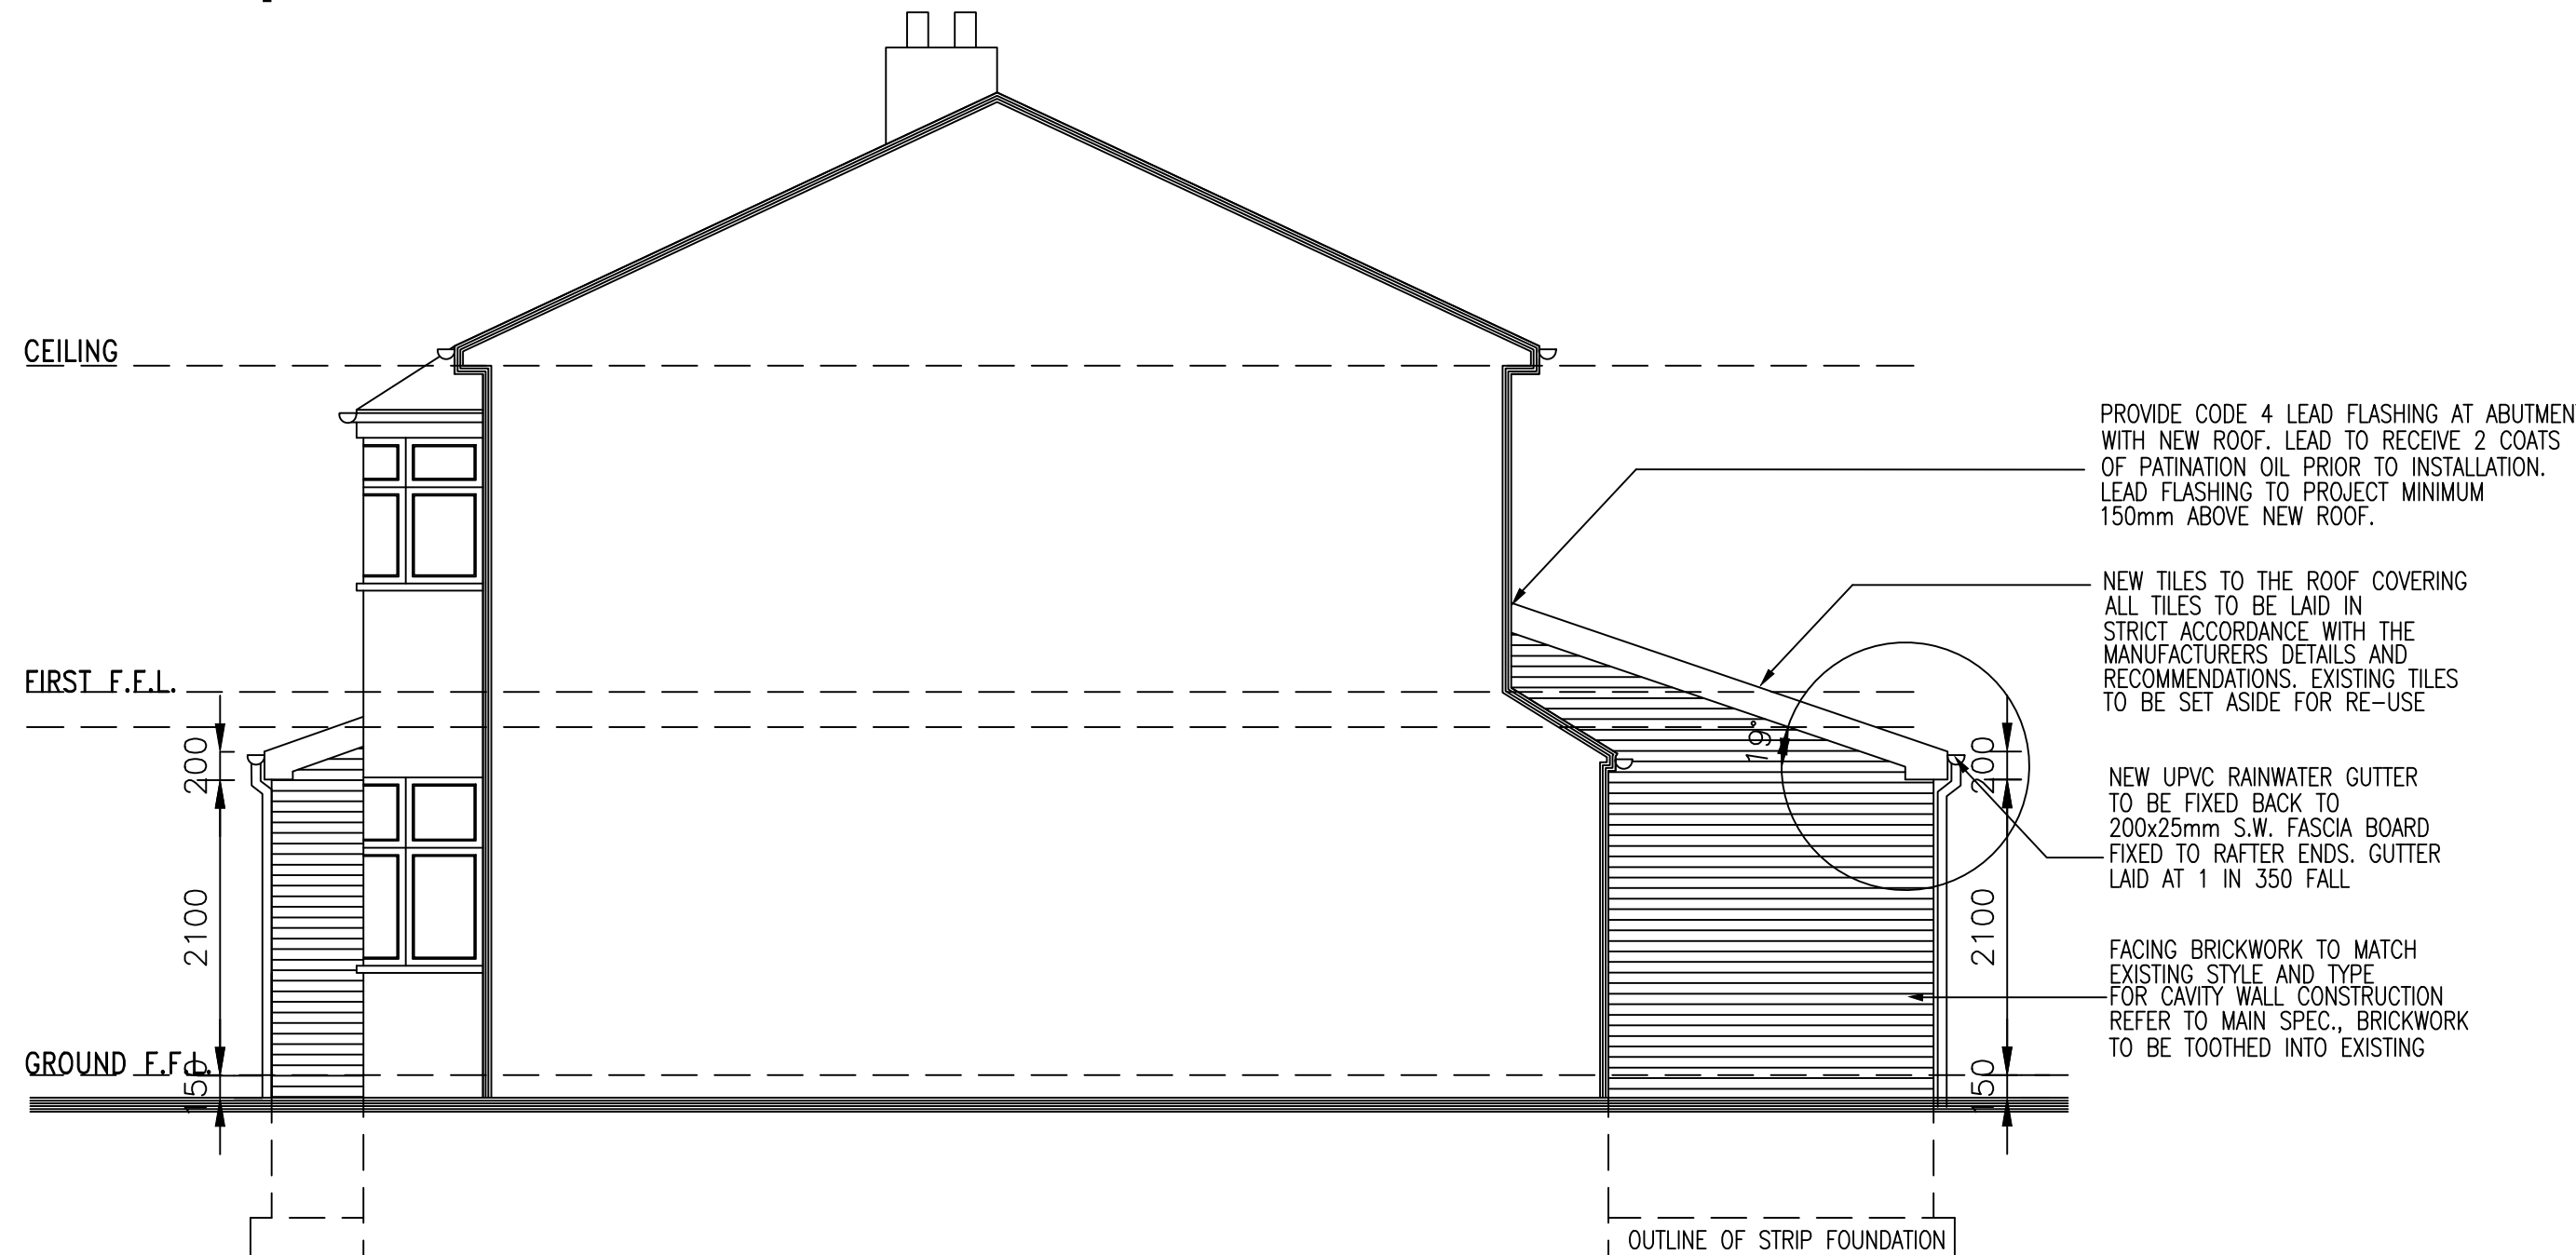

Proposed Side Elevation



AJ ARCHITECTURAL LTD

Rev.	Description	By	Date

Project Mr D Campbell, 91 Buckingham Road, Manchester, M21 0QT	Drawing Title Proposed Layouts			
	Drawing No. CAMPBELL/03	Rev.		
1. Figured dimensions to be followed in preference to scale. 2. All dimensions to be checked on site prior to the commencement of any work. Any discrepancies to be reported immediately if resolved prior to work commencing. 3. This drawing is the copyright of AJ Architectural LTD, and may not be copied or used without prior consent.		Drawn by J.TD.	Scale 1:50	Date Jul' 22