
 
 


11 Aspen road - Site Plan

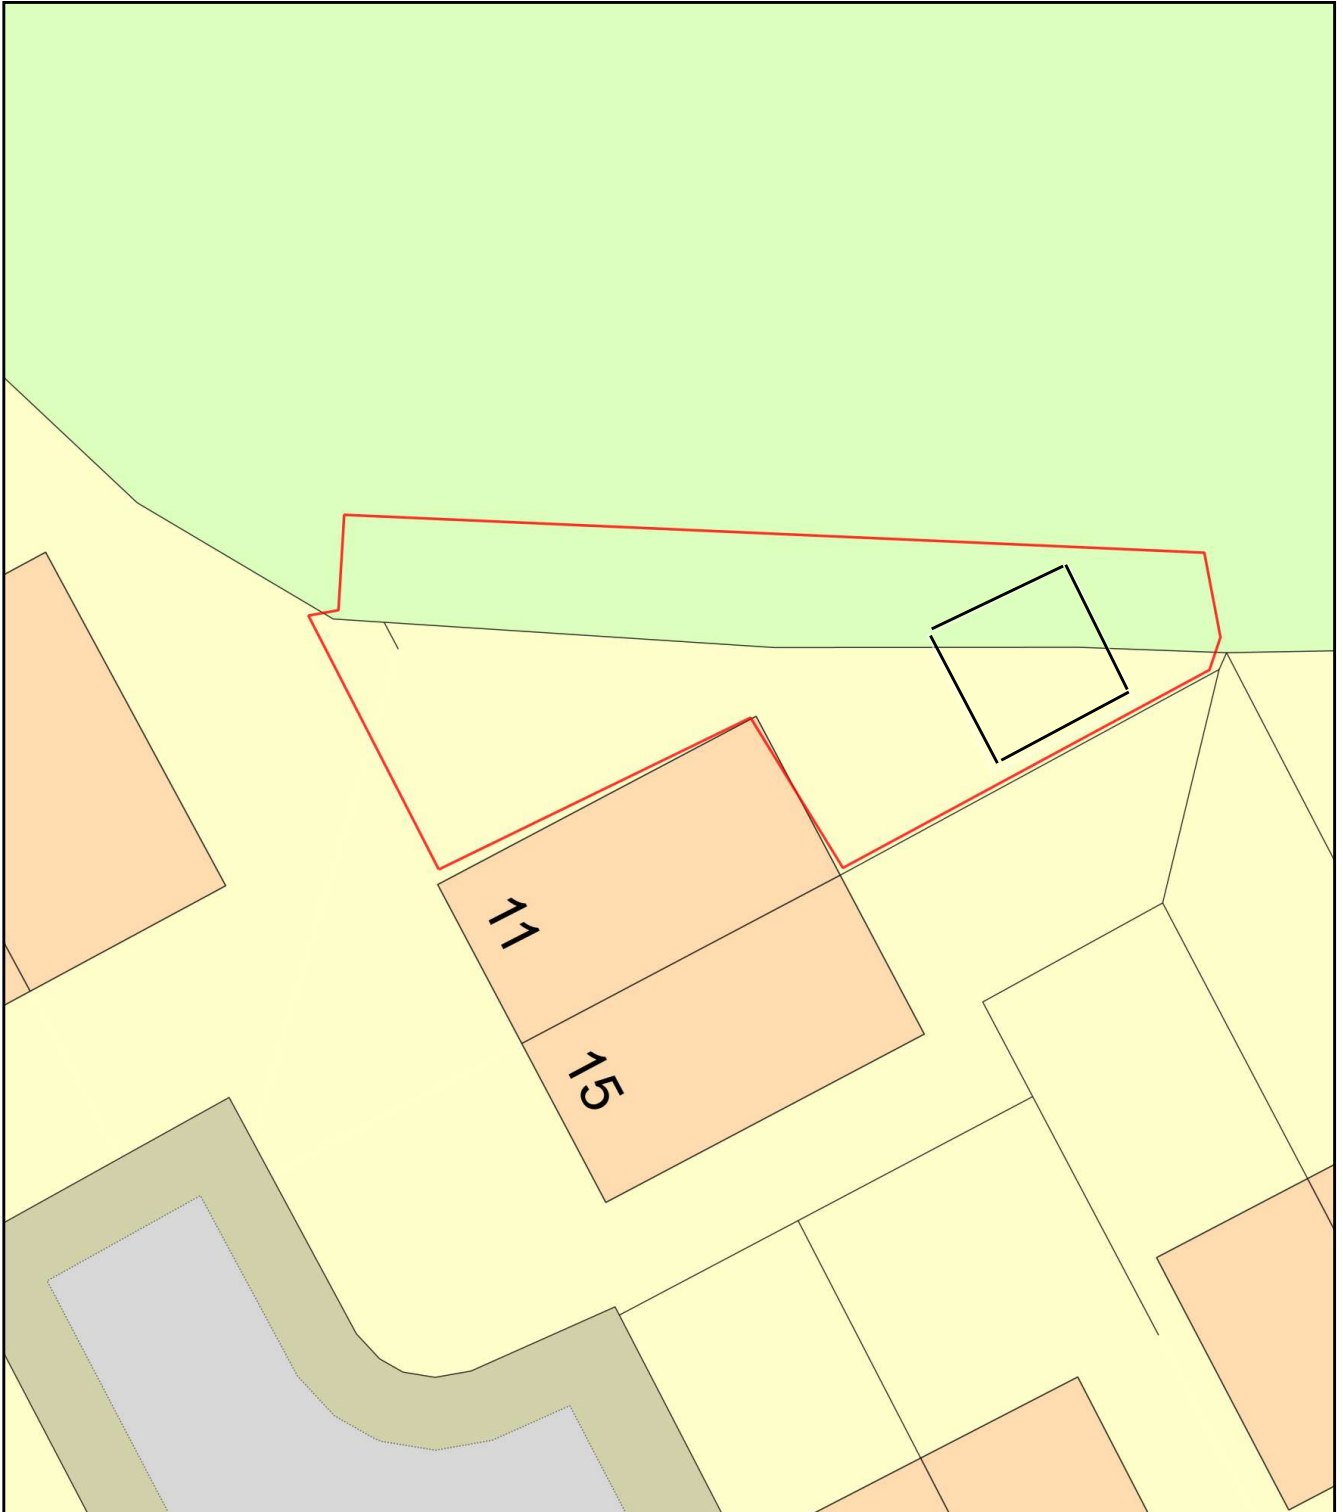

Plan Produced for: Lamees Jabbar

Date Produced: 02 Sep 2025

Plan Reference Number: TQRQM25245223320314

Scale: 1:200 @ A4