




proposed front elevation
scale 1:100



proposed side elevation 1
scale 1:100



proposed rear elevation
scale 1:100

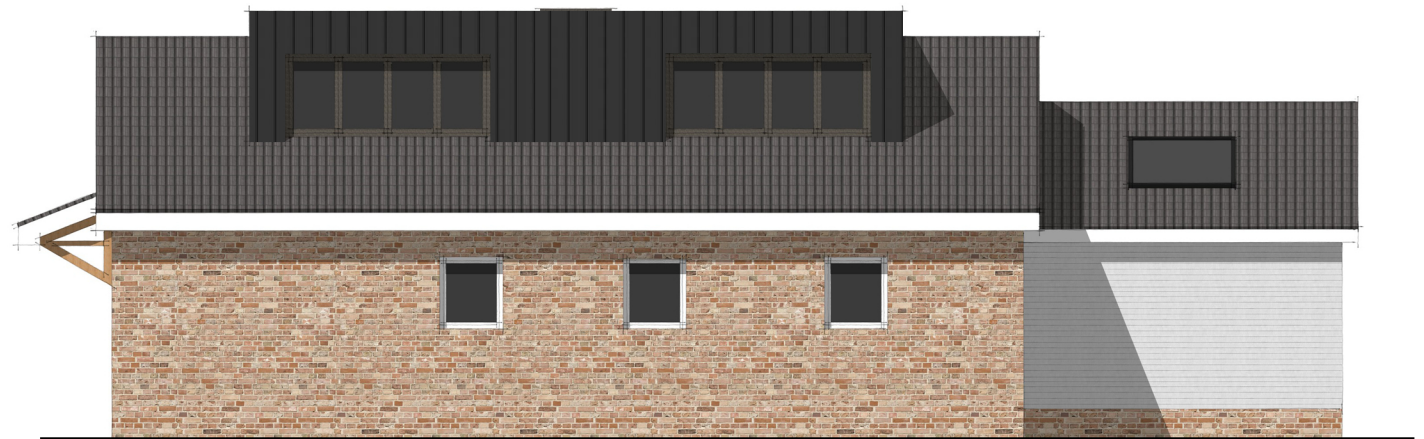

proposed side elevation 2
scale 1:100

revision:
A - Ridge height reduced
B - Revised for new planning application

issue:

Contractor to check all measurements on site prior to the commencement of work and notify TD Design of any discrepancies. All setting out to be approved by TD Design prior to fabrication. TD Design retain the copyright ownership of the drawings which must not be copied without written consent.



Drawing: Proposed Elevations
Number: PL005b
Scale: 1:100 @ A3

Site: 15 Penryn Avenue, Sale M33 3PG

