



ALL DIMENSIONS IN MILLIMETERS UNLESS STATED

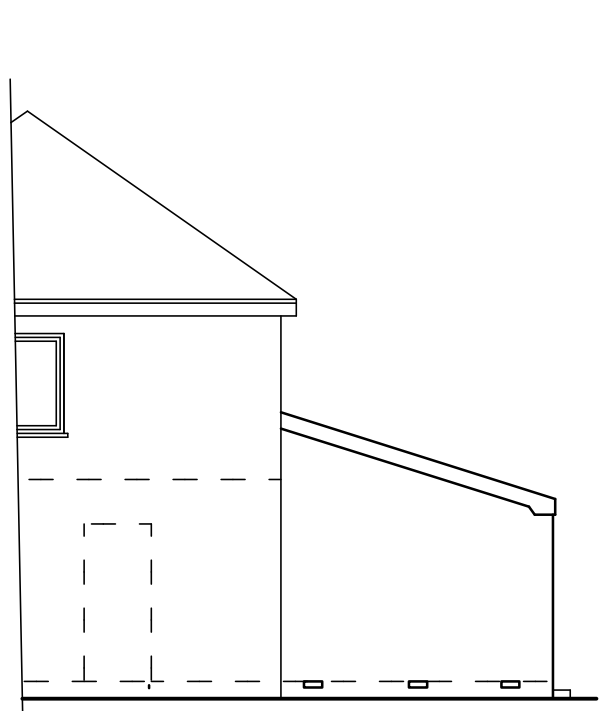


PROPOSED SIDE ELEVATION  
(1:100)



PROPOSED REAR ELEVATION  
(1:100)

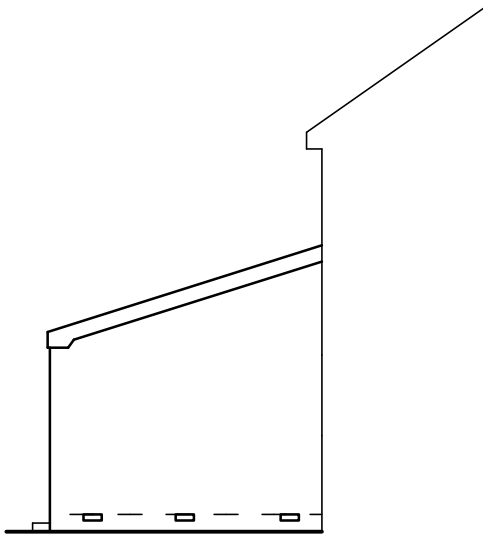


PROPOSED REAR SIDE ELEVATION  
(1:100)

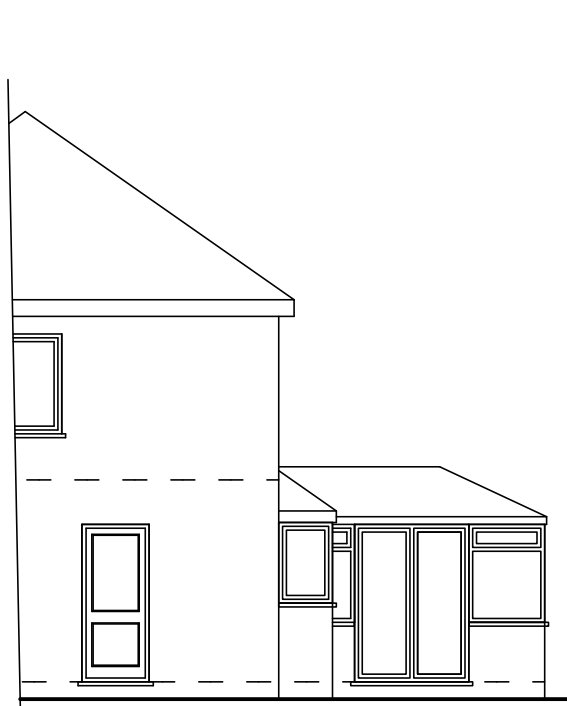


EXISTING SIDE ELEVATION  
(1:100)




EXISTING REAR ELEVATION  
(1:100)

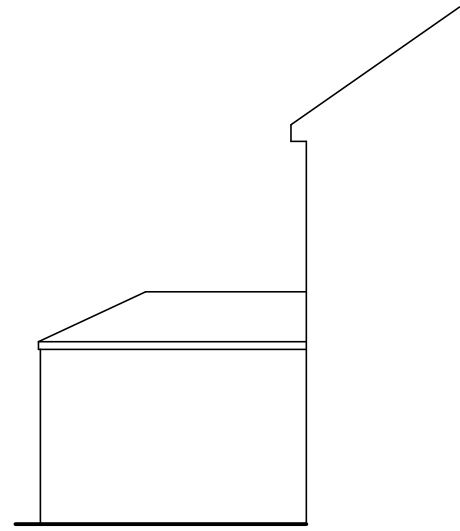


EXISTING REAR SIDE ELEVATION  
(1:100)

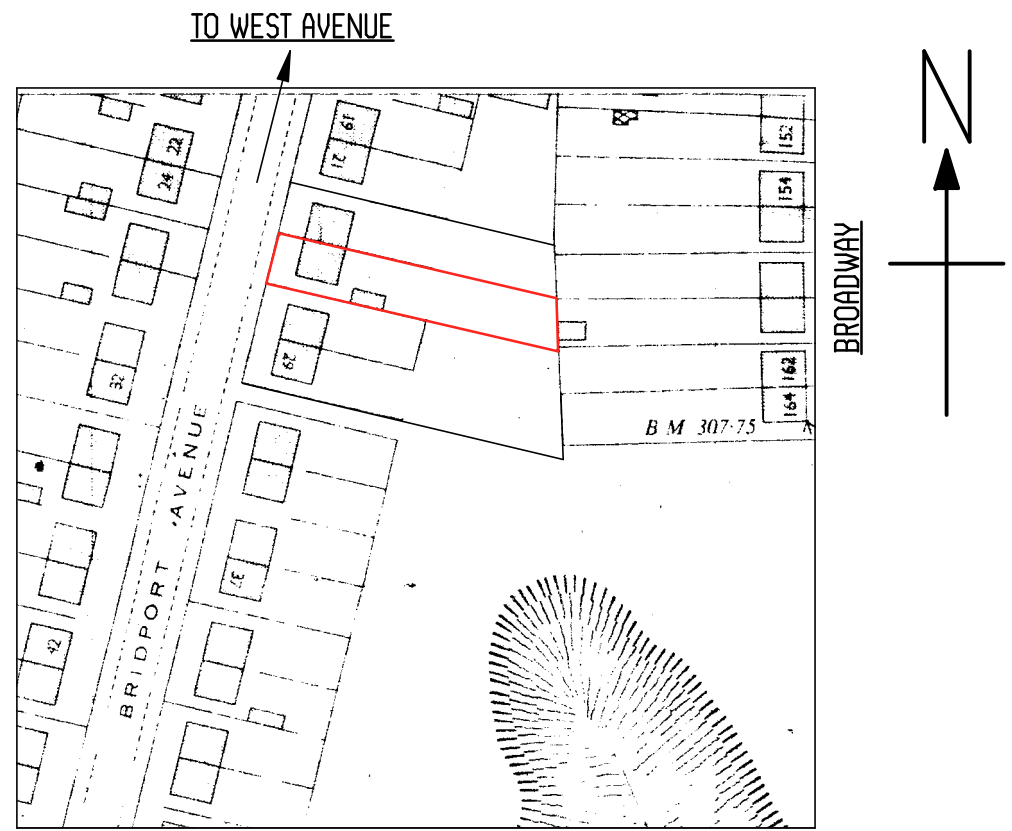


LOCATION PLAN  
(1:1250)

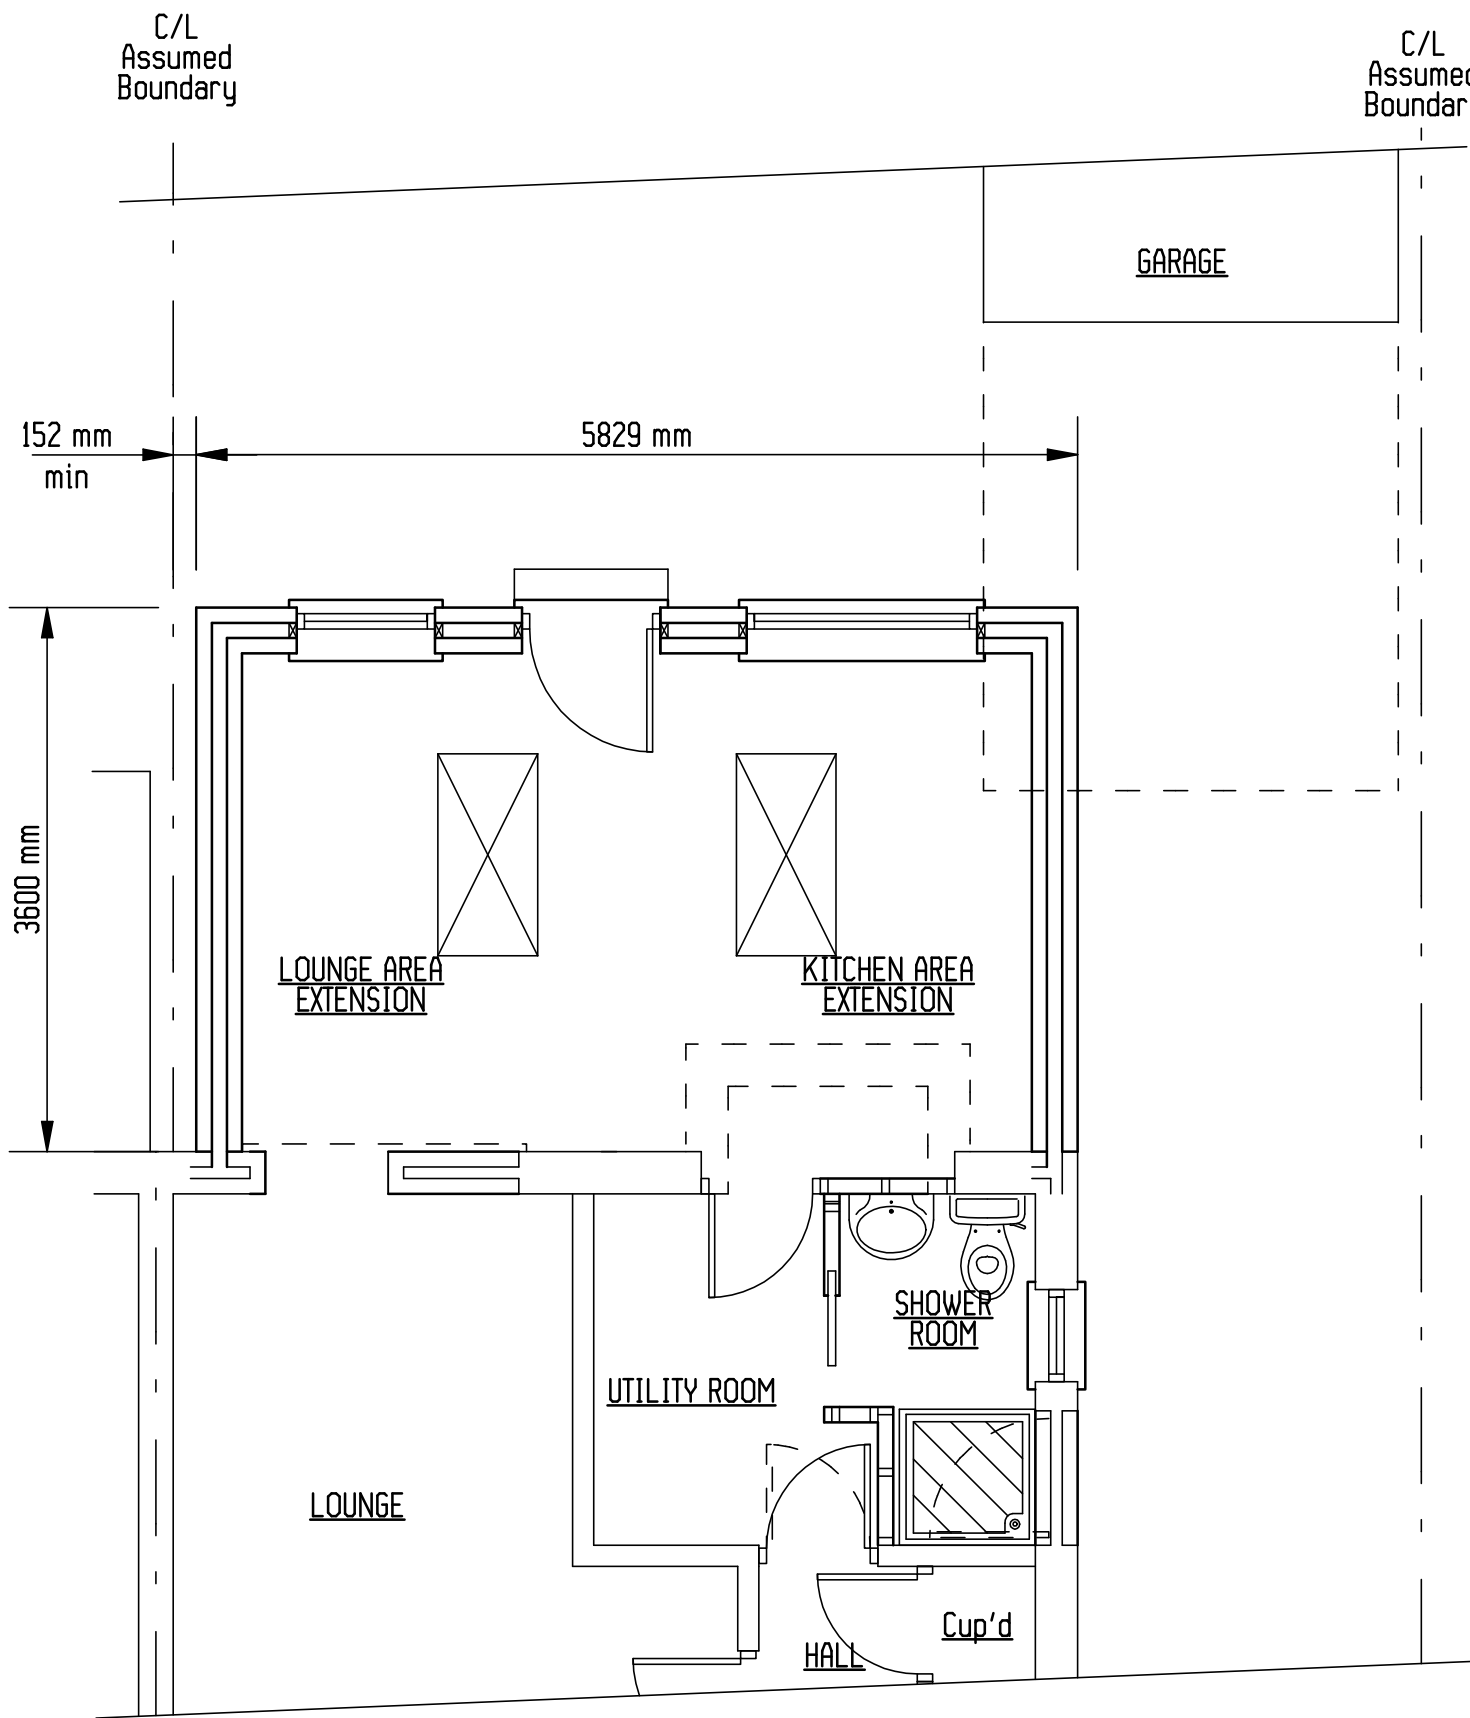

PROPOSED GROUND FLOOR PLAN  
(1:50)

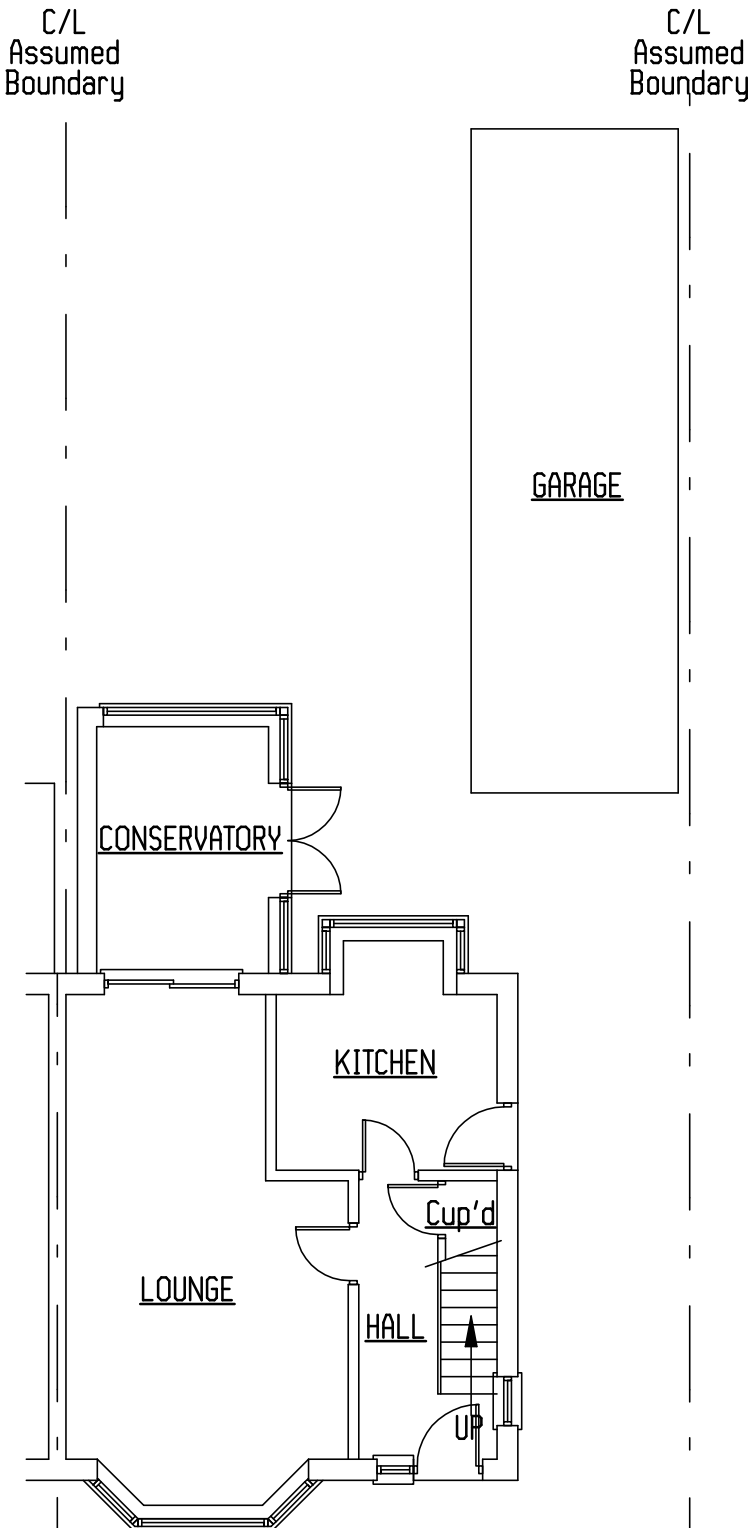

EXISTING GROUND FLOOR PLAN  
(1:100)

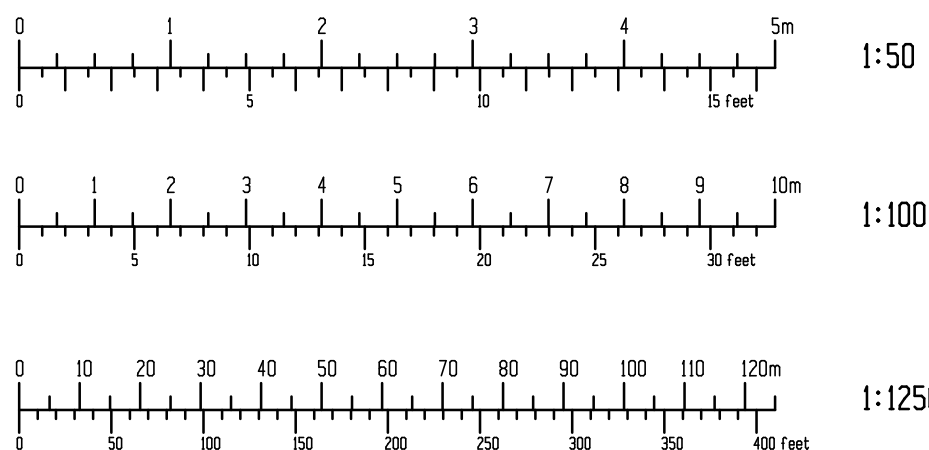

All dimensions to be verified on site prior to commencement of work. Any discrepancy in the drawing must be reported to R.I. McKay & Associates. Written dimensions to be taken in preference to scaled off dimensions. THIS DRAWING IS COPYRIGHT AND MUST NOT BE REPRODUCED WITHOUT THE PERMISSION OF R.I. McKay & Associates

THIS DRAWING HAS BEEN PRODUCED FOR THE PURPOSE OF BUILDING REGULATIONS AND/OR PLANNING APPLICATION PURPOSES. ANY WORK CARRIED OUT BEFORE SUCH STATUTORY APPROVALS HAVE BEEN OBTAINED AND APPROVED DOCUMENTS AND DRAWINGS DISTRIBUTED IS DONE SO AT THE CLIENT'S OWN RISK.

| REV   | AMENDMENTS | INITIAL         | DATE |
|---|------------|-----------------|------|
| DRAWING NUMBER:- 25-022-PA1   |            |                 |      |
| <u>PROPOSED SINGLE STOREY REAR</u><br><u>EXTENSION AND ASSOCIATED</u><br><u>ALTERATIONS AT</u><br><u>No. 25 BRIDPORT AVENUE, NEW MOSTON</u><br><u>MANCHESTER. M40 3WP</u><br><u>FOR Mr. &amp; Mrs. M. EVRES</u> |            |                 |      |
| SCALE:- AS NOTED @ A1   |            | DATE:- SEP 2025 |      |
| <b>R.I. McKay &amp; ASSOCIATES</b><br>CONSULTING ENGINEERS<br>NEWLANDS, 242A, DENTON LANE,<br>CHADDERTON, OLDHAM, LANCs. OL9 8PE.<br>TEL:- 0161 678 7732 or 07899 834445<br>e-mail:- mckayplans@gmail.com       |            |                 |      |