



Rev	Date	Description	Drawn	Chk'd
P01	04.01.25	PROT SUB	JH	DJE
P02	13.08.25	ACOUSTIC HOUSING ADDED	EW	JH

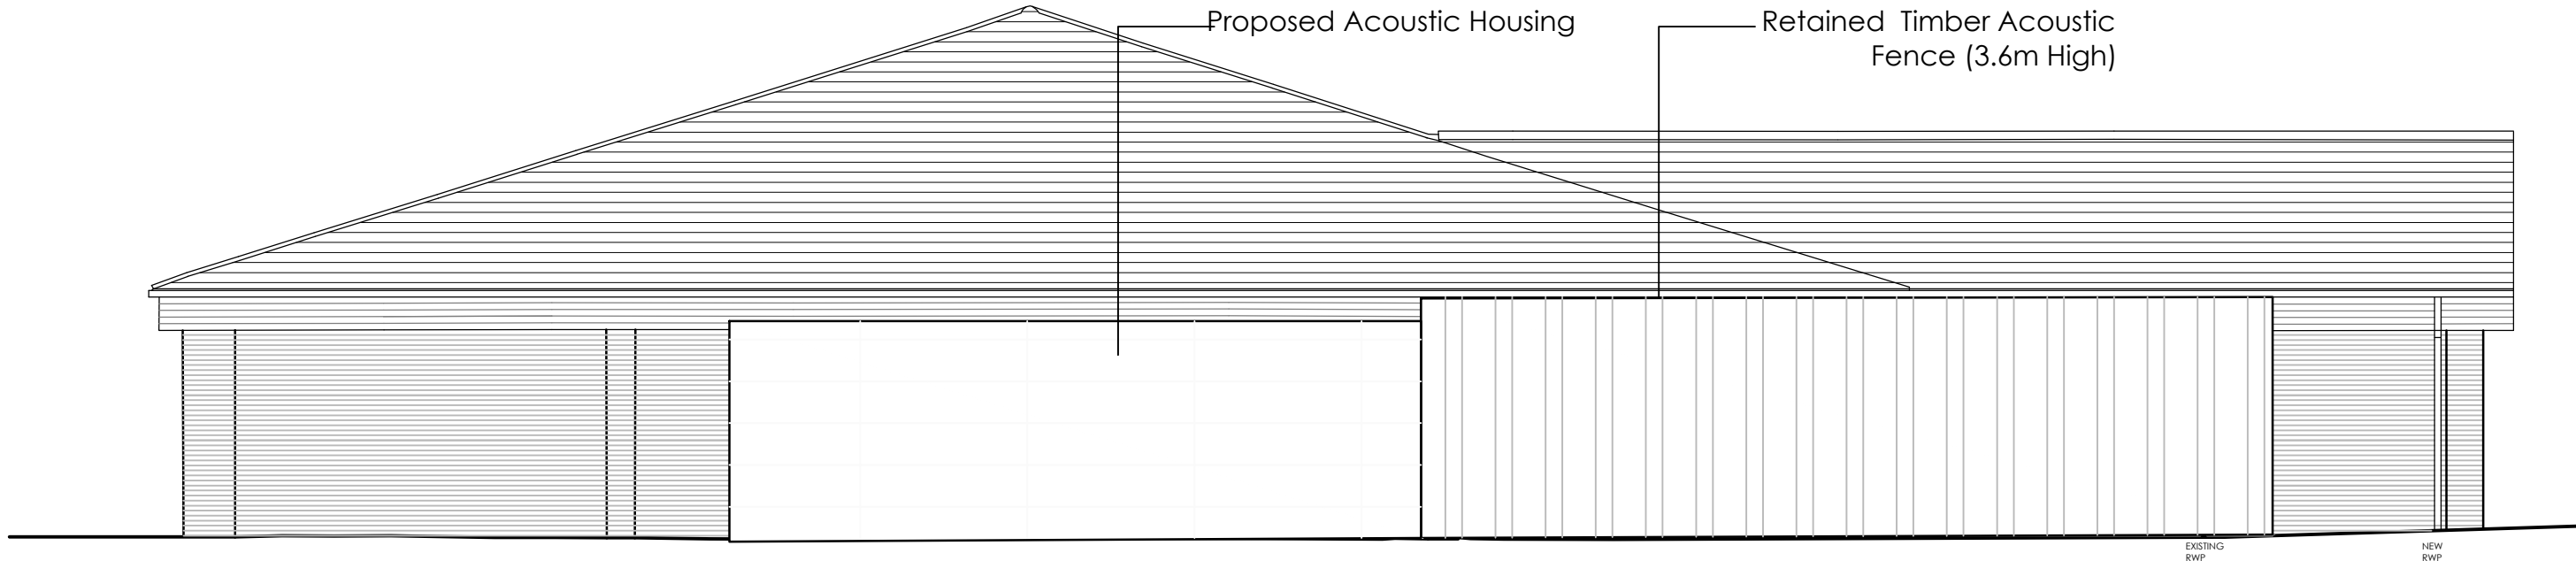


FRONT ELEVATION C TO CAR PARK




REAR ELEVATION D

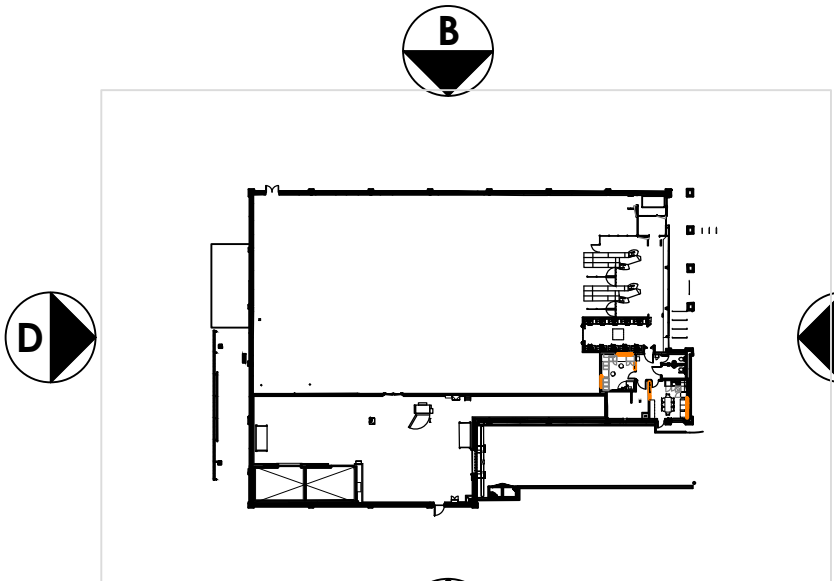

Elevation Key: Not to Scale



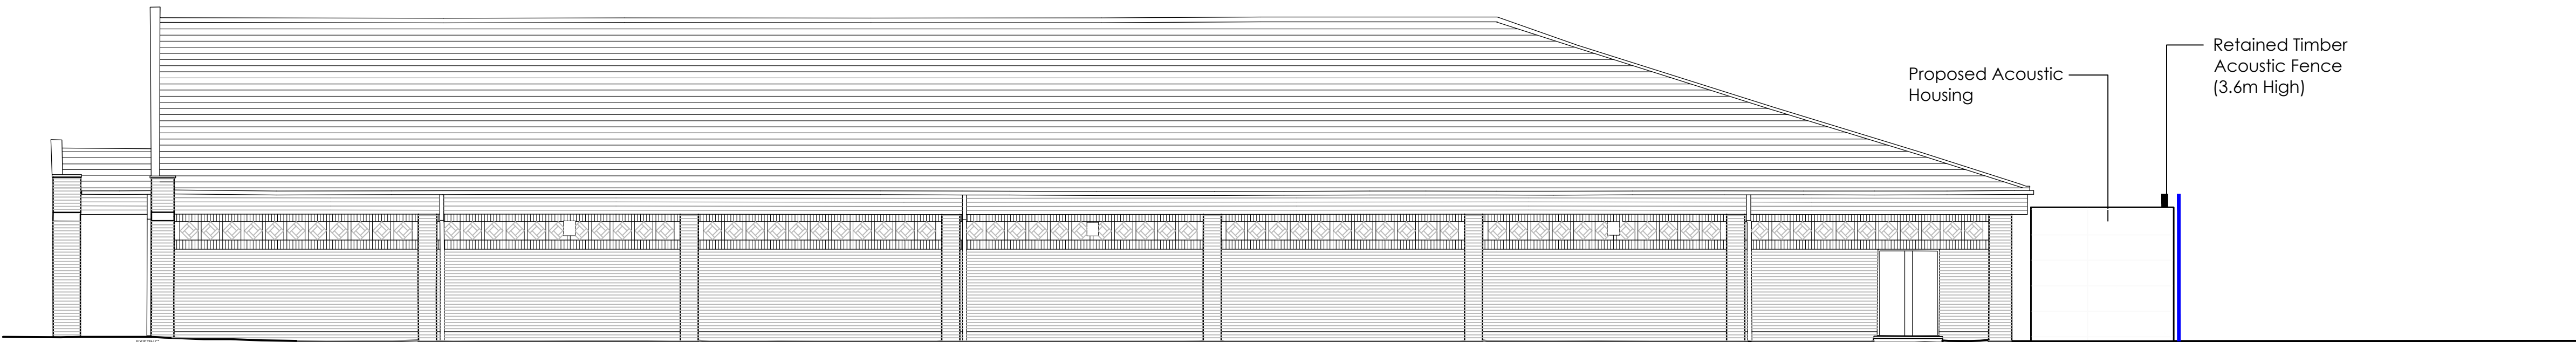


SIDE ELEVATION B

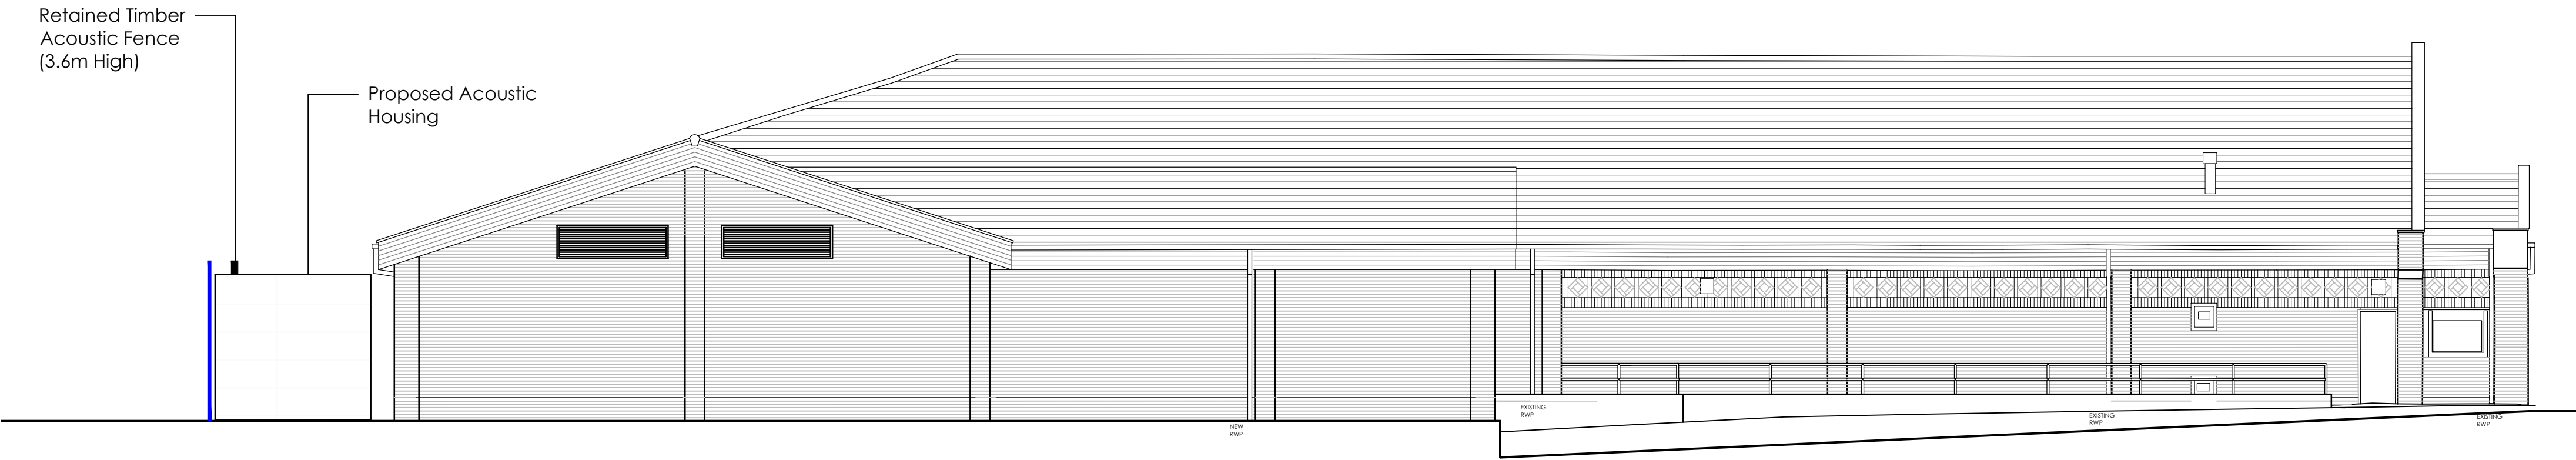

SIDE ELEVATION A TO LOADING BAY

PROPOSED ELEVATION
Scale 1:100 @ A1

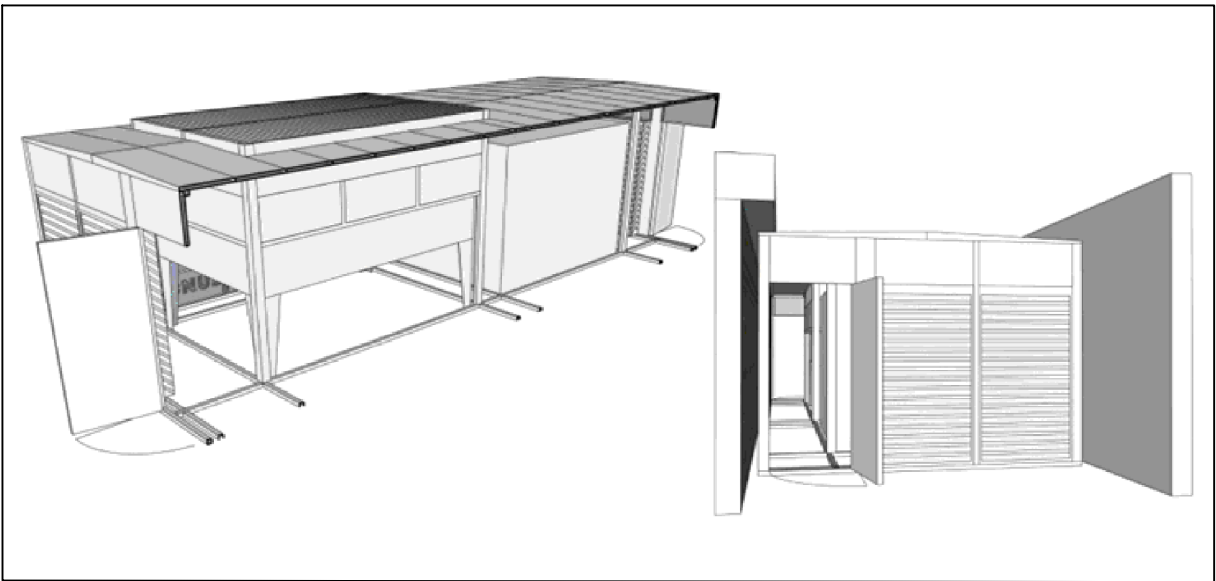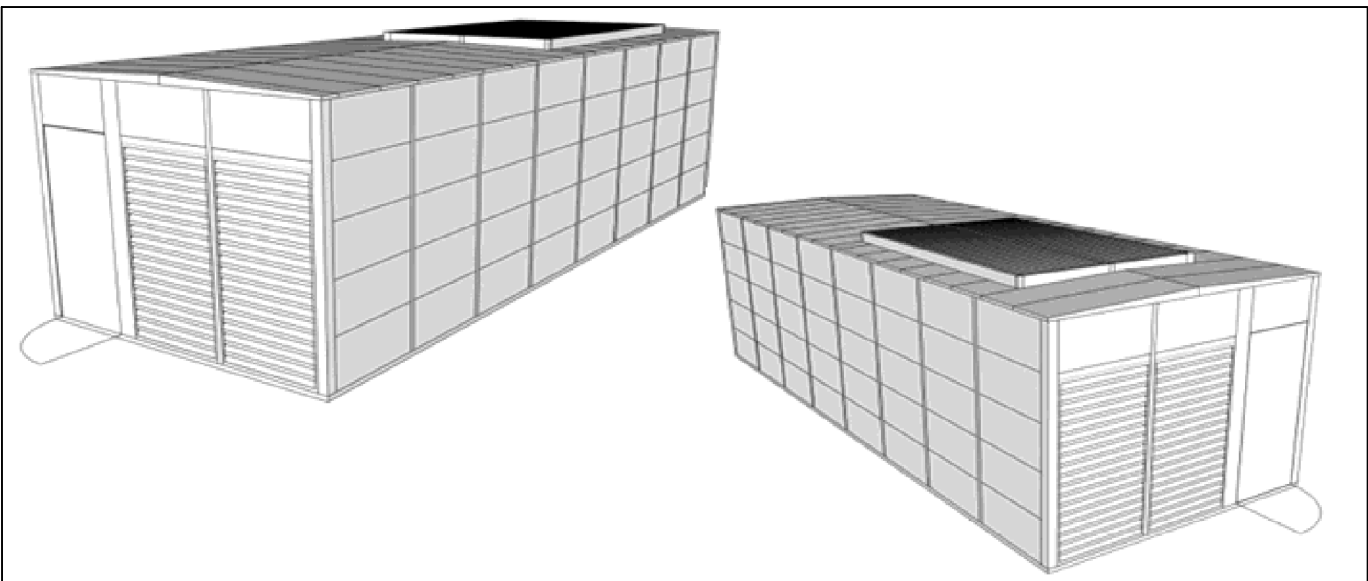 

PLANNING DRAWING
This drawing has been prepared for submission to the relevant Local Authority as part of a Planning Application. It is not intended to assist with the pricing of any elements.
For Structural details refer to the Structural & Civil Engineers detailed design drawings & specifications.
For M&E information refer to the M&E Engineers and sub contractor's design drawings & specifications.
Do not scale from this drawing. Verify all dimensions and setting out on site. Notify any discrepancies to the architect.
For Health & Safety information, refer to the Designers Risk Assessments. This drawing is copyright and may not be reproduced in whole or part without written authority.



www.harrispartnership.com

Wakefield Manchester Milton Keynes Reading London Harrogate

Client

Aldi Stores Ltd

Project Title

Proposed Fence Extension

Aldi Didsbury
Wilmslow Road
M20 2DN

Drawing Title

Proposed Elevations

Drawn	Checked	Scale	BIM Status	Date
JH	DJE	1:100	NA	01/25

Drawing Status	Rev.	THP Project No
Planning	P02	19999

Project No.	Originator	Volume	Level	Type	Role	Number
19999	THPM	XX	EL	DR	A	0005