




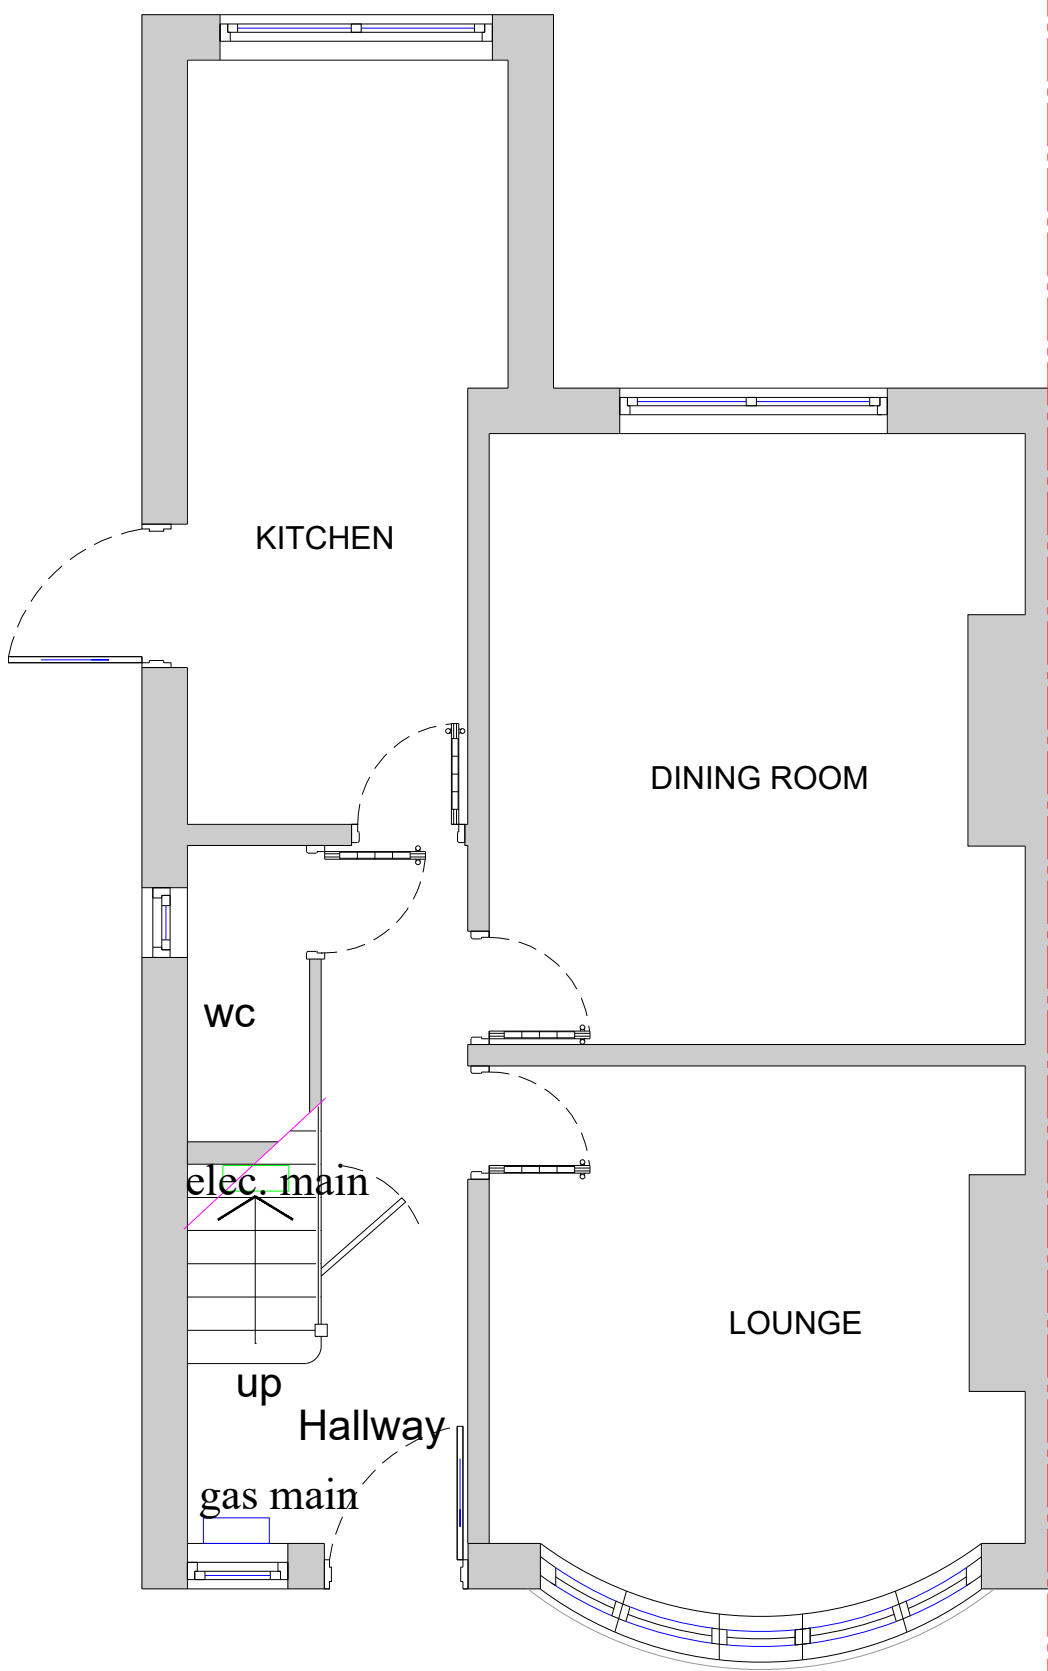

Existing Ground Floor Plan
Scale 1:50

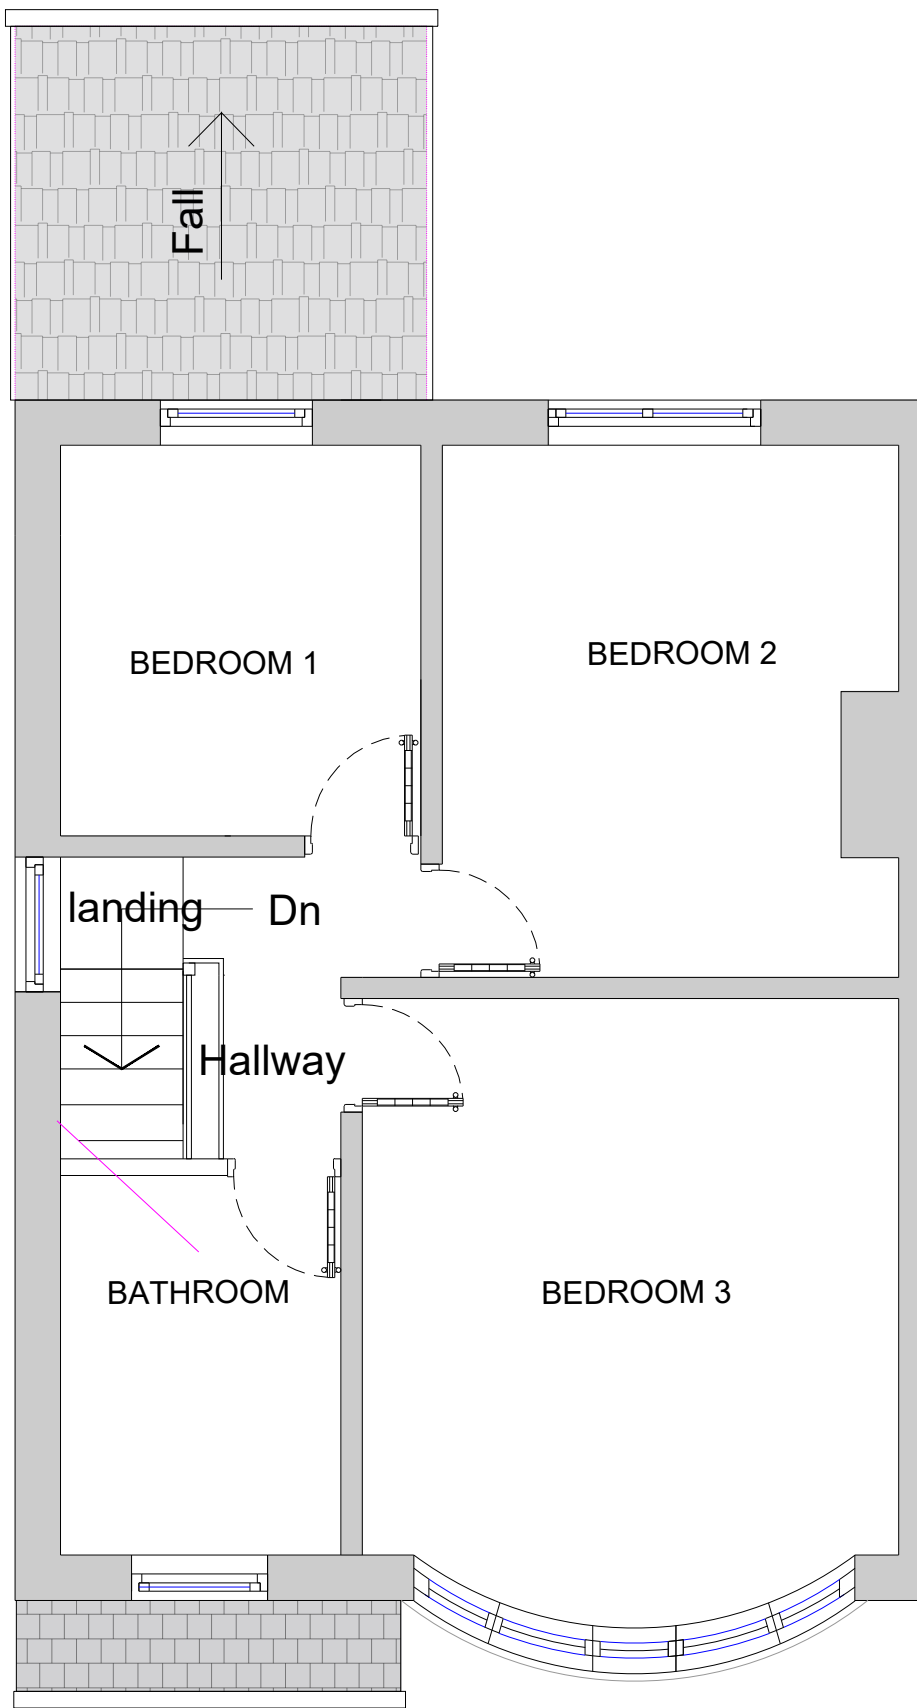

Existing First Floor Plan
Scale 1:50

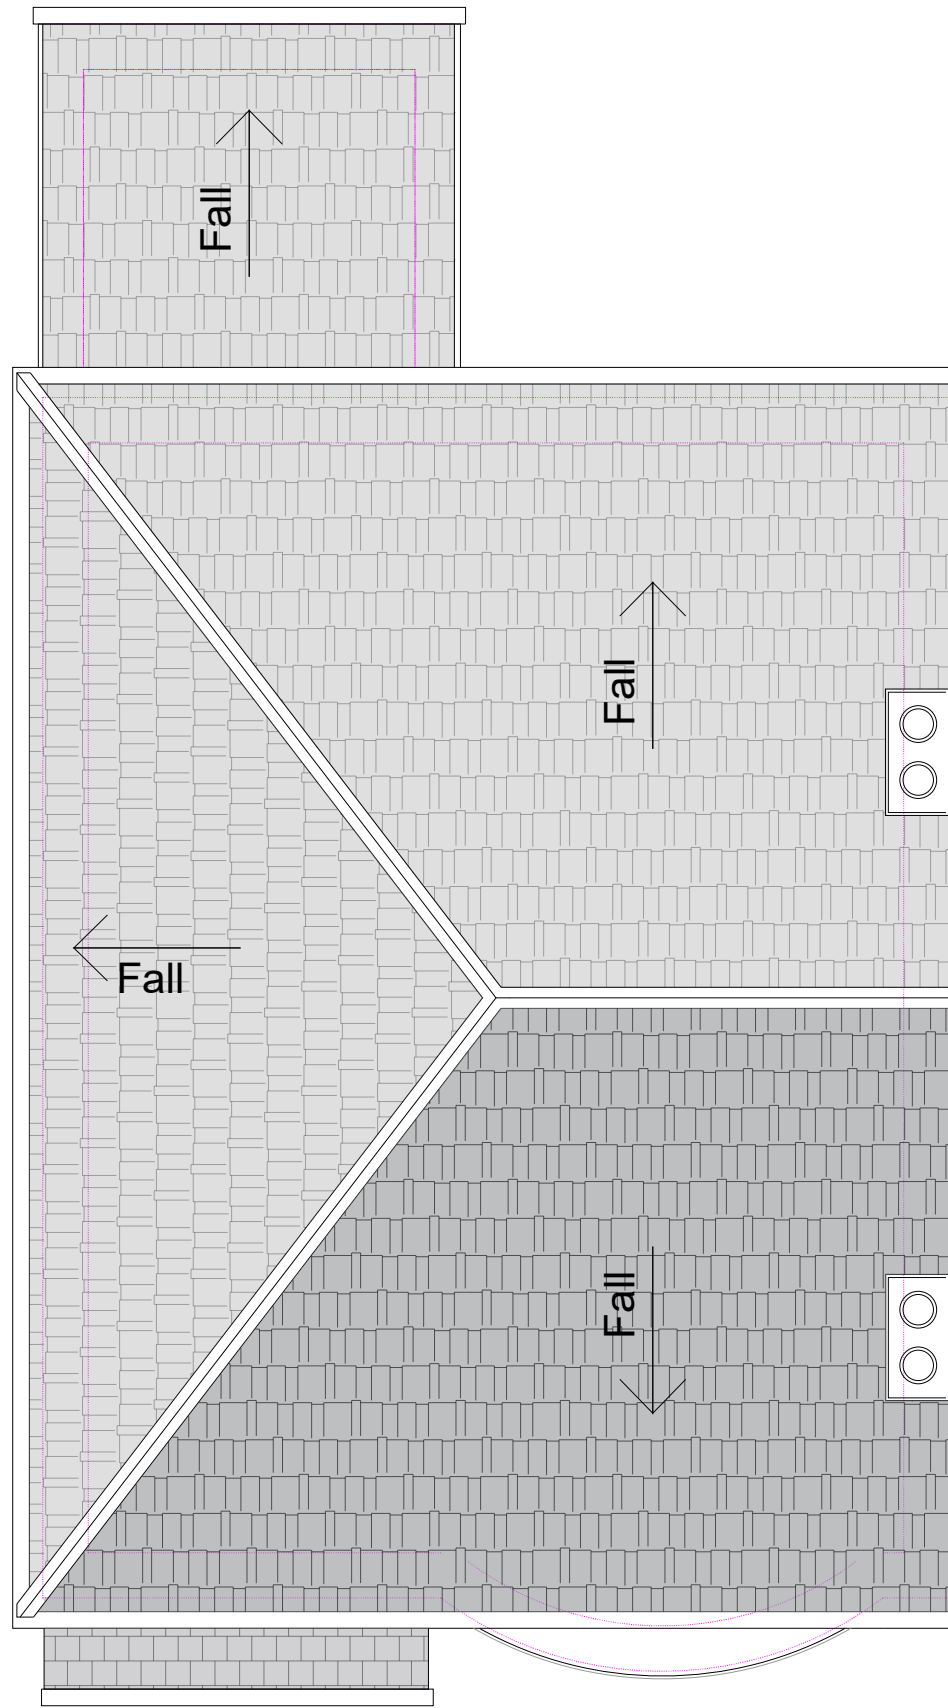


Existing Roof Plan
Scale 1:50



Existing Rear Elevation
Scale 1:50



Existing Side Elevation
Scale 1:50

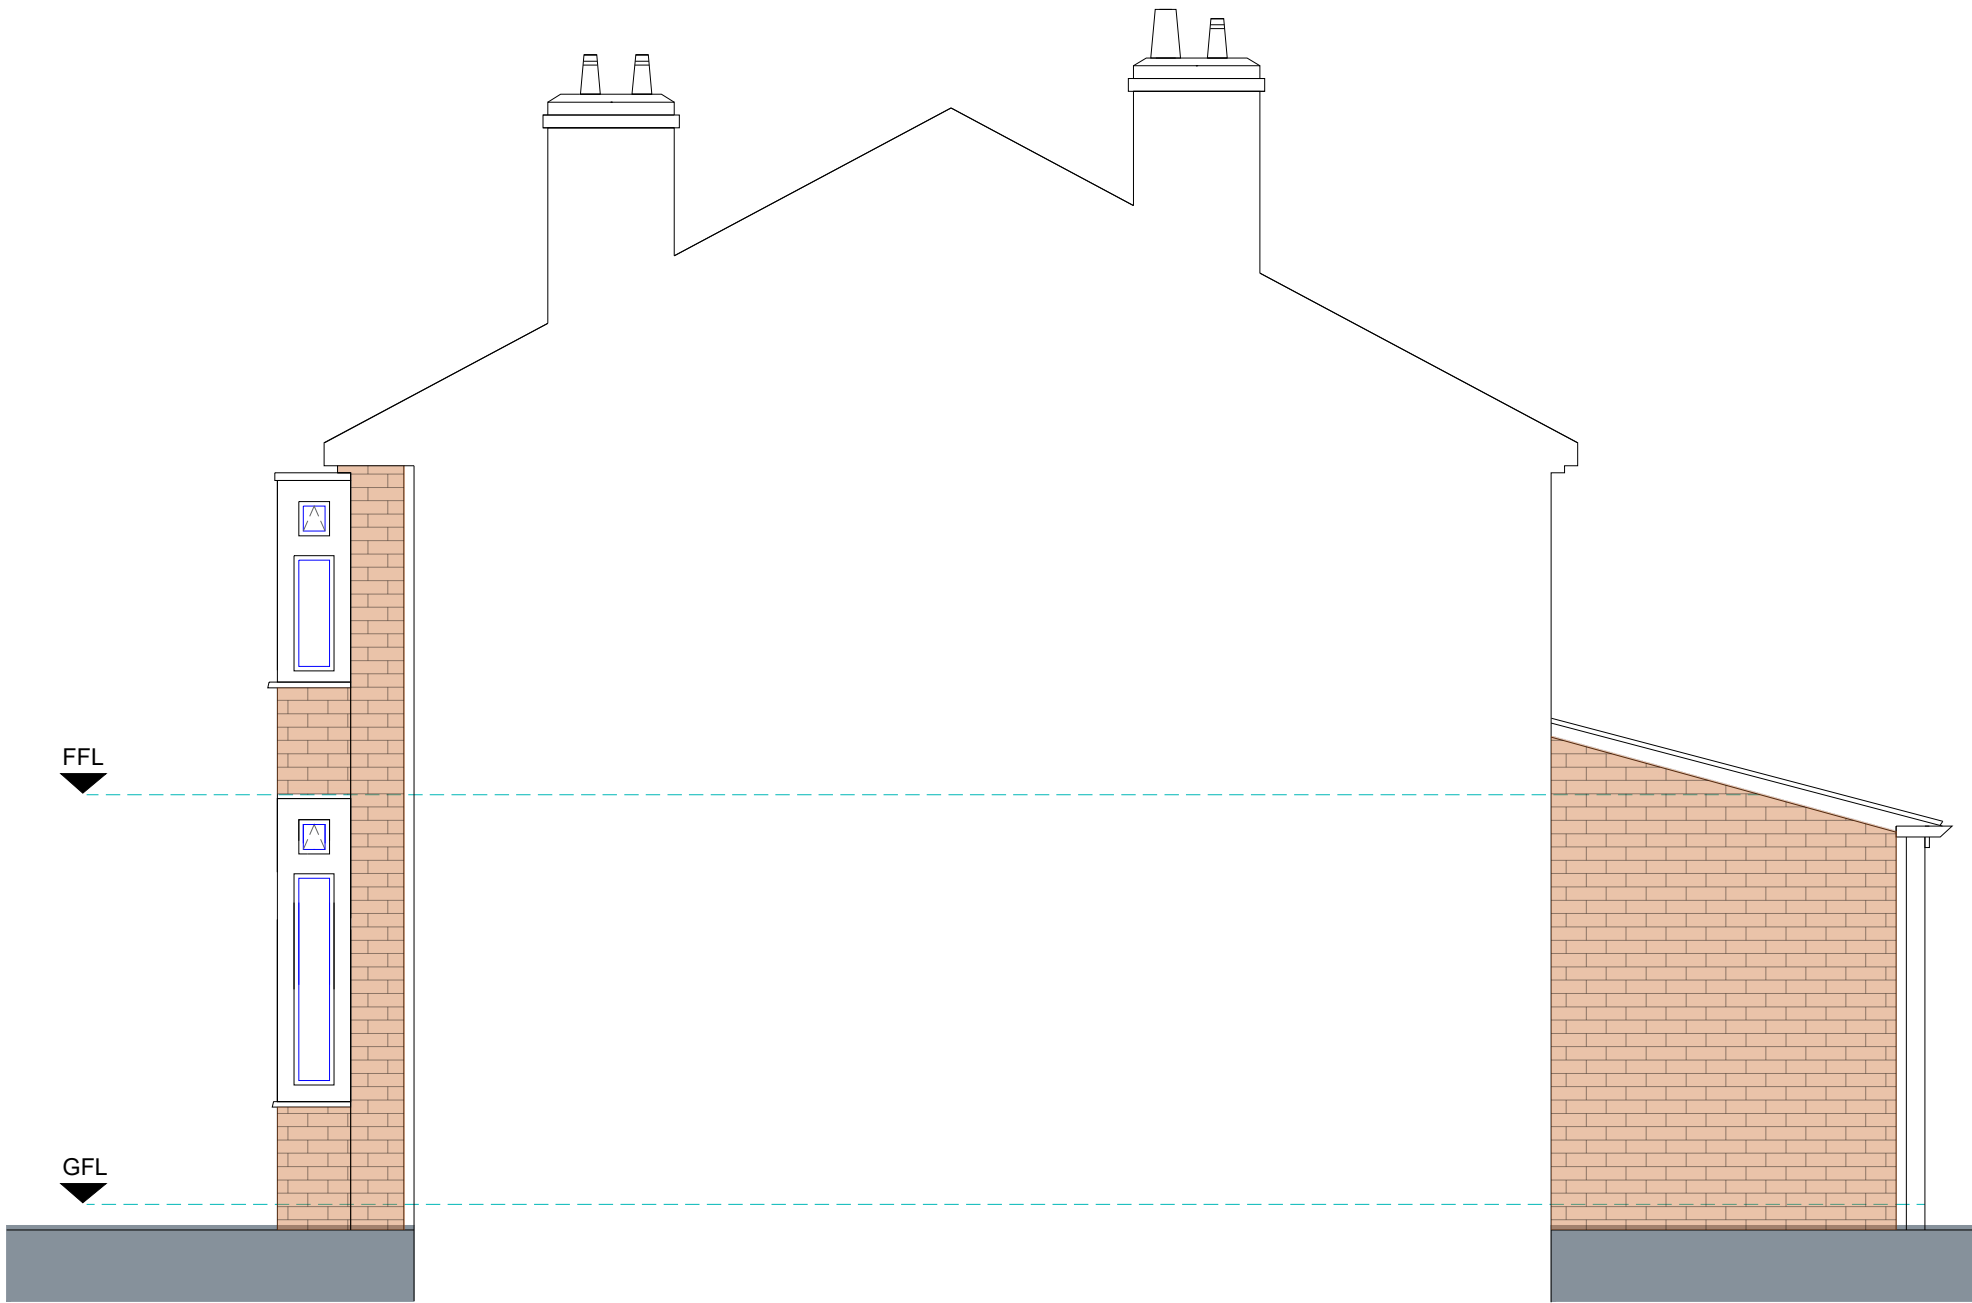

Existing Party wall Elevation
Scale 1:50



SCALE BAR 1:50

GENERAL NOTES

1. The contractor must check the site and the approved drawings before commencing the works and must take any working measurements as necessary and any discrepancy must be reported to the client.
2. Work shall comply with any current relevant BS/codes of practices and confirm to the Building Regulations including the latest amendment. The contractor is responsible for setting out the works.

KEY

----- Boundary

PROJECT ADDRESS

115 Victoria Road
Manchester
M14 6DA

PROJECT

Single storey rear extension
Part double storey rear extension

DRAWING No.

PP223-2/25

SCALE

1:50

REVISION

DATE

DATE

30/07/2025

STATUS

Planning Permission

DRAWN BY

AT

PAPER SIZE

A1

AT A. Design
12 Hastings Gardens
Stockport
SK5 8BF
ata_design@hotmail.com
07830039347