



"Copyright in this drawing remains with the designer. Responsibility is not accepted for errors made by others in scaling from this drawing. All construction information should be taken from figured dimensions only. Check all dimensions on site. In case of any discrepancy, refer query to the designer."



FRONT ELEVATION - TILING DETAIL 1:20

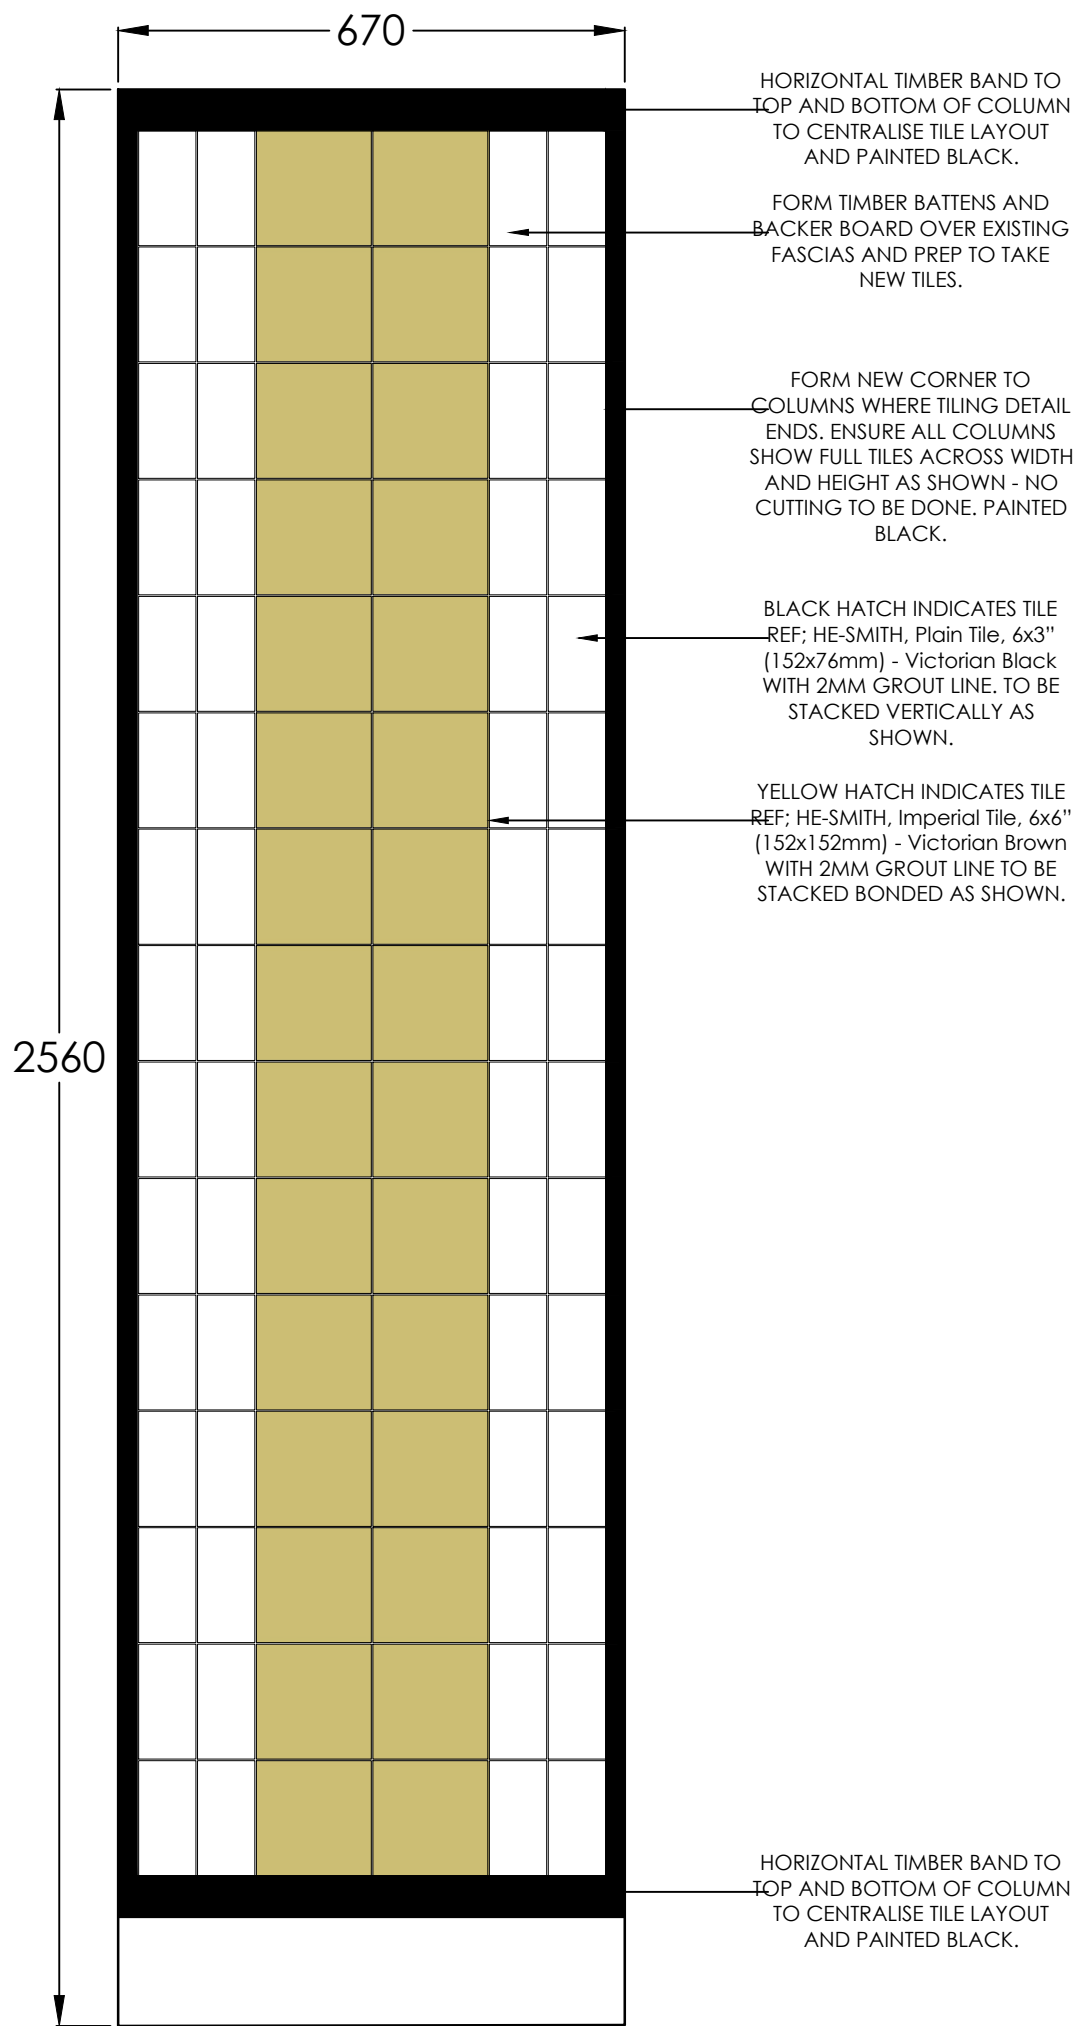

TYPICAL TILED COLUMNS
SCALE 1:10

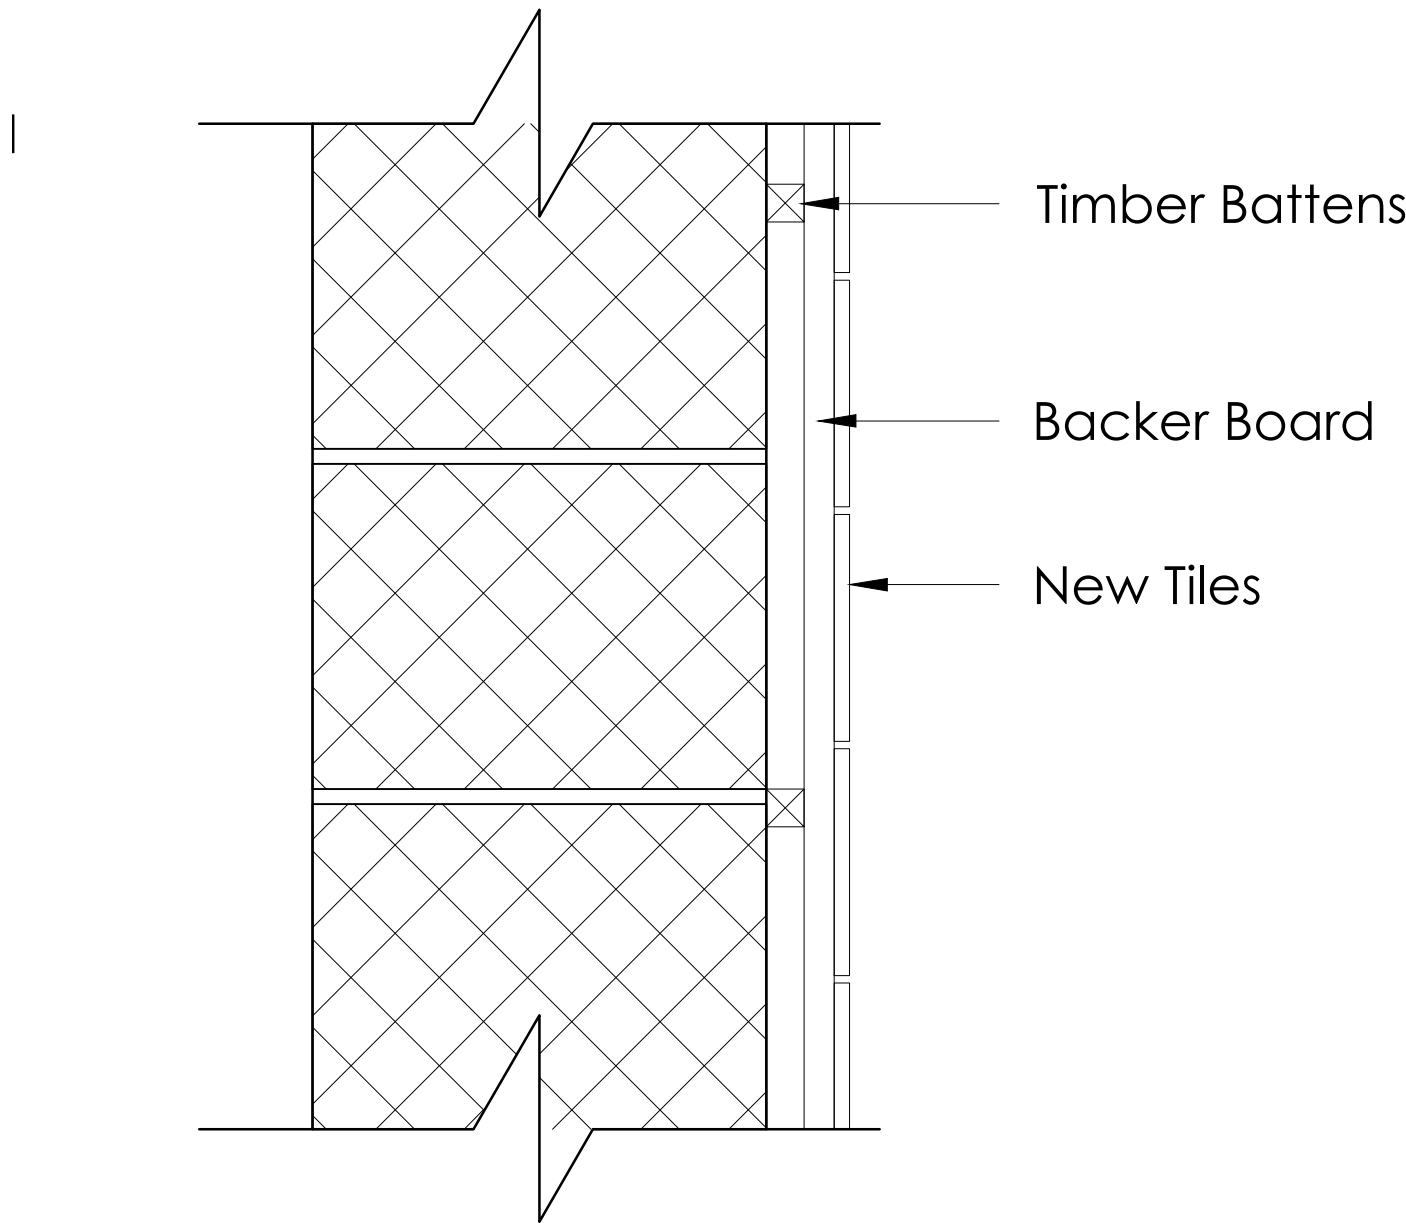


SECTION A-A AS PROPOSED 1:5



BLACK HATCH INDICATES TILE
REF: HE-SMITH, Plain Tile, 6x3"
(152x76mm) - Victorian Black
WITH 2MM GROUT LINE, TO BE
STACKED VERTICALLY AS
SHOWN.

YELLOW HATCH INDICATES TILE
REF: HE-SMITH, Imperial Tile, 6x6"
(152x152mm) - Victorian Brown
WITH 2MM GROUT LINE TO BE
STACKED BONDED AS SHOWN.

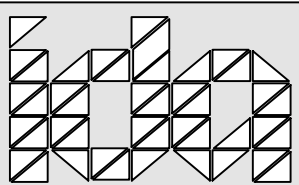

0161 428 0310
office@inventiveda.com
www.inventiveda.com
@inventiveda

Rev	Description	By	Date
INVENTIVE DESIGN ASSOCIATES ARCHITECTURE & INTERIOR DESIGN			
Abney Hall, Manchester Road, Cheadle, SK8 2PD Company Reg No: 9251414			
STAR PUBS AND BARS THE FREEMOUNT, 73 - 75 Oldham Street, Manchester M4 1LW EXTERNAL TILE DETAIL			
DRAWN	JH	DATE	25-06-2025
SCALE	As shown @A1	REV.	2546-404