

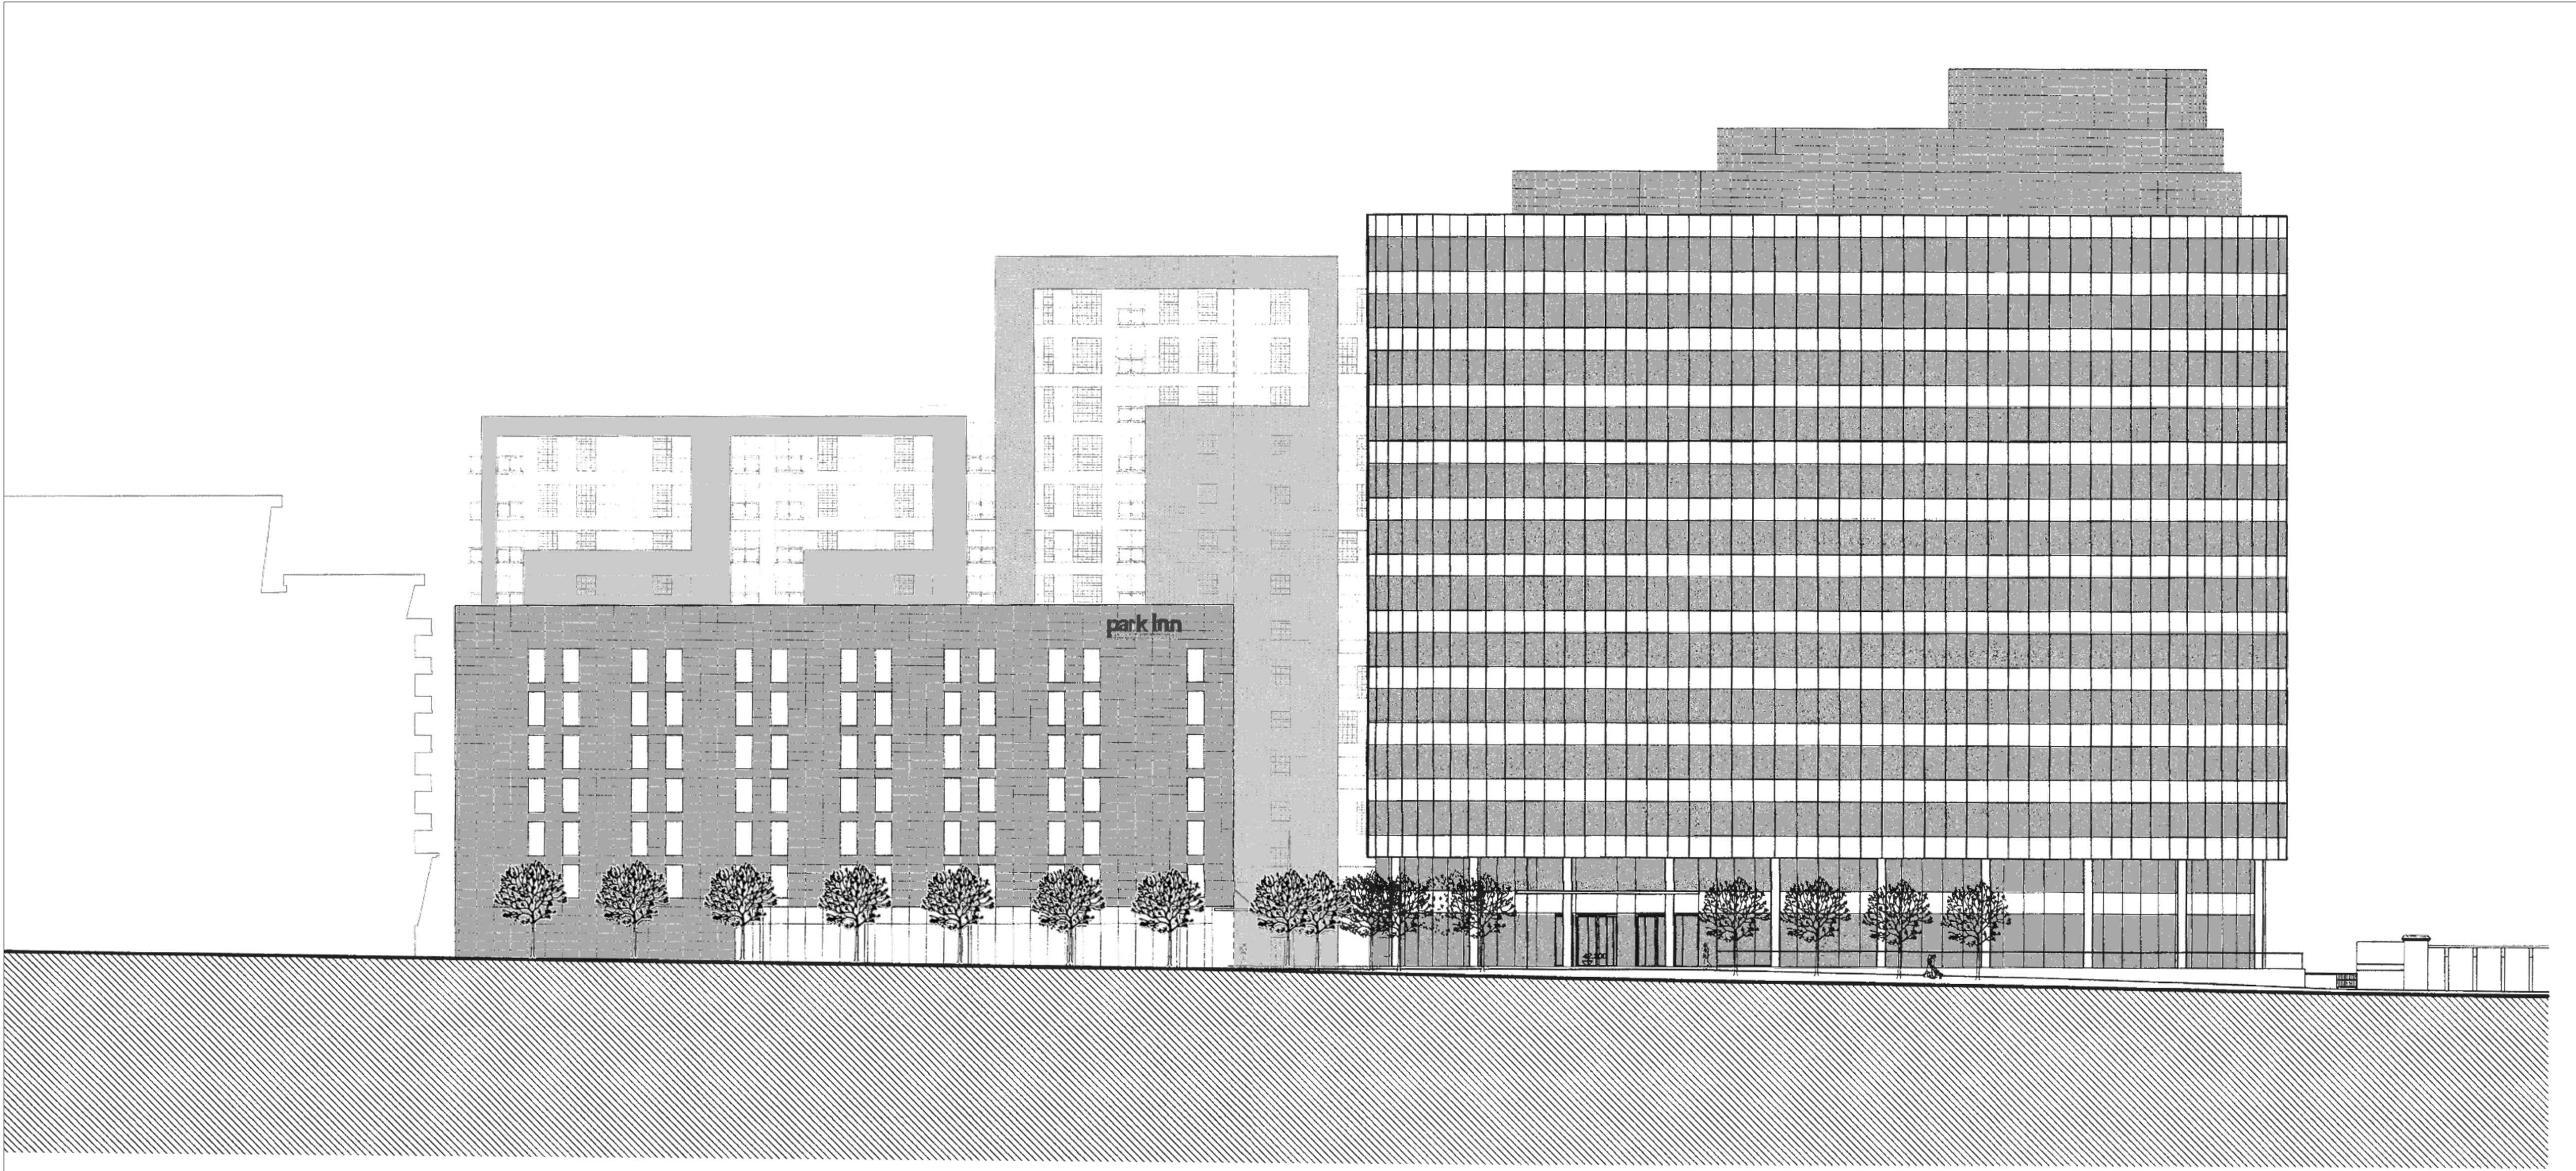


 

EXISTING WEST ELEVATION

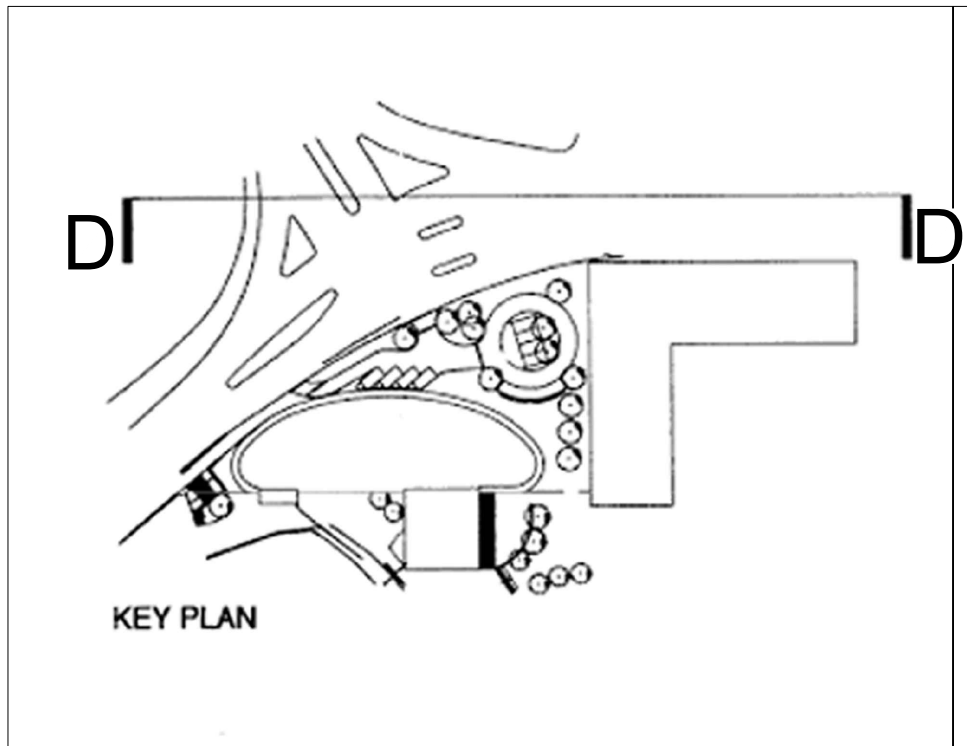

L7architects 36 Myrtle Street, Liverpool, L7 7DP 0151 708 5159 office@L7architects.co.uk www.L7architects.co.uk					
DRAWING STATUS					
PLANNING					
PROJECT NUMBER	PROJECT				
25005	THE PENINSULA				
AUTOCAD FILE REF	25005-L7-XX-XX-AC-A-1404		FILE REV		
CLIENT					
PRESTIGE SIGNS					
TITLE					
EXISTING WEST ELEVATION					
SCALE	DRAWN BY	CHECKED BY	DATE		
1:250 @ A1	ES	AS	26.06.2025		
DRAWING NUMBER			REV		
25005-L7-XX-XX-DR-A-1404					