



Location Plan
1 : 1250

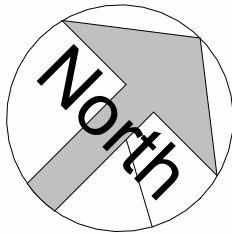

Site Plan
1 : 200

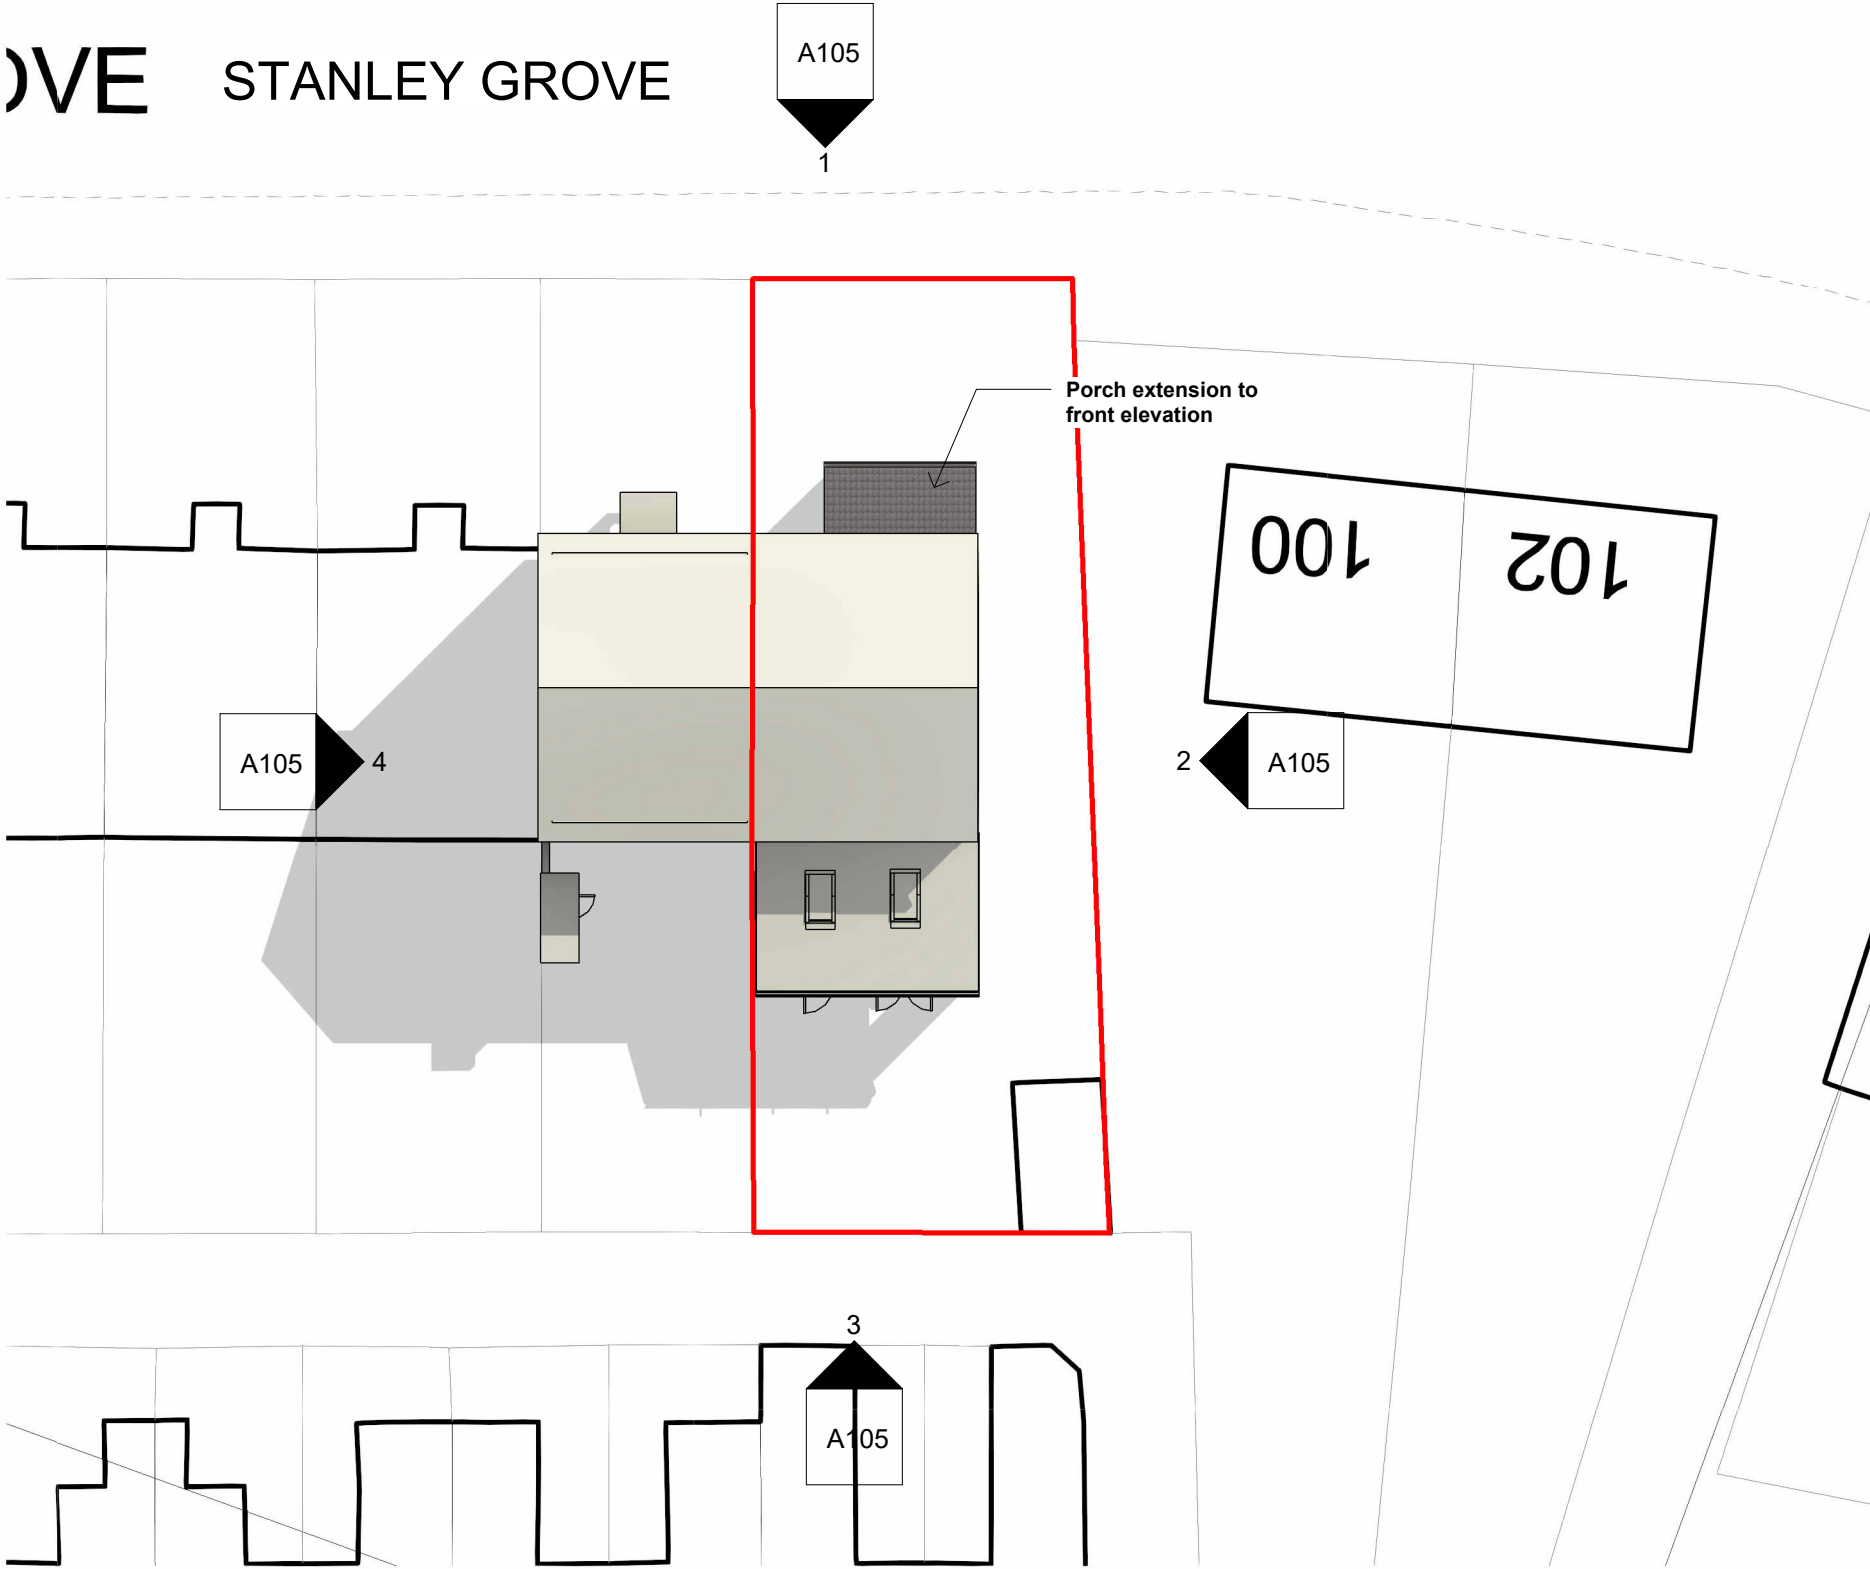

COPYRIGHT © ALL RIGHTS RESERVED BY VIKAS ALYAS LTD. DO NOT SCALE FROM DRAWING. DRAWING INDICATES DESIGN INTENT ONLY. REPORT ANY DISCREPANCIES TO CLIENT / VA LTD. NOT TO BE USED FOR CONSTRUCTION UNLESS STATED SO. TO BE READ IN CONJUNCTION WITH OTHER DRAWINGS OR SPECIFICATION WHERE PROVIDED.

ARCHITEK

BUILDING DESIGN CONSULTANCY

0161 511 8479

vikas@architek.uk

916 Stockport Road, Levenshulme, Manchester, M19 3AB

No.	Description	Date
P1	Issue to Planning	06.08.2025

PROJECT Single Storey Rear Extension & Front Porch Extension		ADDRESS 92 Stanley Grove Longsight, Manchester M12 5GF		CLIENT Marlene Barnett			
				Date 02-07-2025	Project number 2034	Scale (@ A3) As indicated	
Manchester City Council	PURPOSE OF ISSUE Planning	SHEET Location and Site Plan		Drawn by NA	DRAWING NUMBER		REV
				Checked by VA	A101	P1	