



PROJECT REF
22048

DRAWING REF
202

Bluechip Architecture


SCALE
1:50 @ A1

DATE
JUNE '22

CLIENT
MR & MR SALVA
30 CIRCULAR ROAD
DIDSBURY
MANCHESTER
M20 3LP

PROJECT
EXTENSIONS & RENOVATIONS
INTERNAL & EXTERNAL REMODELLING
ASSOCIATED LANDSCAPING

DRAWING TITLE
PROPOSED FLOOR PLANS
PLANNING

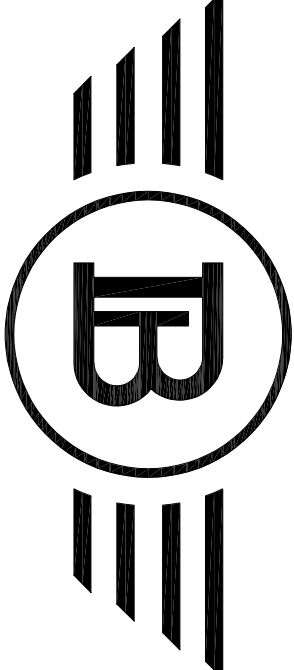


Bluechip Architecture


07999 294 675

DESIGN@BLUECHIP-ARCHITECTURE.CO.UK
WWW.BLUECHIP-ARCHITECTURE.CO.UK


LOWRY MILL | LEE ST. | SWINTON | MANCHESTER | M27 6DB
DO NOT SCALE FROM THE DRAWING. COPYRIGHT PROTECTED & ISSUED
UNDER LICENCE TO THE CLIENT NAMED BELOW. ALL INFORMATION
CONTAINED WITHIN IS NON-TRANSFERABLE WITHOUT APPROVAL FROM
BLUECHIP ARCHITECTURE

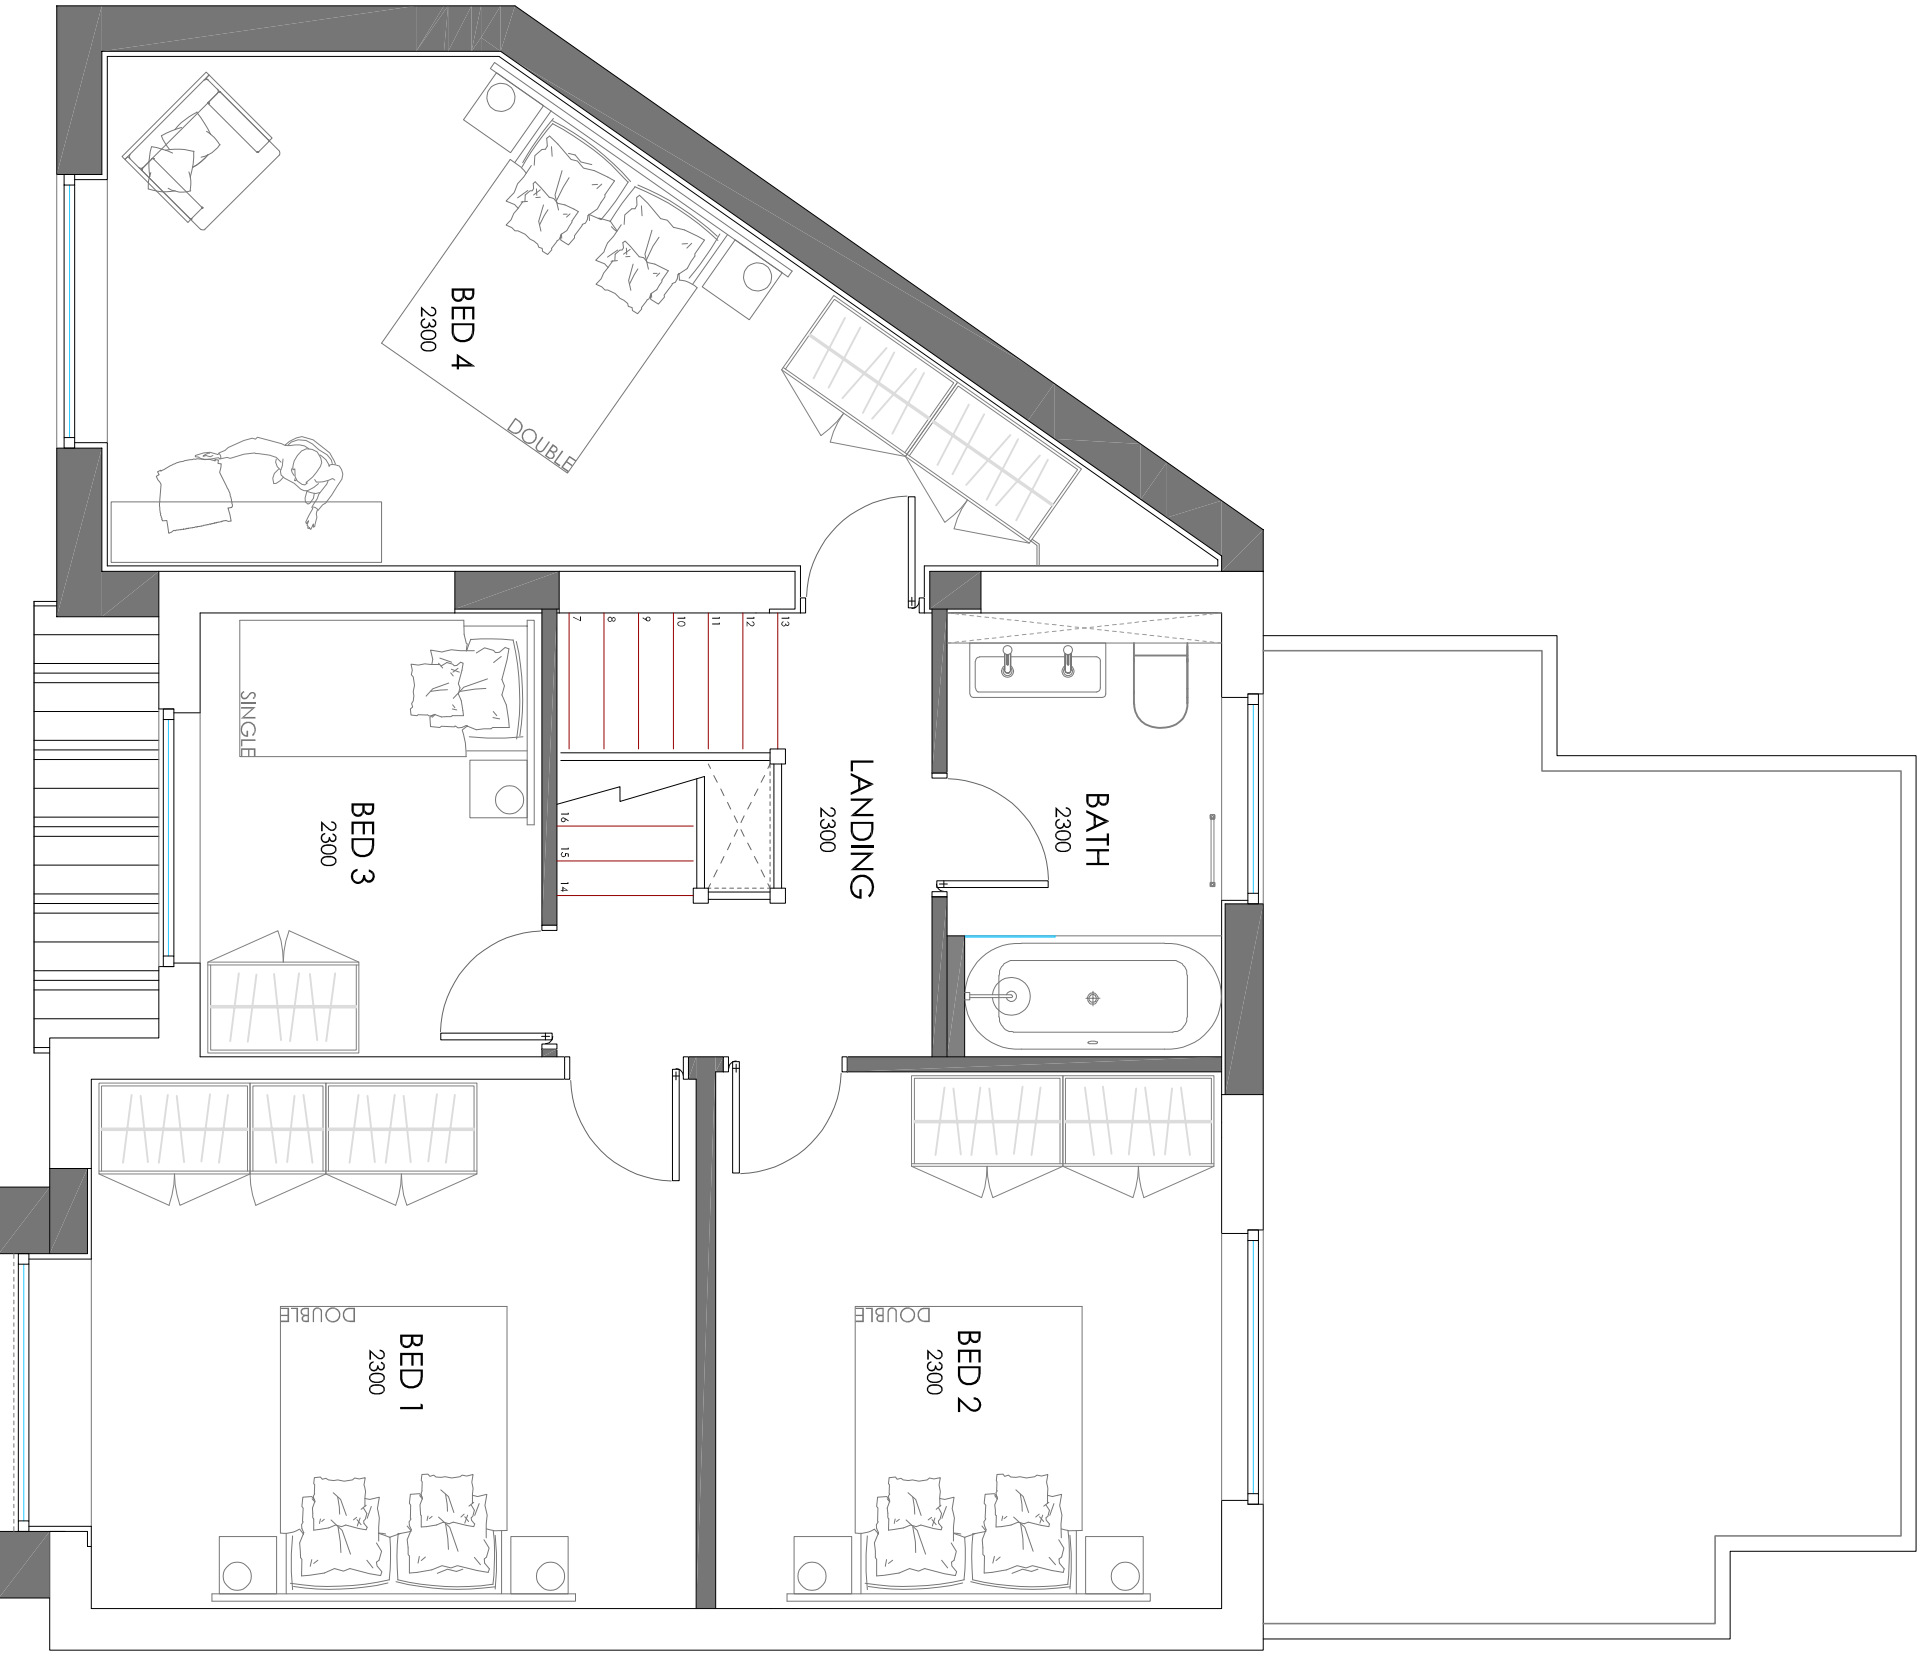

FIRST FLOOR

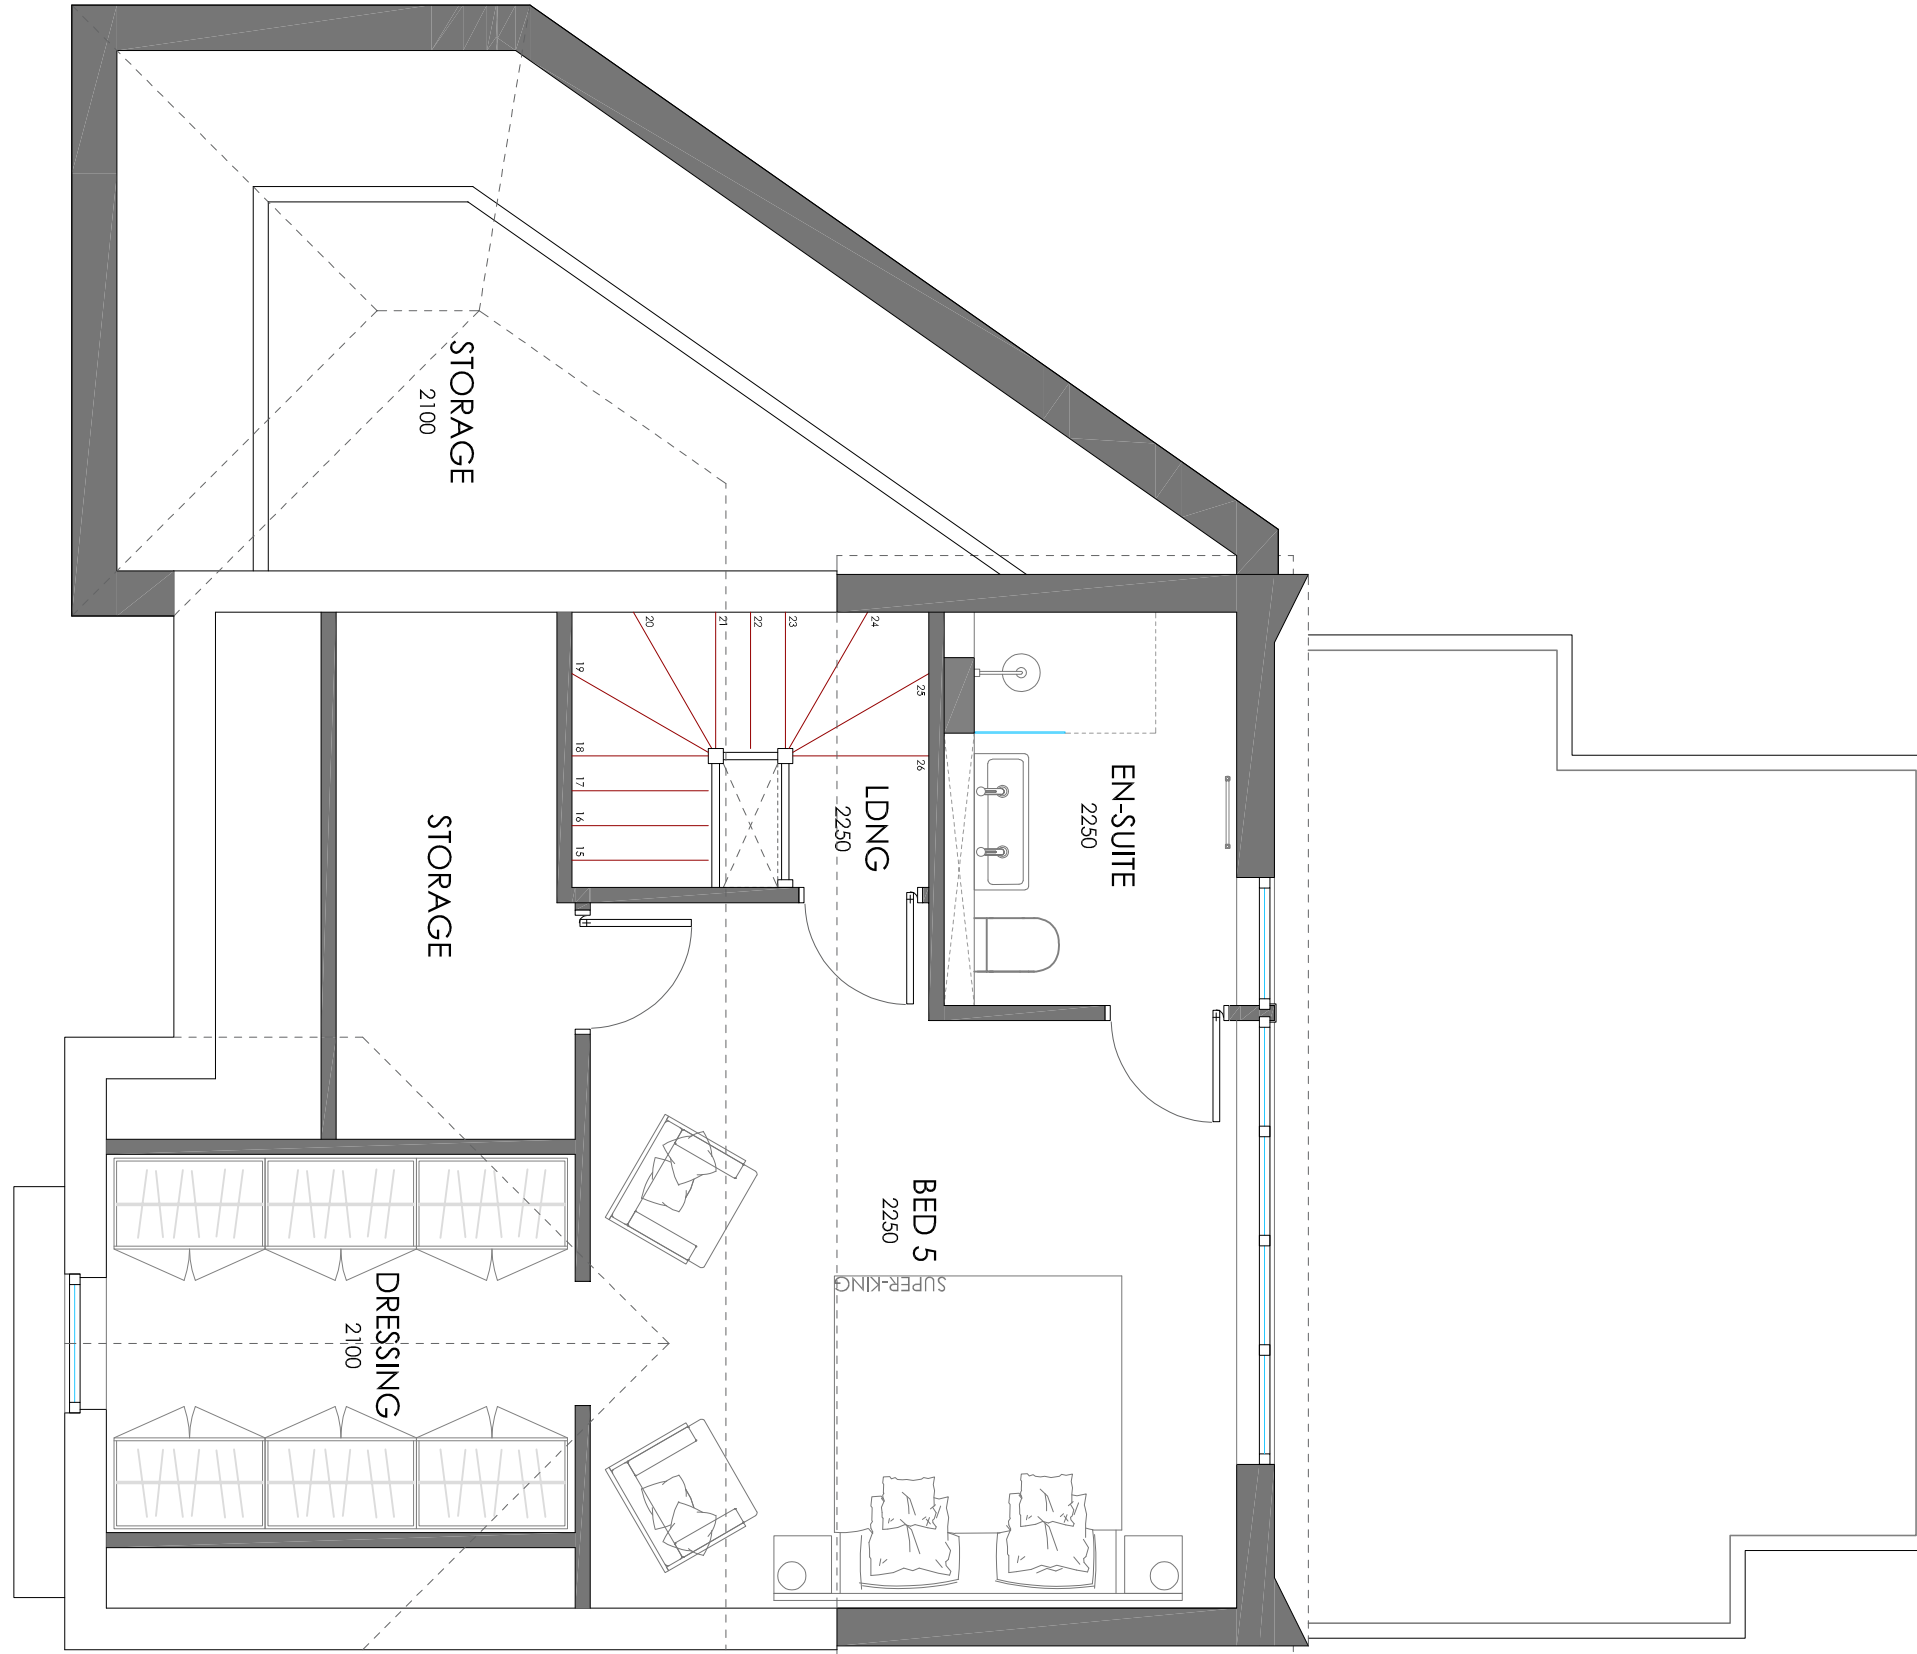

SECOND FLOOR

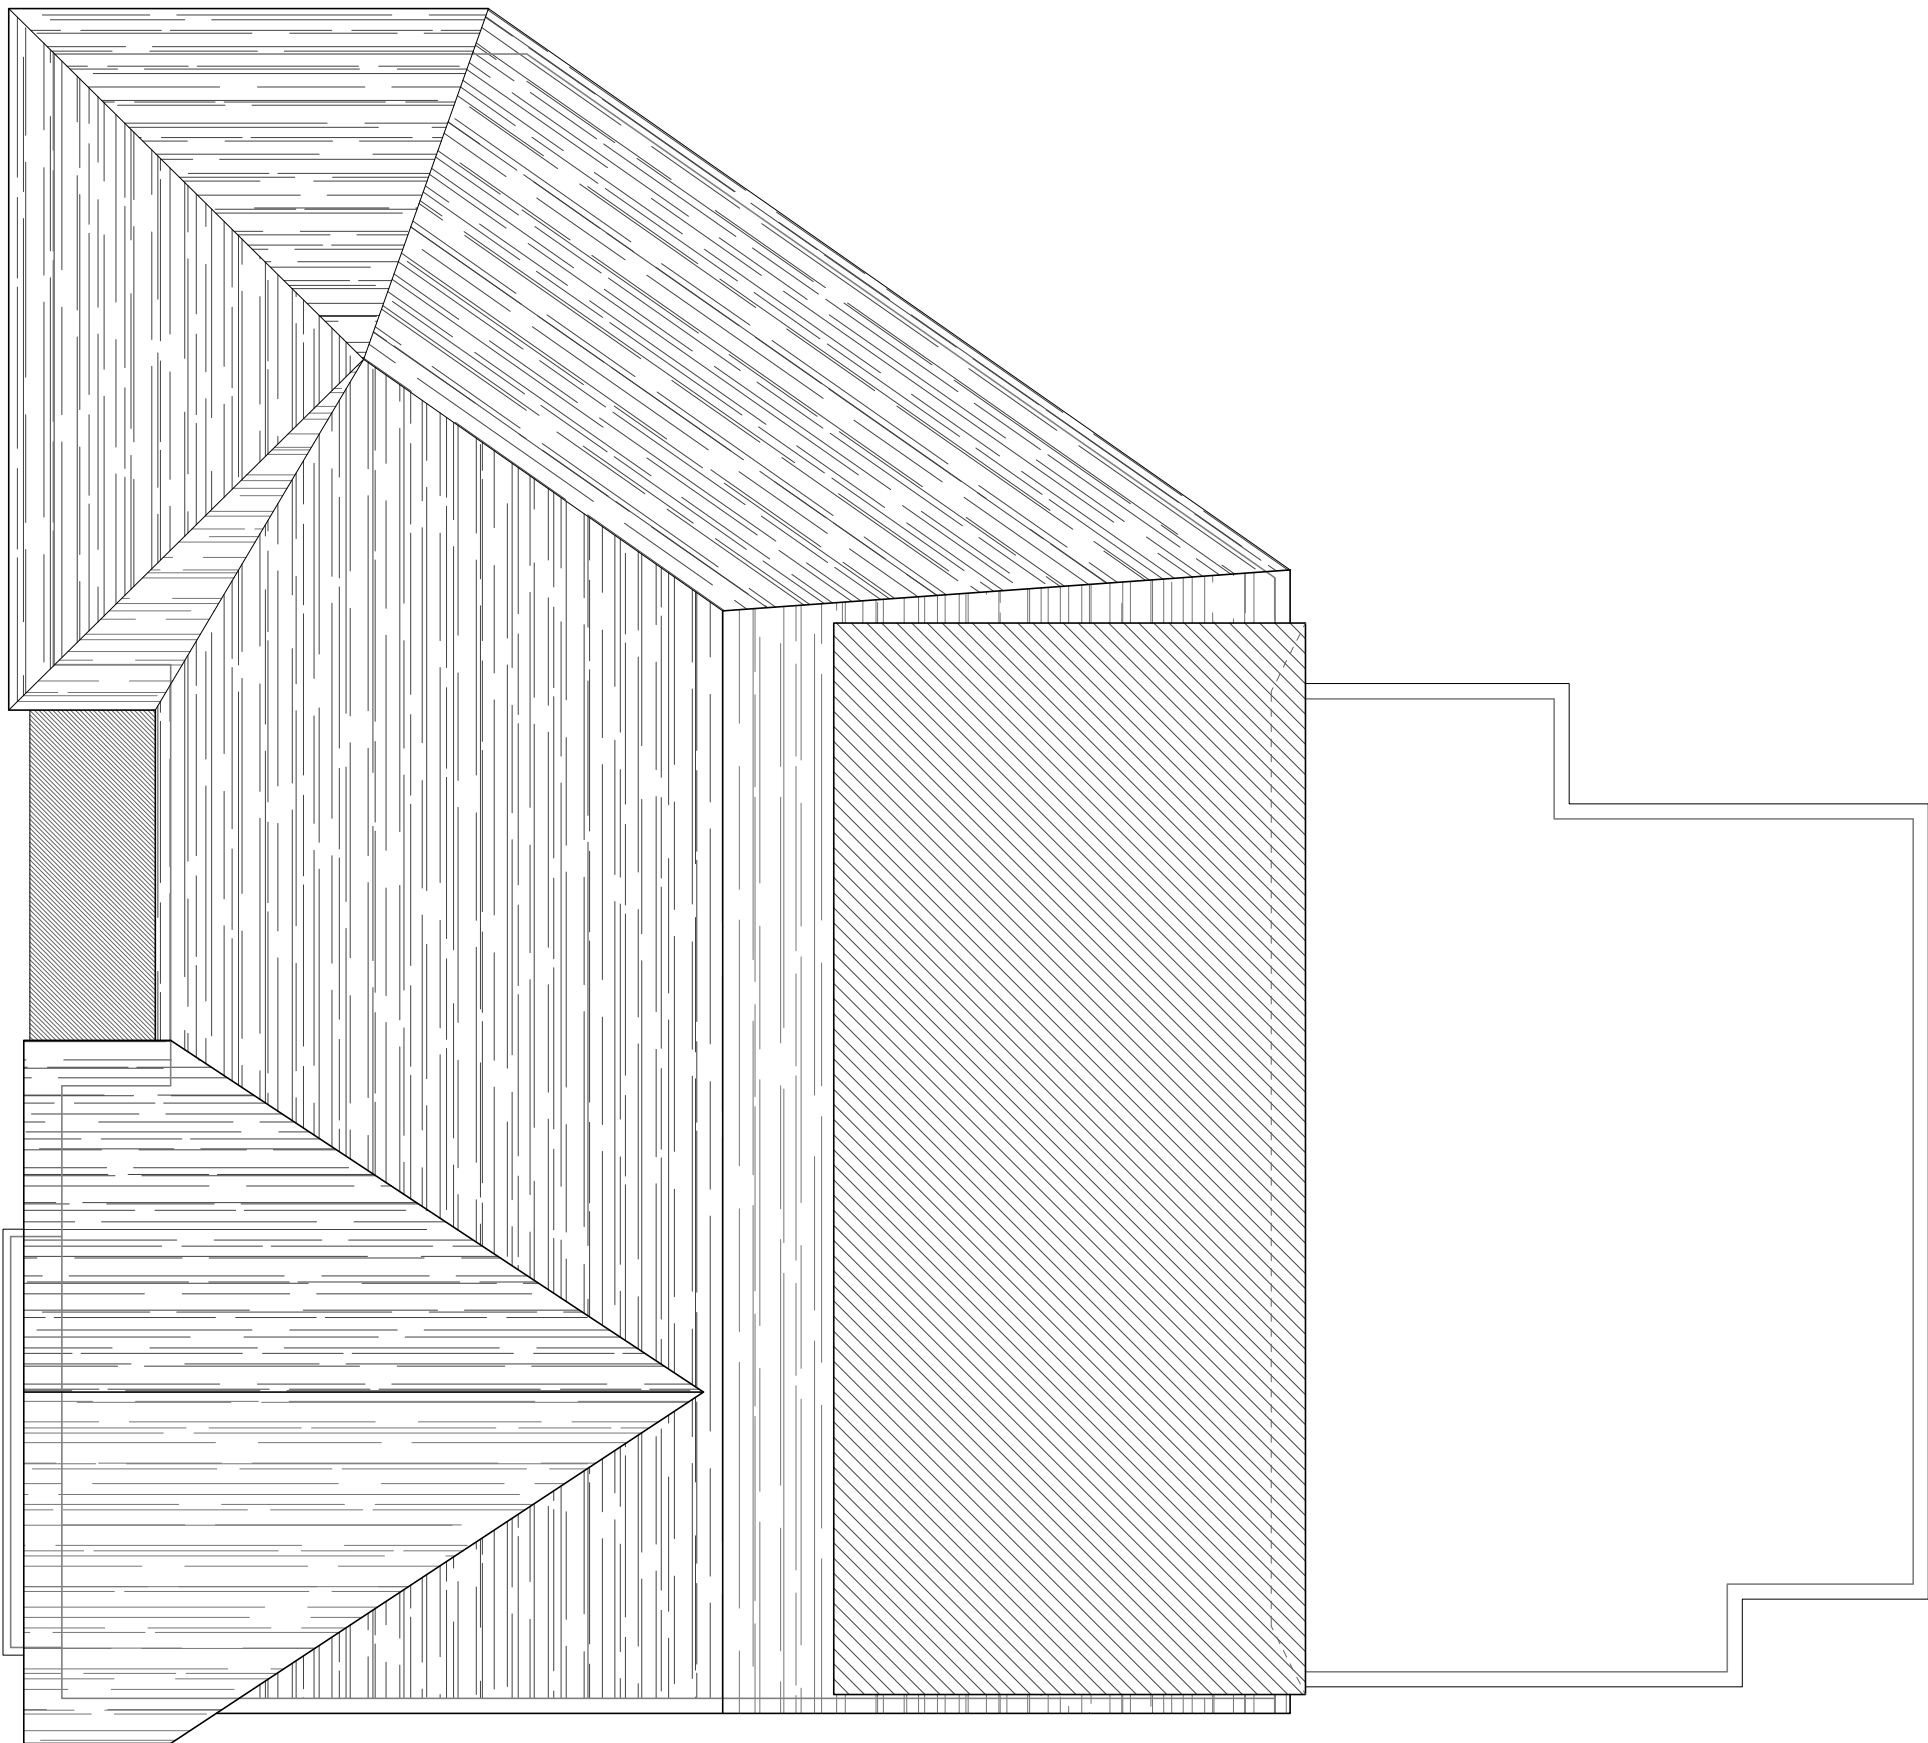

ROOF PLAN

