


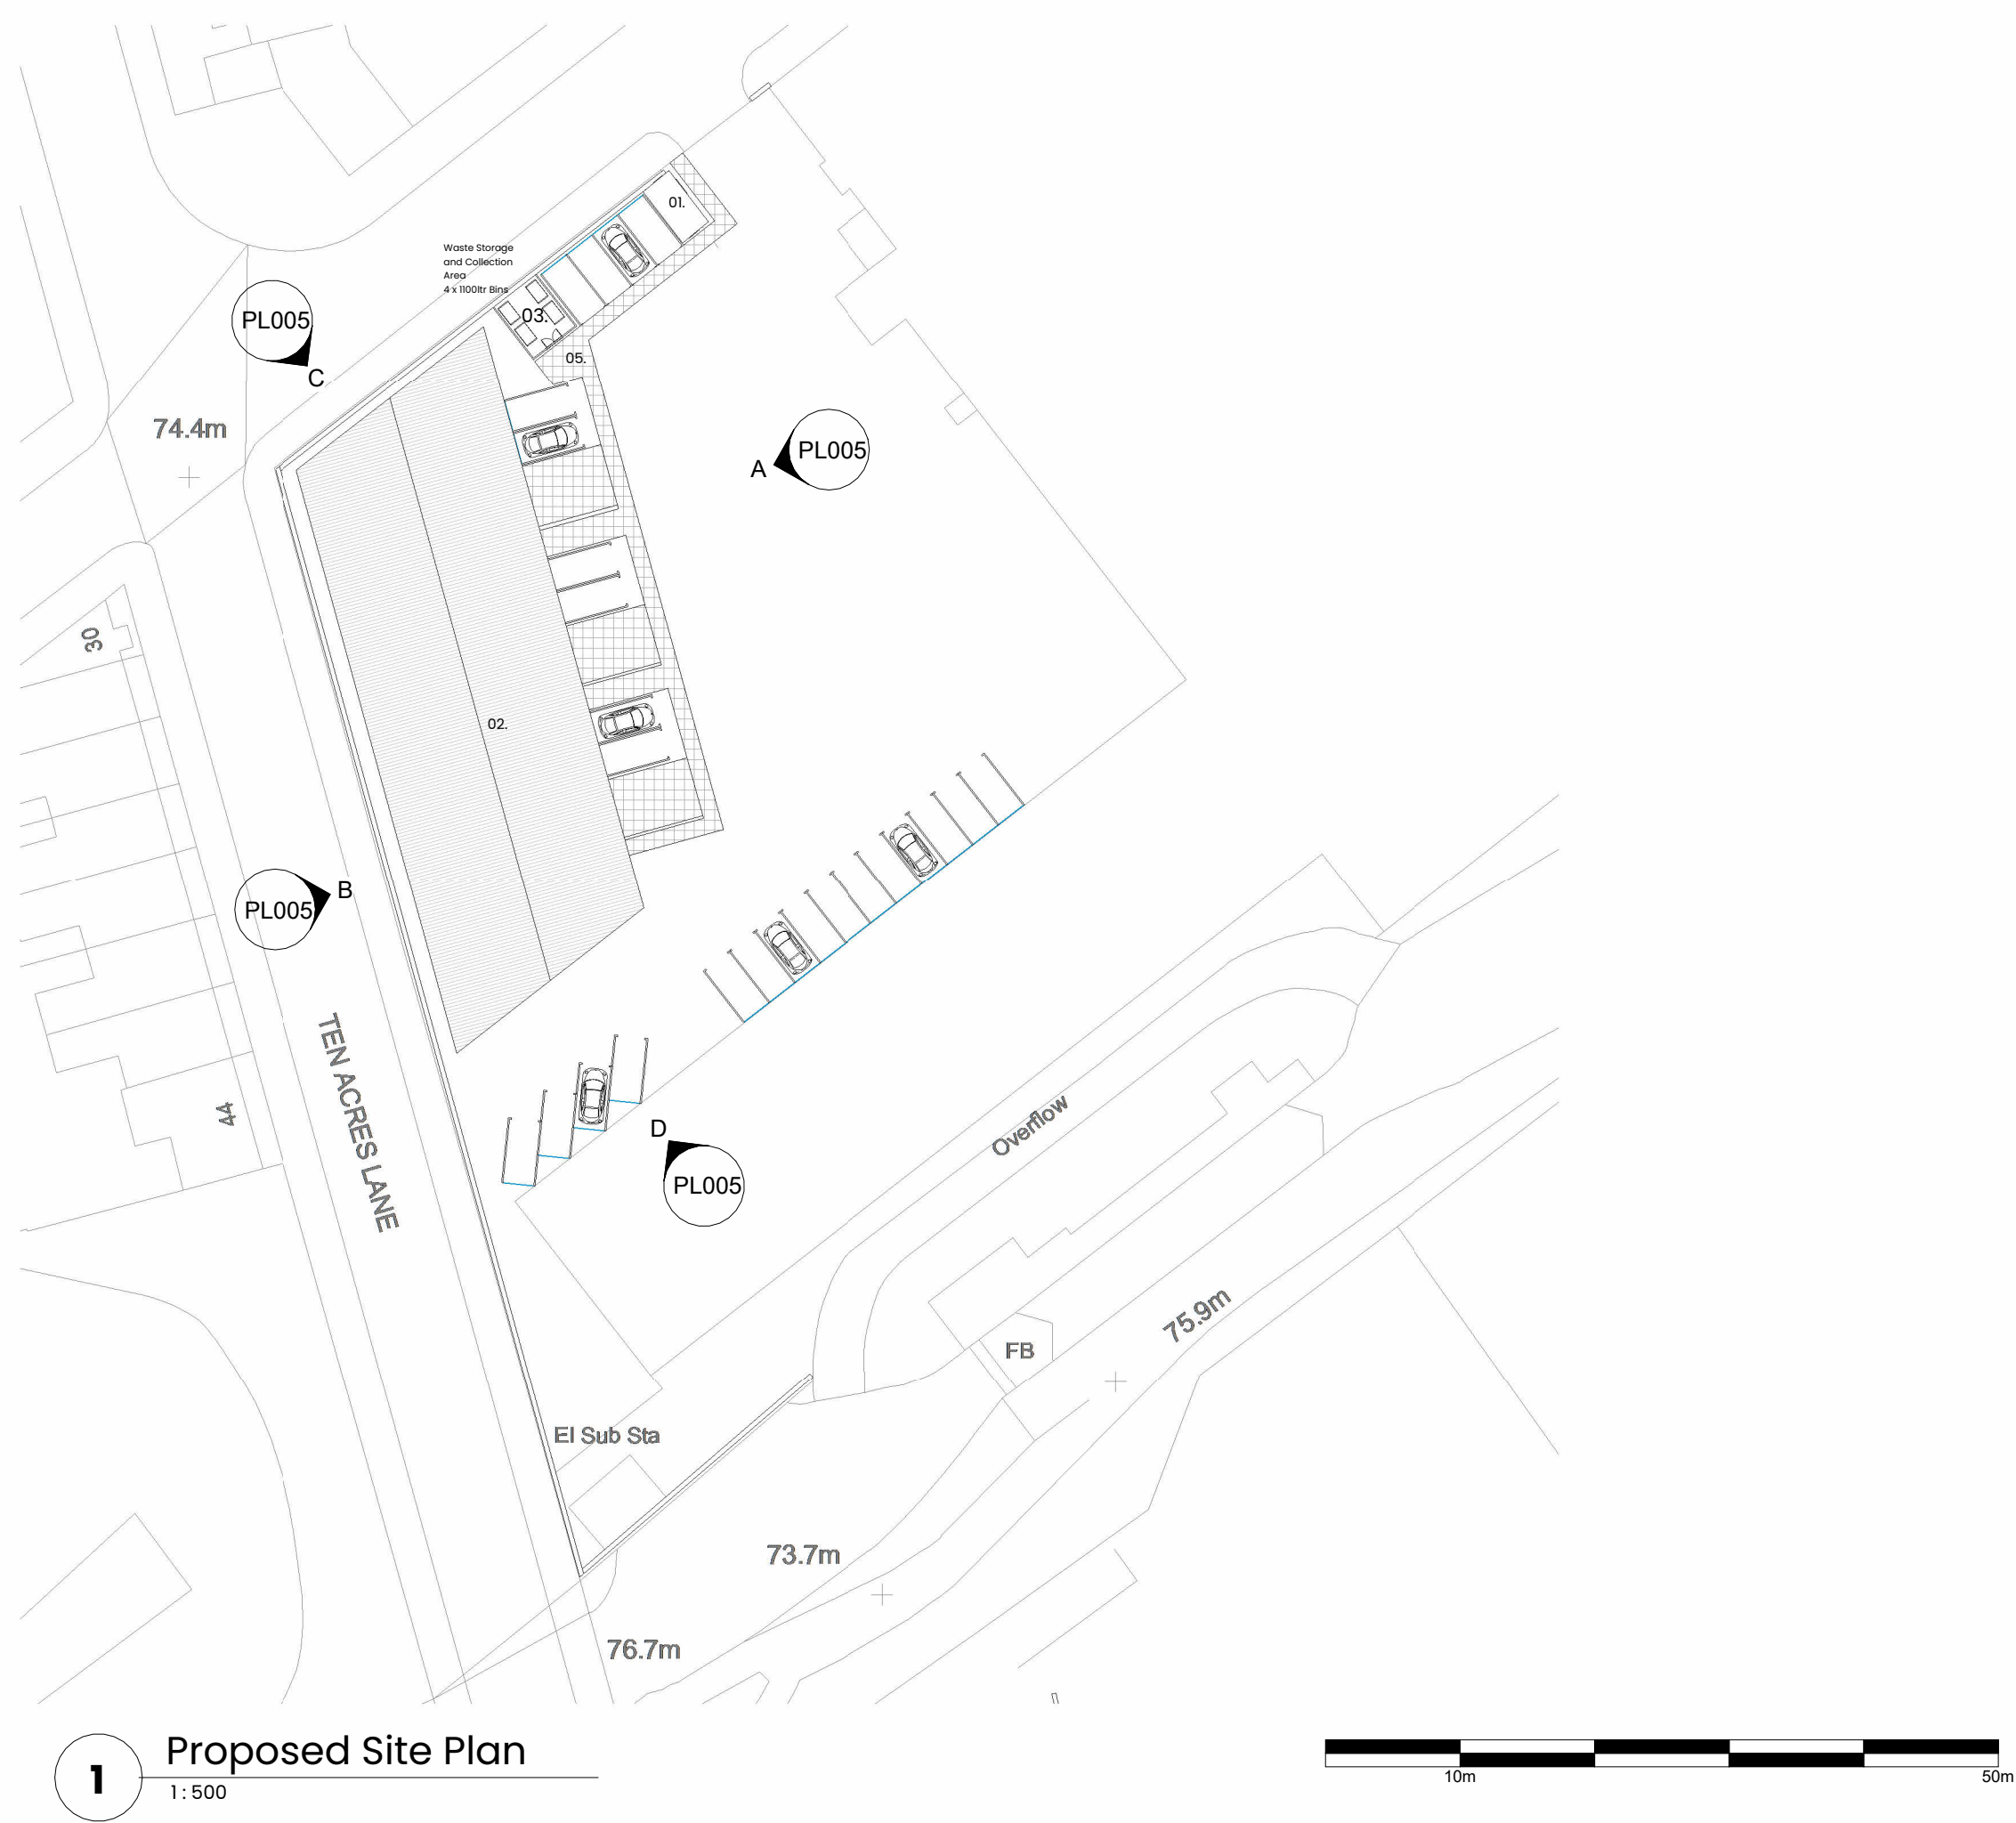

- Key Element**
- Site Boundary
- 01. Security Cabin Relocated
 - 02. Proposed Storage Warehouse
 - 03. Bin Storage with Silt Trap Drainage System, Naturally Ventilalted, Open to Sky. 1.5m High Timber Fence.
 - 04. Pedestrain Access
- Existing Parking. 25
- Proposed Parking. 25


General Notes:

All site dimensions shall be verified by the Contractor on site prior to commencing any works.

Do not sclae from this drawings.

Design intent drawing only. Construction to comply with latest building regulation requirements. This drawings is the property of "Studio Tashkeel Architecture Ltd." and copyright is reserved by them. The drawing is not to be copied or disclosed by or to any unauthorised persons without the prior written consent of Studio Tashkeel Architecture Ltd.

-	First Issue	29.07.2025	SM	MK
Rev	Description	Date	Dr by	App by

 

STUDIO TASHKEEL ARCHITECTURE LTD.

1 - 3 Ashton Lane, Sale
Manchester M33 6WT
United Kingdom
T +44(0)161 546 5395
E info@StudioTashkeel.com
www.studiotashkeel.com

client name		
T & A Textiles and Hosiery Ltd		
project		
Sleepdown House, M40 2BH		
drawing		
Proposed Site Plan		
project number		scale
25133		1 : 500
drawing number	rev	issue status
PL003		Planning
This drawing is to be read in conjunction with all related drawings. All dimensions must be checked and verified on site before commencing any work or producing shop drawings.The originator should be notified immediately of any discrepancy. This drawing is copyright and remains the property of Studio Tashkeel Architecture Ltd.		