




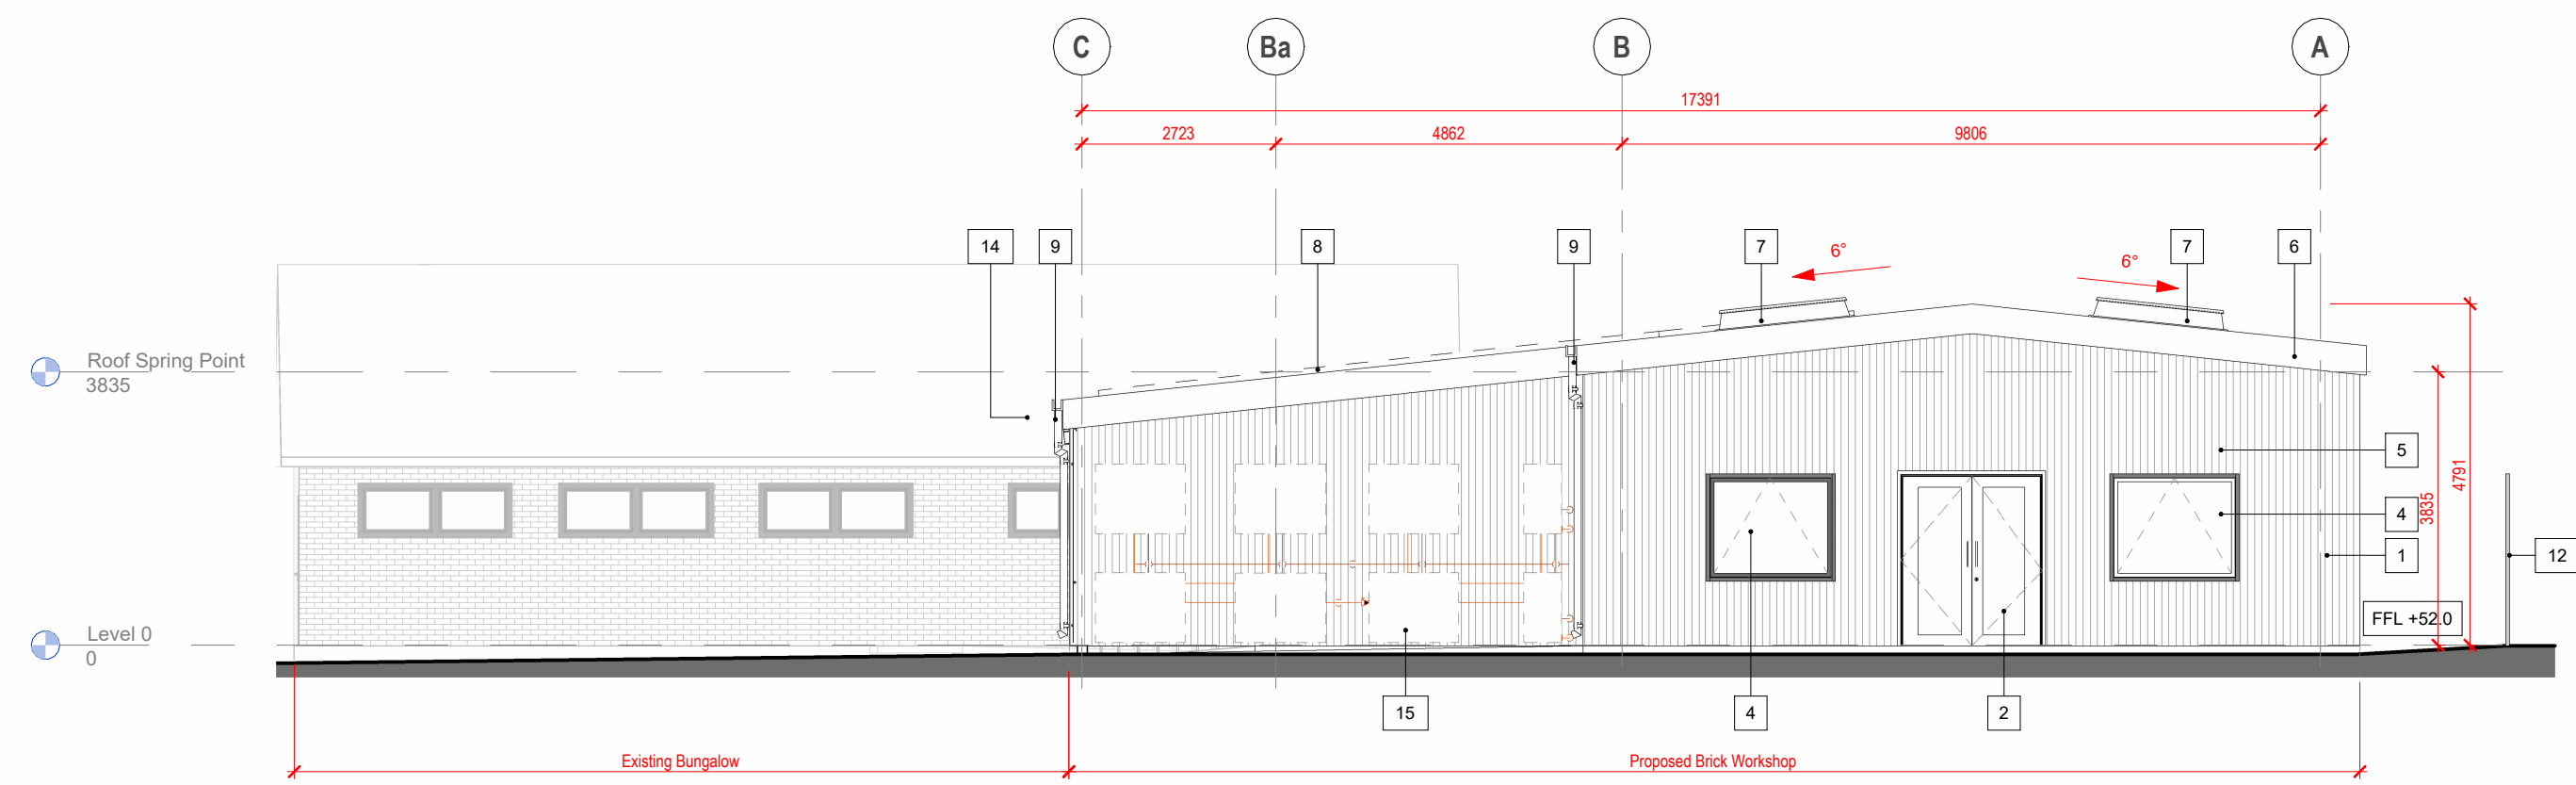


1 Proposed North Elevation
1 : 100 Ref Sheet: 0201

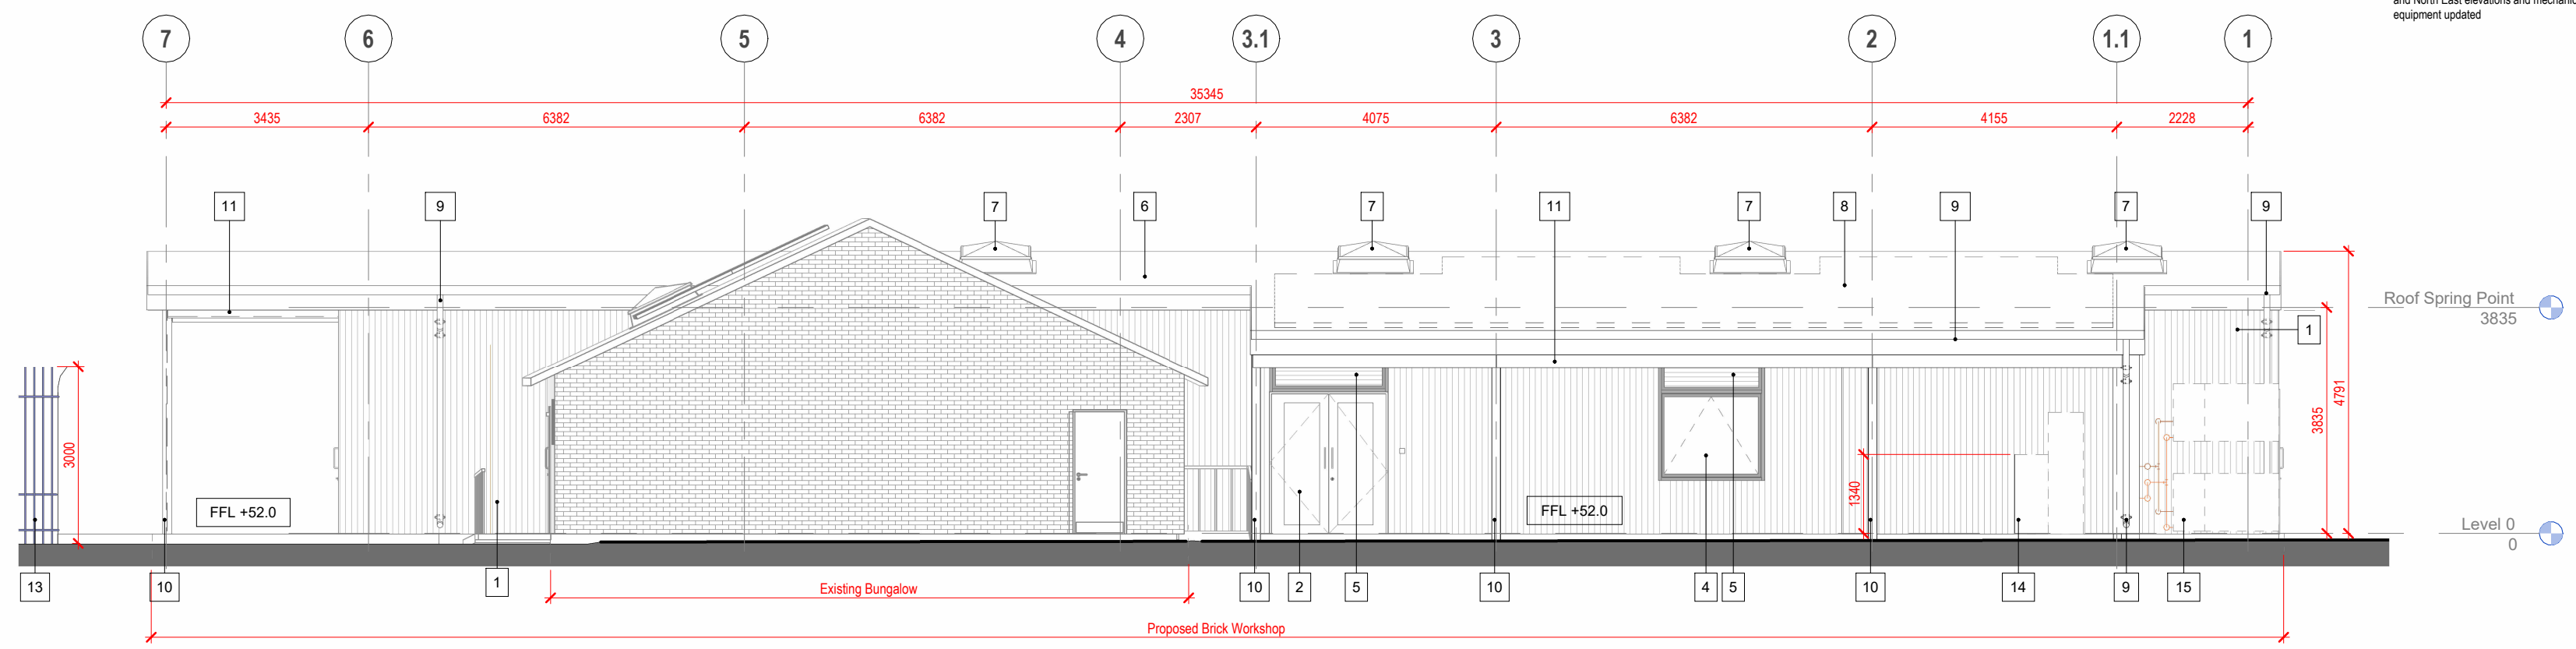


5 Proposed North East Elevation 01
1 : 100 Ref Sheet: 0201

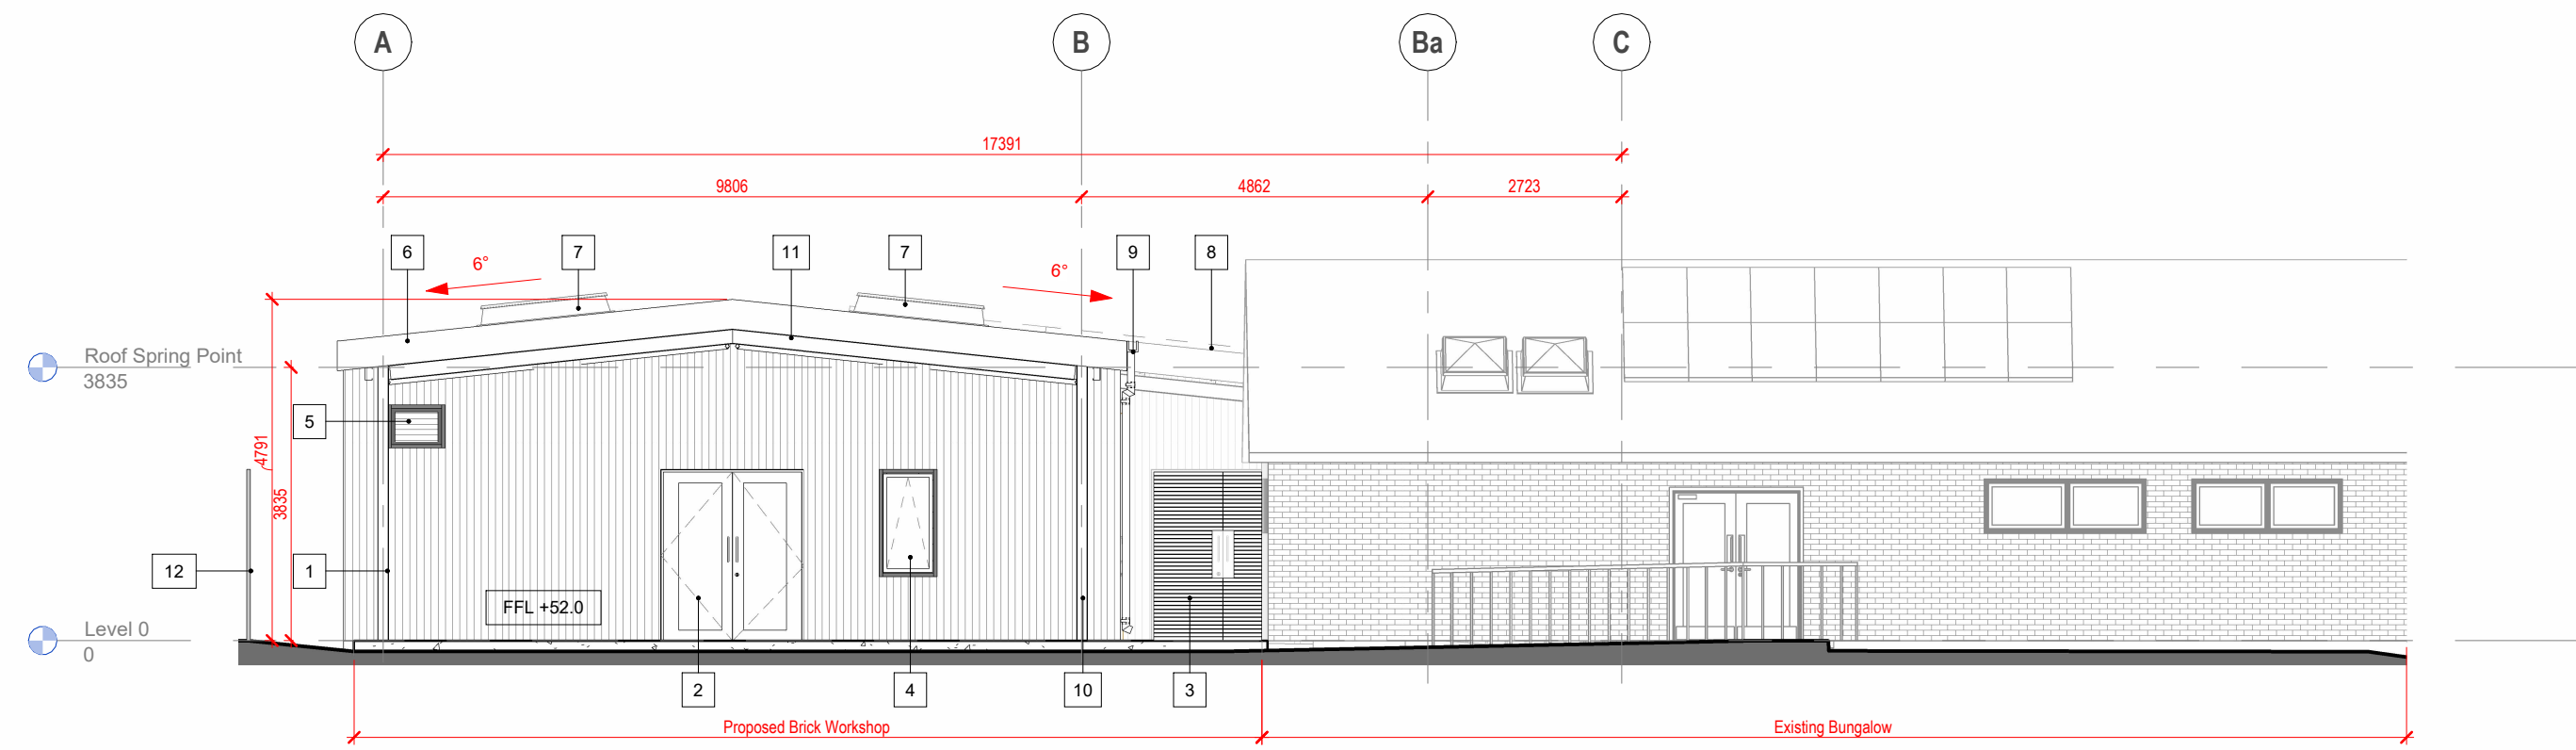


2 Proposed South Elevation 01
1 : 100 Ref Sheet: 0201

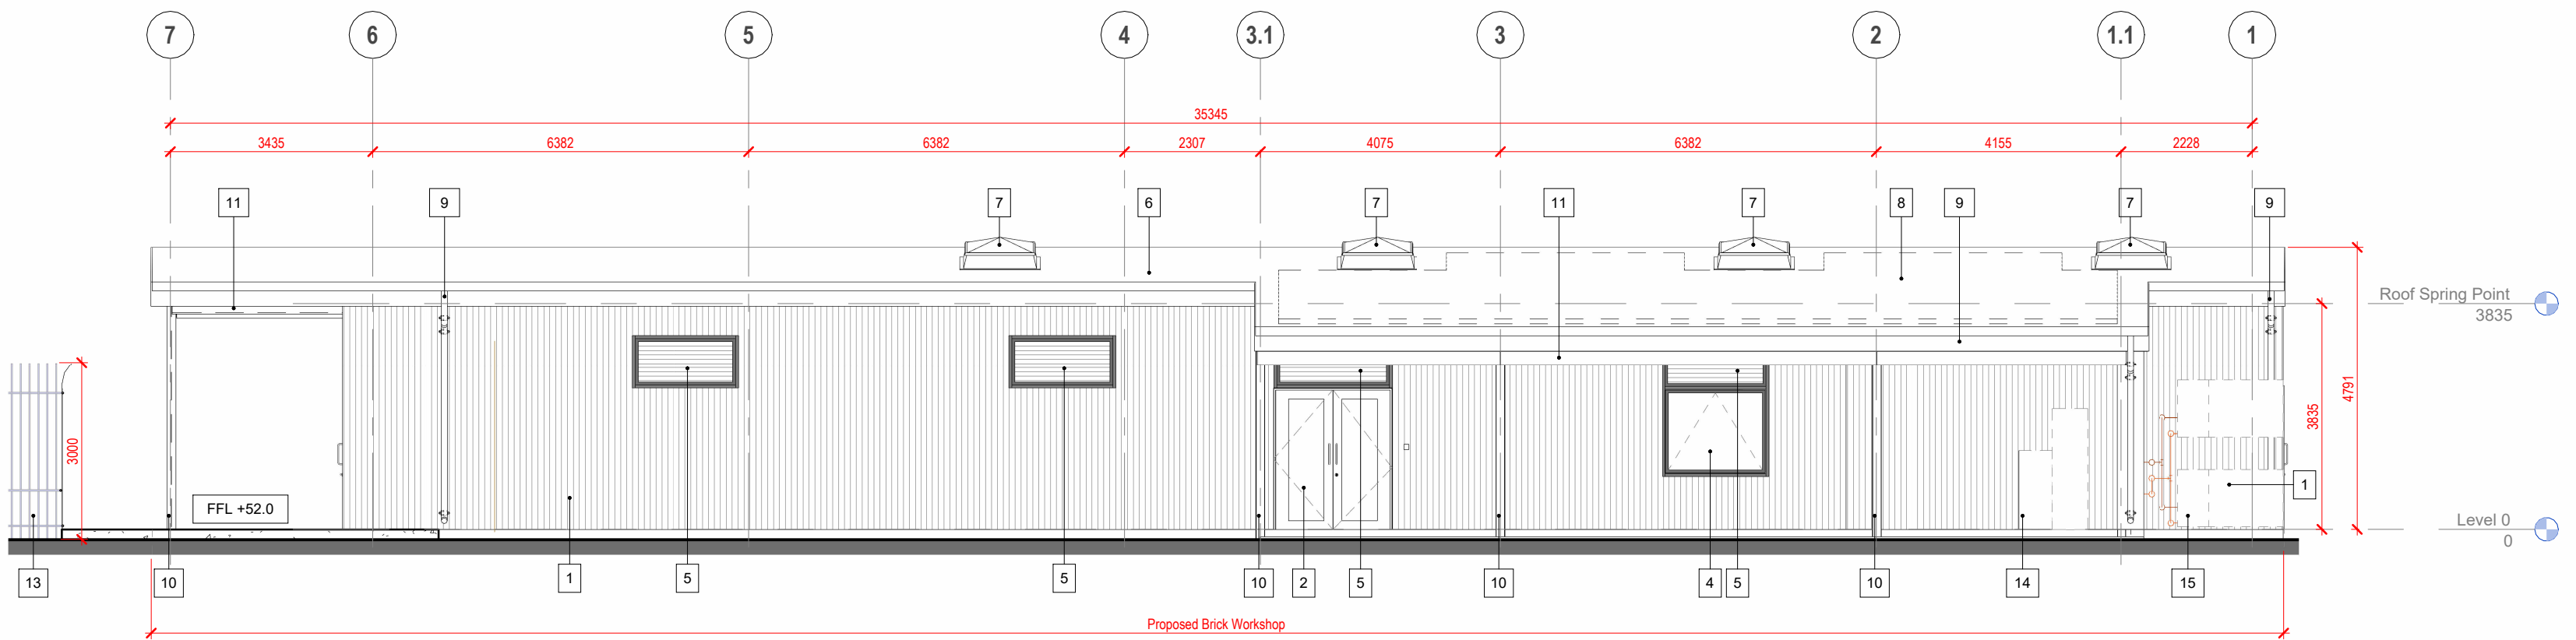

6 Proposed North East Elevation 02
1 : 100 Ref Sheet: 0201

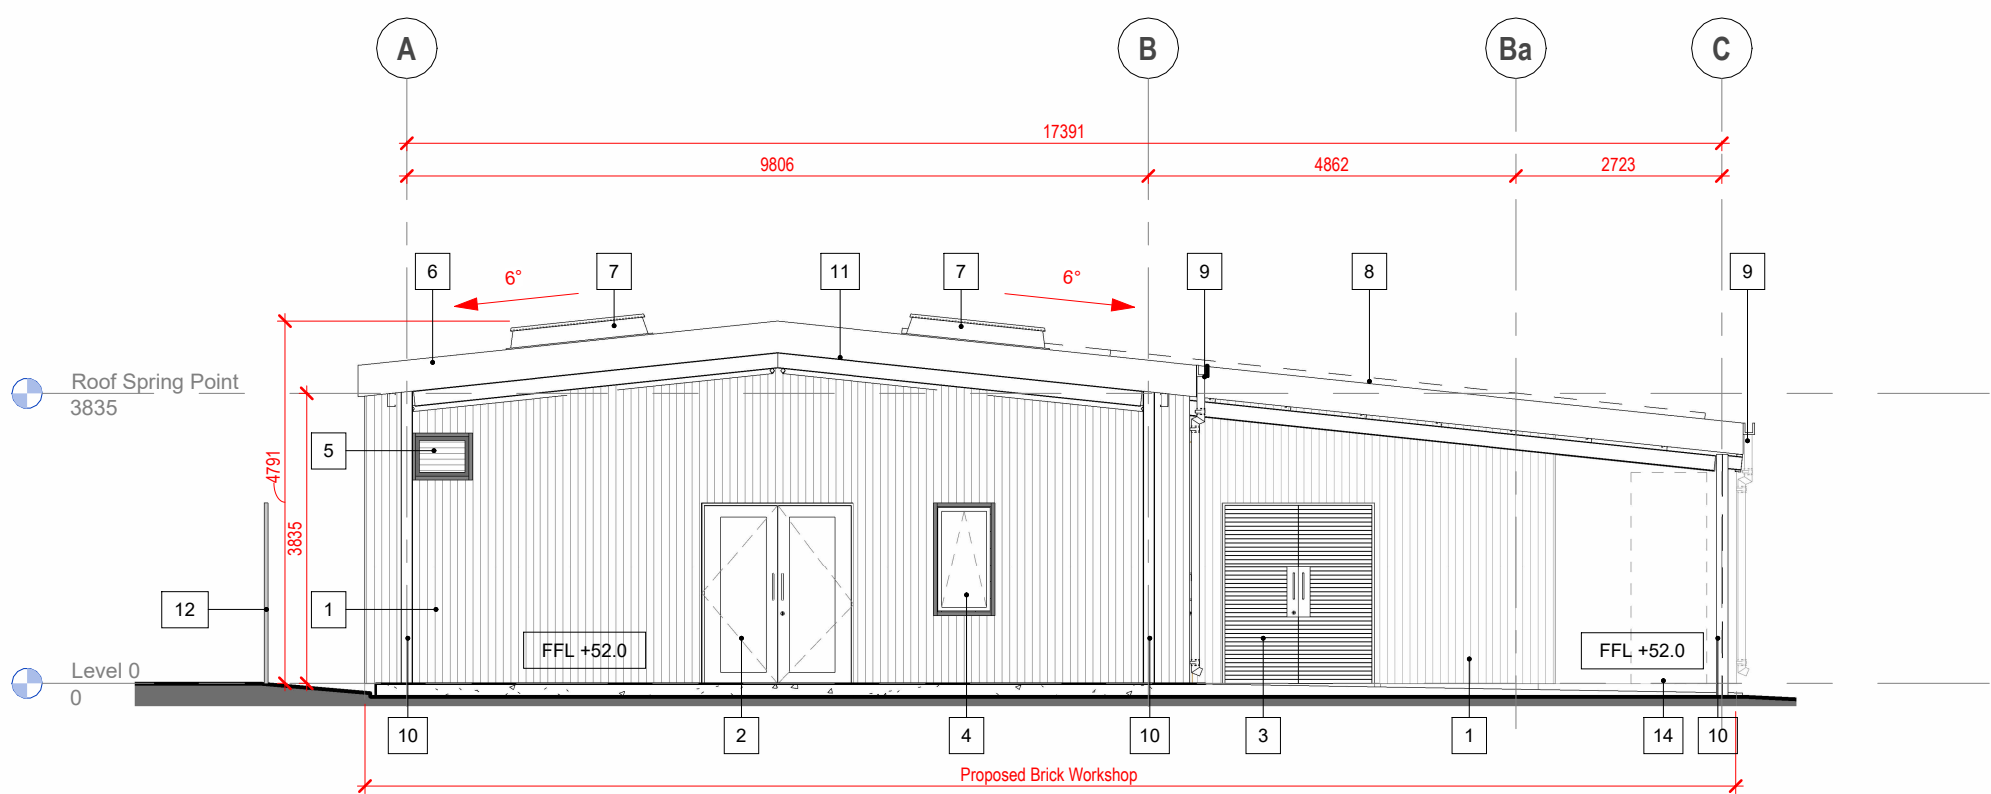

3 Proposed South Elevation 02
1 : 100 Ref Sheet: 0201

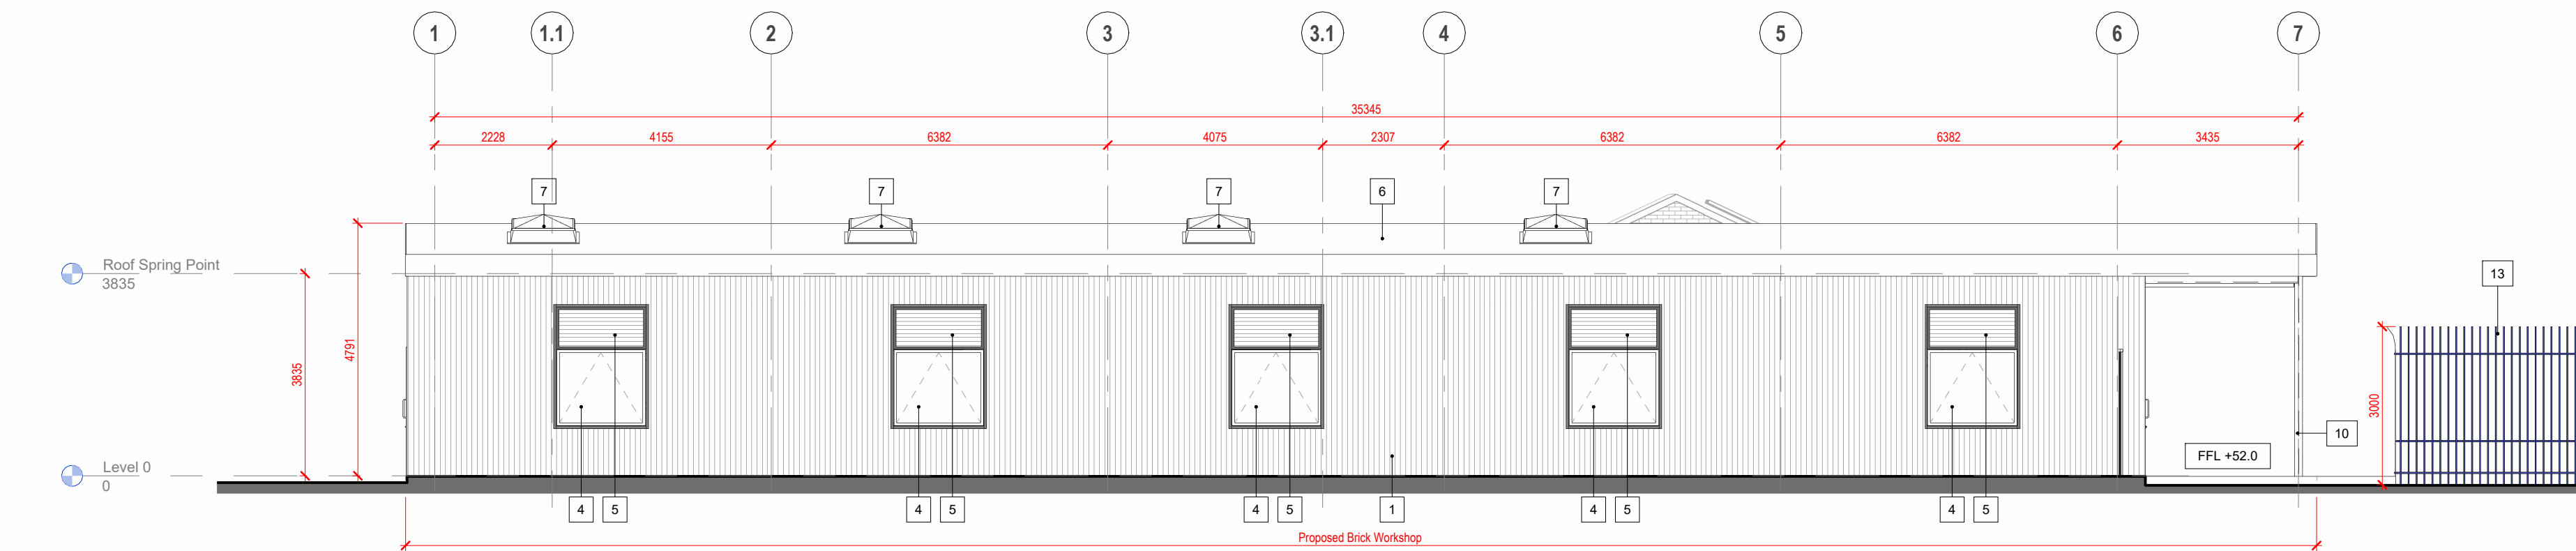

4 Proposed South West Elevation
1 : 100 Ref Sheet: 0201

- Materials Palette**
- 1 External Walls : Metal composite cladding panels
 - 2 External Door 1 : PPC aluminium framed glazed double door
 - 3 External Door 2 : PPC aluminium loured door to plant room
 - 4 External window : PPC aluminium framed double glazed window
 - 5 External louvre : PPC aluminium framed louvres
 - 6 Roof : Profiled metal roof
 - 7 Roof light
 - 8 PV Panels Zone
 - 9 Rain water goods (Rainwaterpipe and Gutter) : PPC aluminium
 - 10 Structural Column
 - 11 Structural Beam
 - 12 Existing fence retained
 - 13 Proposed HGV compound
 - 14 M&E Equipment : Dust extract vacuum system
 - 15 M&E Equipment : Air source heat pumps

Scale 1:100

