



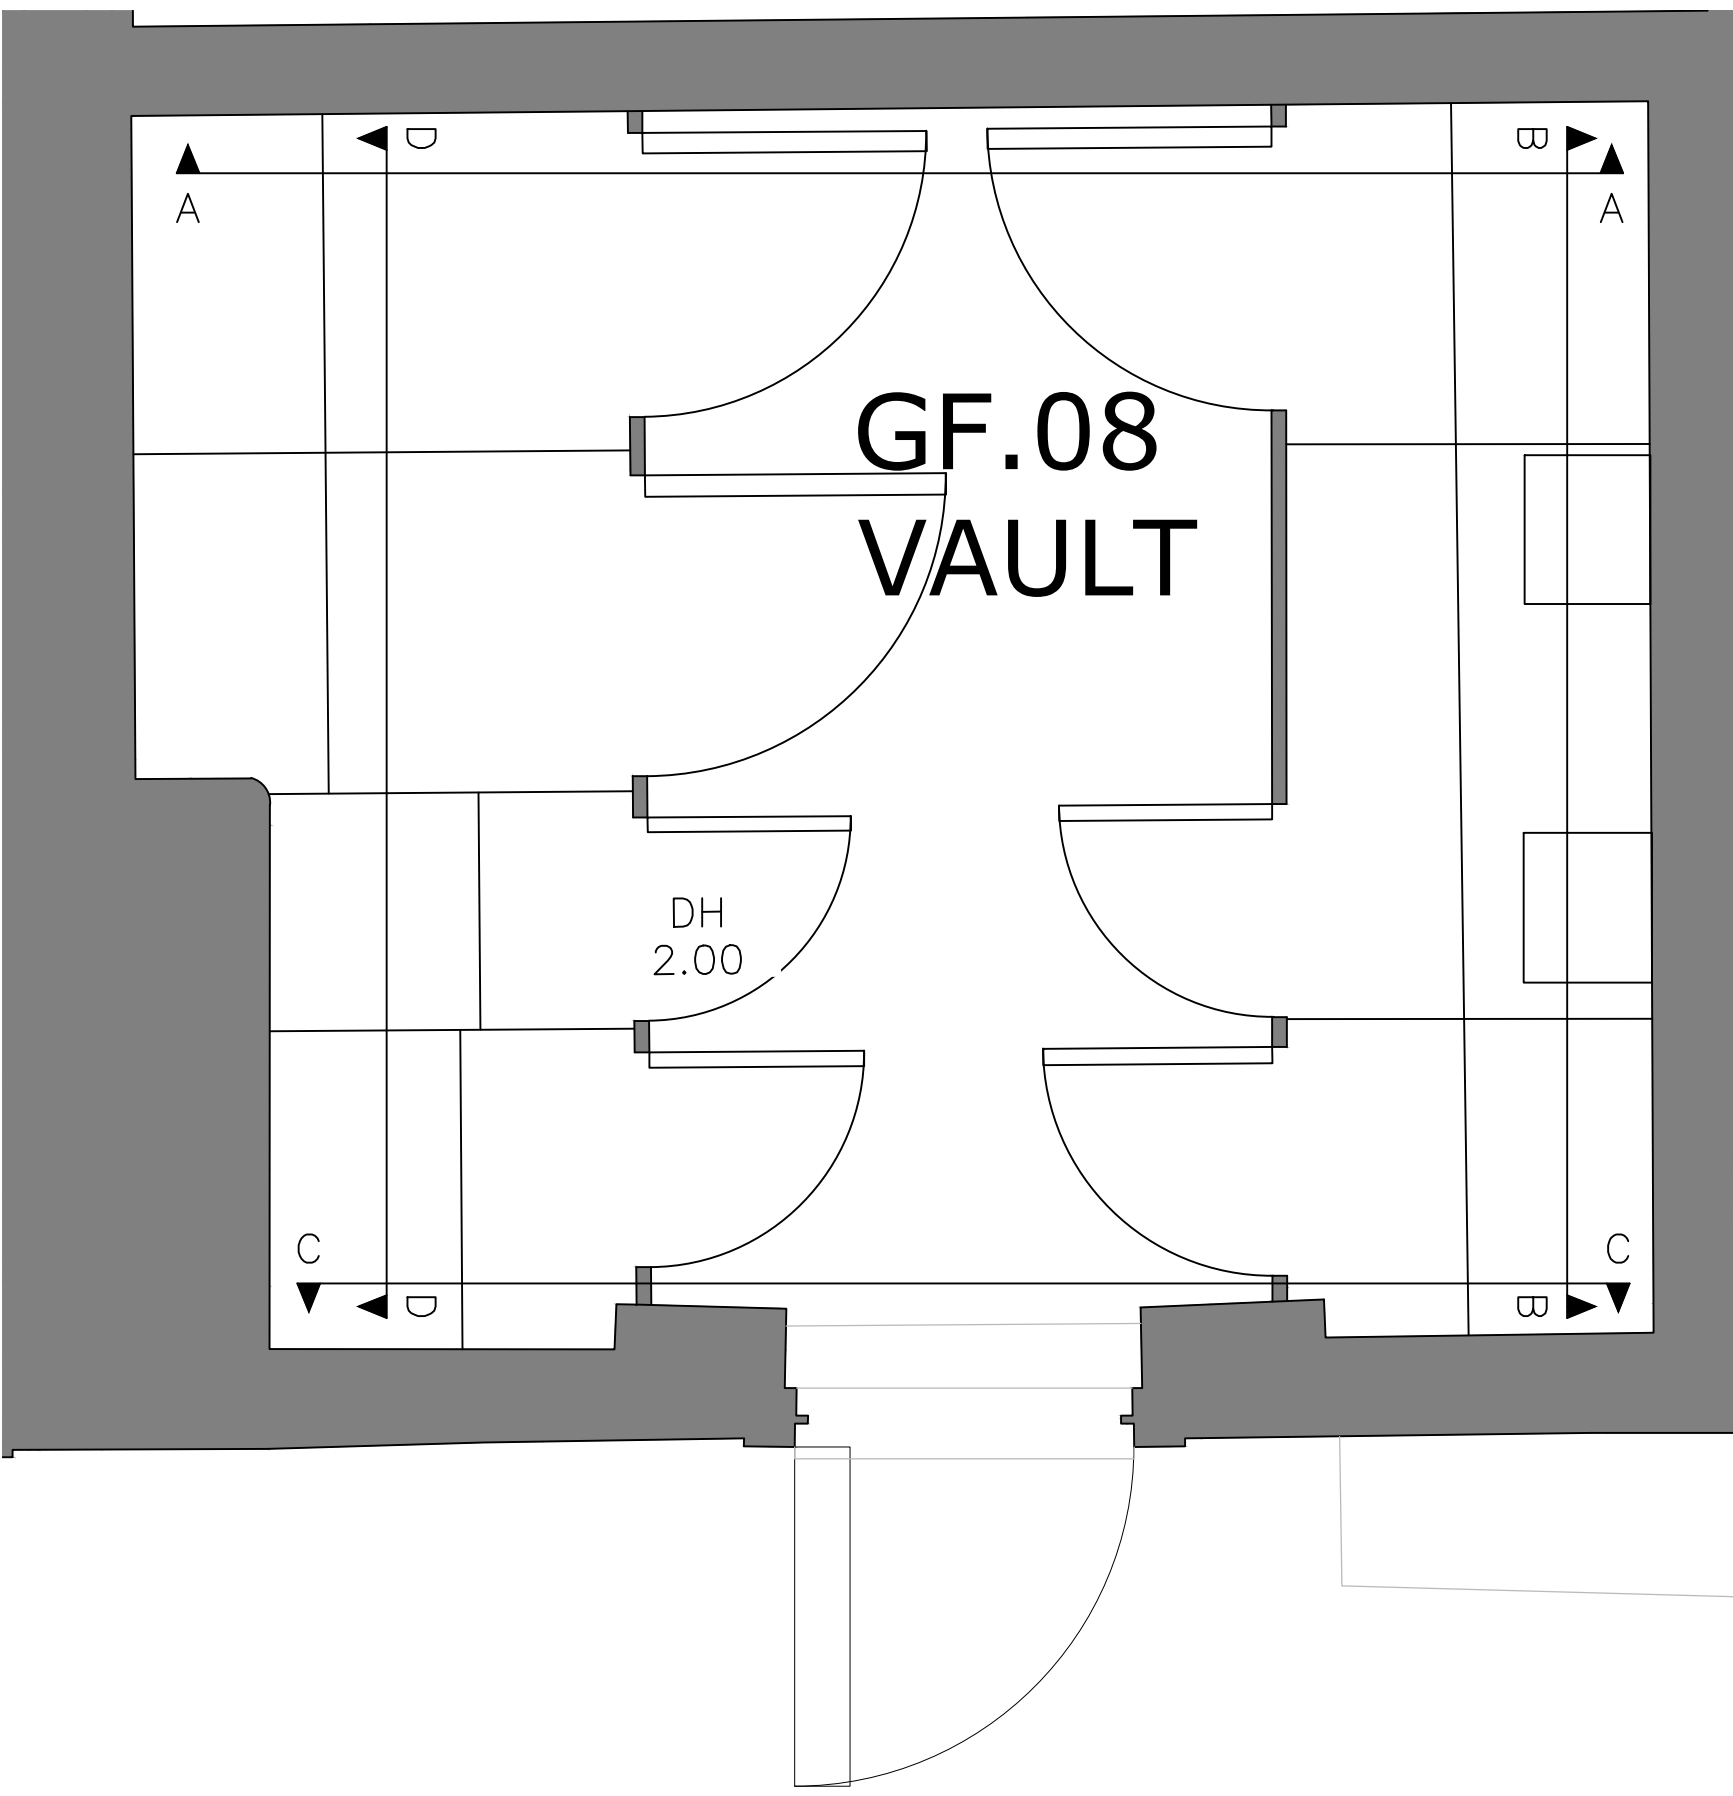


01 | Existing Floor Plan

SCALE: 1:20

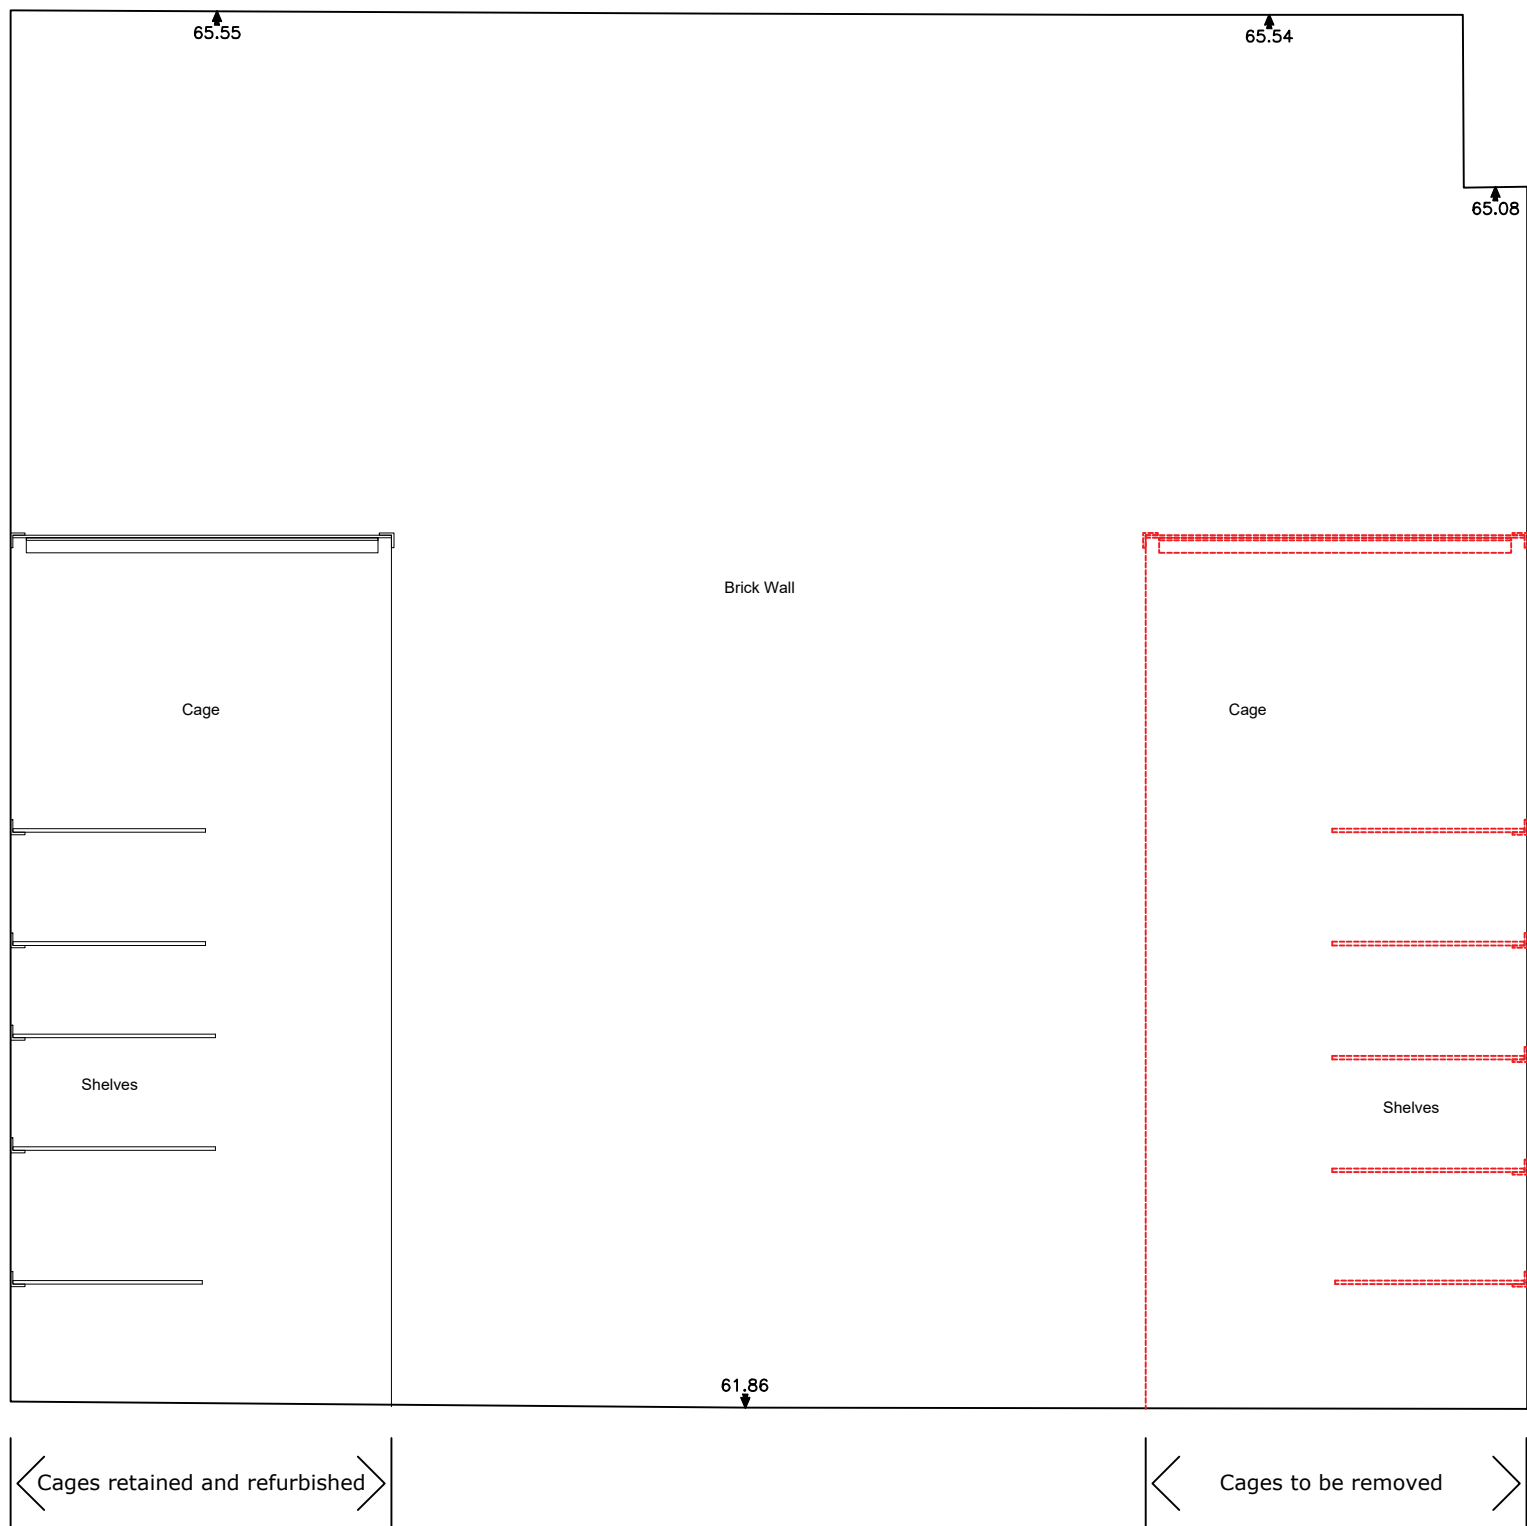


02 | Existing Elevation A-A

SCALE: 1:20

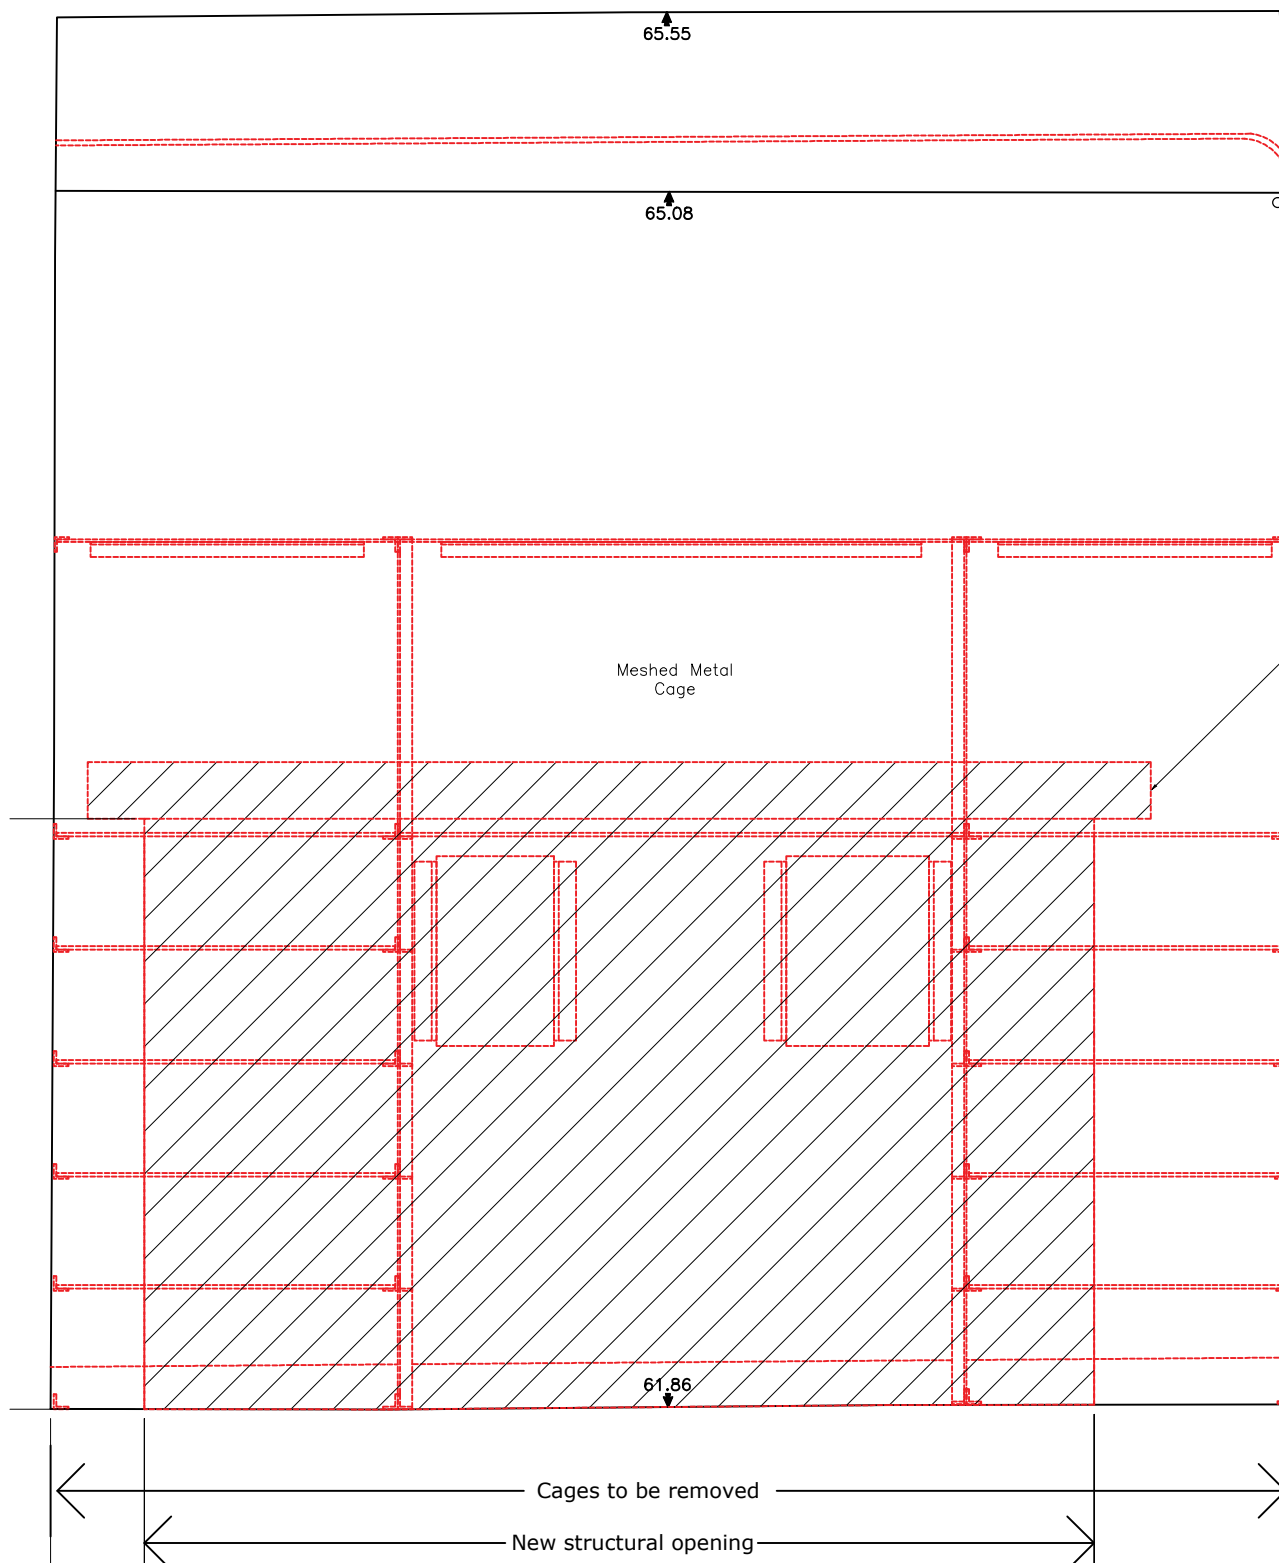


03 | Existing Elevation B-B

SCALE: 1:20

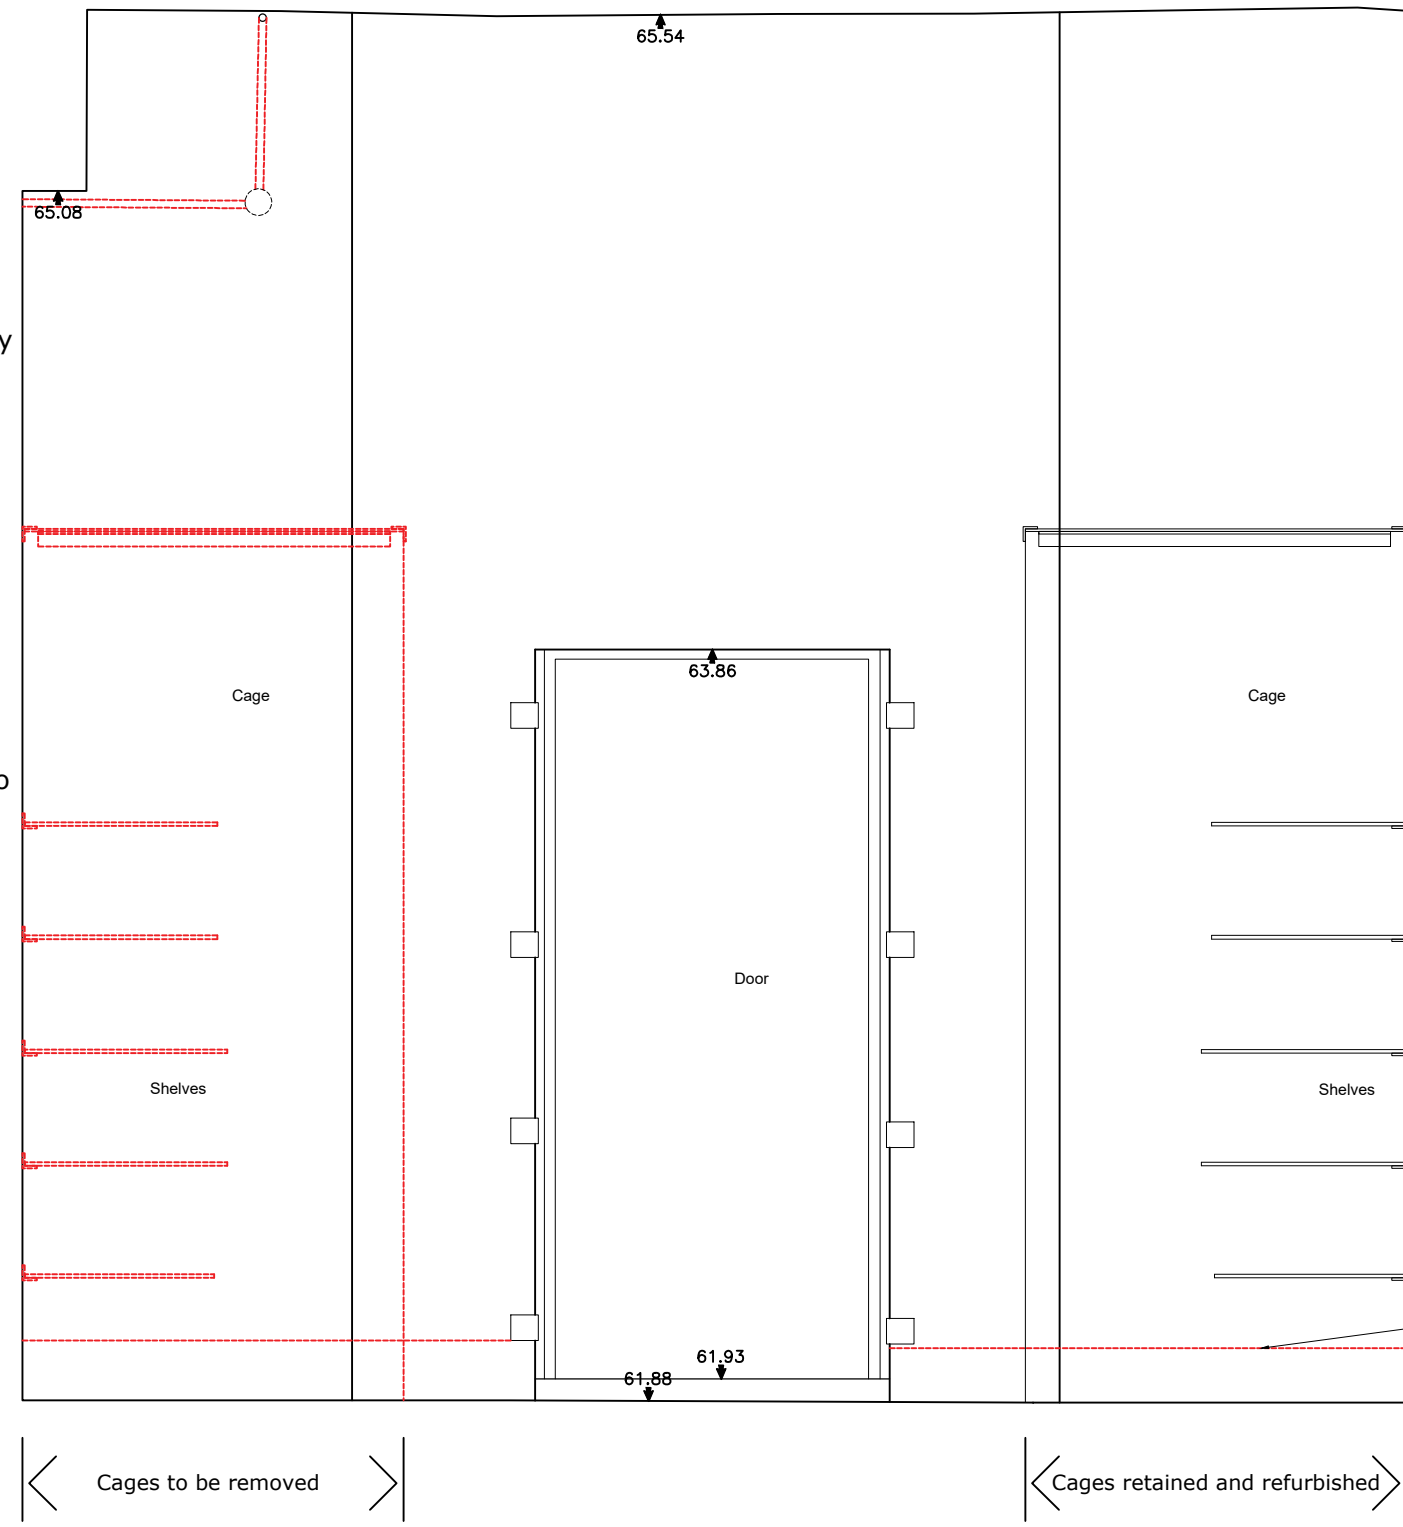

04 | Existing Elevation C-C

SCALE: 1:20

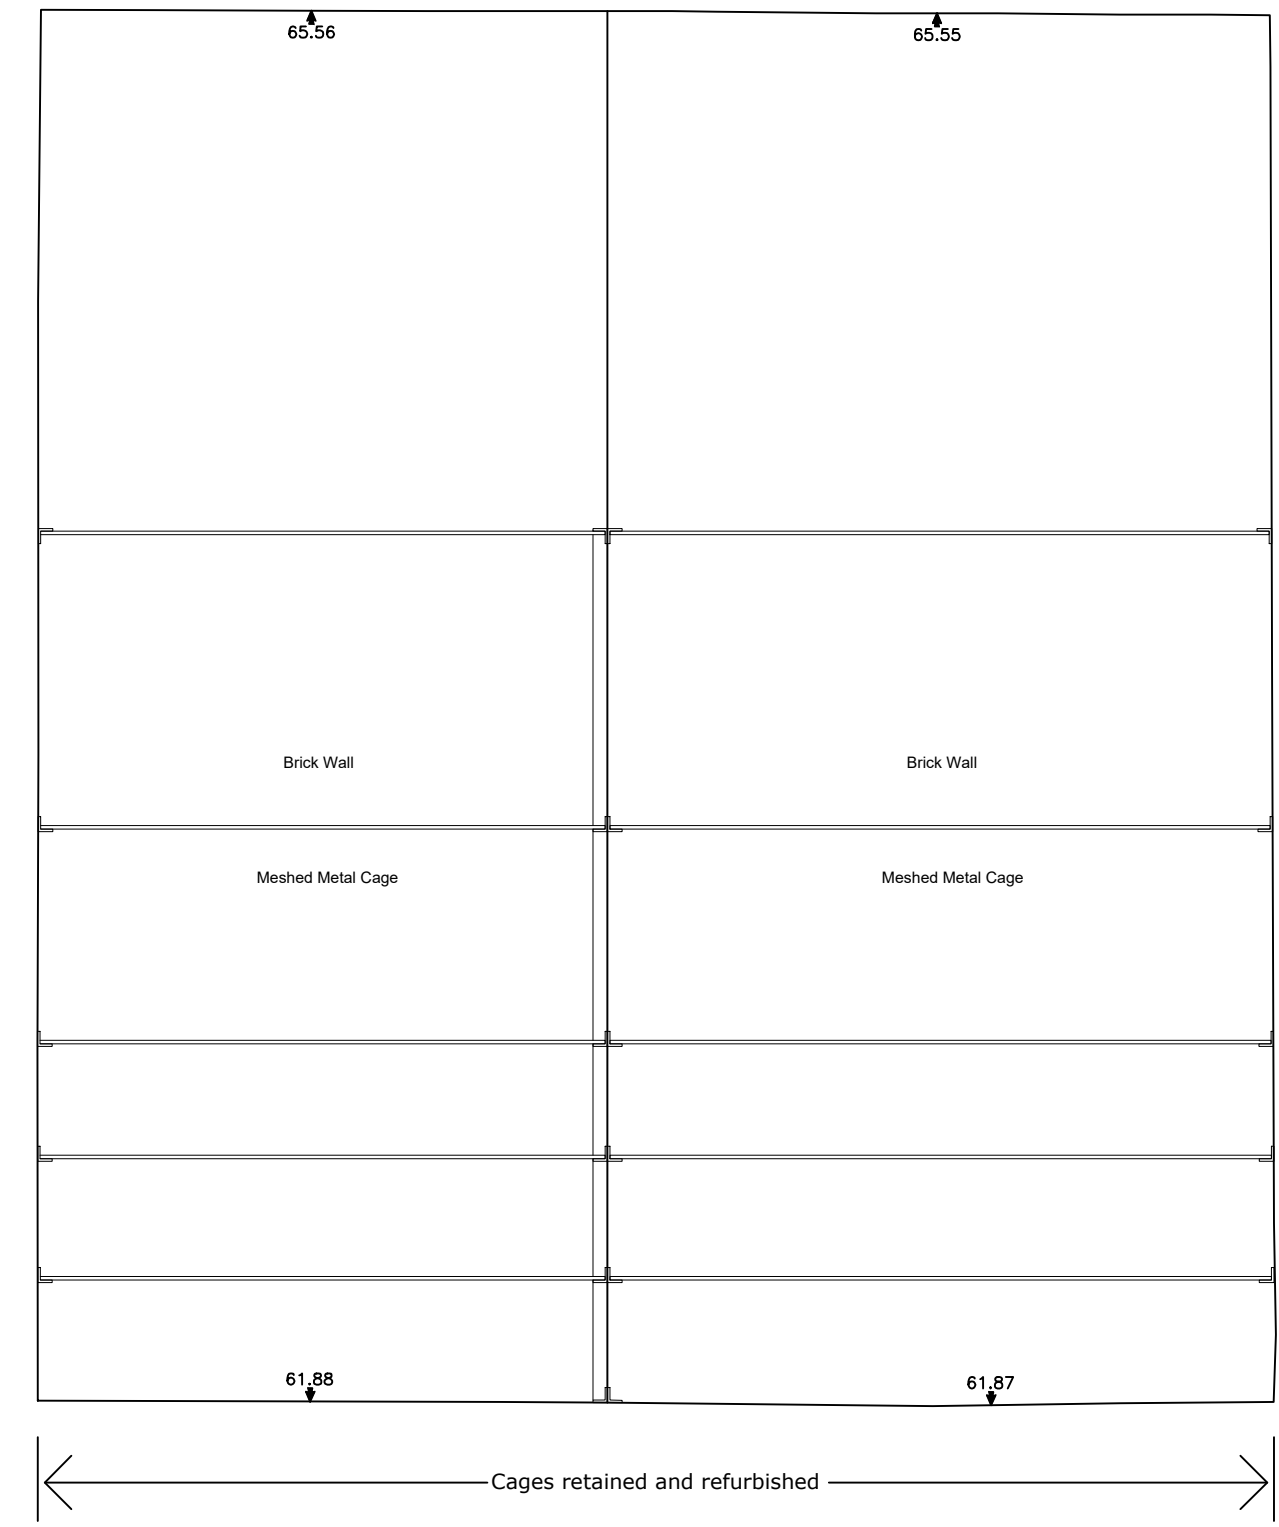


05 | Existing Elevation D-D

SCALE: 1:20

0m 0.4m 0.8m 1.2m 1.6m 2m
VISUAL SCALE 1:20 @ A0

On not scale from this drawing.
The contractor is to check all dimensions on site and report any
discrepancies to the architect.
All rights described in chapter IV of the copyright, design and
patents act 1988 have been generally accepted.

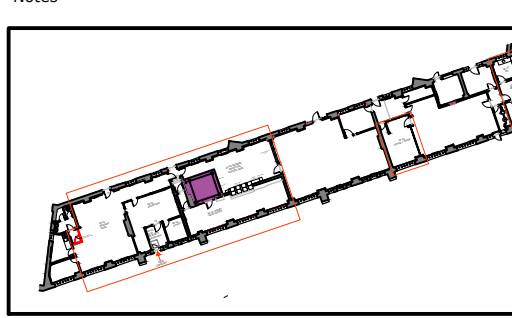

PS	Updated to response back to South	28/07/25	SHH	PM
PS	Revision + time planner, issued for LBC			
PS	Clear Floorline	28/06/25	SH	SH
PS	Initial Issue	28/05/25	SH	SH
Rev	Description	Date	By	CHK

Rhodessa House
52 Princess Street
Manchester M1 6JX
Telephone +44(0)1612375646
Website www.jeffersonsheard.com



Project
TIGM
Queens Road Depot
Office & Reception Refurbishment

Drawing
Existing Internal Room Elevations
G.F.08

Scale 1:20	Drawn EB	Date May 2025
Drawing Purpose FOR APPROVAL	Status S4	
Drawing Reference 2576-JSA-XX-00-DR-A-04008	Rev. P3	
Job No.	Origin	Zone Level Type Site Number