



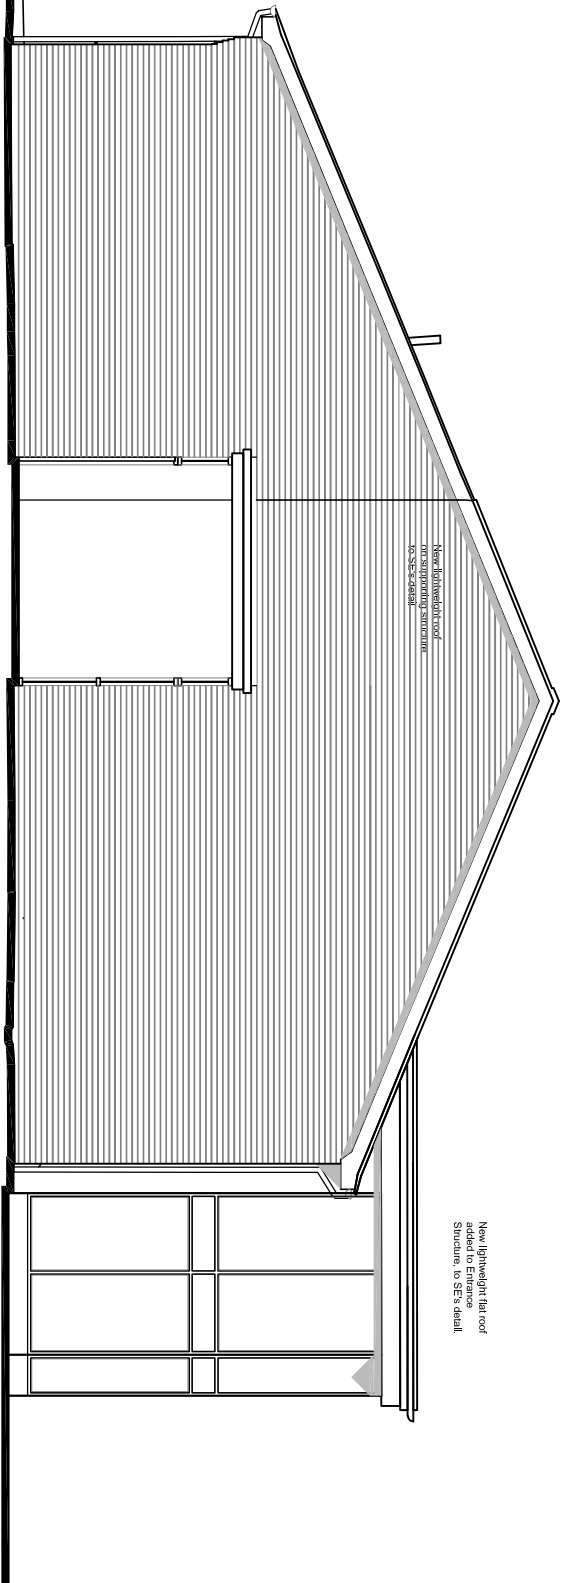

NORTH ELEVATION

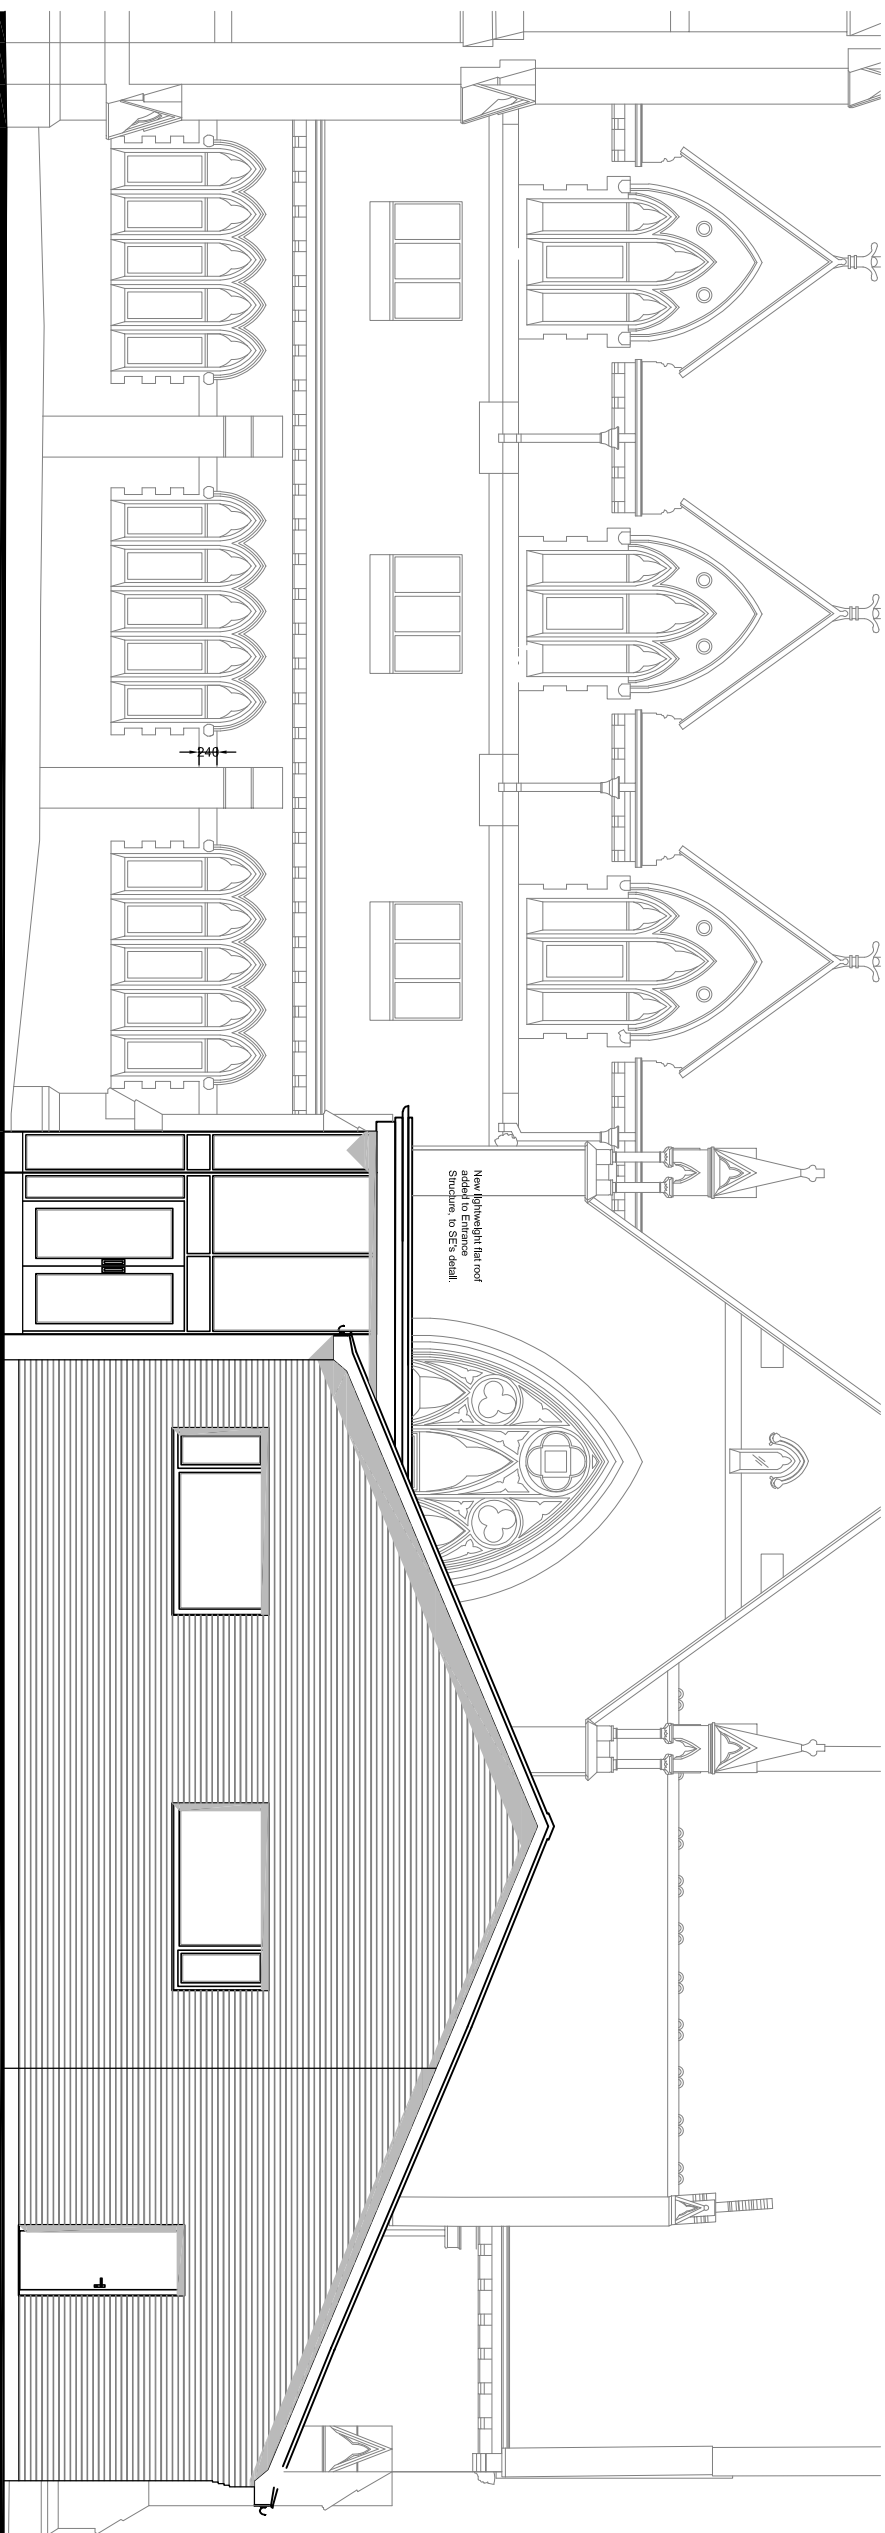


SOUTH ELEVATION

NOTES:

CONTRACTORS MUST VERIFY ALL DIMENSIONS ON SITE BEFORE COMMENCEMENT OF ANY WORK OR BEGINNING MANUFACTURING DRAWINGS
DO NOT SCALE FROM THIS DRAWING
ANY DISCREPANCIES ON THIS DRAWING ARE TO BE NOTIFIED TO THE ARCHITECT IMMEDIATELY
HATTRELL LLP COPYRIGHT

REV/	AMENDMENT	DATE	CHNO

 

HATTRELL LLP

Steve E KINGS COURT RAILWAY STREET ALTRINGHAM WARRINGTON
e-mail: info@hattrell.co.uk www.hattrell.co.uk

CLIENT
Atmos International Ltd

PROJECT
St Paul's 781, Wilmslow Road
Didsbury
M20 2RW

DRAWING TITLE
Proposed North & South
Elevations

SCALE	DRAWN BY	CHECKED	DATE
1:100 @A3	IS	-	Oct 25
DRAWING No	REVISION		
2526 / 02 / 06	-		
PLANNING			