




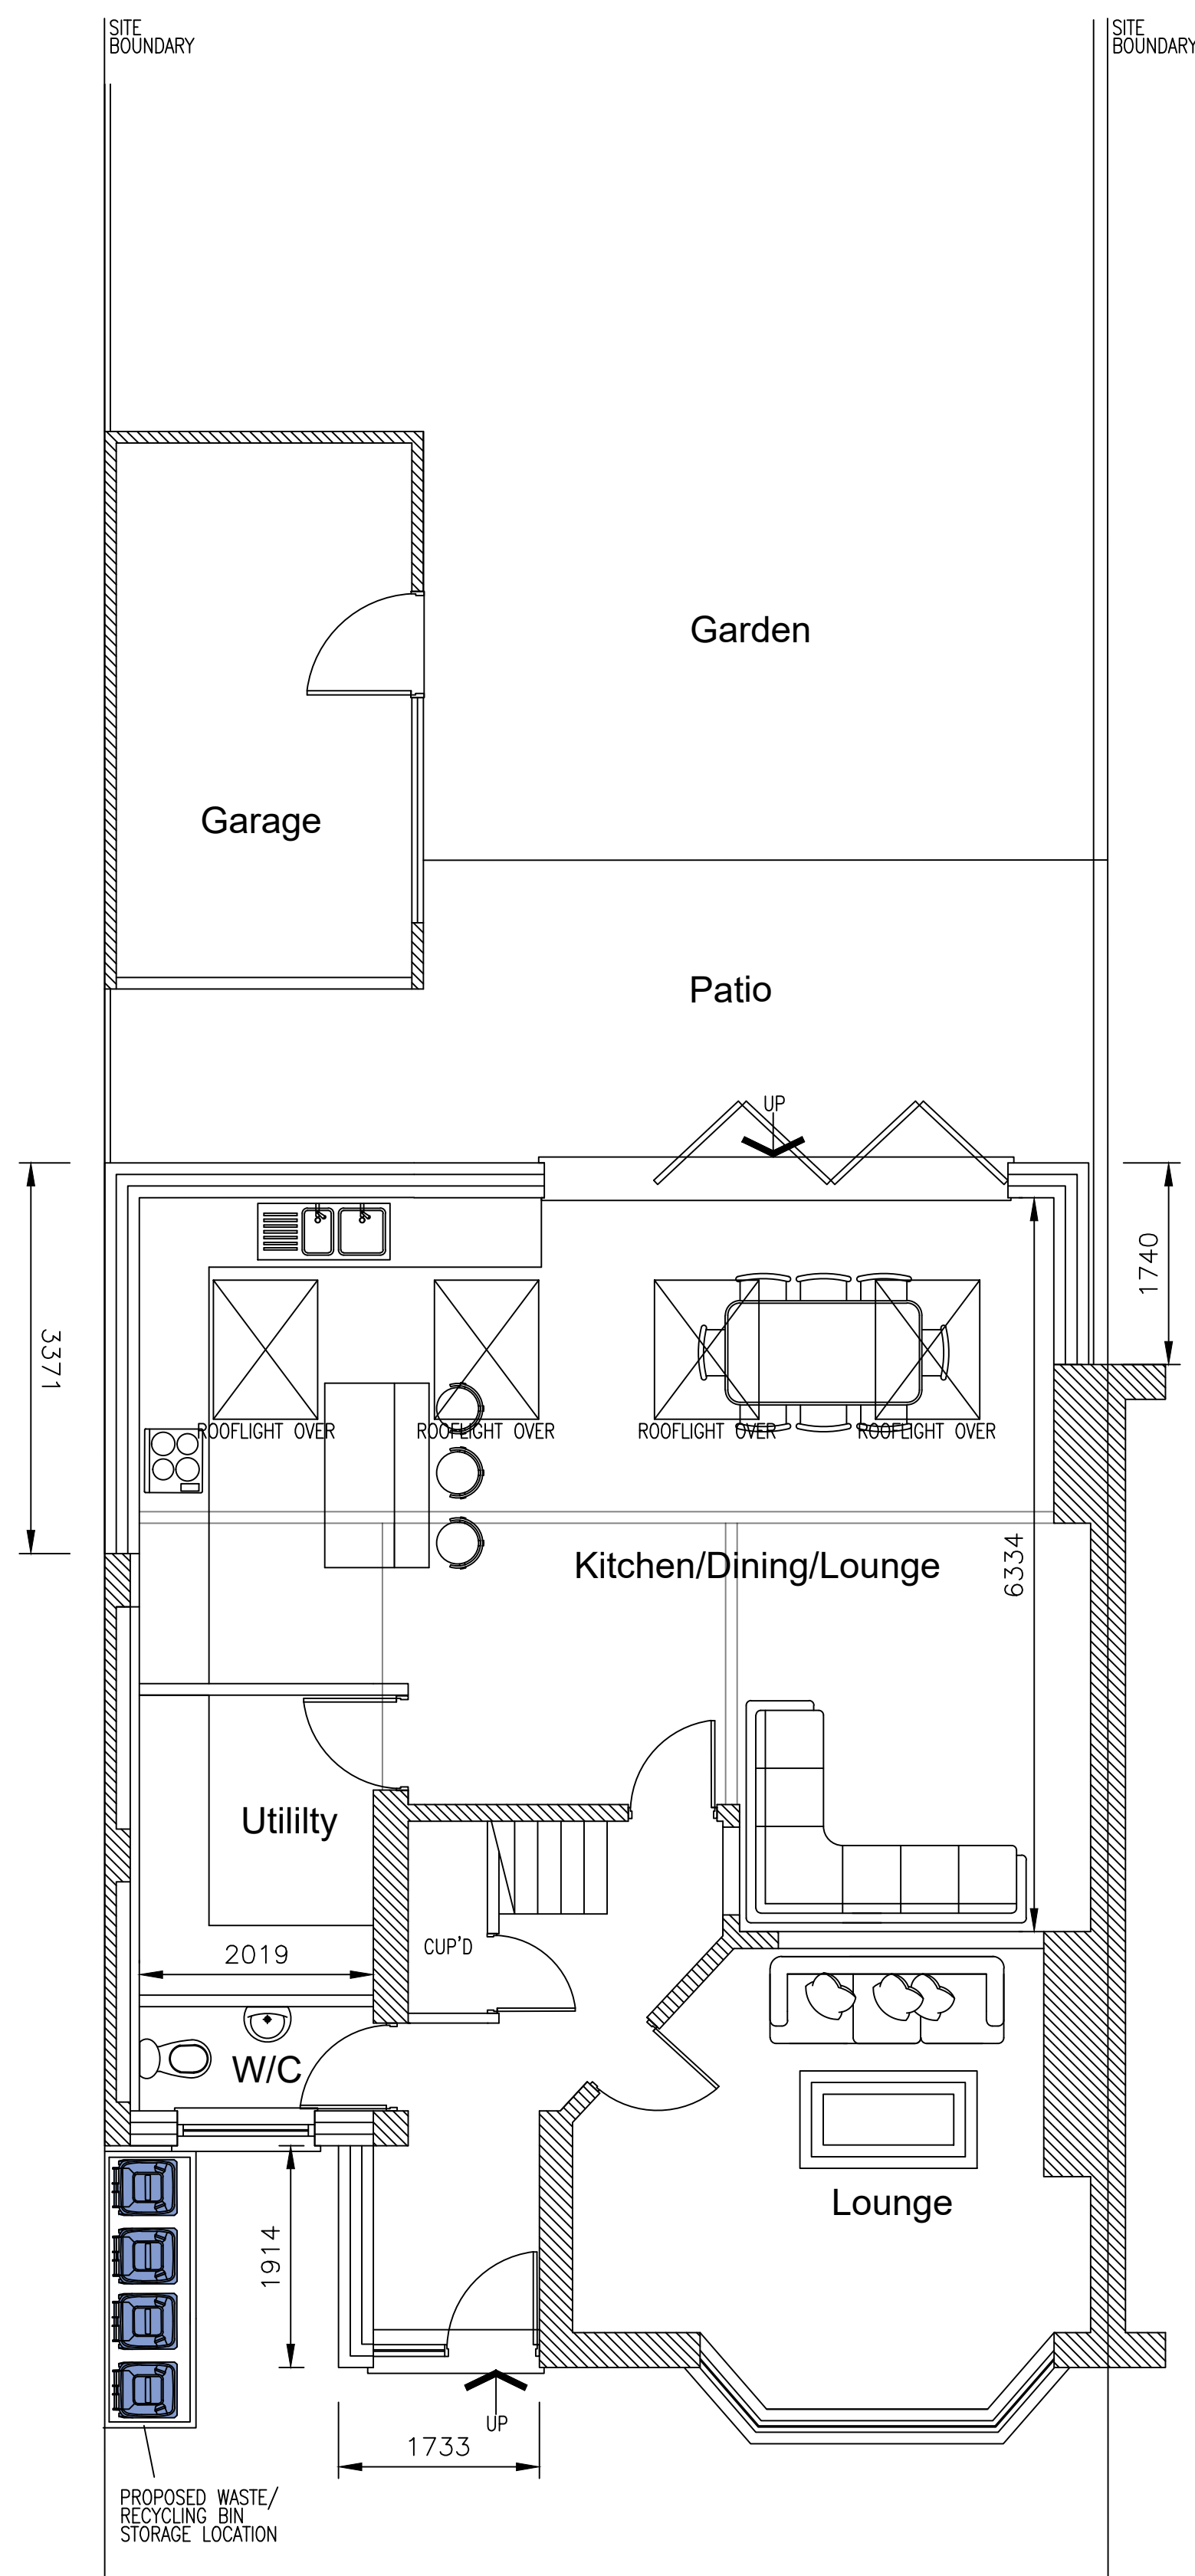


Proposed Ground Floor Plan

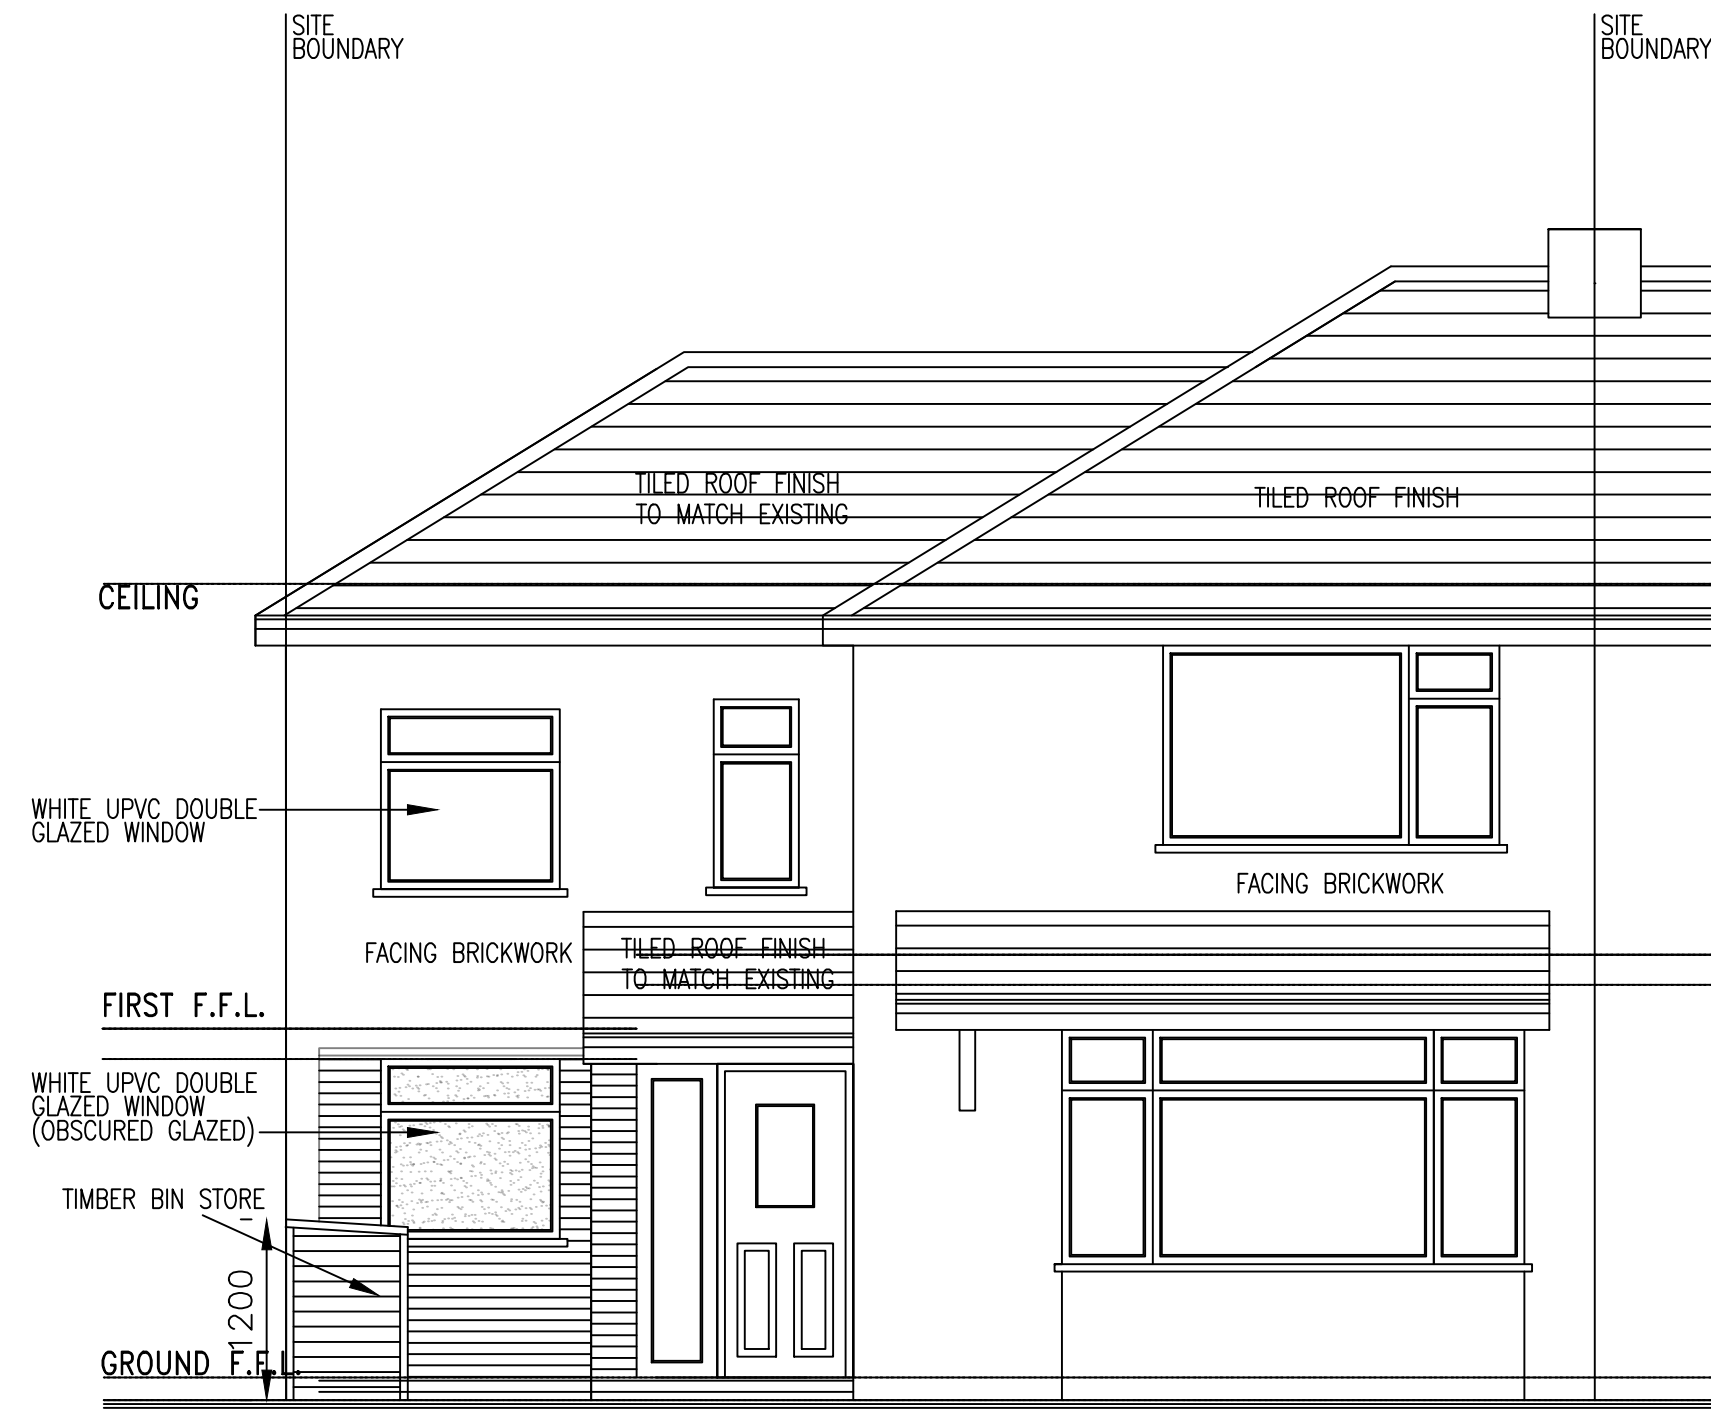


Proposed Front Elevation

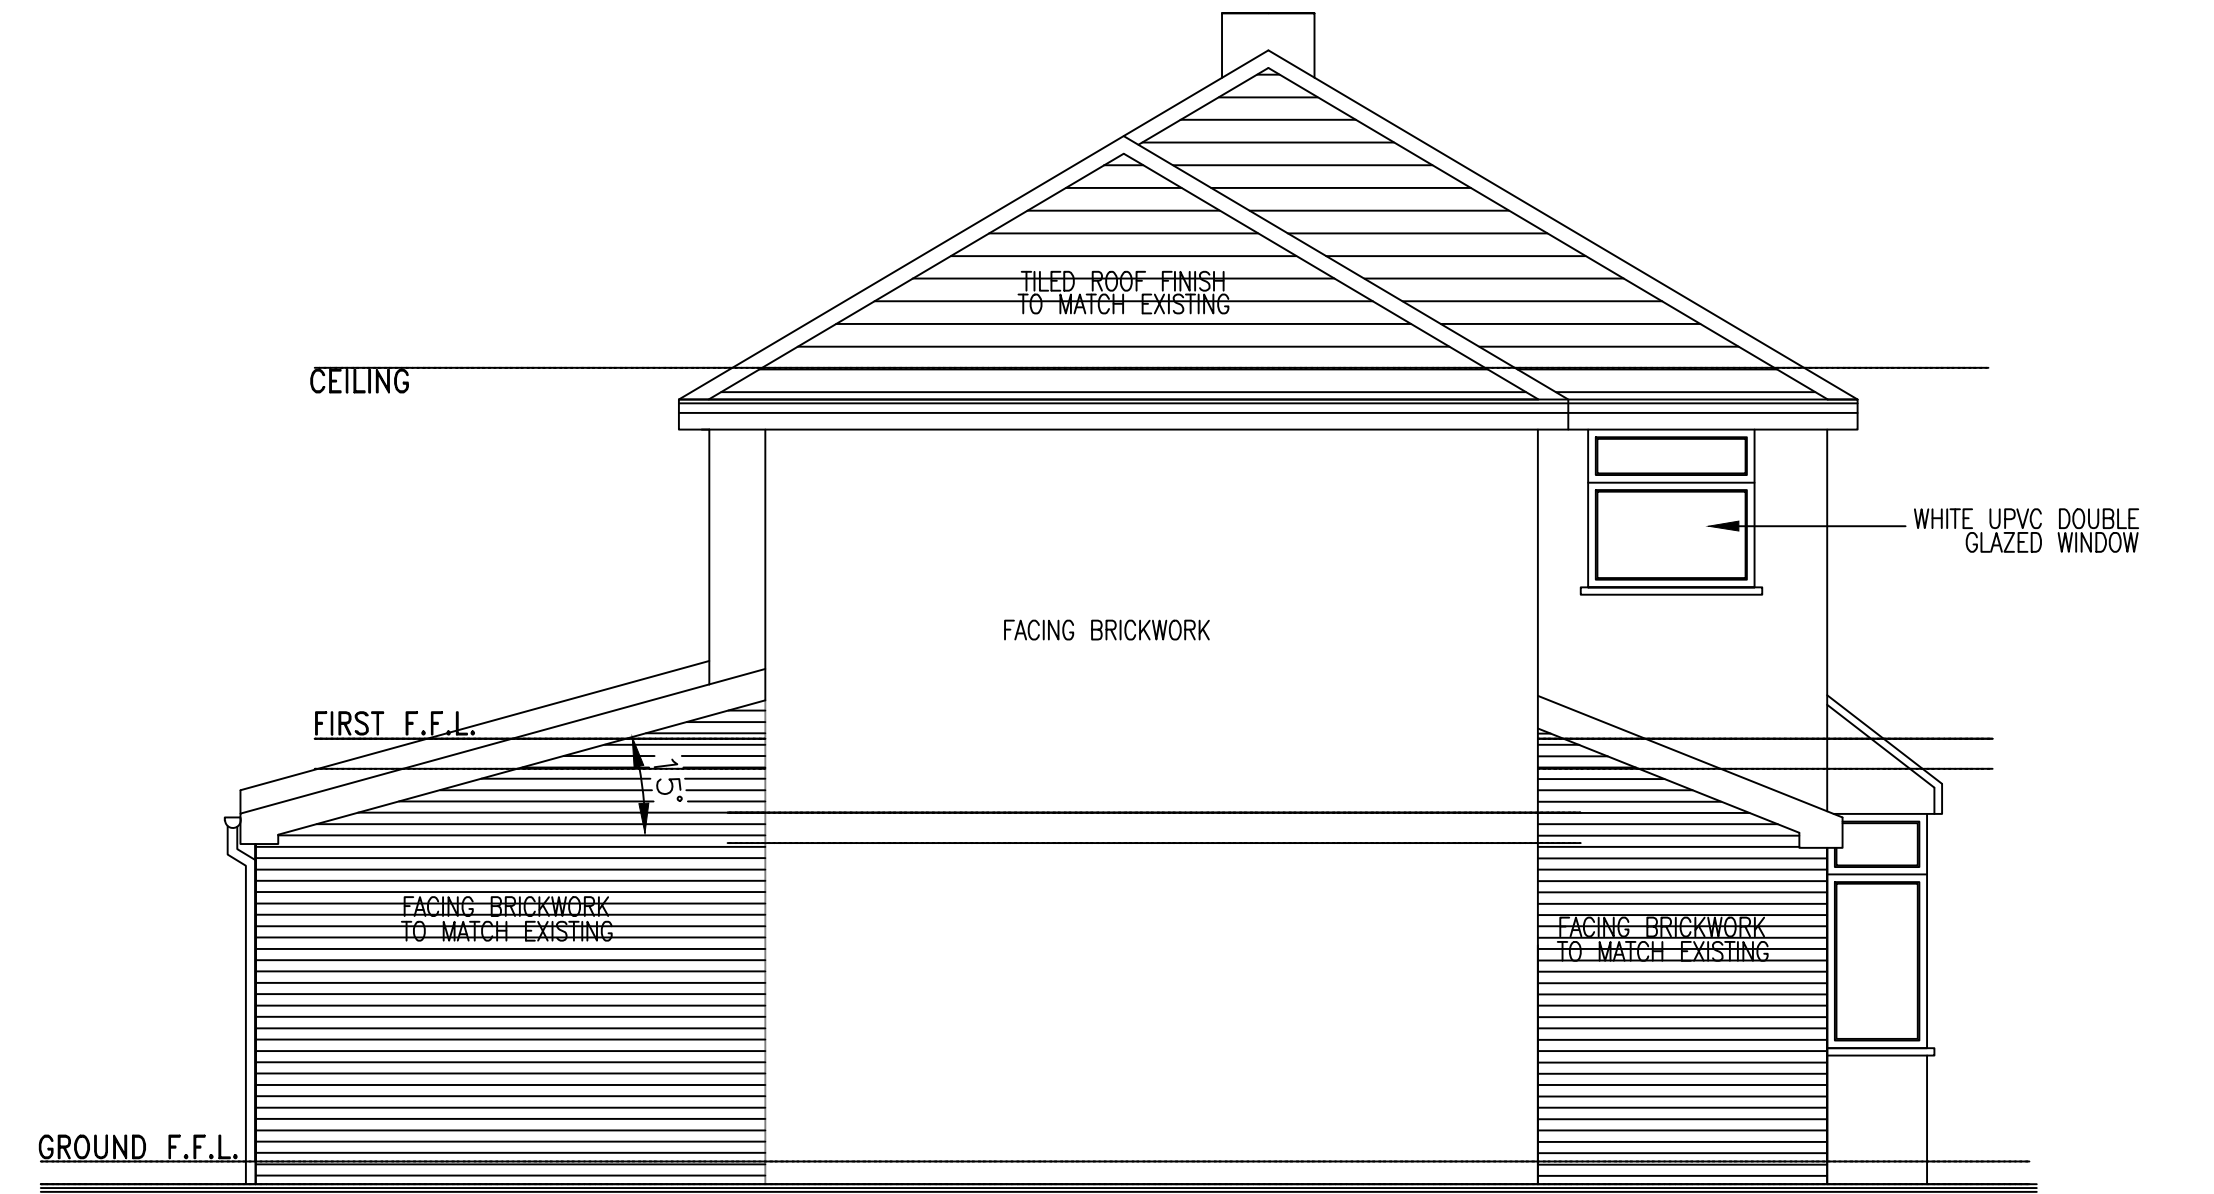


Proposed Side Elevation

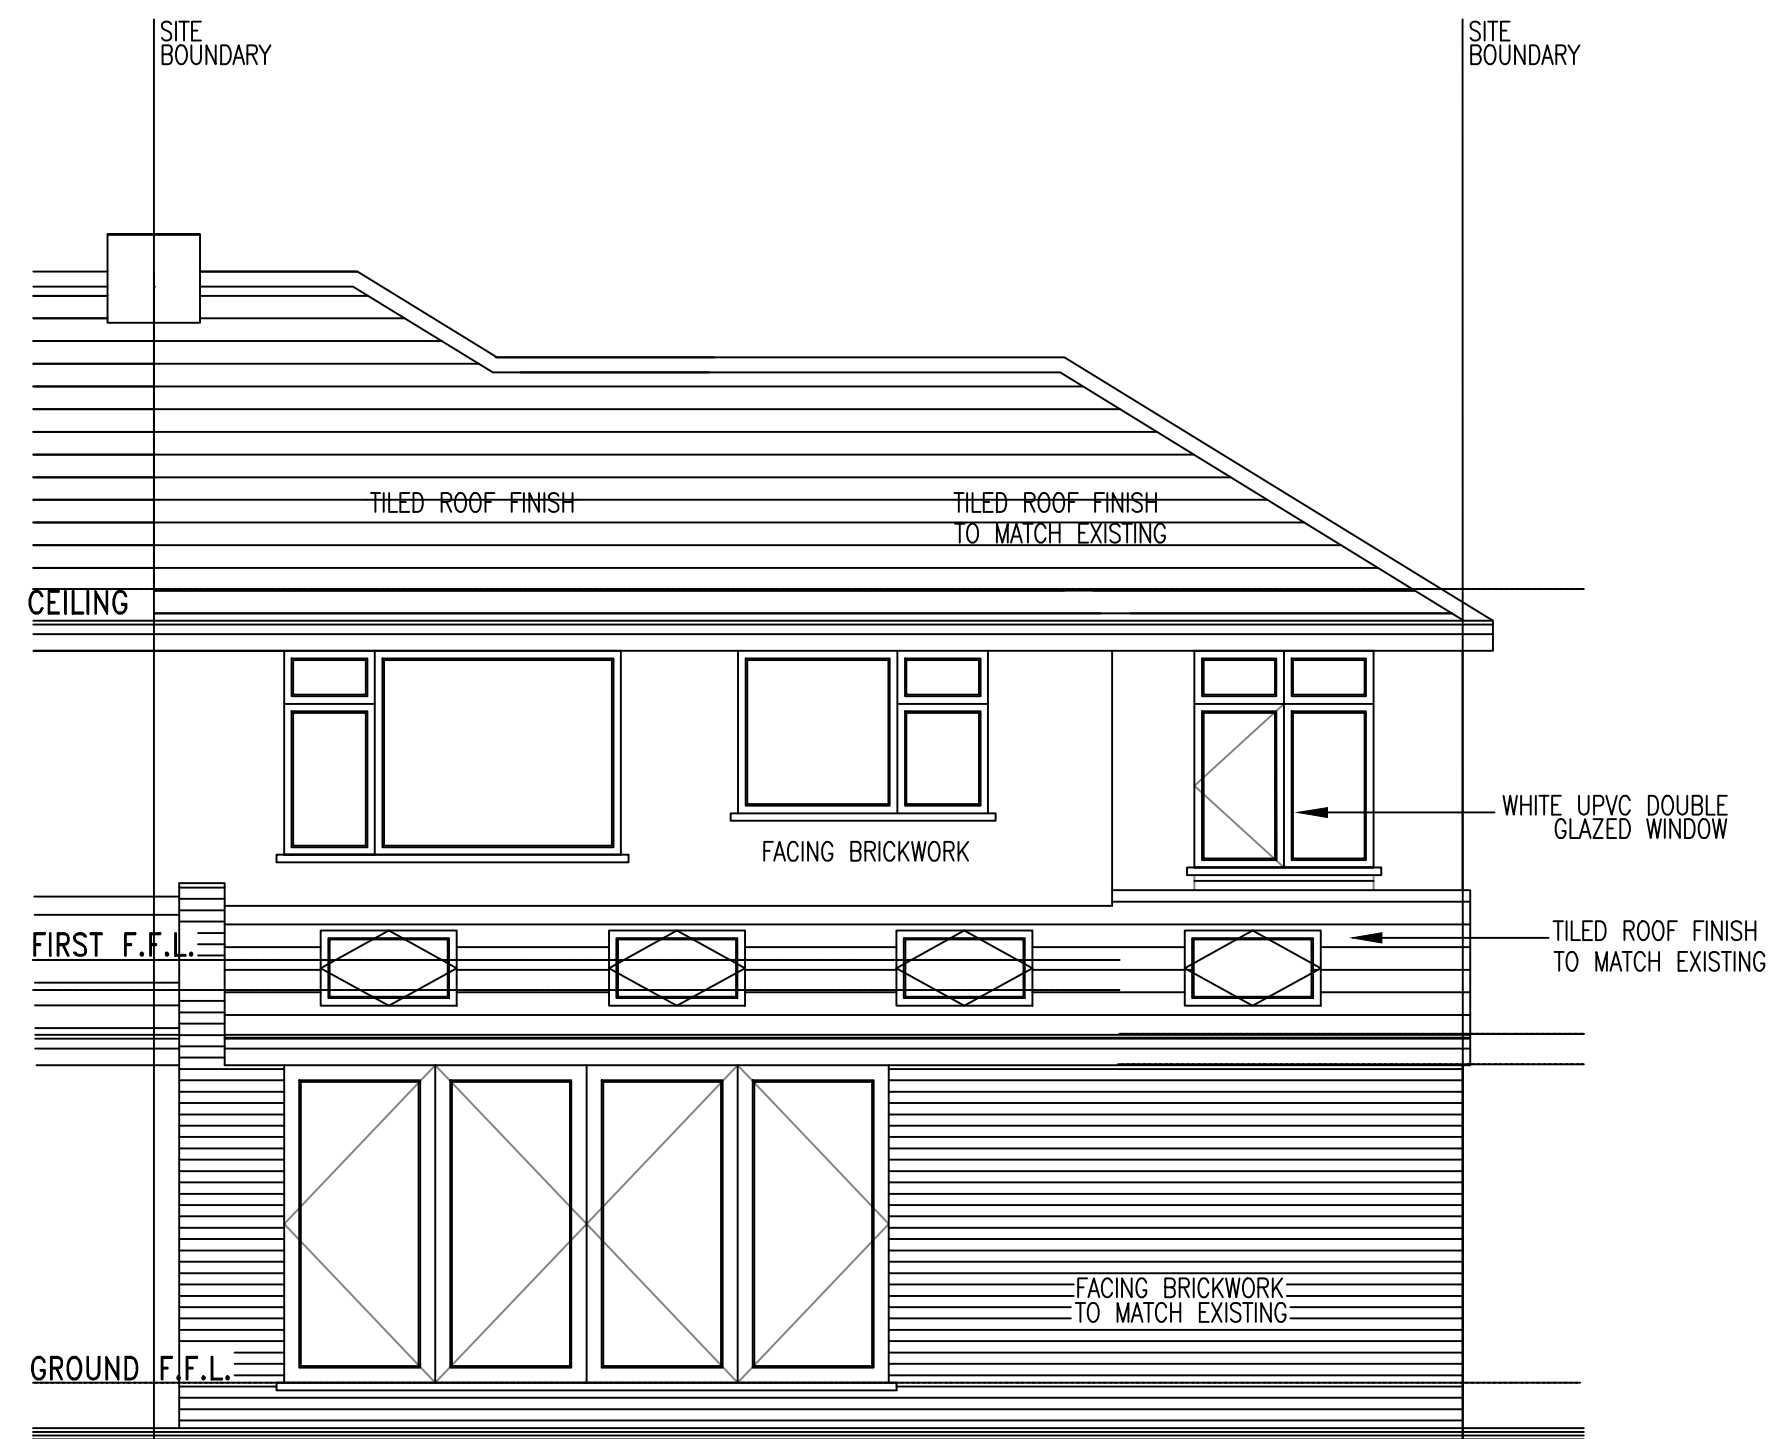

Proposed Rear Elevation

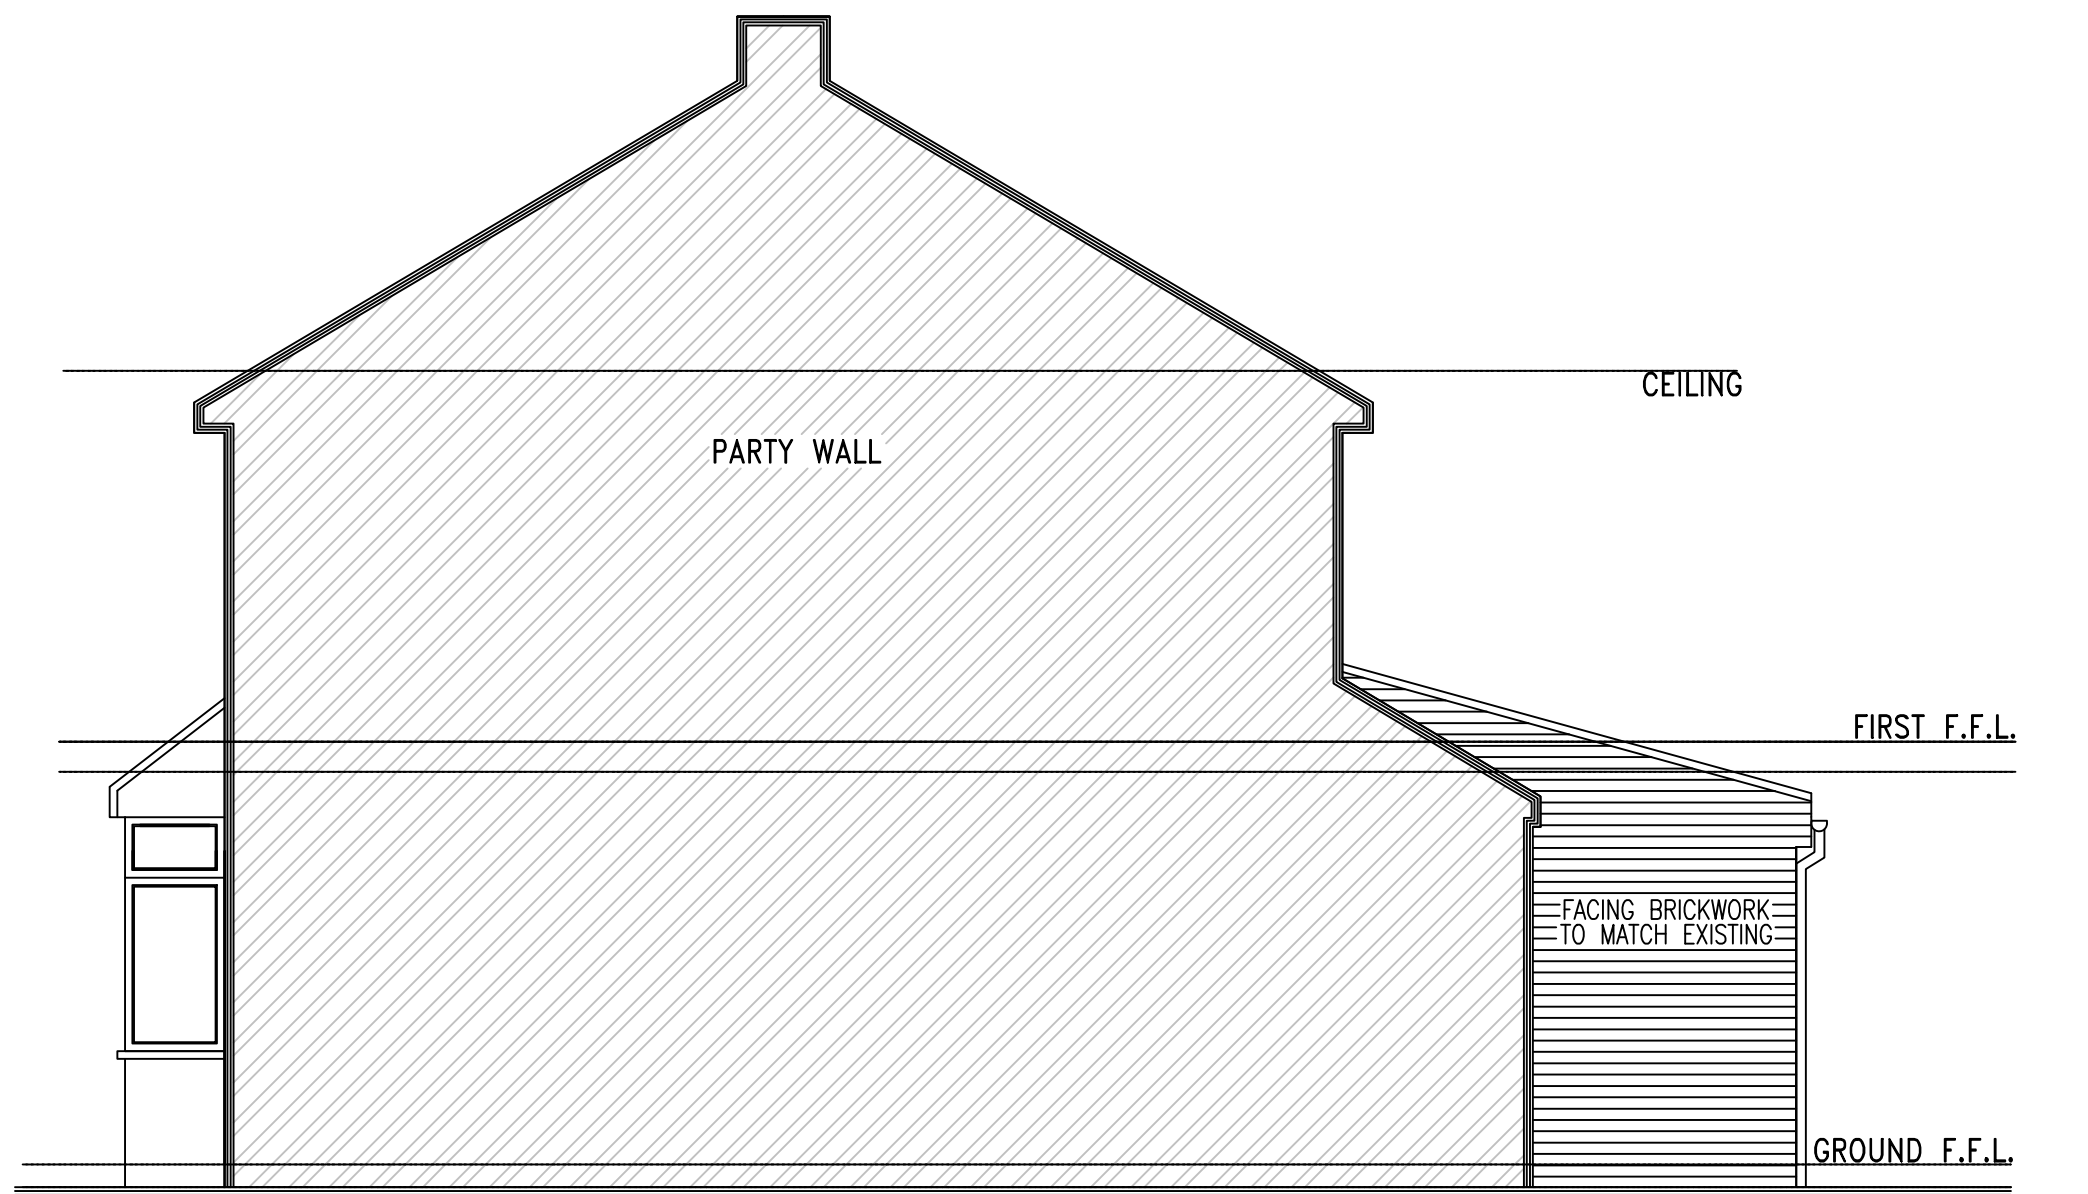

Proposed Side Elevation

 

Rev.	Description	By	Date
Project		Drawing Title	
Miss L. Williams, 10 Calder Avenue, Northenden, M22 4AX		Proposed Layouts	
Drawing No.		Rev.	
Williams/02		B	
Drawn by		Date	
J.T.D.		Nov' 25	
Scale		1:50@A1	