





Proposed South Elevation
Scale 1 : 200

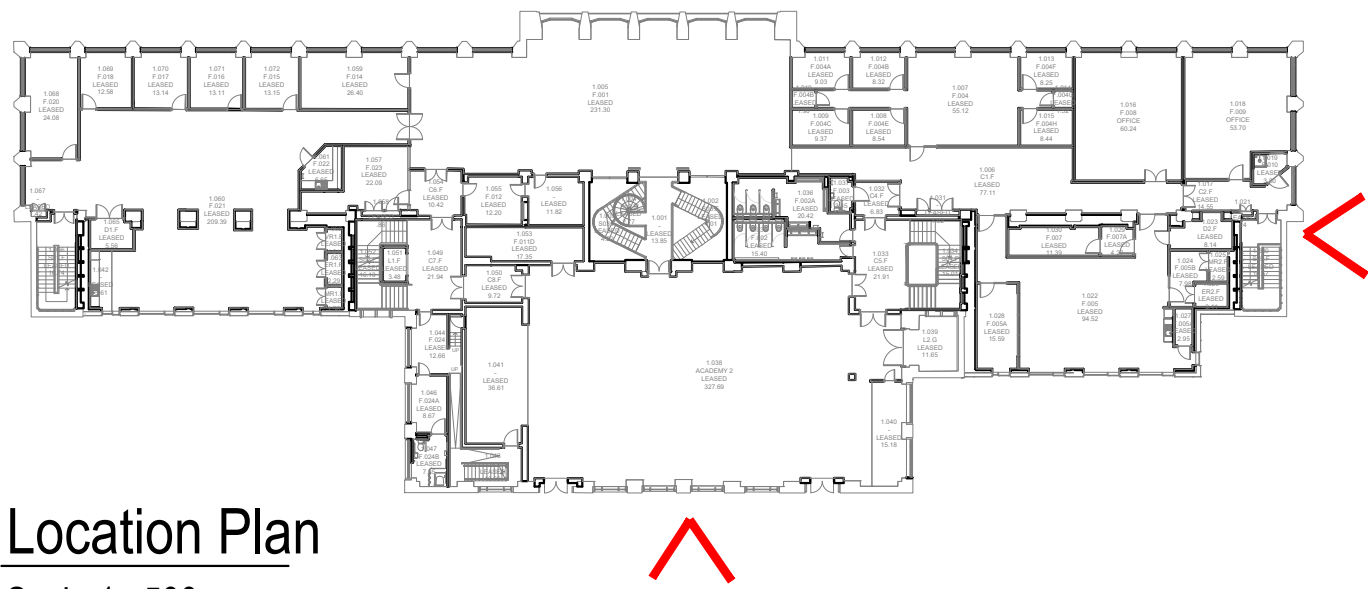

Proposed East Elevation
Scale 1 : 200

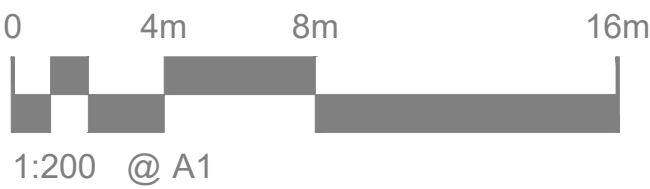

P01	Initial issue for planning approval	30.6.25	EA	JP
PRELIMINARY				
Revision	Description	Date	Drawn	Checked
Halliday Meecham Architects Limited				
111 Piccadilly Manchester M1 2HY +44 (0)161 661 5566				
4 Devonshire Street London W1W 5DT +44 (0)203 440 5175				
hma@hallidaymeecham.com www.hallidaymeecham.com				
Client:	University of Manchester			
Project:	5814 Manchester Students Union Academy 2			
Phase/ Location:	Oxford Rd, Manchester M13 9PR			
Drawing:	Proposed Elevations			
Scale @ A1	Scale @ A3	Date:	Drawn:	Checked:
1:200	-	26.06.25	EA	JP
Drawing Ref.			Job No.	Drawing No.
5814-HMA-V-ZZ-DR-A-20200			5814	20200
				Revision
				P01