

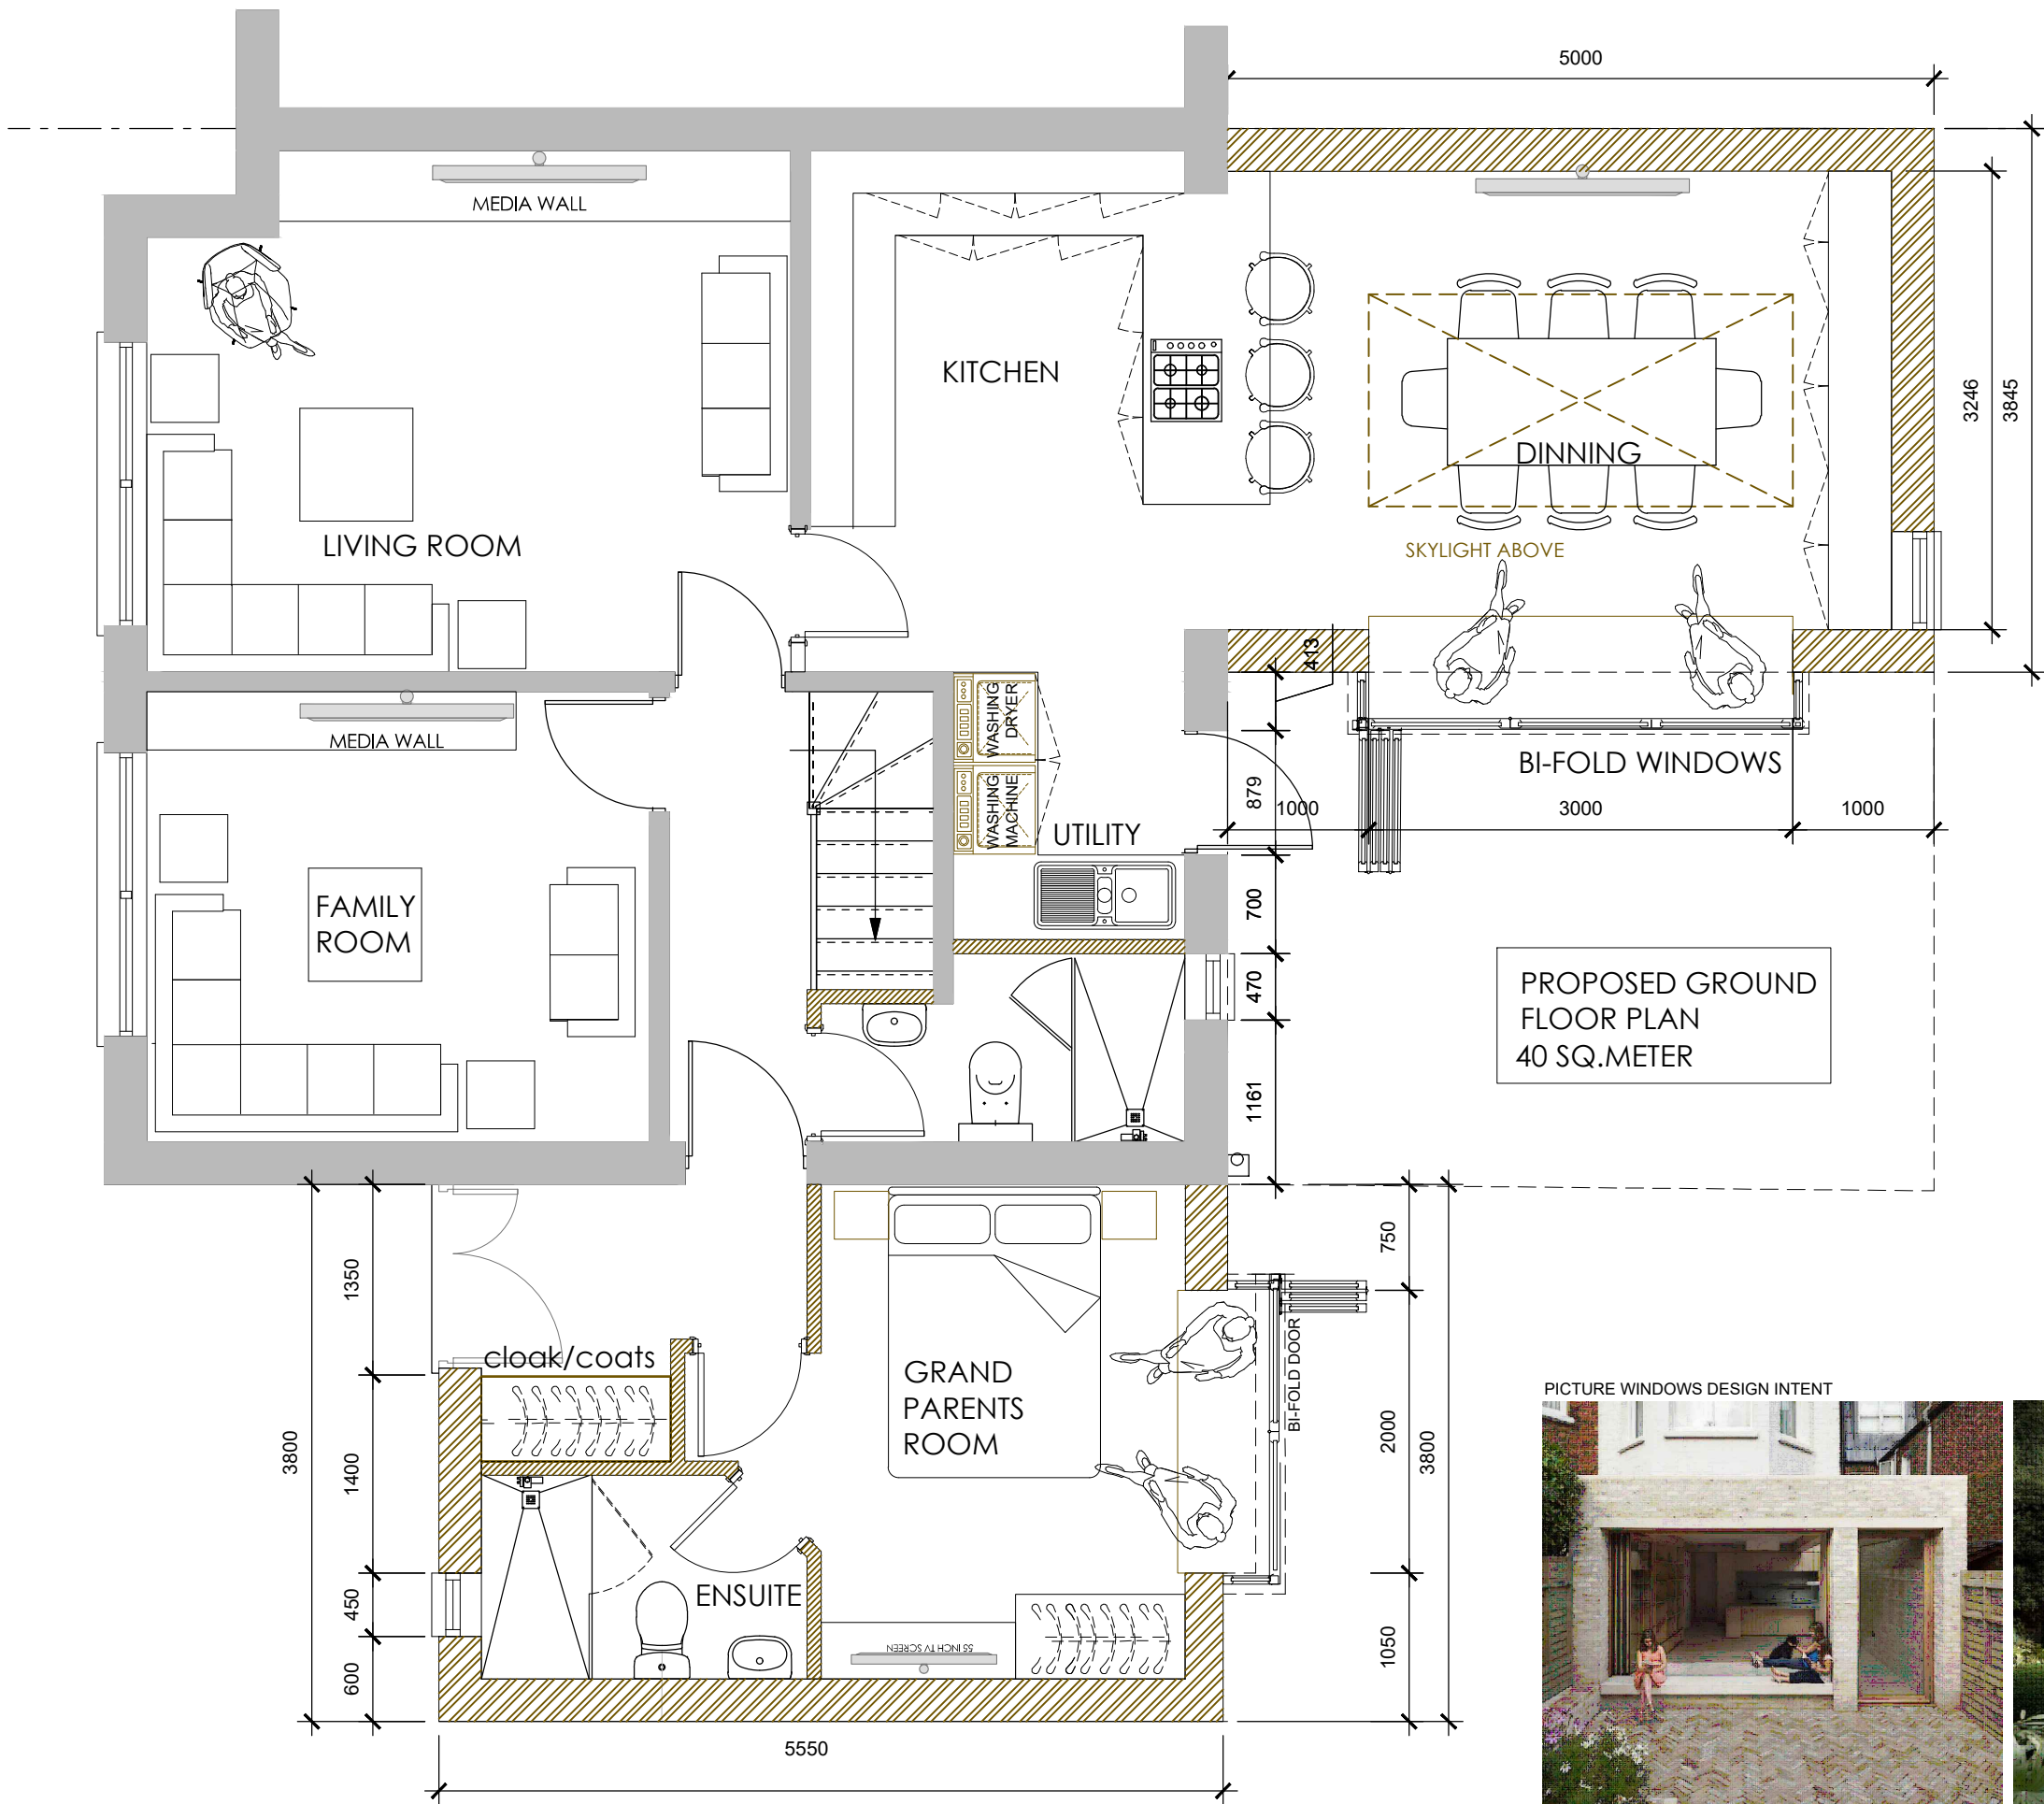


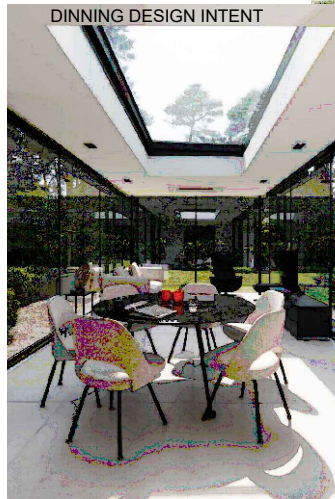

PROPOSED GROUND
FLOOR PLAN
40 SQ.METER

General Notes


The Contractor is to check all dimensions on site and report any discrepancies to the Contract Administrator. This drawing is to be read in conjunction with all other standard documentation. Dimensions are not to be scaled from this drawing.

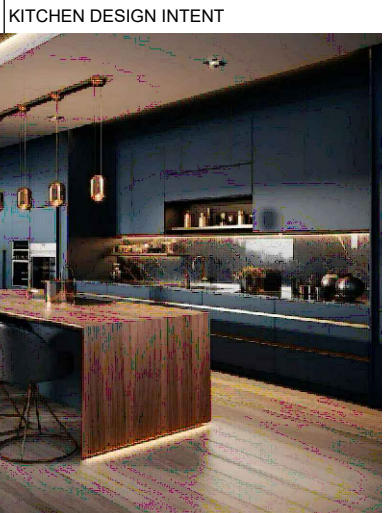

PICTURE WINDOWS DESIGN INTENT



OUTDOOR PERGOLA LOOK & FEEL DESIGN INTENT

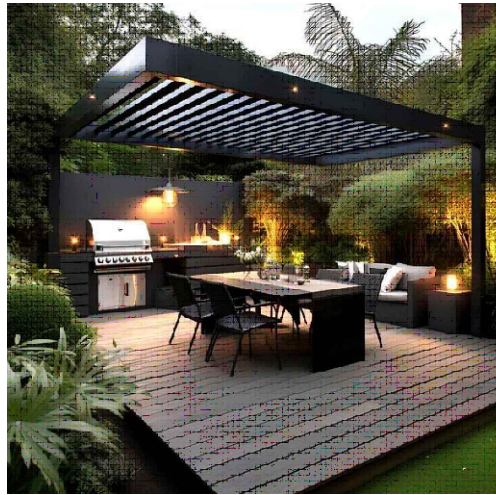

P1	Planning Issue	02/07/25
No.	Revision /Issue	Date

RUBEEN KADRI
ARCHITECTURAL DESIGN STUDIO
07767935960
rubeenk@yahoo.com

Project Name and Address :
7 NORFOLK AVENUE MANCHESTER
M8 7BF

Client :
Titi Banza

Title :
PROPOSED GROUND FLOOR LAYOUT PLAN

Project No :
28_2025

Drawn by :
AG

Date :
02/07/25

Drawing No:
PL-002

Scale :
1:50@A3