



NOTES

- DO NOT SCALE FROM THIS DRAWING.
- ALL MEASUREMENTS ARE IN MILLIMETRES UNLESS STATED OTHERWISE.
- THIS DRAWING IS TO BE READ IN CONJUNCTION WITH THE SPECIFICATION AND ALL RELEVANT ARCHITECTURAL, ELECTRICAL, MECHANICAL AND STRUCTURAL DRAWINGS.
- (c) UNIVERSITY OF MANCHESTER. THIS DRAWING MUST NOT BE REPRODUCED WITHOUT PERMISSION.
- DIRECTORATE OF ESTATES AND FACILITIES TO BE NOTIFIED OF ANY DISCREPANCIES.

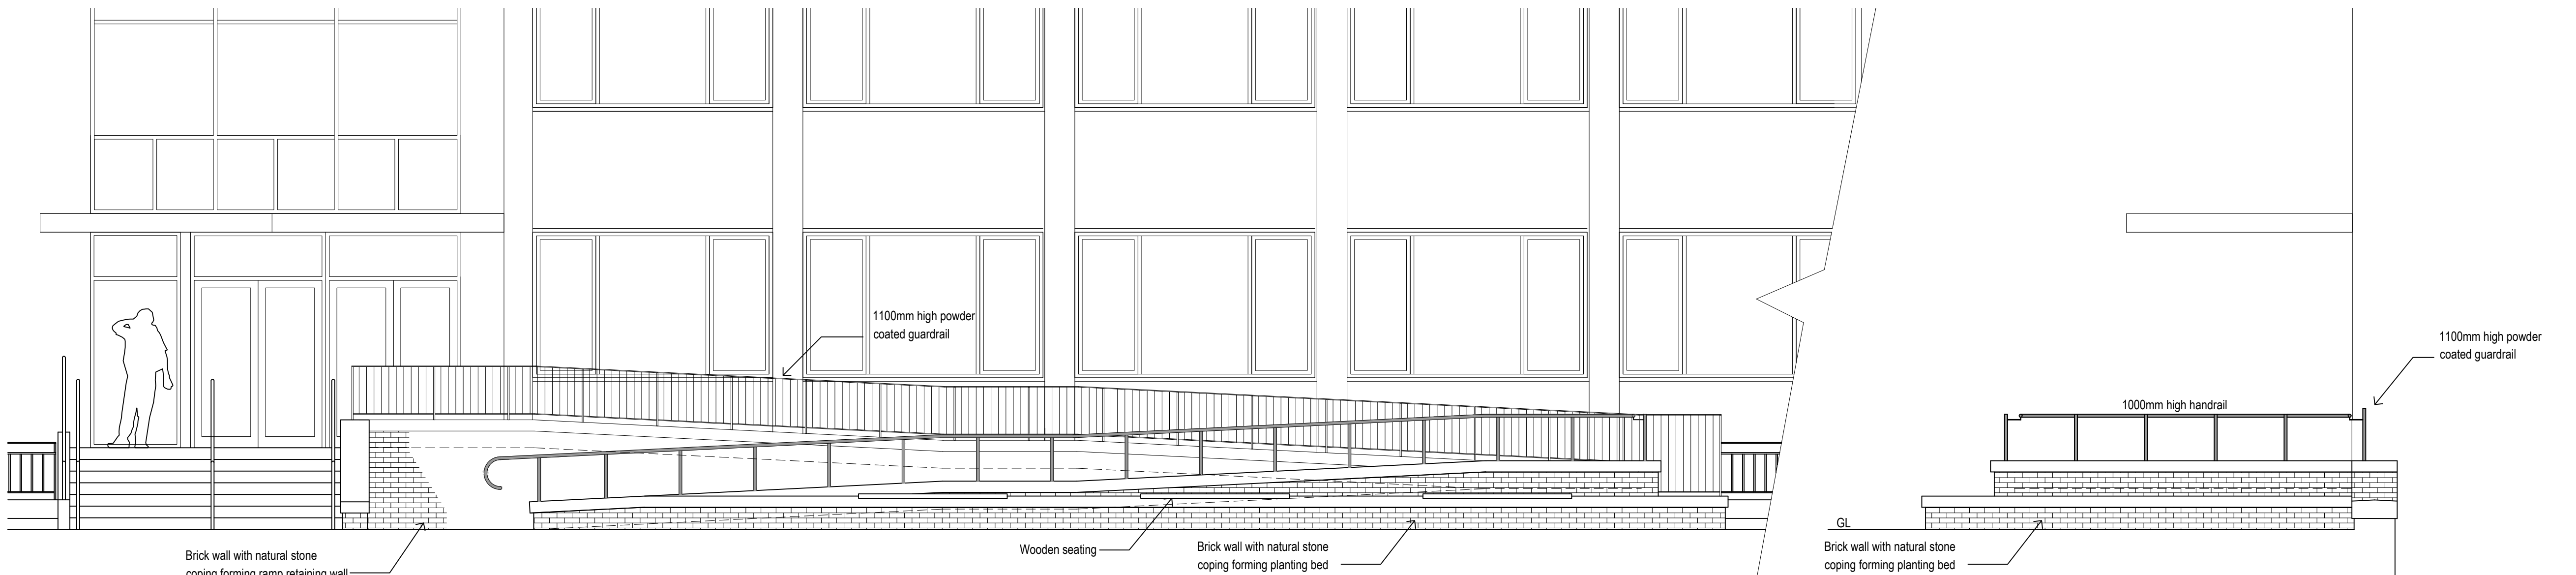

FRONT ELEVATION - OXFORD RD ENTRANCE

RIGHT HAND ELEVATION

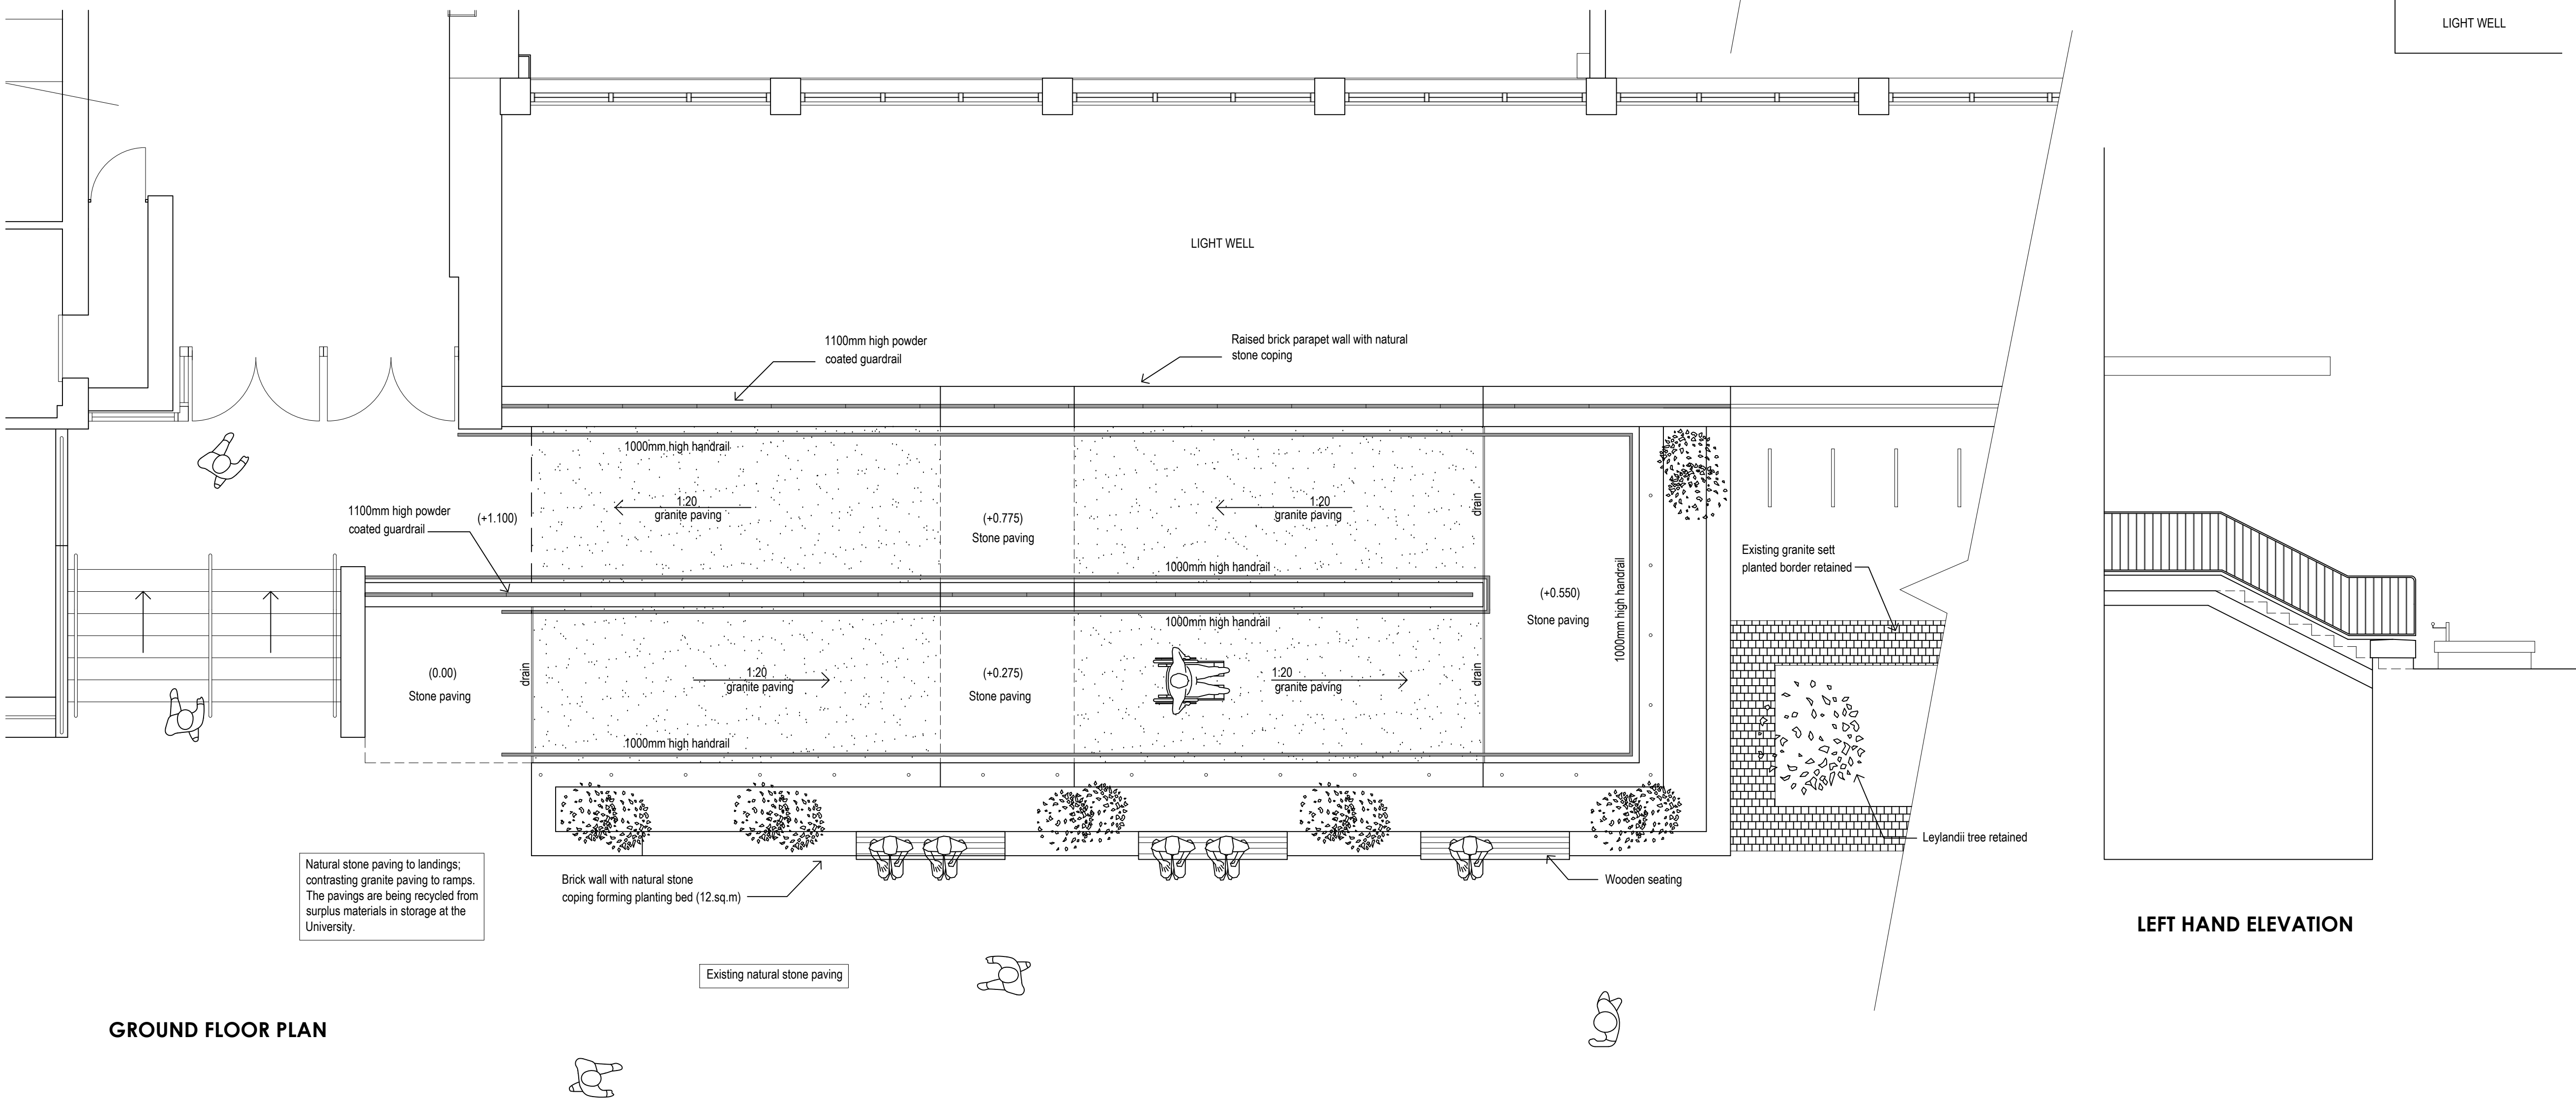

GROUND FLOOR PLAN

LEFT HAND ELEVATION

Rev	Description	By	Date	Chk'd	Auth
-----	-------------	----	------	-------	------



Directorate of Estates and Facilities
Beyer Building
The University of Manchester
Oxford Road
Manchester
M13 9PL

Drawing Status

Planning

Project
PN 9162.3 - REPLACEMENT ACCESSIBLE RAMP

Building Name
Williamson Building 0150AA

Sub Site Name
-

Site Name
-

Drawing Title
PROPOSED ARRANGEMENT - GROUND FLOOR
PLAN AND ELEVATIONS

PM --	Drawn GF	Checked --	Authorised --
Scale 1:50	Date @A1 30/09/25	Date --/--/--	Date --/--/--

Drawing No. A03

Revision
A