


NOTES
1. Do not scale the drawing.
2. This drawing is to be read in conjunction with all other Architects and Engineers drawings and specifications including outline structural specification
3. All dimensions are in millimetres unless noted otherwise.
4. Any discrepancies between structural and architectural setting out dimensions must be brought to the attention of the Architect and Engineers.
5. This is an existing building, any dimensions to existing structure should be confirmed by site measure, and any discrepancies brought to the attention of the Architect and the Engineers.

NOTE: All proposed members sizes are preliminary subject to site investigation

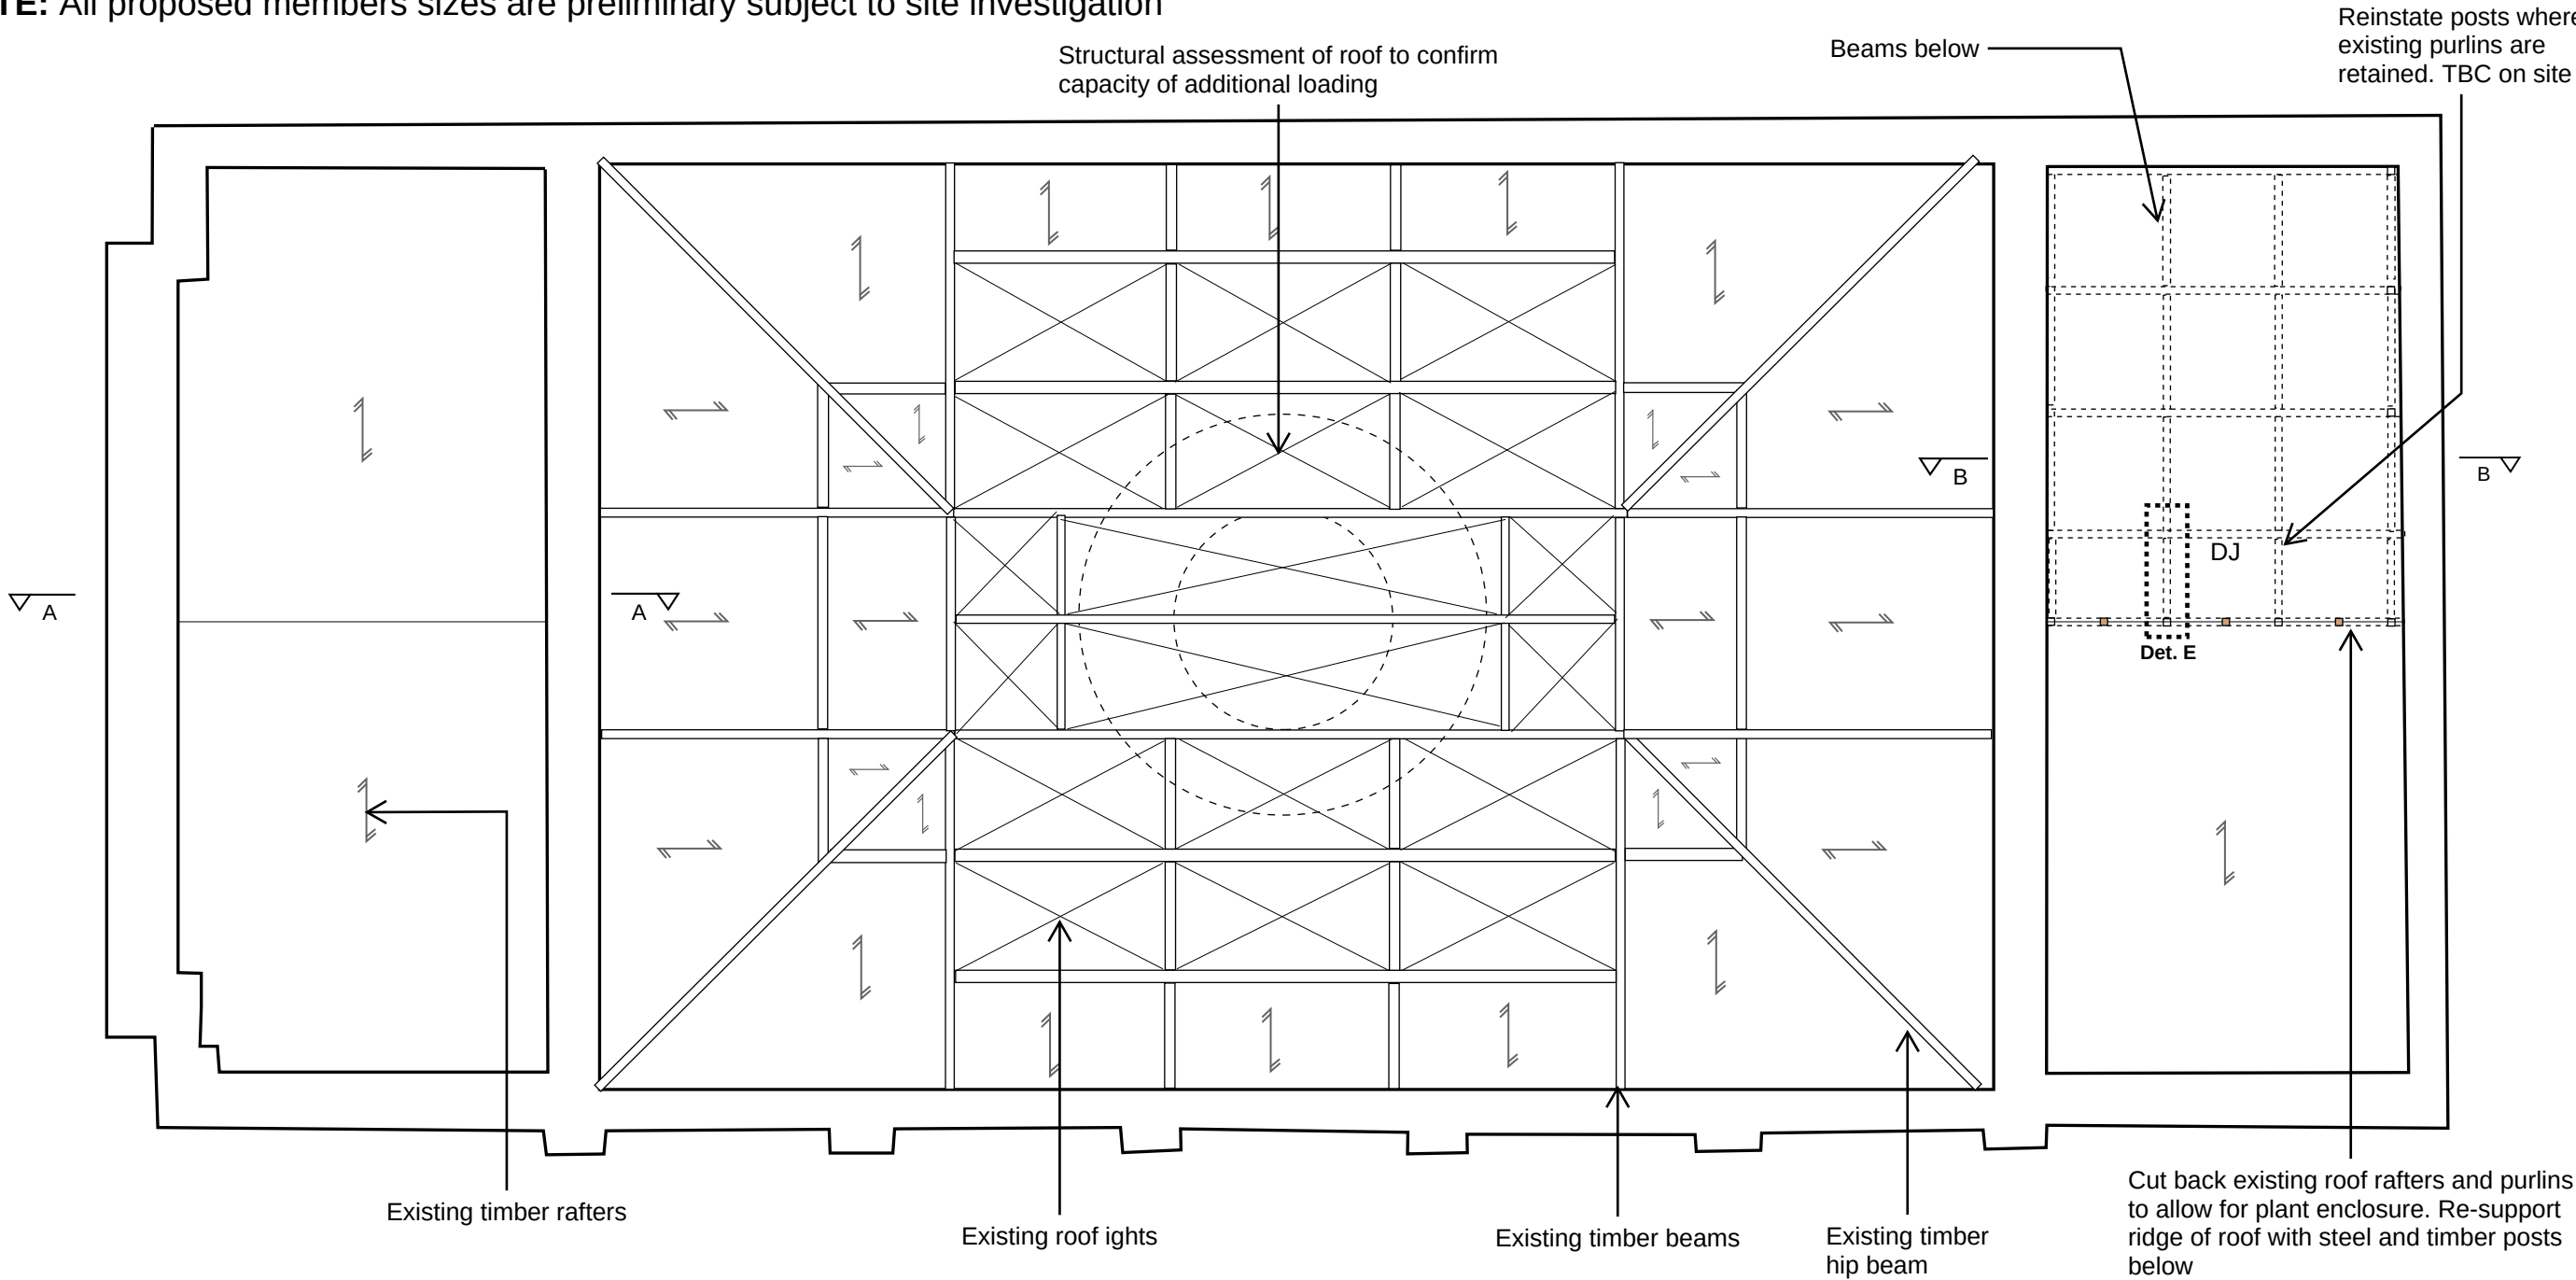

PROPOSED ROOF PLAN

Scale 1:100

KEY	
	Existing Structural Walls
	Existing Wall below
	Existing Steel Cable
	Existing Timber beam/truss
	Assumed existing joist span direction
	DJ Doubled up joists