




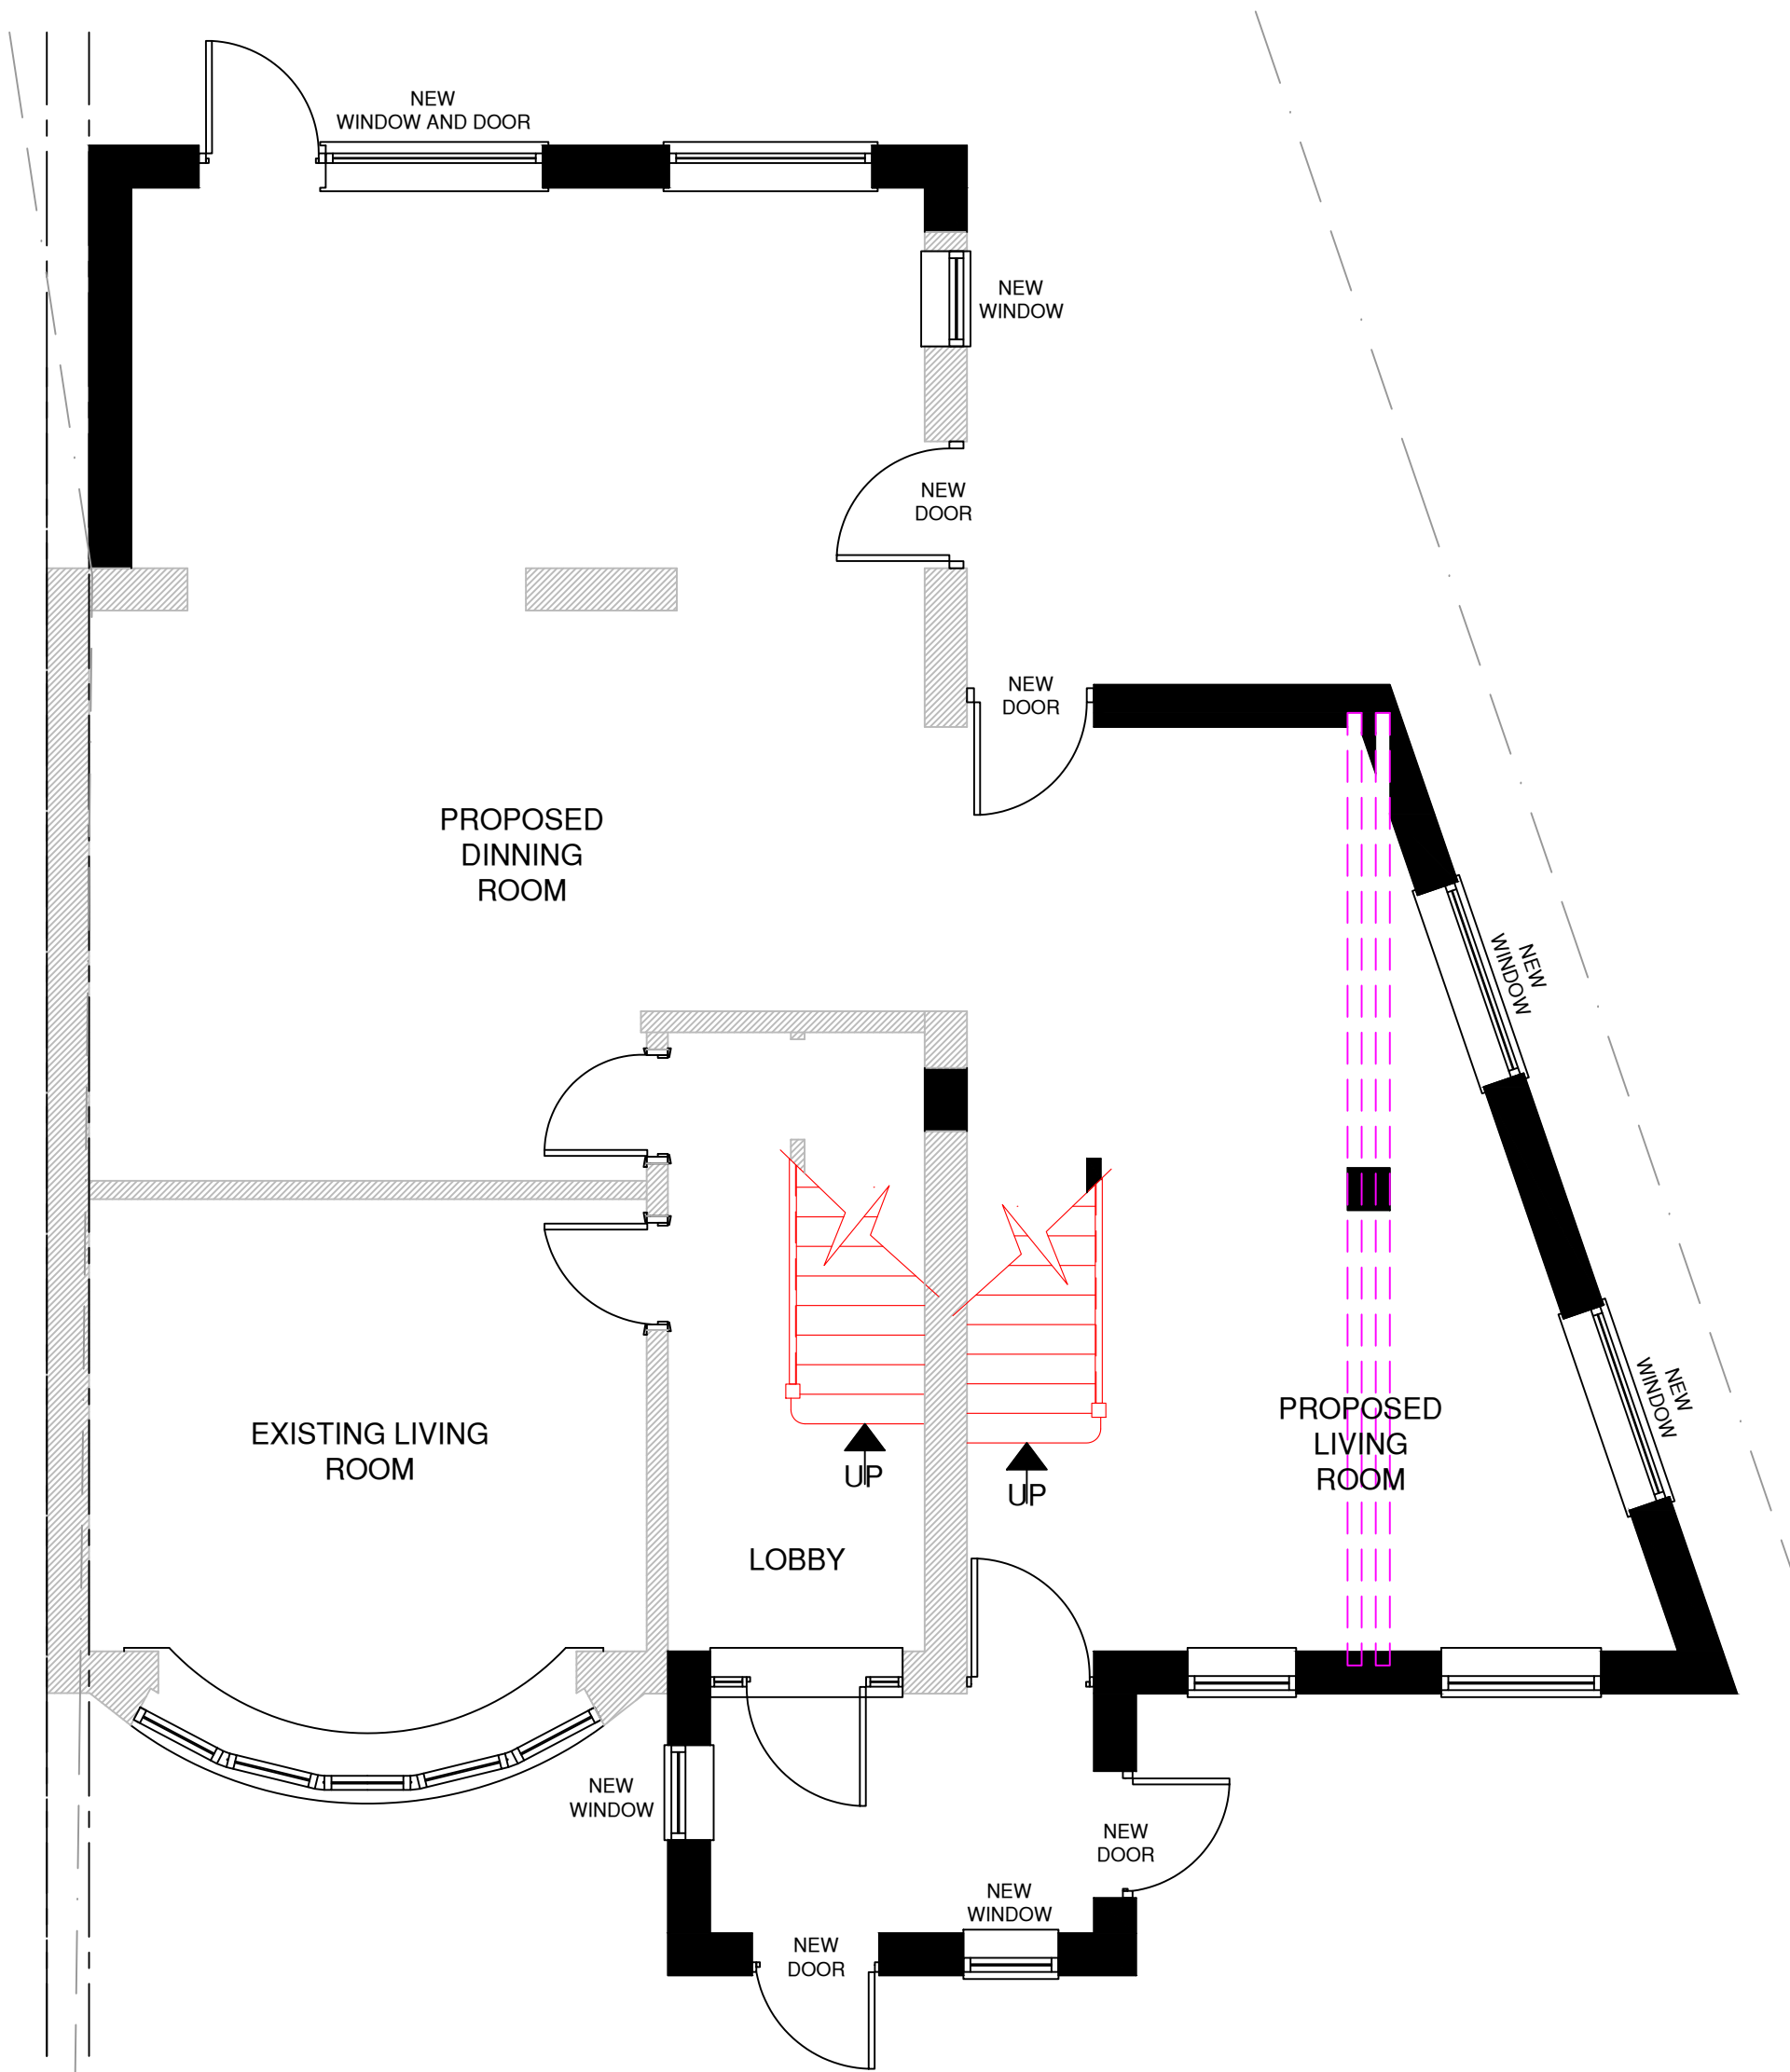

PROPOSED GROUND FLOOR PLAN

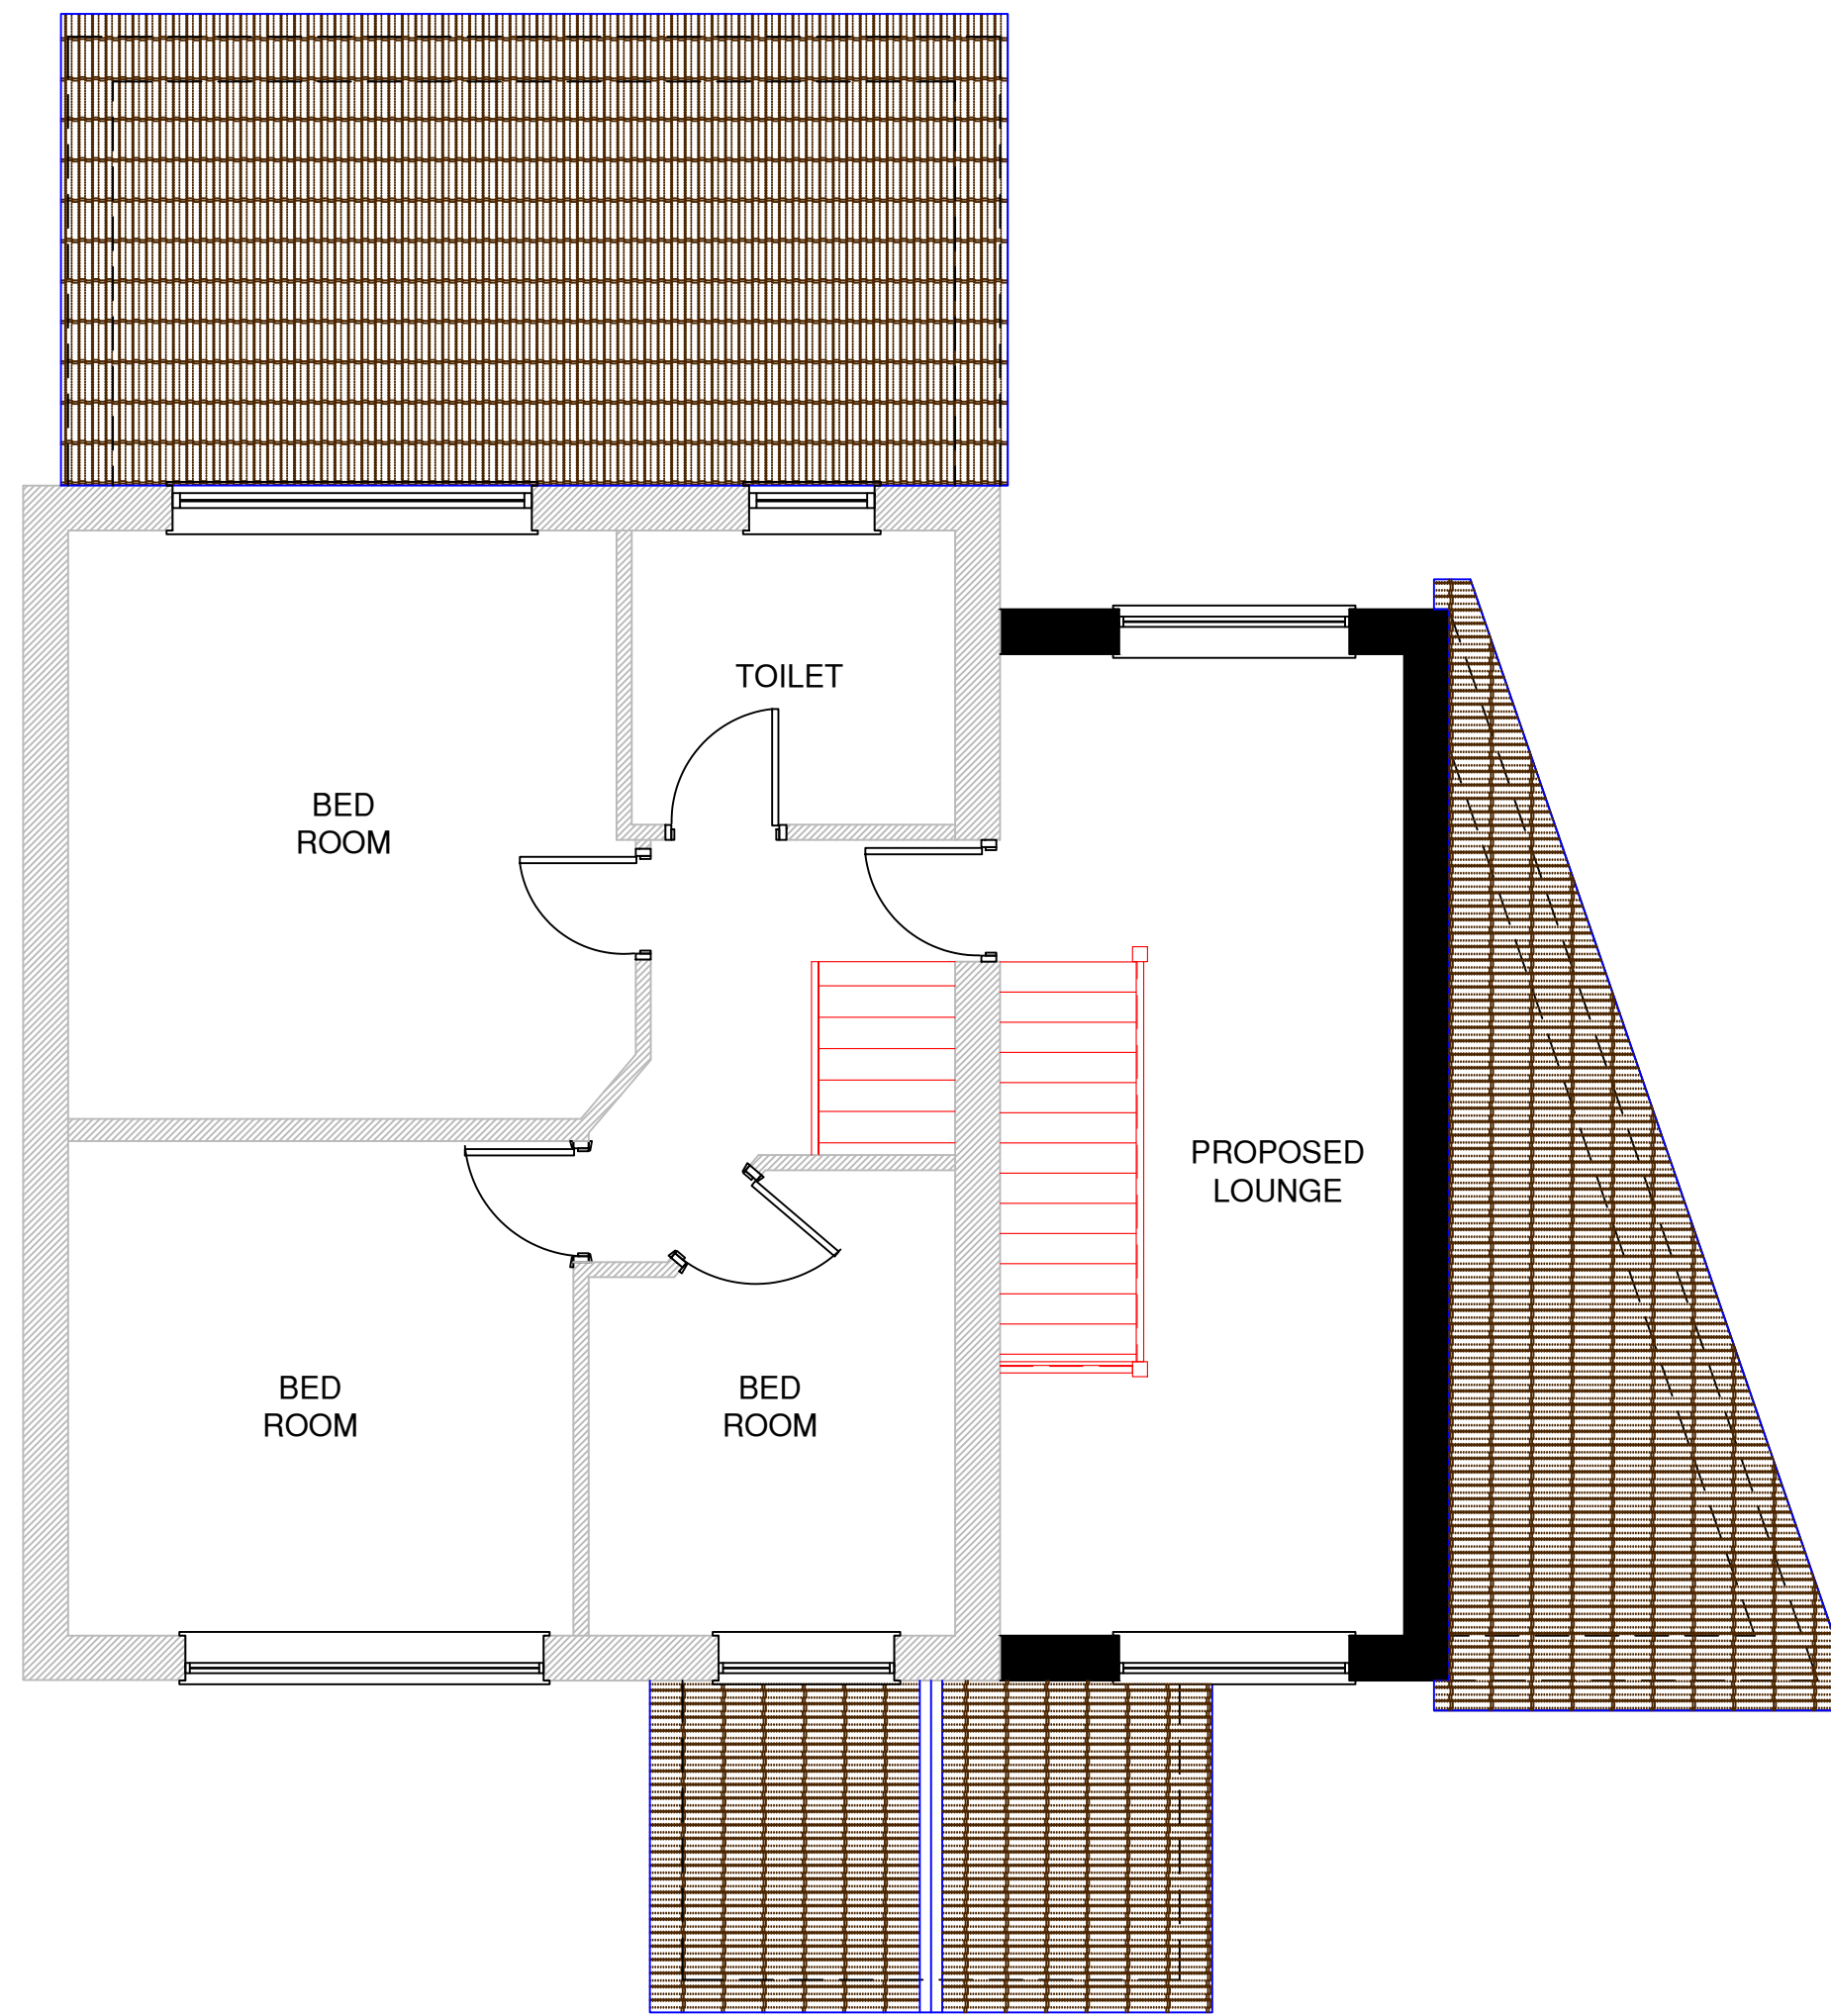

PROPOSED FIRST FLOOR PLAN

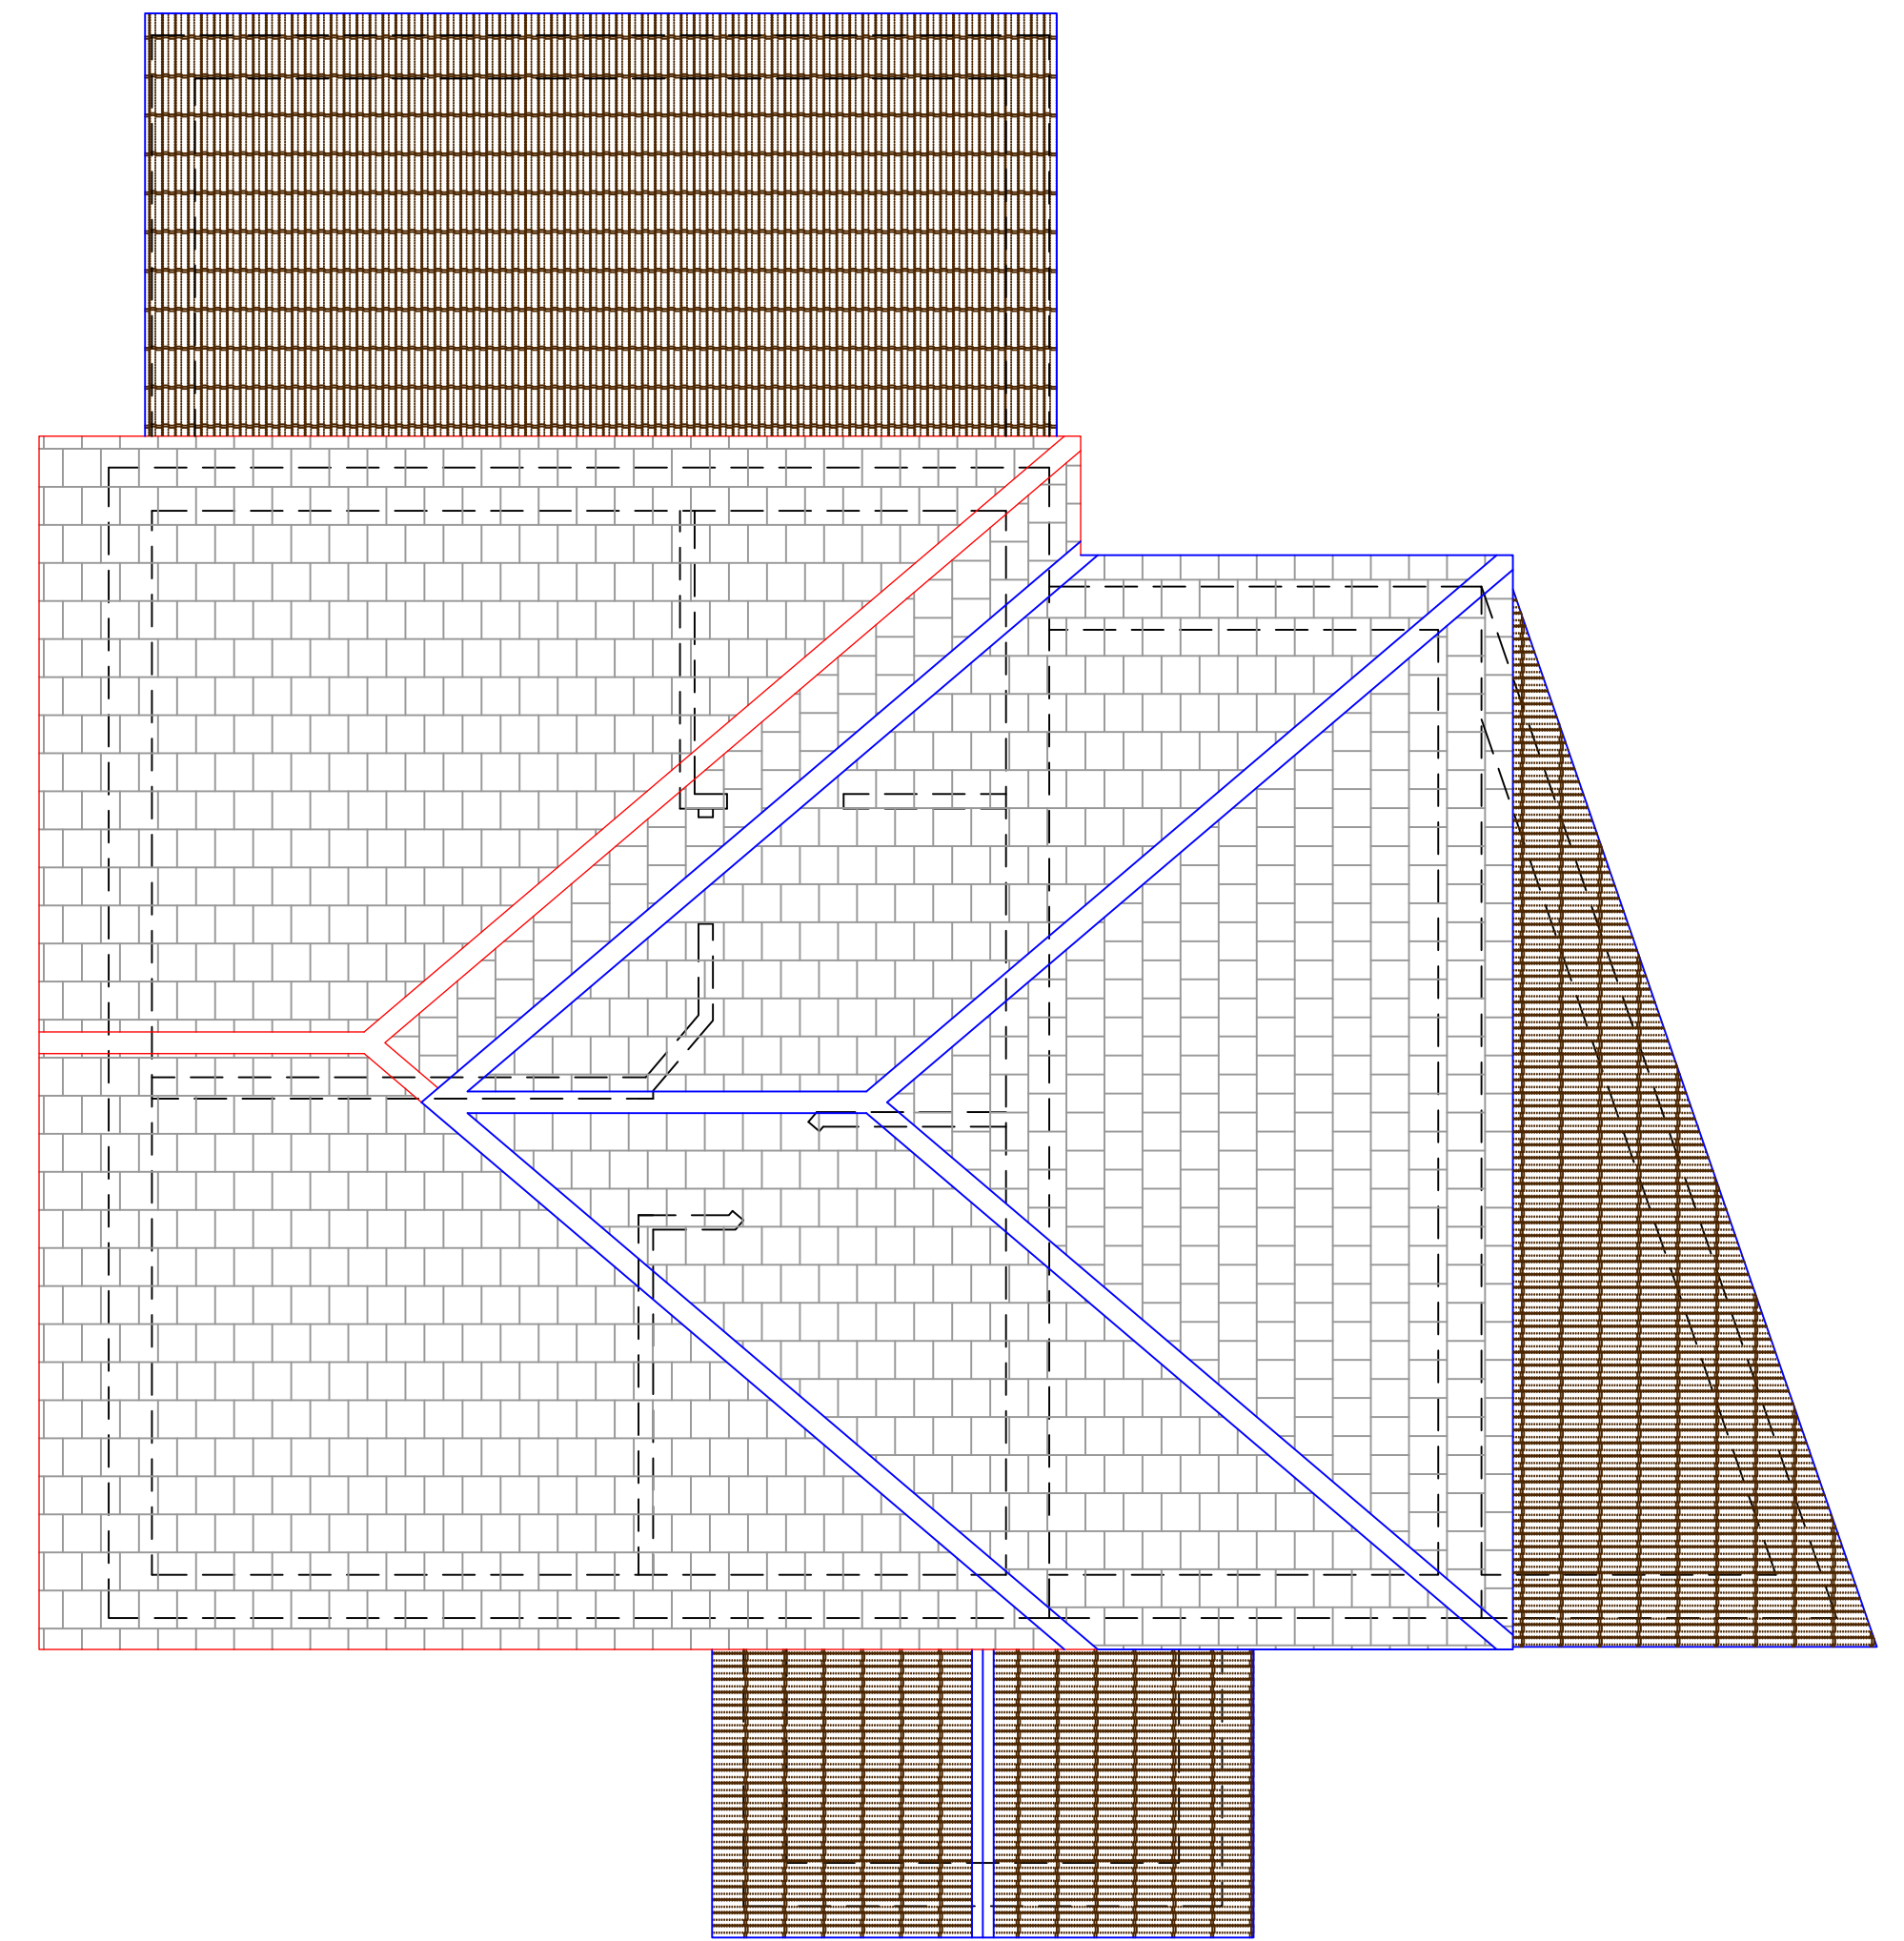

PROPOSED ROOF PLAN

Notes:

NOTES

REV	DESCRIPTION	BY	DATE



Arch Designs
*Don't just dream it,
let us design it!*
ARCH DESIGNS www.archdesigns.co.uk

CLIENT:
MR ZAFAR
6 LYNTON DRIVE,
MANCHESTER,
M19 2LQ.

ARCHITECT:
MR REUBEN RAMELIZE
ARCH DESIGNS, WILSONS PARK C/O MAS
MONSALL ROAD
MANCHESTER M40 8WN

DRAWN:
REUBEN

CHECKED:
checked

DATE:
NOV 2024

REVISION:

PROJECT NAME:
TWO STORY SIDE AND
REAR EXTENSION

DRAWING TITLE:
PROPOSED PLANS

SCALE:
1:50

SHEET SIZE:
A1

SHEET NO.:
03

PROJECT NO.:
2024/007

STATUS:
FOR BUILDING REGS

DRAWING NO.:
A1/03