




Note :

Legend :

Remark :

- 1.) NO unauthorized copying / reproduction permitted without expressed written permission.
- 2.) The contractor shall check all dimensions and level on site before commencement of work.
- 3.) No dimension to be scaled off this drawing.

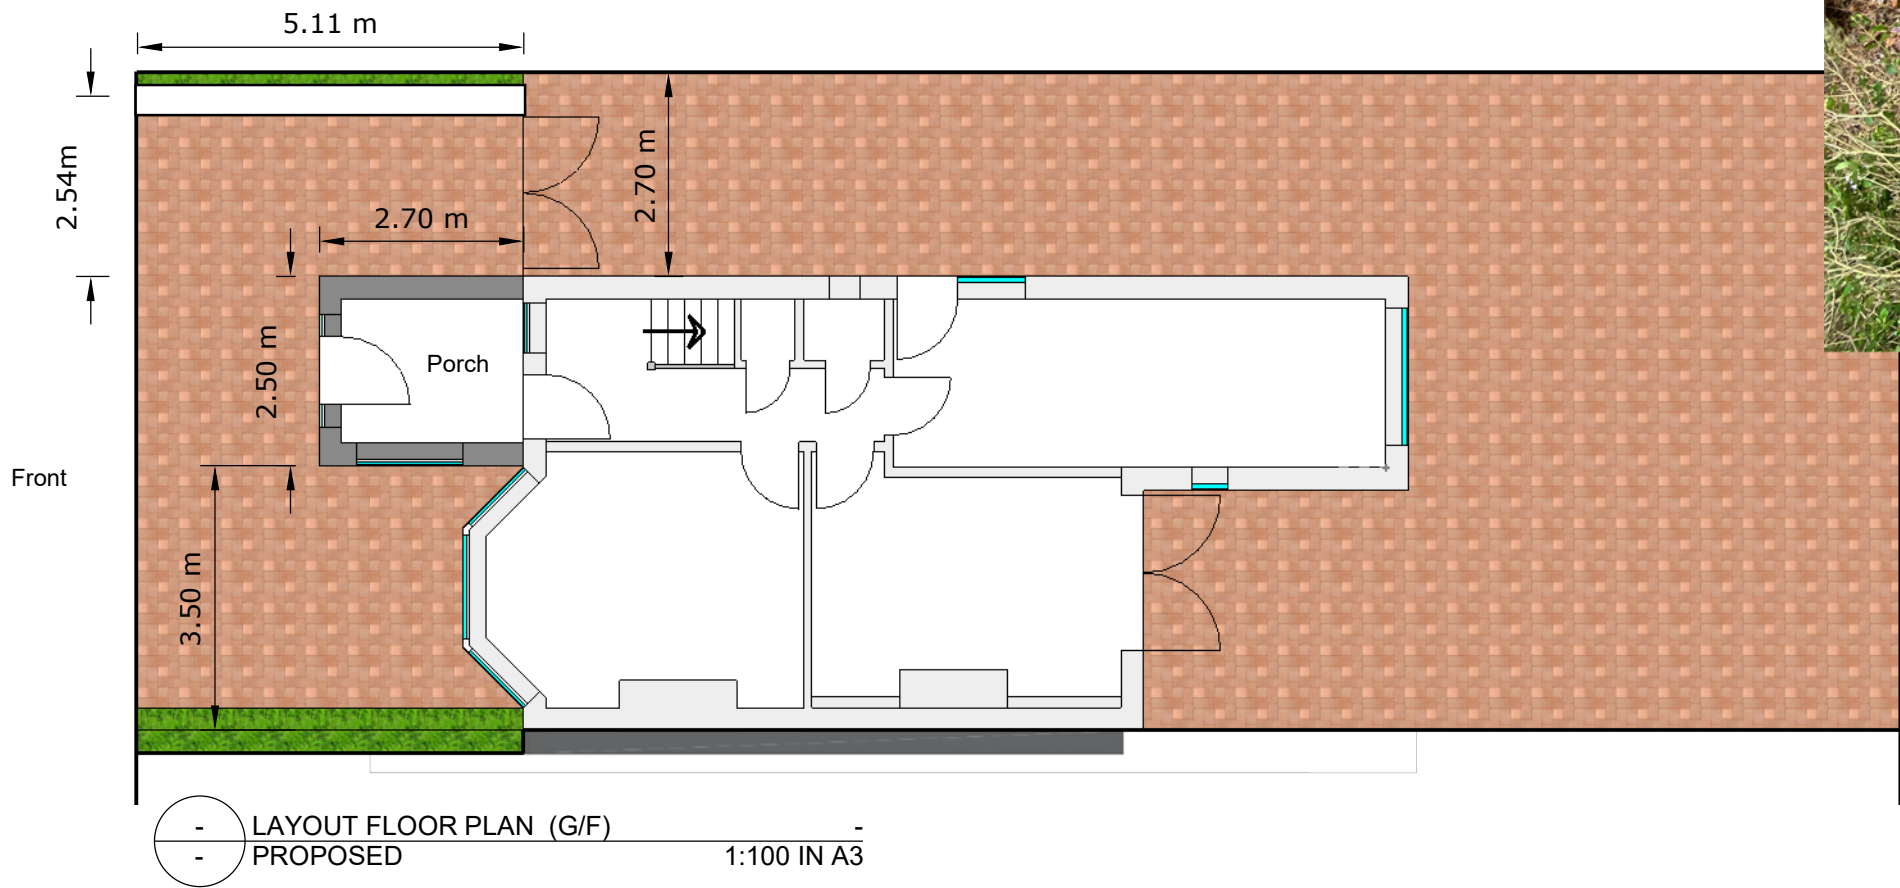

Project :
173 Manley Road Chorlton
Manchester M21 0GY

Title :
LAYOUT FLOOR PLAN
(PARKING SPACE)

Design : Gary
Drawn : gw Check By : -
Scale : As Shown

15	-	-
14	-	-
13	-	-
12	-	-
11	-	-
10	-	-
09	-	-
08	-	-
07	-	-
06	-	-
05	-	-
04	-	-
03	-	-
02	-	-
01	11 aug 2025	parking space
rev	date	description

Revision / Version

Dwg No. : M21-PL-01a

Job No. : 241210

GARYWONG WORKSHOP LIMITED
GARYWONG WORKSHOP LIMITED
173 Manley Road Chorlton Manchester M21 0GY
Tel: 0161 275 1111 Fax: 0161 275 1112
Email: garywong@garywong.co.uk
Garywong Workshop Limited is a registered company in the United Kingdom.
Project Planning / Project Management / Project Coordination / Project Execution

