




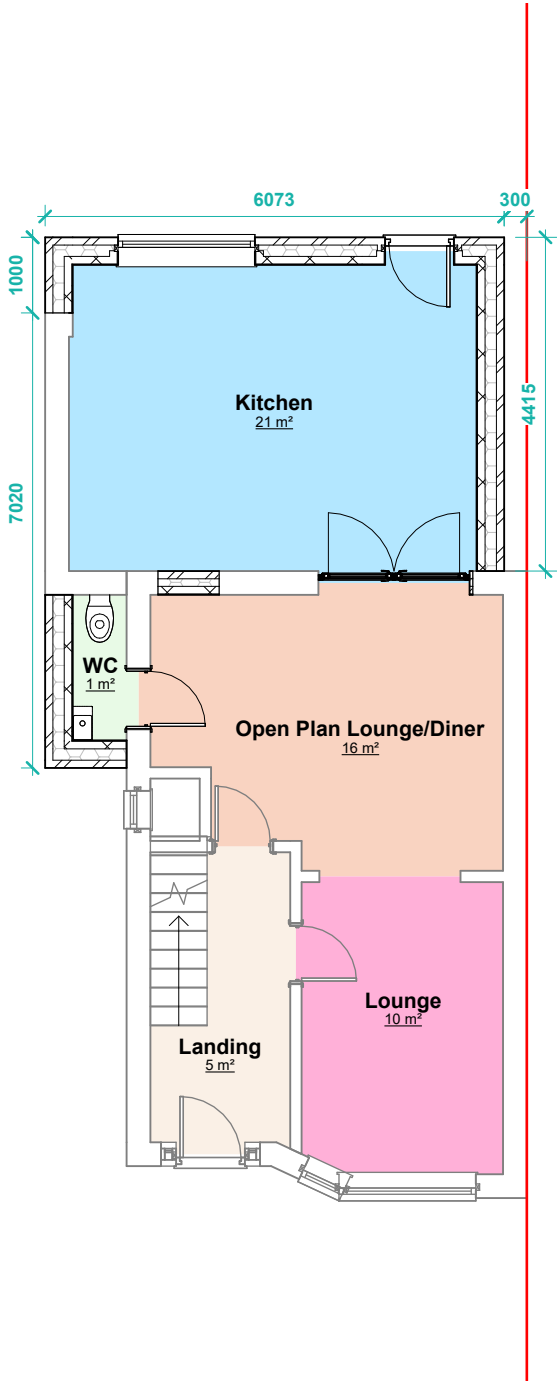

Ground Floor AS APPROVED
1 : 100

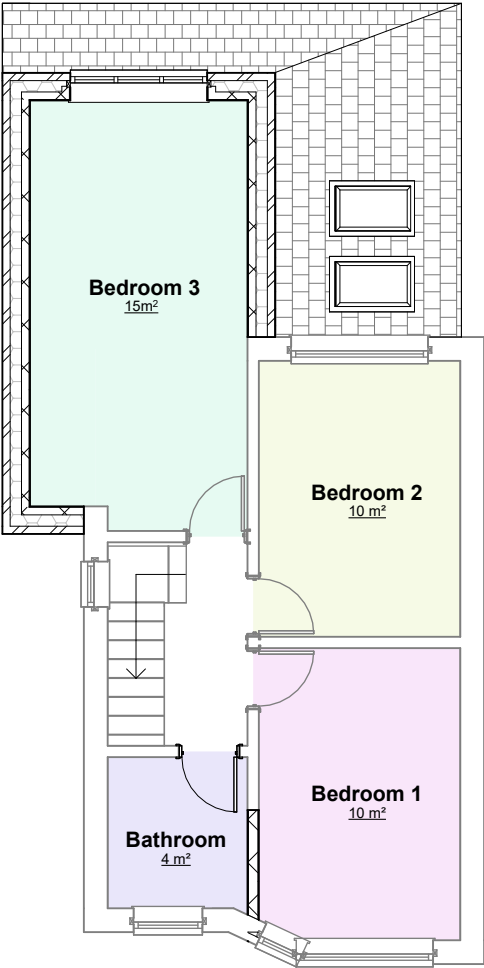

First Floor AS APPROVED
1 : 100

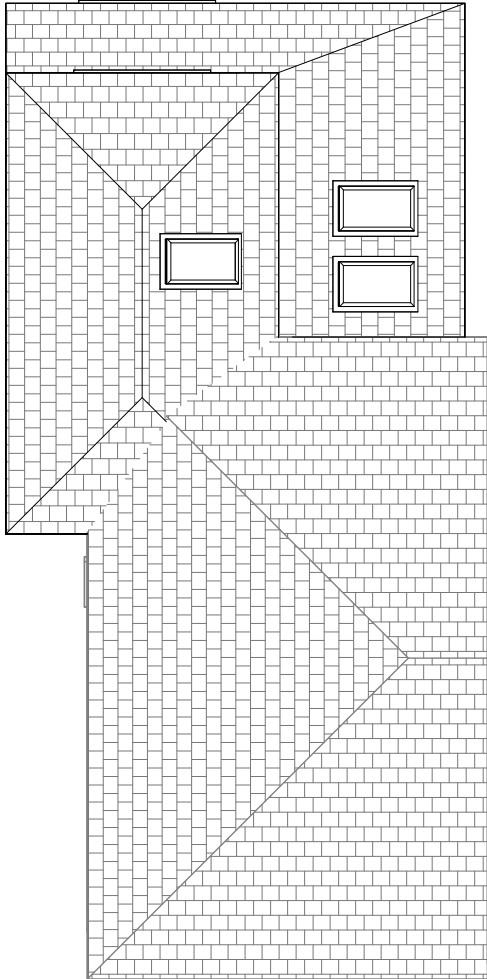

Roof Plan AS APPROVED
1 : 100

THIS DRAWING IS THE COPYRIGHT OF MD DESIGN CONSULTANCY. DO NOT SCALE FROM THESE DRAWINGS. ALL LEVELS/DIMENSIONS TO BE CHECKED ON SITE PRIOR TO WORKS COMMENCING. REPORT ALL DISCREPANCIES TO CLIENT/DESIGNER.

**Proposed Material Amendment To
Previously Approved Application**

5 Eastholme Drive, Manchester M19 2QU

Existing Plans (AS APPROVED)
(DR) A100

Project Number
0066

Client Name
Mrs. Q Siddique

Drawn By
MDR

Rev	Description	Date
A	Issued To Council	18.07.25
Revision A		

CIAT

affiliate




MD DESIGN


CONSULTANCY

07728417797

dabeer@mddesigns.co.uk

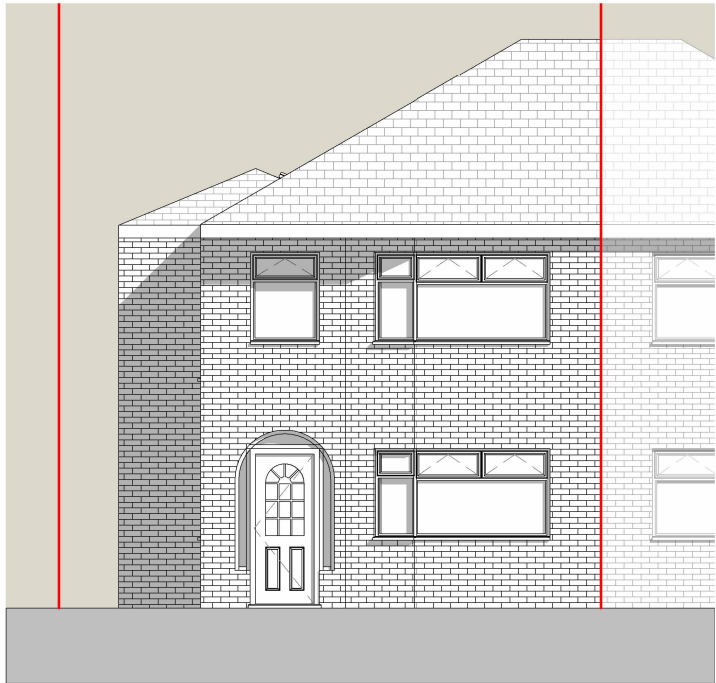


Front Elevation AS APPROVED
1 : 100

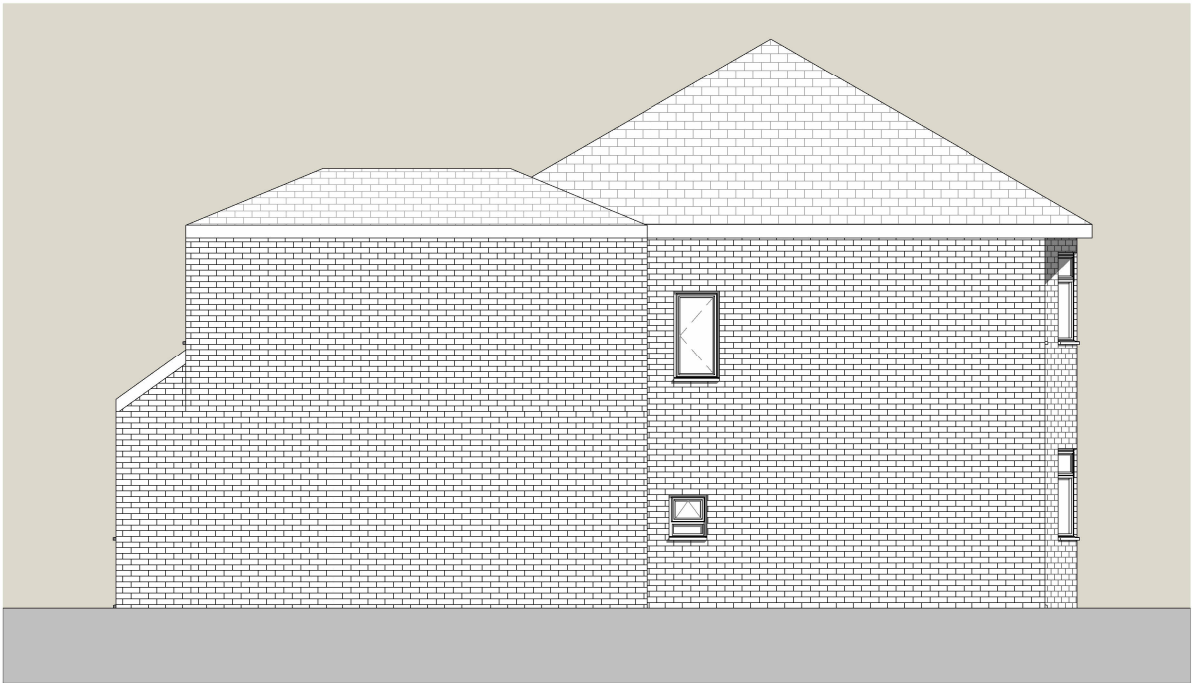

LHS Elevation AS APPROVED
1 : 100



Rear Elevation AS APPROVED
1 : 100

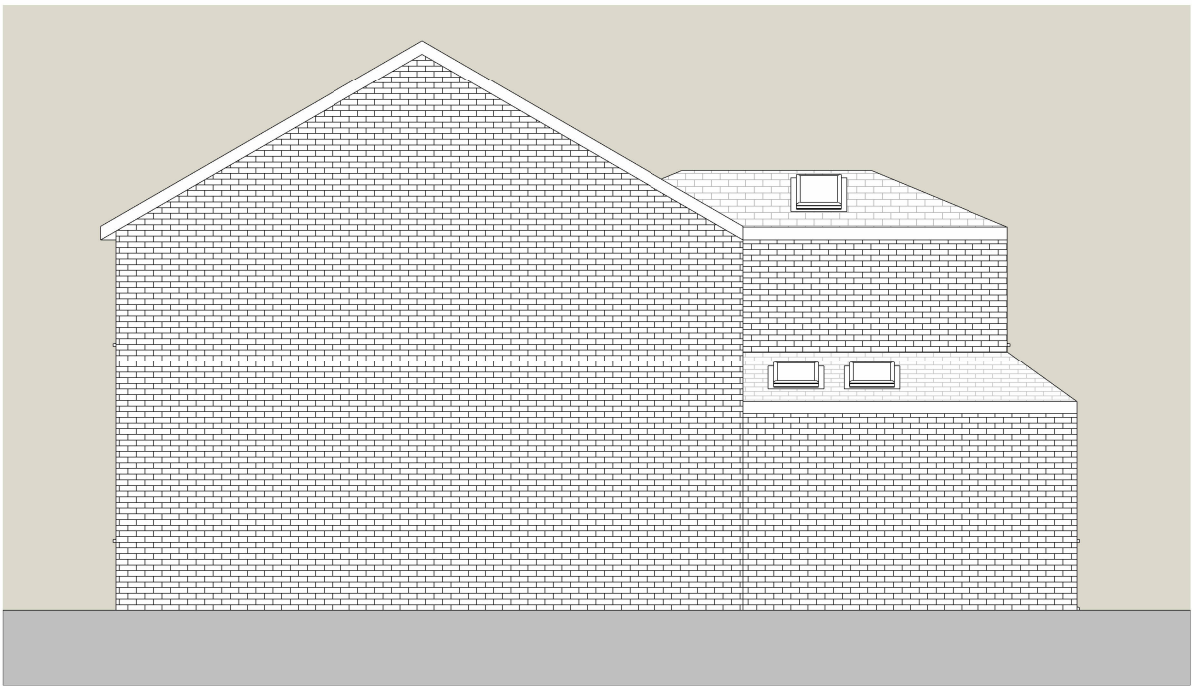

RHS Elevation AS APPROVED
1 : 100

THIS DRAWING IS THE COPYRIGHT OF MD DESIGN CONSULTANCY. DO NOT SCALE FROM THESE DRAWINGS. ALL LEVELS/DIMENSIONS TO BE CHECKED ON SITE PRIOR TO WORKS COMMENCING. REPORT ALL DISCREPANCIES TO CLIENT/DESIGNER.

**Proposed Material Amendment To
Previously Approved Application**
5 Eastholme Drive, Manchester M19 2QU

Existing Elevations (AS
APPROVED)
(DR) A101

Project Number
0066

Client Name
Mrs. Q Siddique

Drawn By
MDR

Rev	Description	Date
A	Issued To Council	18.07.25


Revision **A**

CIAT

affiliate


0m 1m 2m 3m 4m 5m

VISUAL SCALE 1:100 @ A3

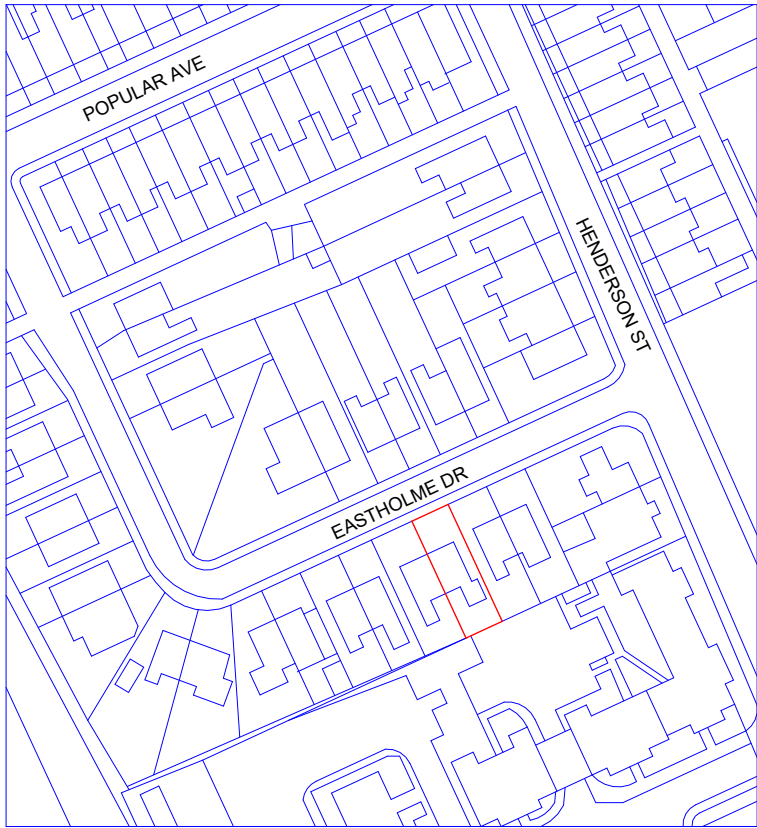


Location Plan

1 : 1250

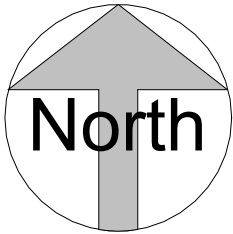

VISUAL SCALE 1:1250 @ A3

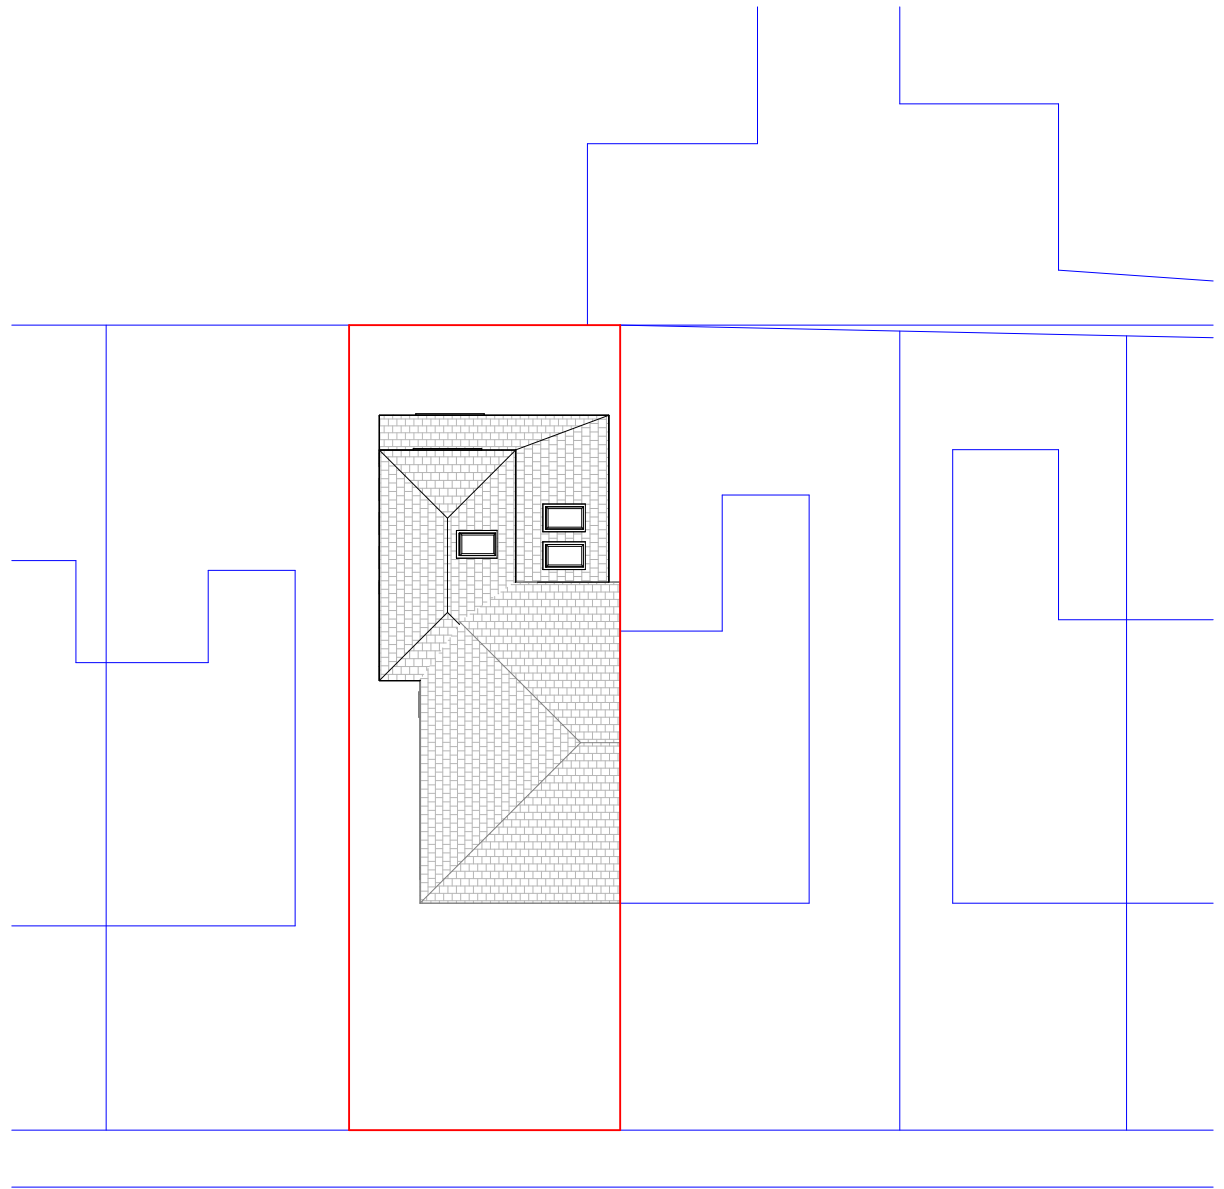


Site Plan AS APPROVED

1 : 200



VISUAL SCALE 1:200 @ A3

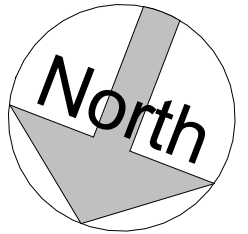

THIS DRAWING IS THE COPYRIGHT OF MD DESIGN CONSULTANCY. DO NOT SCALE FROM THESE DRAWINGS. ALL LEVELS/DIMENSIONS TO BE CHECKED ON SITE PRIOR TO WORKS COMMENCING. REPORT ALL DISCREPANCIES TO CLIENT/DESIGNER.

CIAT

affiliate



MD DESIGN
CONSULTANCY

07728417797
dabeer@mddesigns.co.uk

**Proposed Material Amendment To
Previously Approved Application**

5 Eastholme Drive, Manchester M19 2QU

Location Plan

(DR) A102

Project Number

0066

Client Name

Mrs. Q Siddique

Drawn By

MDR

Rev

A

Description

Issued To Council

Date

18.07.25

Revision

A