
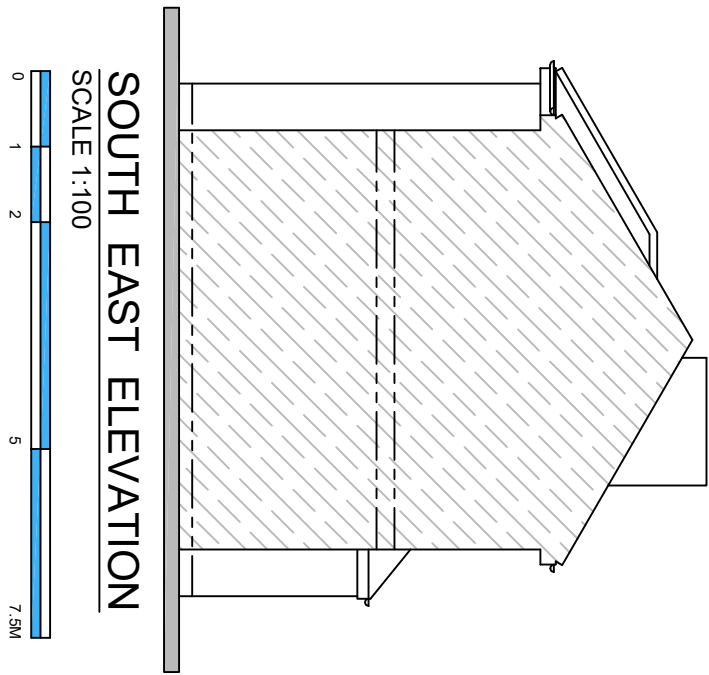
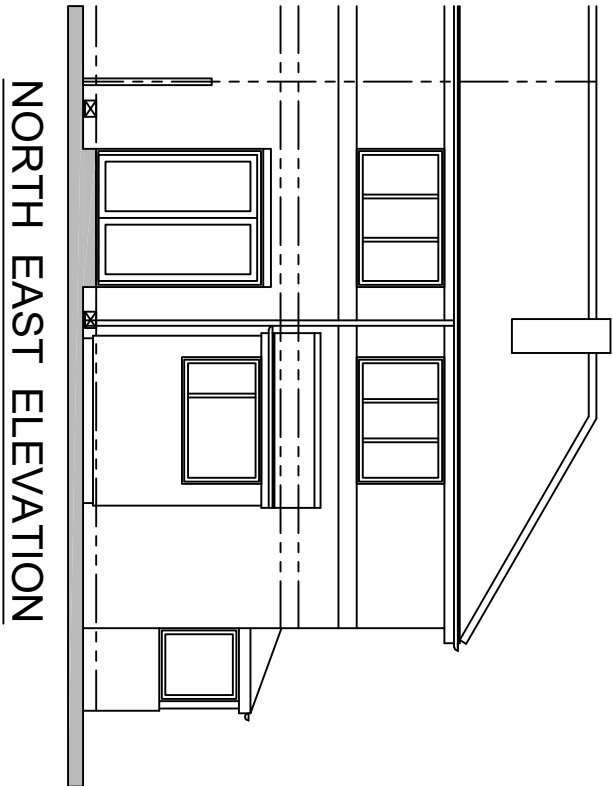
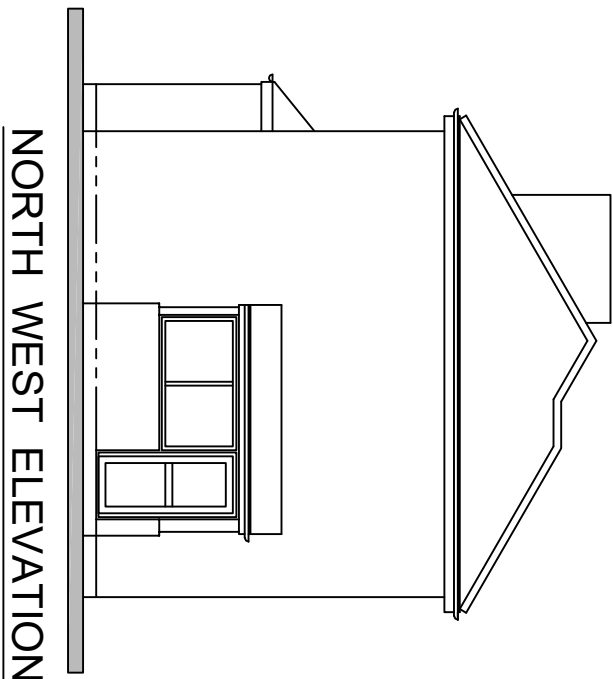
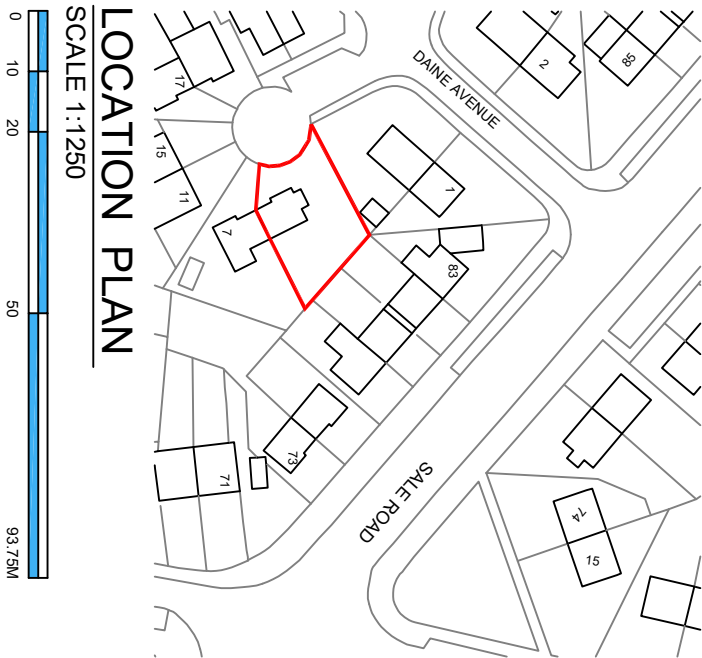


IMPORTANT

- © This drawing is copyright and remains the property of this practice
- All dimensions to be checked on site
- Positions of existing services to be confirmed prior to proceeding

REVISION STATUS

- S Information issued for feasibility or scheme design
 - T Information issued for tender purposes only
 - C Information issued for Construction
- NB: Only those drawings containing a C revision to be used for construction

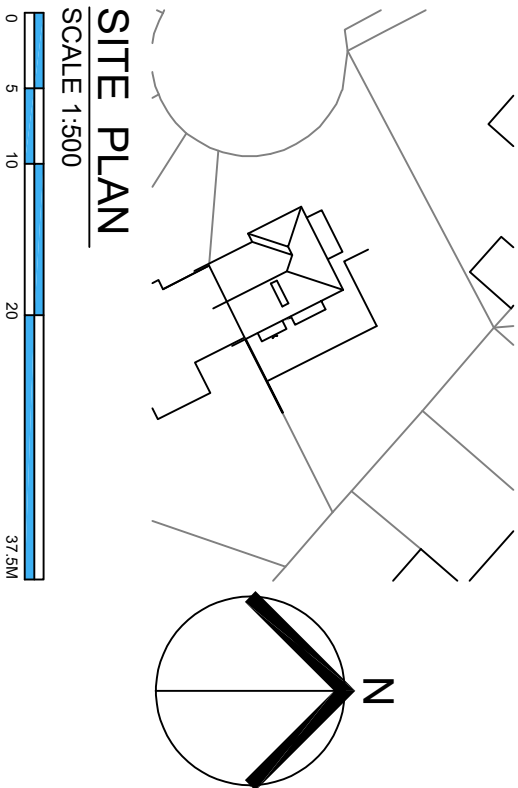

CLIENT
Mr & Mrs A Edmunds



PROJECT
5, Daine Ave,
Wythenshaw, M23 0BG

DRAWING TITLE
Floor Plan & Elevations
as EXISTING

SCALE DATE DRAWN CHECKED
Shown@A2 Jun25 DT

DRG NO. REVISION
11702-01

GROUND FLOOR PLAN
SCALE 1:500

 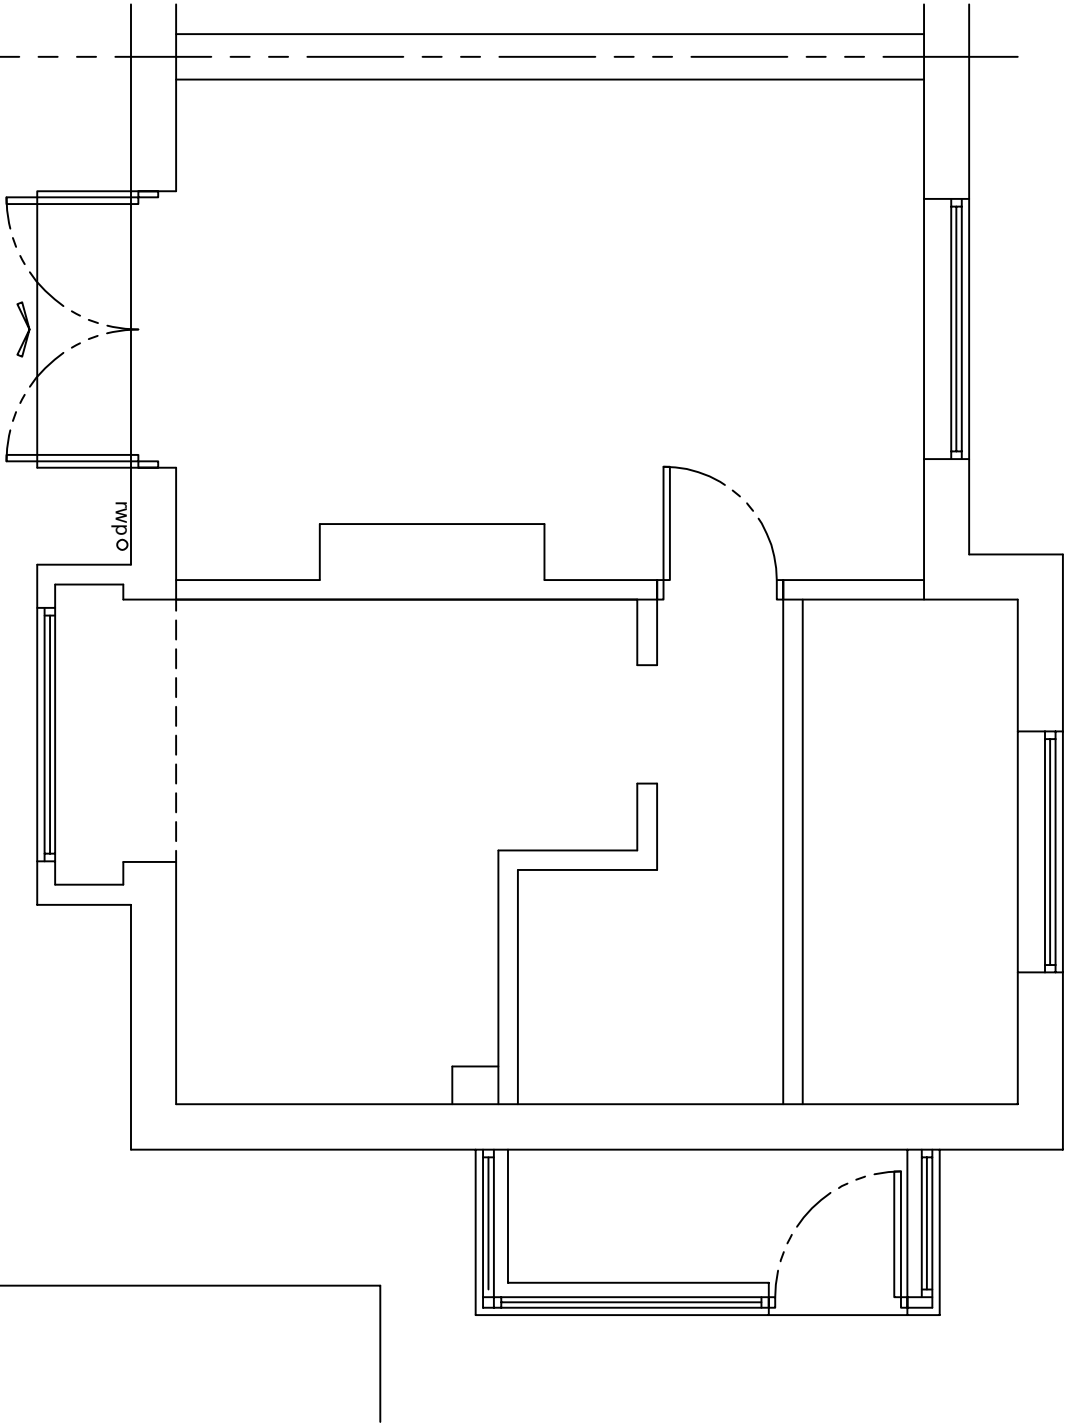

ROOF PLAN

