


WASTE BIN
PICKUP
AREA

WASTE BIN
STORAGE
AREAS

Gardens and
Parking to
Greysham Court

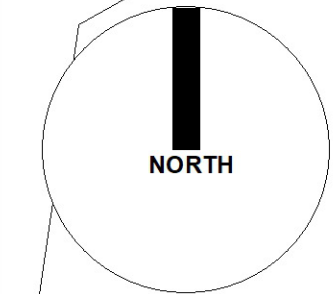

0m 2m 4m 6m 10m
SCALE

D@C DESIGN
ARCHITECTURE & PLANNING
0776 452 3545 0161 425 3934

CLIENT: D Cooper


SCALE: 1:1250 & 1:200 @ A3

DATE: June 2025

DRAWING: LOCATION & SITE PLAN as EXISTING

JOB TITLE: Lawful Development Certificate _ 62A Demesne Road, M16 8PJ

P01A

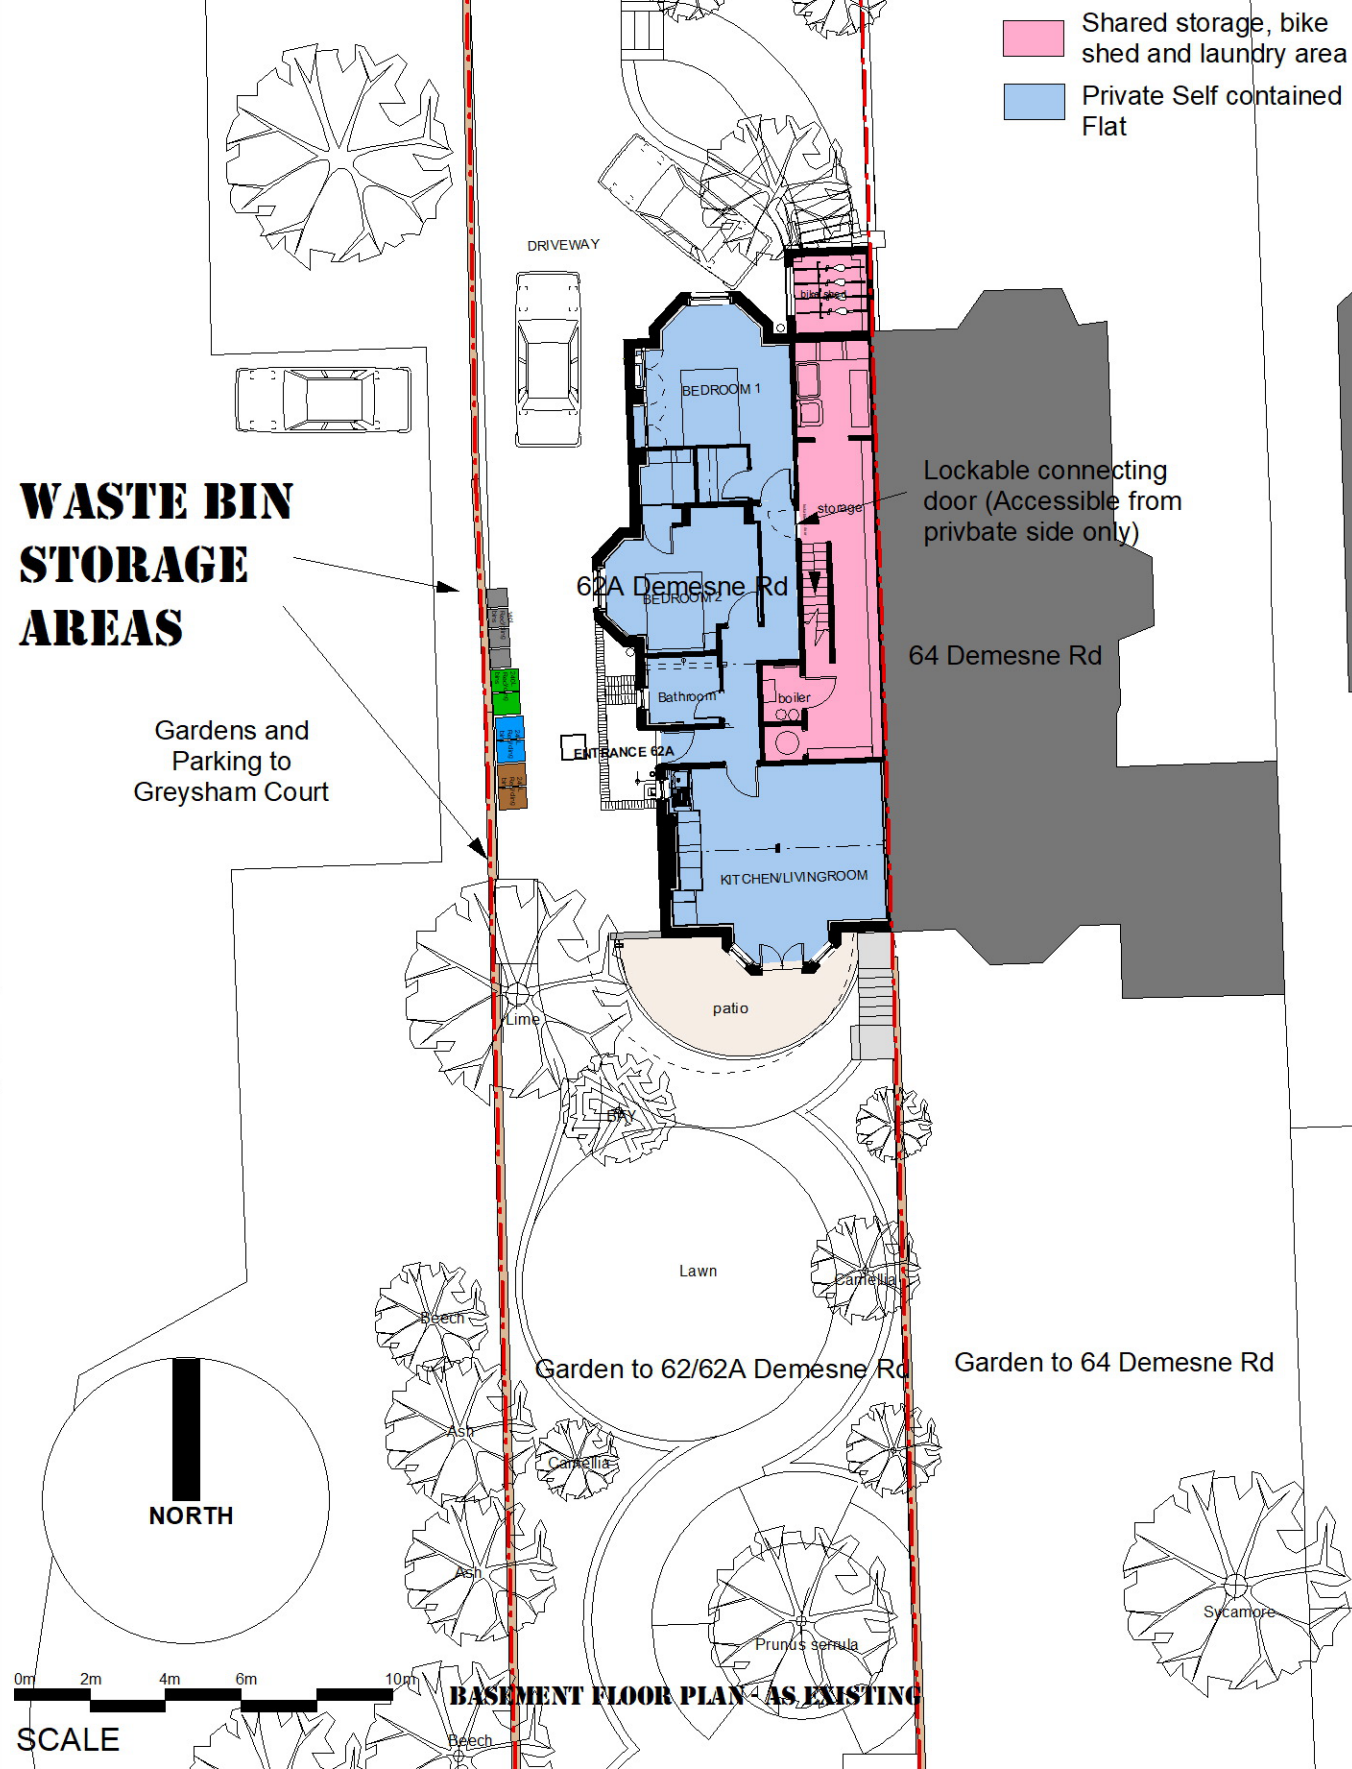

All Dimensions should be checked on site.
Do not scale this drawing for fabrication.
Any drawing errors should be brought to the attention of the architect.
COPYRIGHT DaC Design

REVISIONS:

REV: DETAILS OF REVISION

DATE

REV A - Colour key added