



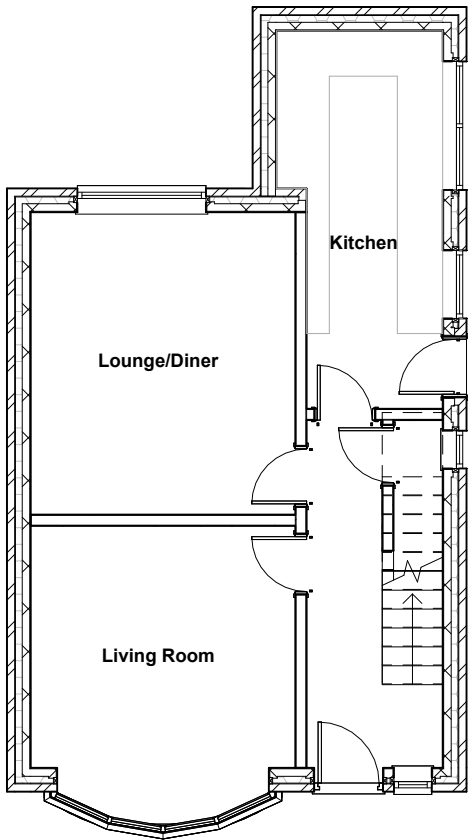


Ex Ground Floor

1 : 100

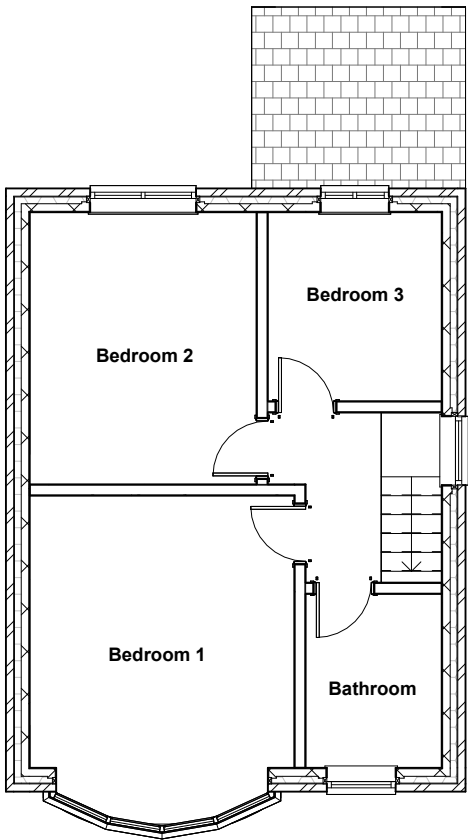

Ex First Floor

1 : 100


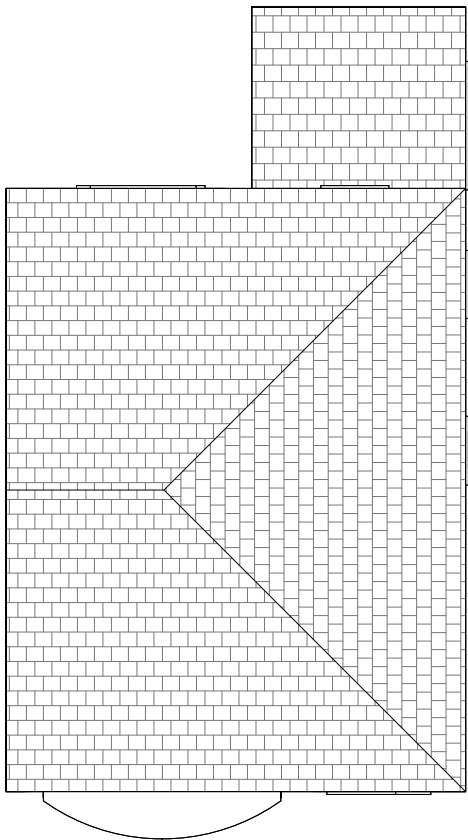


Ex Roof Plan


1 : 100

THIS DRAWING IS THE COPYRIGHT OF MD DESIGN CONSULTANCY. DO NOT SCALE FROM THESE DRAWINGS. ALL LEVELS/DIMENSIONS TO BE CHECKED ON SITE PRIOR TO WORKS COMMENCING. REPORT ALL DISCREPANCIES TO CLIENT/DESIGNER.


CIAT affiliate	 MD DESIGN CONSULTANCY 07728417797 dabeer@mddesigns.co.uk	Proposed Change Of Use 7 Brentbridge Rd, Withington, Manchester M14 6AU	Existing Plans (DR) A100	Client Name Mohammed Sajjad	Rev A	Description Issue To Client	Date 10.09.25
			Project Number 0077	Drawn By MDR			
			Revision A				

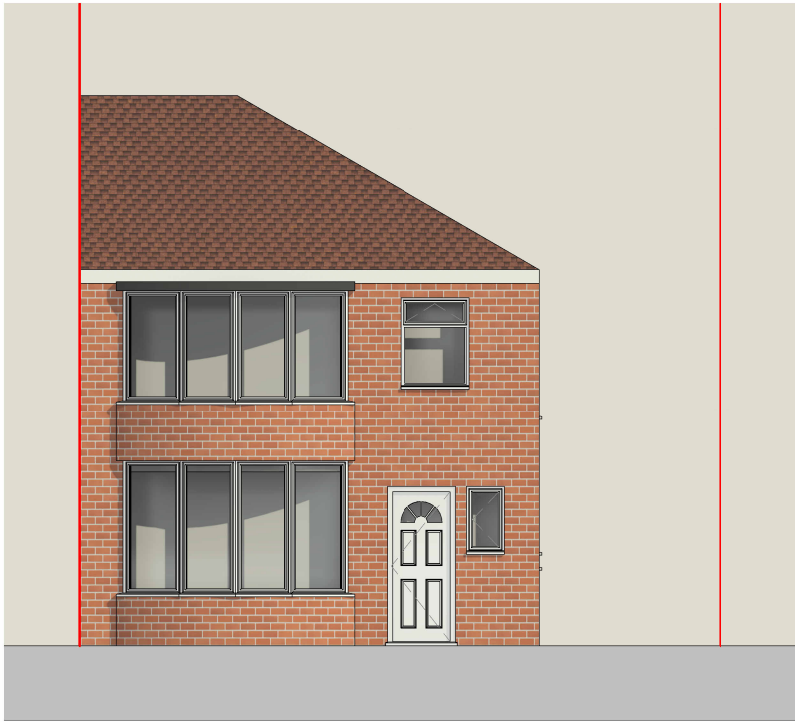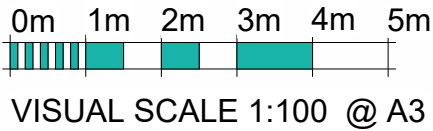


Ex Front Elevation
1 : 100

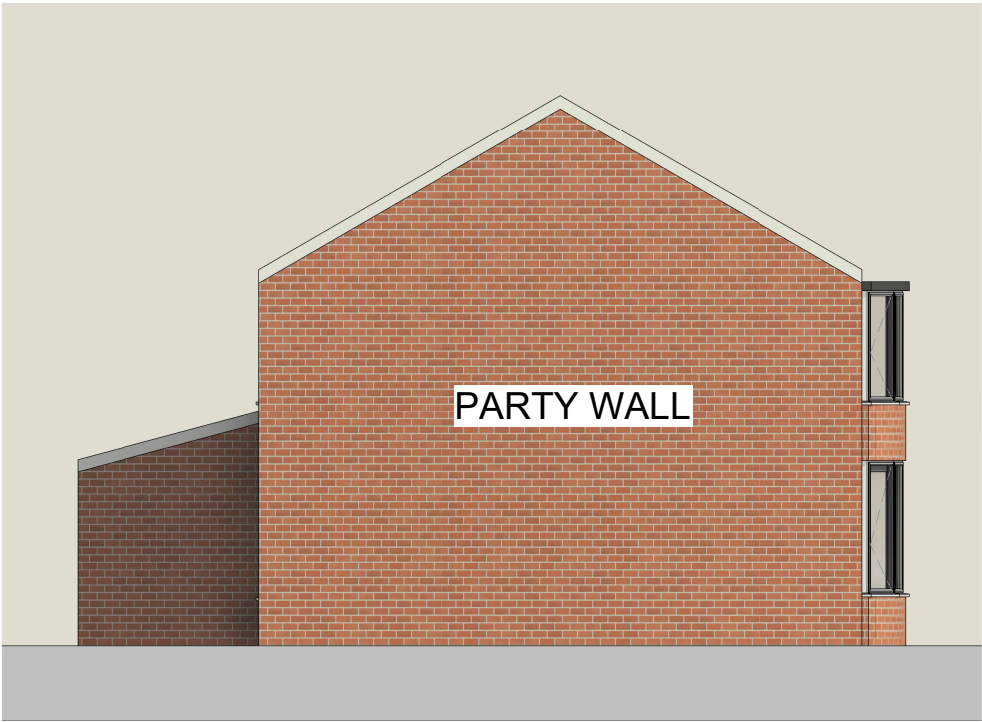

Ex LHS Elevation
1 : 100

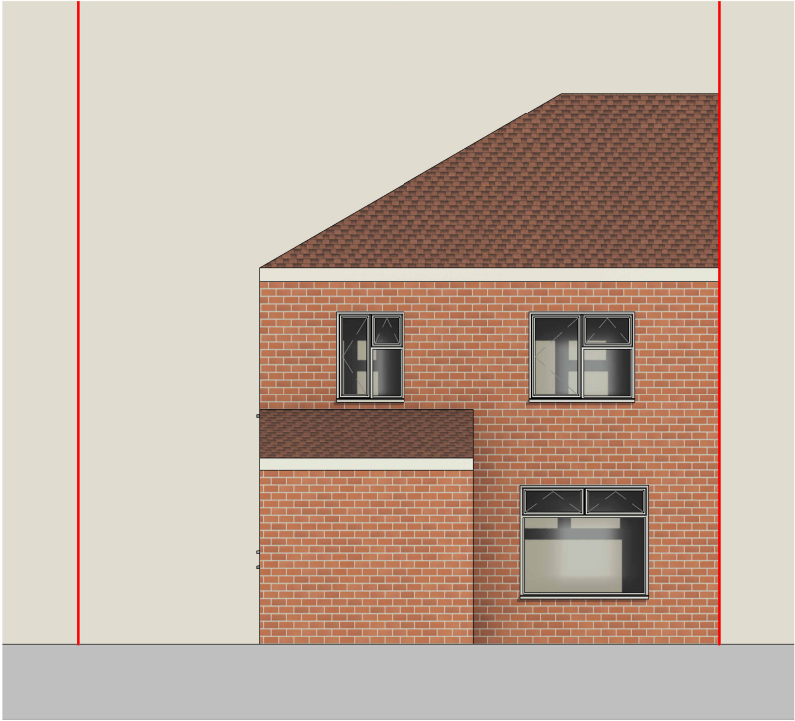

Ex Rear Elevation
1 : 100

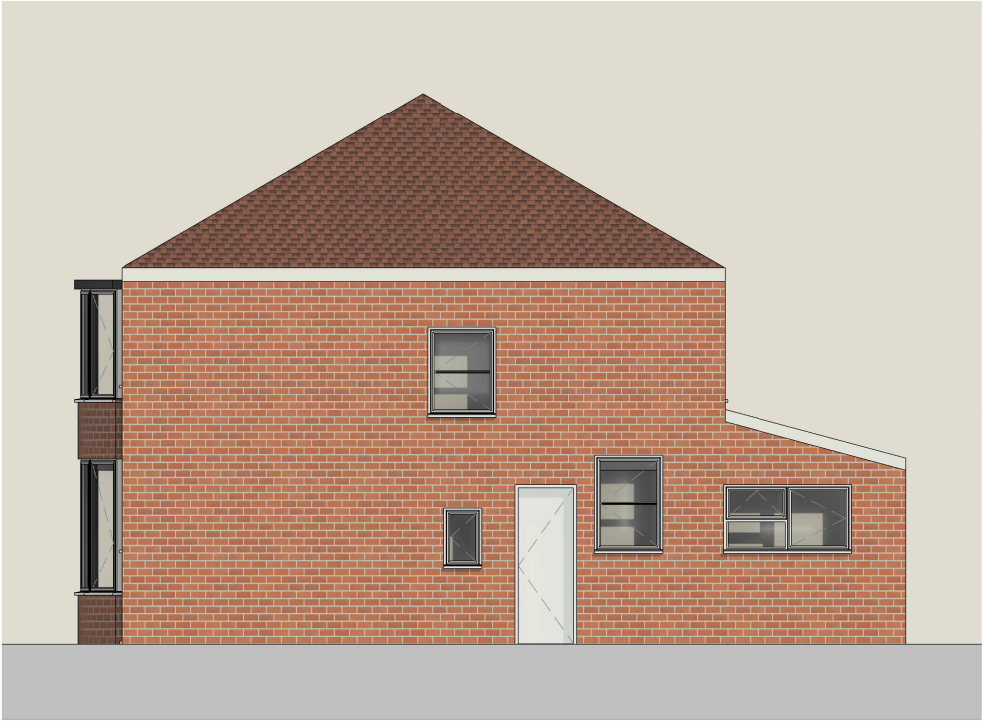


Ex RHS Elevation
1 : 100

THIS DRAWING IS THE COPYRIGHT OF MD DESIGN CONSULTANCY. DO NOT SCALE FROM THESE DRAWINGS. ALL LEVELS/DIMENSIONS TO BE CHECKED ON SITE PRIOR TO WORKS COMMENCING. REPORT ALL DISCREPANCIES TO CLIENT/DESIGNER.



CIAT affiliate	 MD DESIGN CONSULTANCY 07728417797 dabeer@mddesigns.co.uk	Proposed Change Of Use 7 Brentbridge Rd, Withington, Manchester M14 6AU	Existing Elevations (DR) A101	Client Name Mohammed Sajjad	Rev A Description Issue To Client Revision A	Date 10.09.25
			Project Number 0077	Drawn By MDR		

0m 1m 2m 3m 4m 5m

VISUAL SCALE 1:100 @ A3

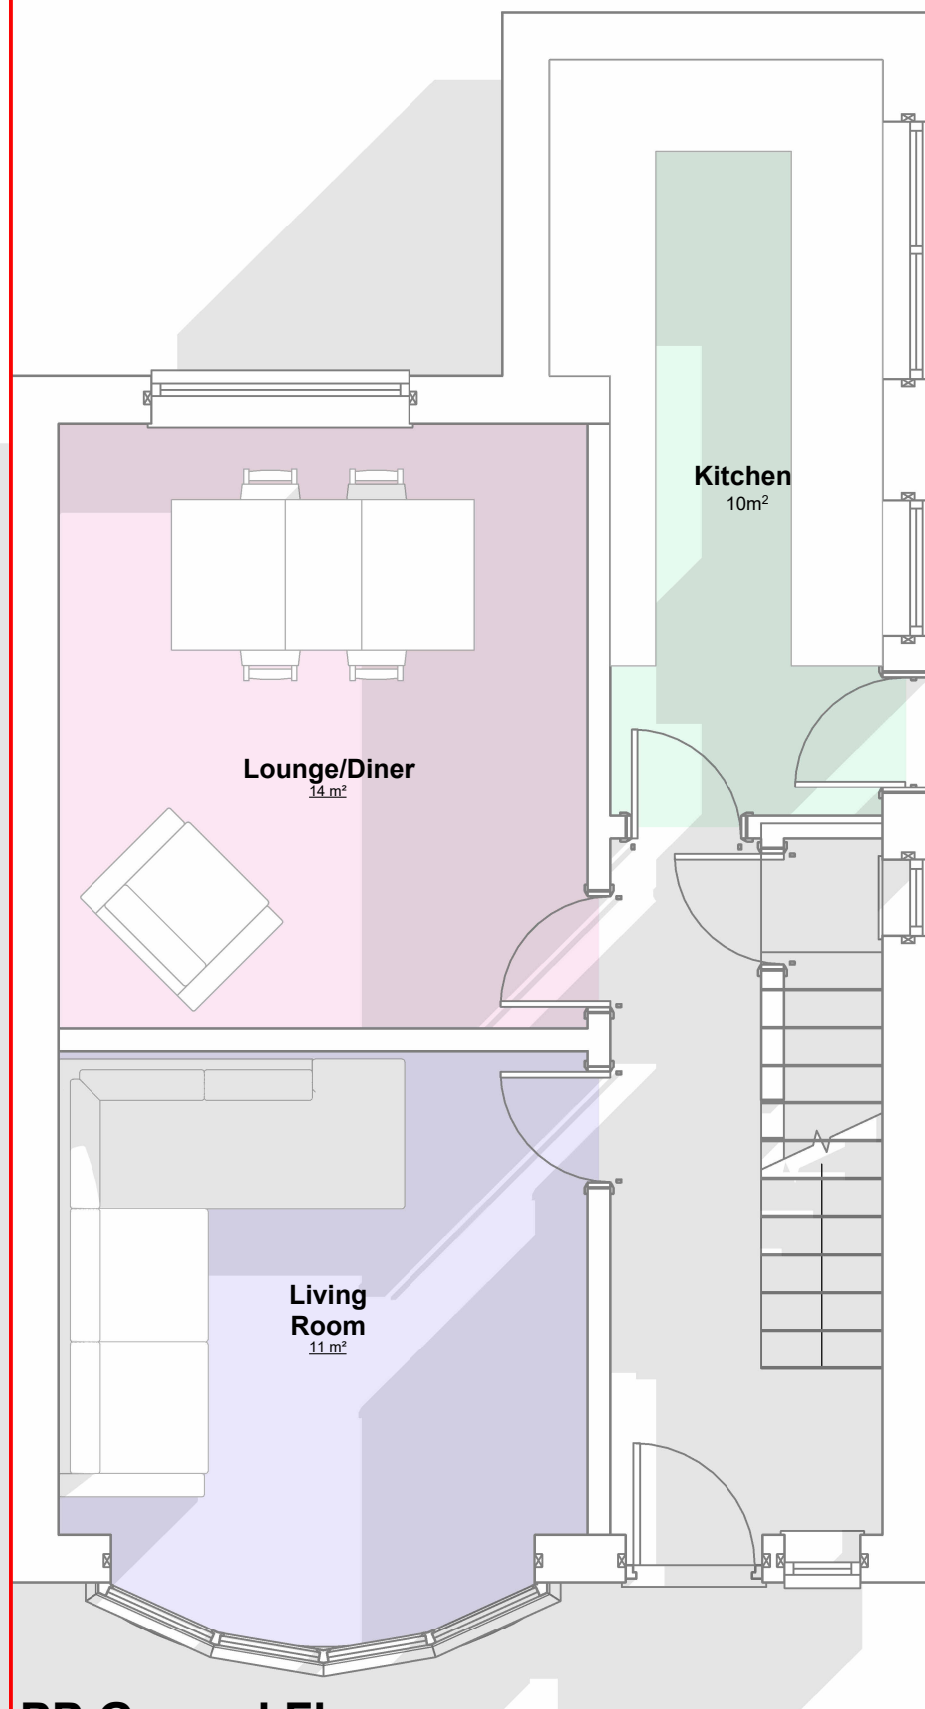




PP Ground Floor
1 : 50

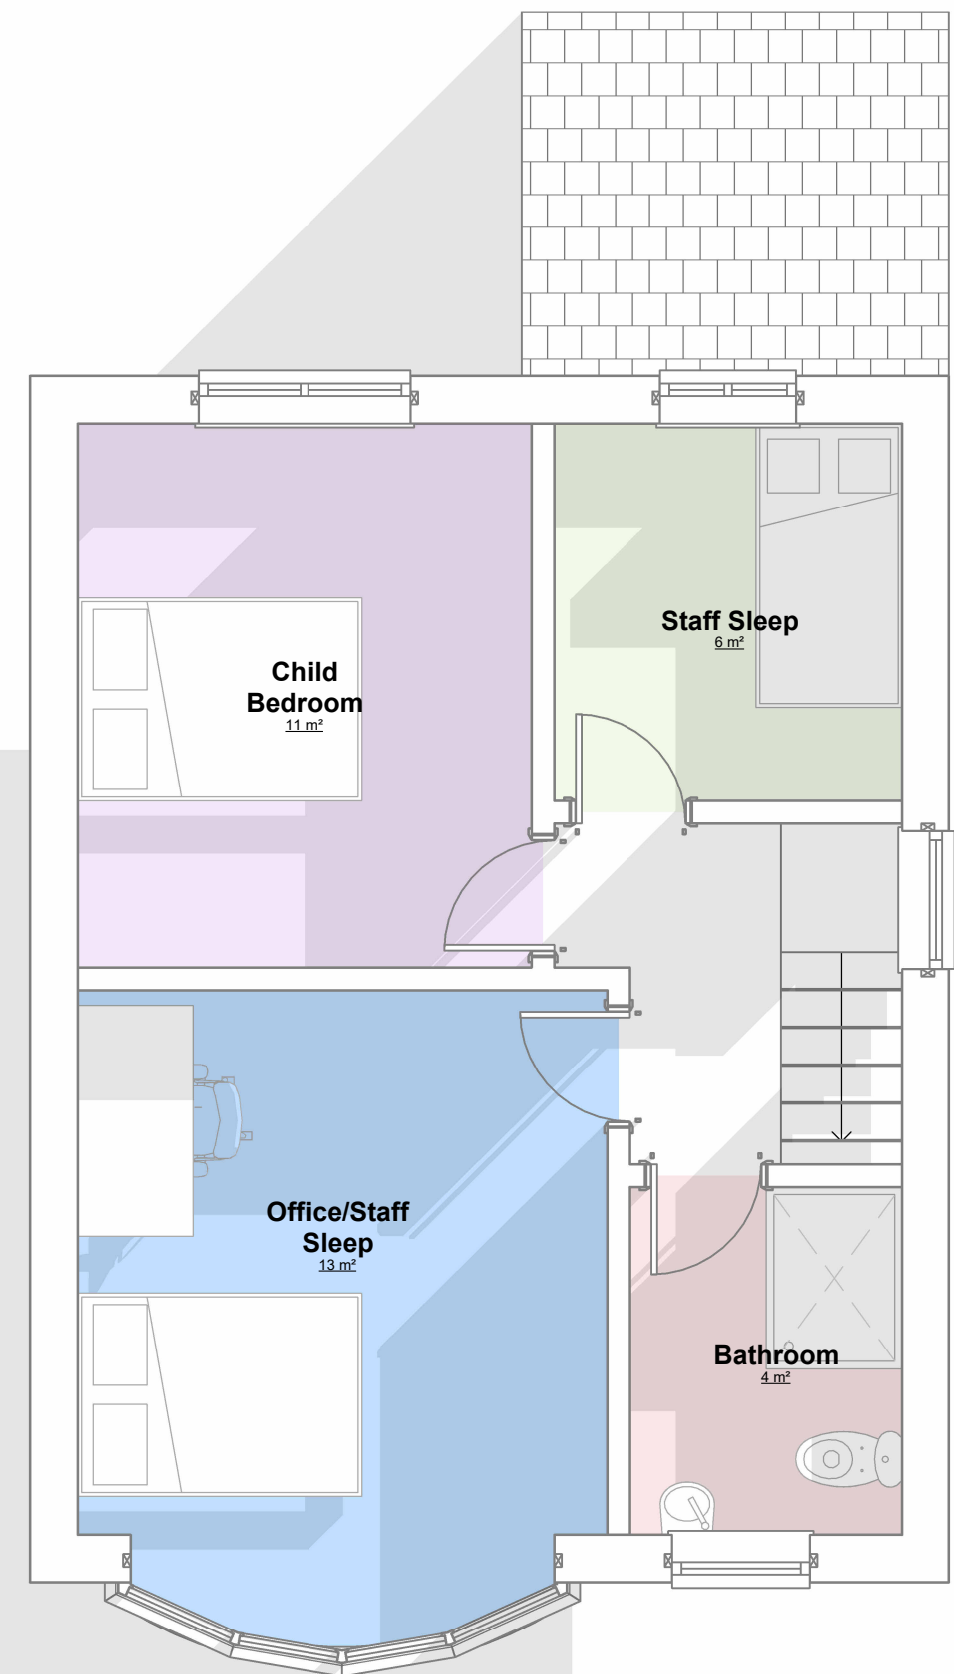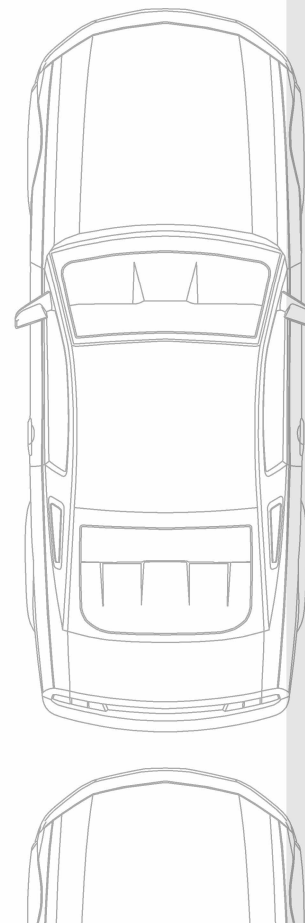

PP First Floor
1 : 50

THIS DRAWING IS THE COPYRIGHT OF MD DESIGN CONSULTANCY. DO NOT SCALE FROM THESE DRAWINGS. ALL LEVELS/DIMENSIONS TO BE CHECKED ON SITE PRIOR TO WORKS COMMENCING. REPORT ALL DISCREPANCIES TO CLIENT/DESIGNER.

CIAT affiliate	 MD DESIGN CONSULTANCY 07728417797 dabeer@mddesigns.co.uk	Proposed Change Of Use 7 Brentbridge Rd, Withington, Manchester M14 6AU	Proposed Plans (DR) A200	Client Name Mohammed Sajjad	Rev A Description Issue To Client Revision A	Date 10.09.25
			Project Number 0077	Drawn By MDR		

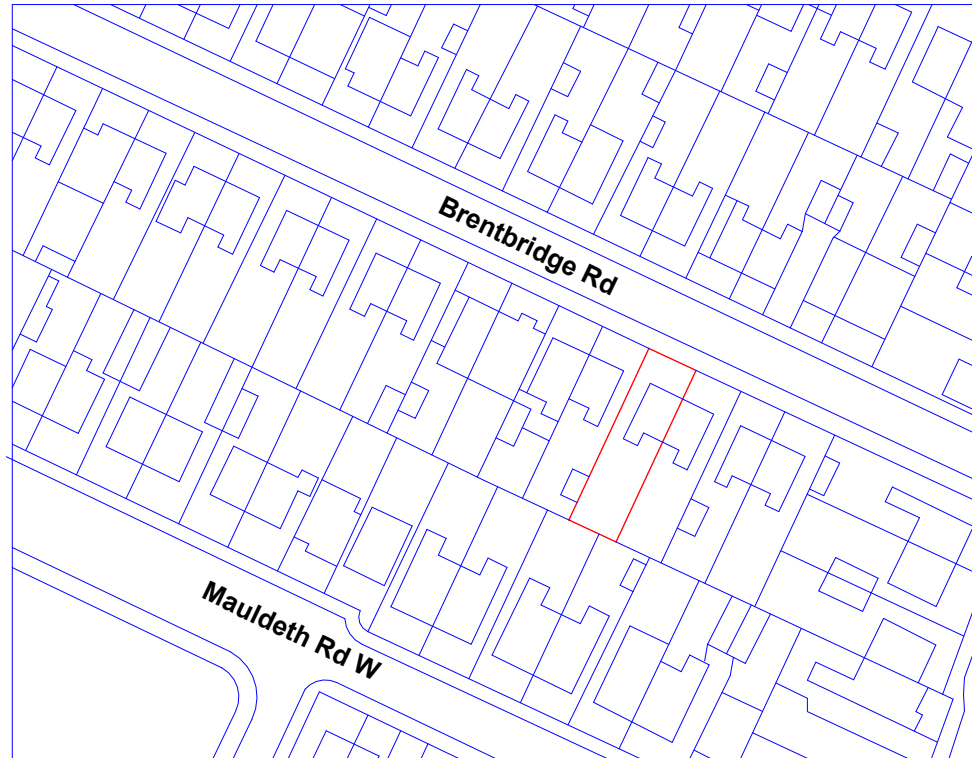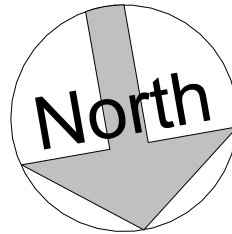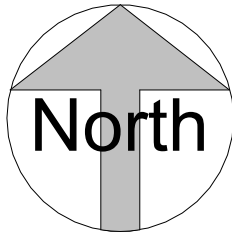


Location Plan


1 : 1250



VISUAL SCALE 1:1250 @ A3

 

VISUAL SCALE 1:200 @ A3

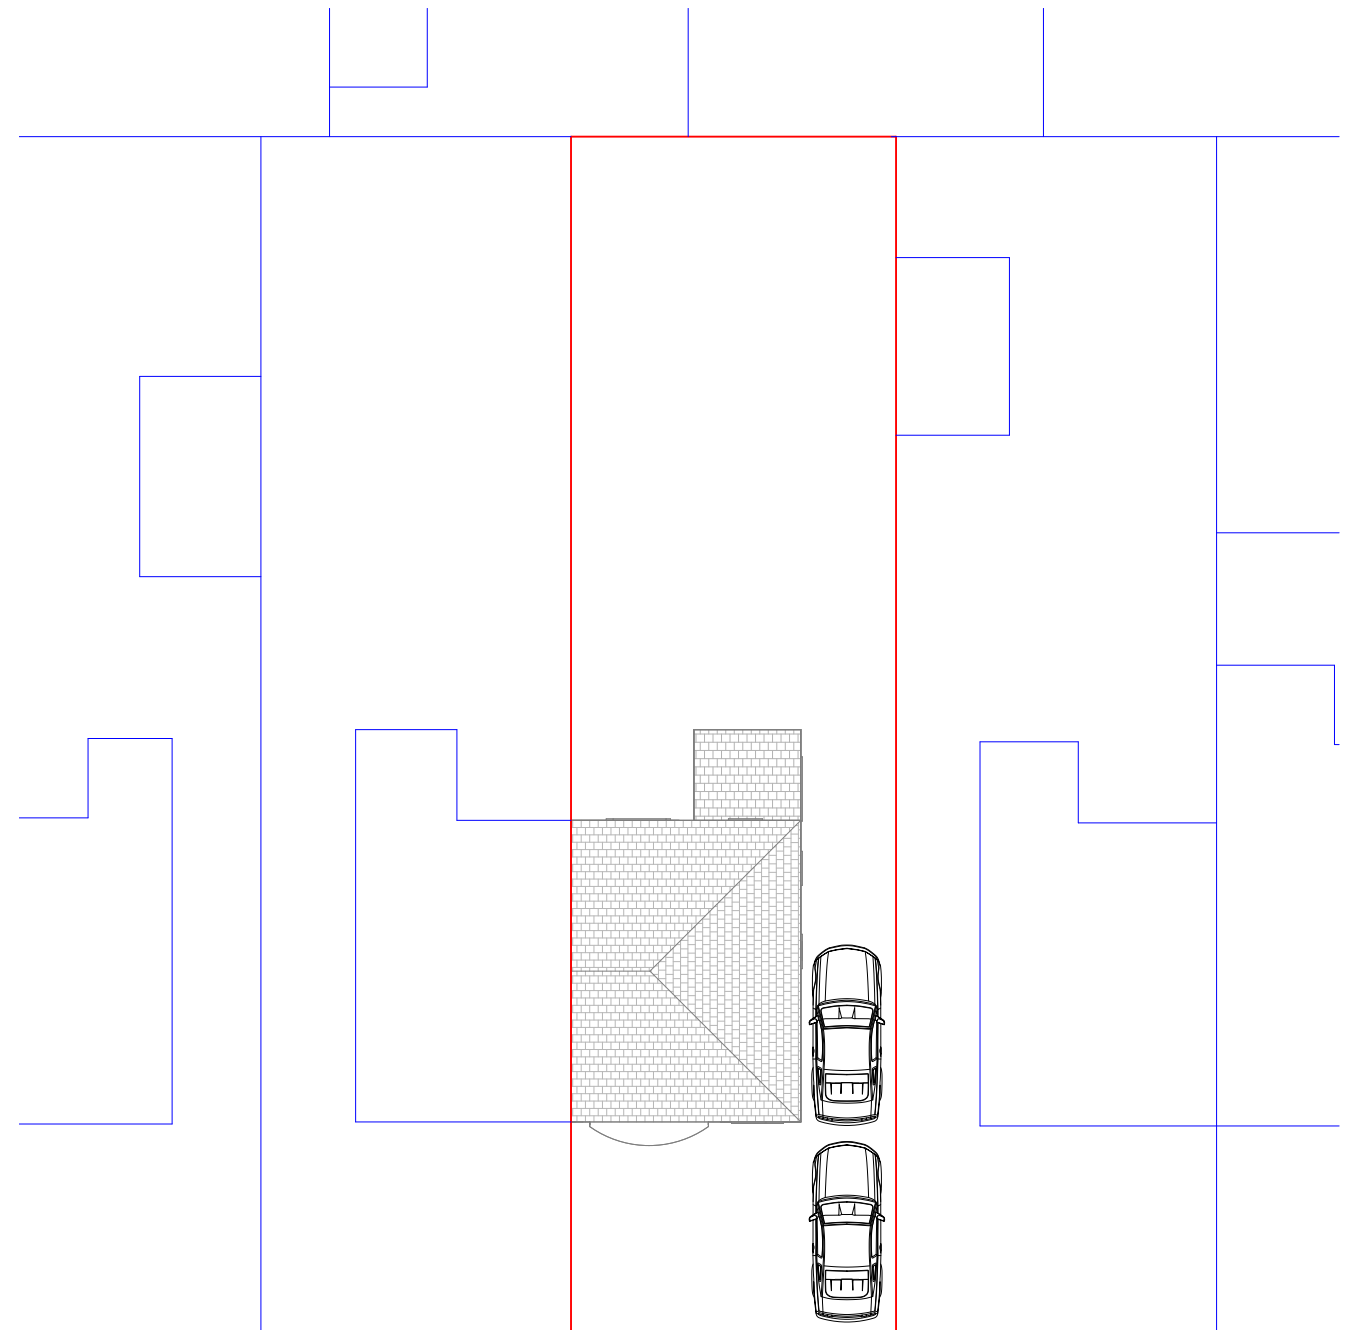

Site Plan

1 : 200

Brentbridge Rd

THIS DRAWING IS THE COPYRIGHT OF MD DESIGN CONSULTANCY. DO NOT SCALE FROM THESE DRAWINGS. ALL LEVELS/DIMENSIONS TO BE CHECKED ON SITE PRIOR TO WORKS COMMENCING. REPORT ALL DISCREPANCIES TO CLIENT/DESIGNER.

CIAT affiliate	 MD DESIGN CONSULTANCY <u>07728417797</u> dabeer@mddesigns.co.uk	Proposed Change Of Use 7 Brentbridge Rd, Withington, Manchester M14 6AU	Location Plan (DR) A201	Client Name Mohammed Sajjad	Rev A	Description Issue To Client	Date 10.09.25
			Project Number 0077	Drawn By MDR			
Revision A							