
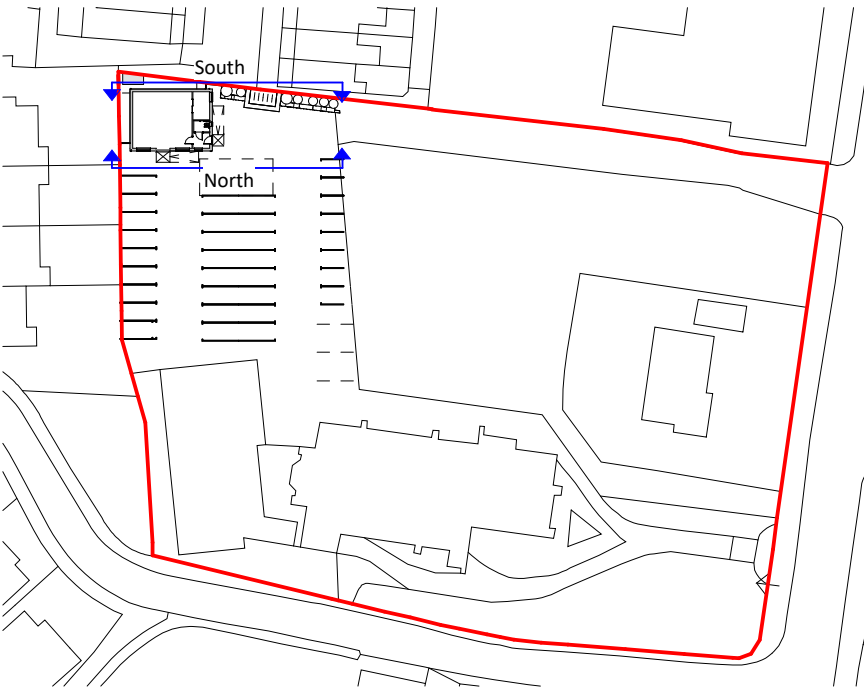
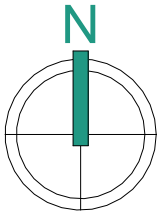


DO NOT SCALE FROM THIS DRAWING.
ALL DIMENSIONS MUST BE CHECKED ON SITE BY
CONTRACTOR PRIOR TO CONSTRUCTION. MANUFACTURE OF
ANY COMPONENTS AND ORDERING OF MATERIALS AND
EQUIPMENT.

THIS DRAWING AND ASSOCIATED COPYRIGHT REMAINS THE
PROPERTY OF BERNARD TAYLOR PARTNERSHIP LIMITED
UNLESS OTHERWISE AGREED. ANY UNAUTHORISED USE,
REPRODUCTION OR DISTRIBUTION OF THESE PLANS WITHOUT
KNOWLEDGE, WHETHER IN WHOLE OR IN PART, IS
EXPRESSLY PROHIBITED.

ALL MATERIALS AND WORKMANSHIP TO BE IN ACCORDANCE
WITH THE CURRENT BRITISH STANDARDS AND CODES OF
PRACTICE.

 

KEY

Rev	Date	Int	Description
-----	------	-----	-------------



CLIENT:

Tony Hardy

PROJECT:

Workshop Shed, St Margarets Church

DESCRIPTION:

North and South Elevation

PURPOSE OF ISSUE:


Planning

DRAWN BY:	CHECKED	DATE:	SCALE @ A2:
RA	MA	02/04/25	As indicated


JOB NO:	STATUS CODE:	DRAWING NO:	REV
4581	S2	111	

FILE IDENTIFIER:
SMC-BTP-00-E-DR-A-4581_111

Elizabeth House 486 Didsbury Road Heaton Mersey Stockport SK4 3BS
0161 443 1221 info@bernardtaylor.co.uk www.btparchitects.co.uk

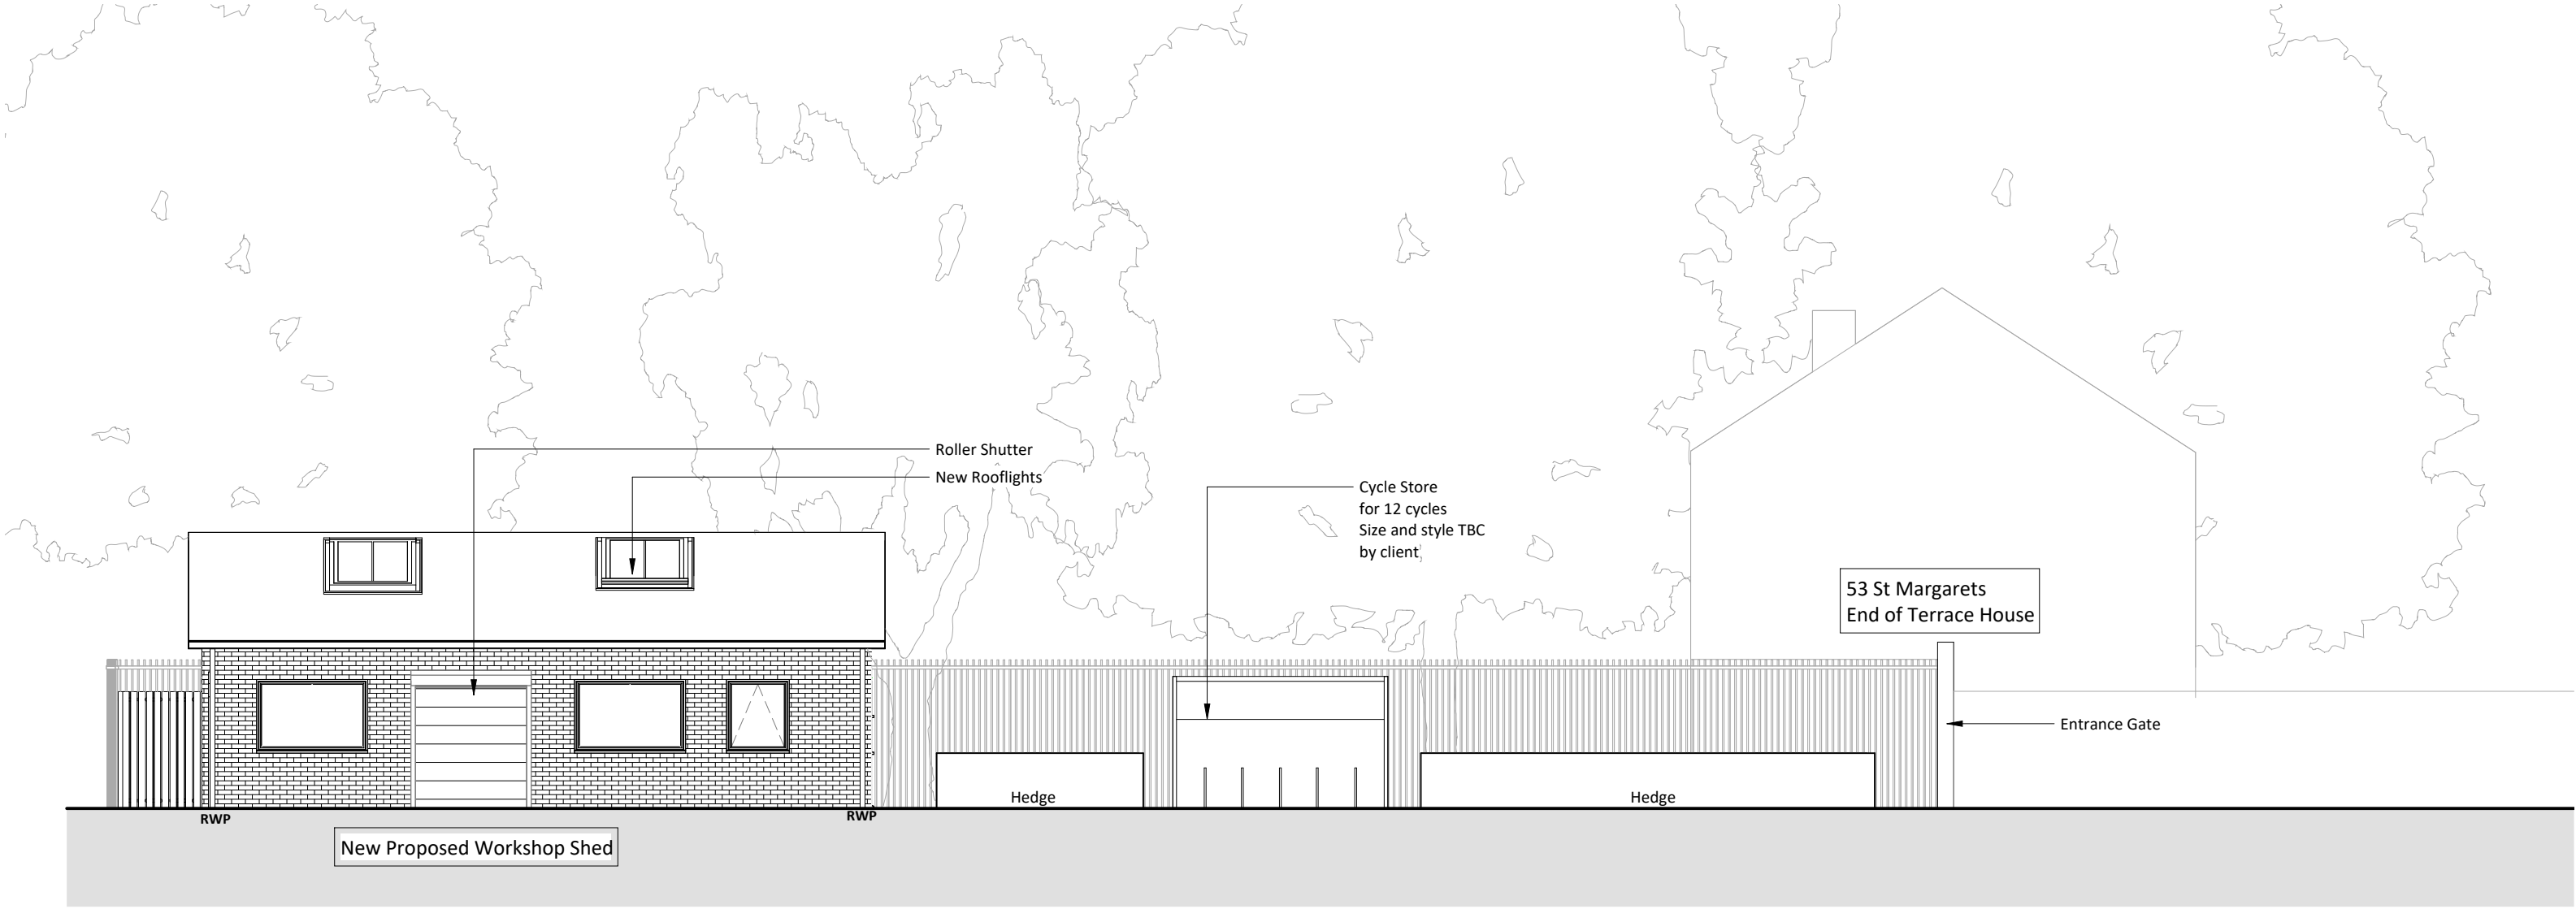

North Elevation
1 : 100

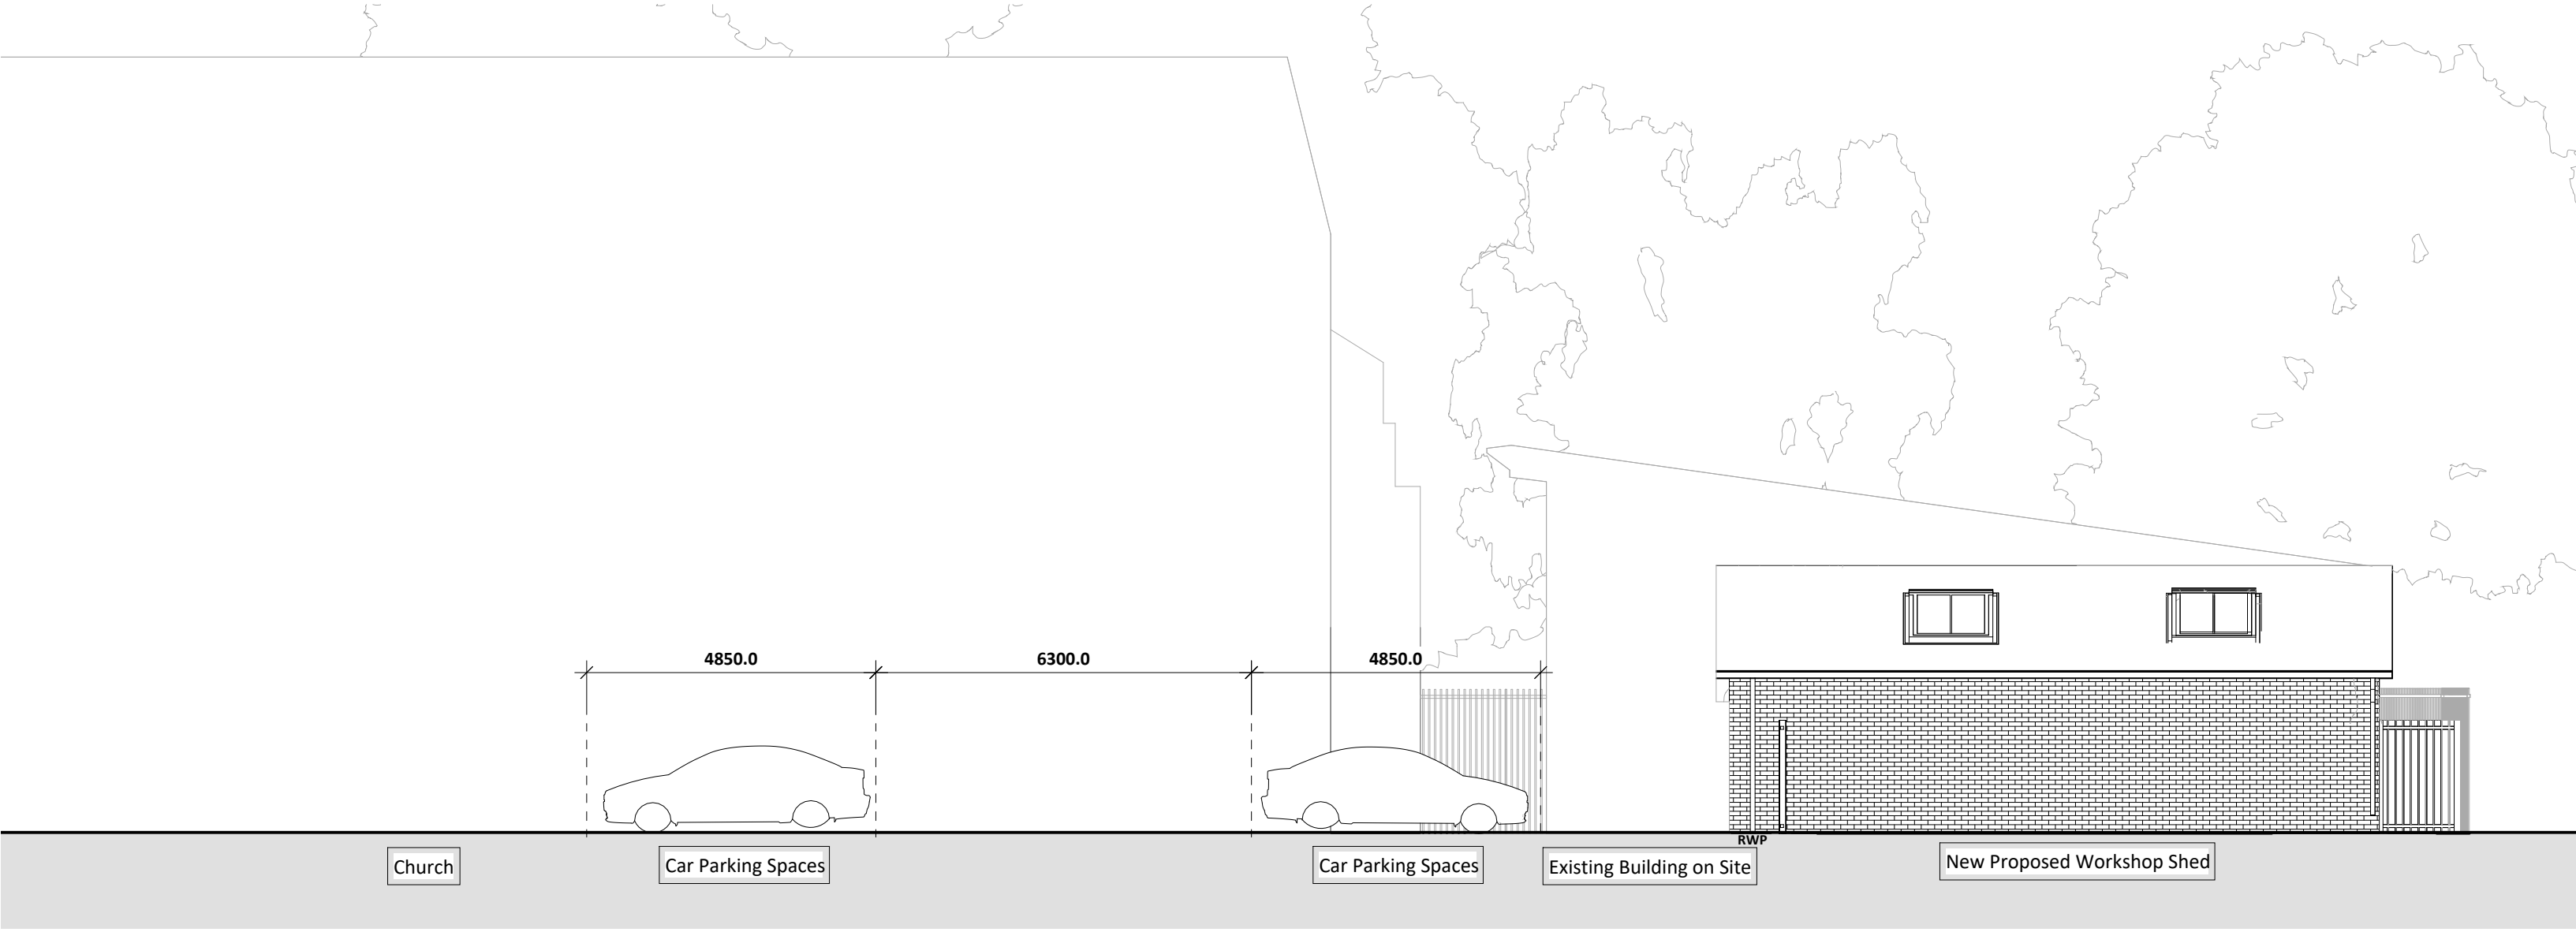

South Elevation
1 : 100