




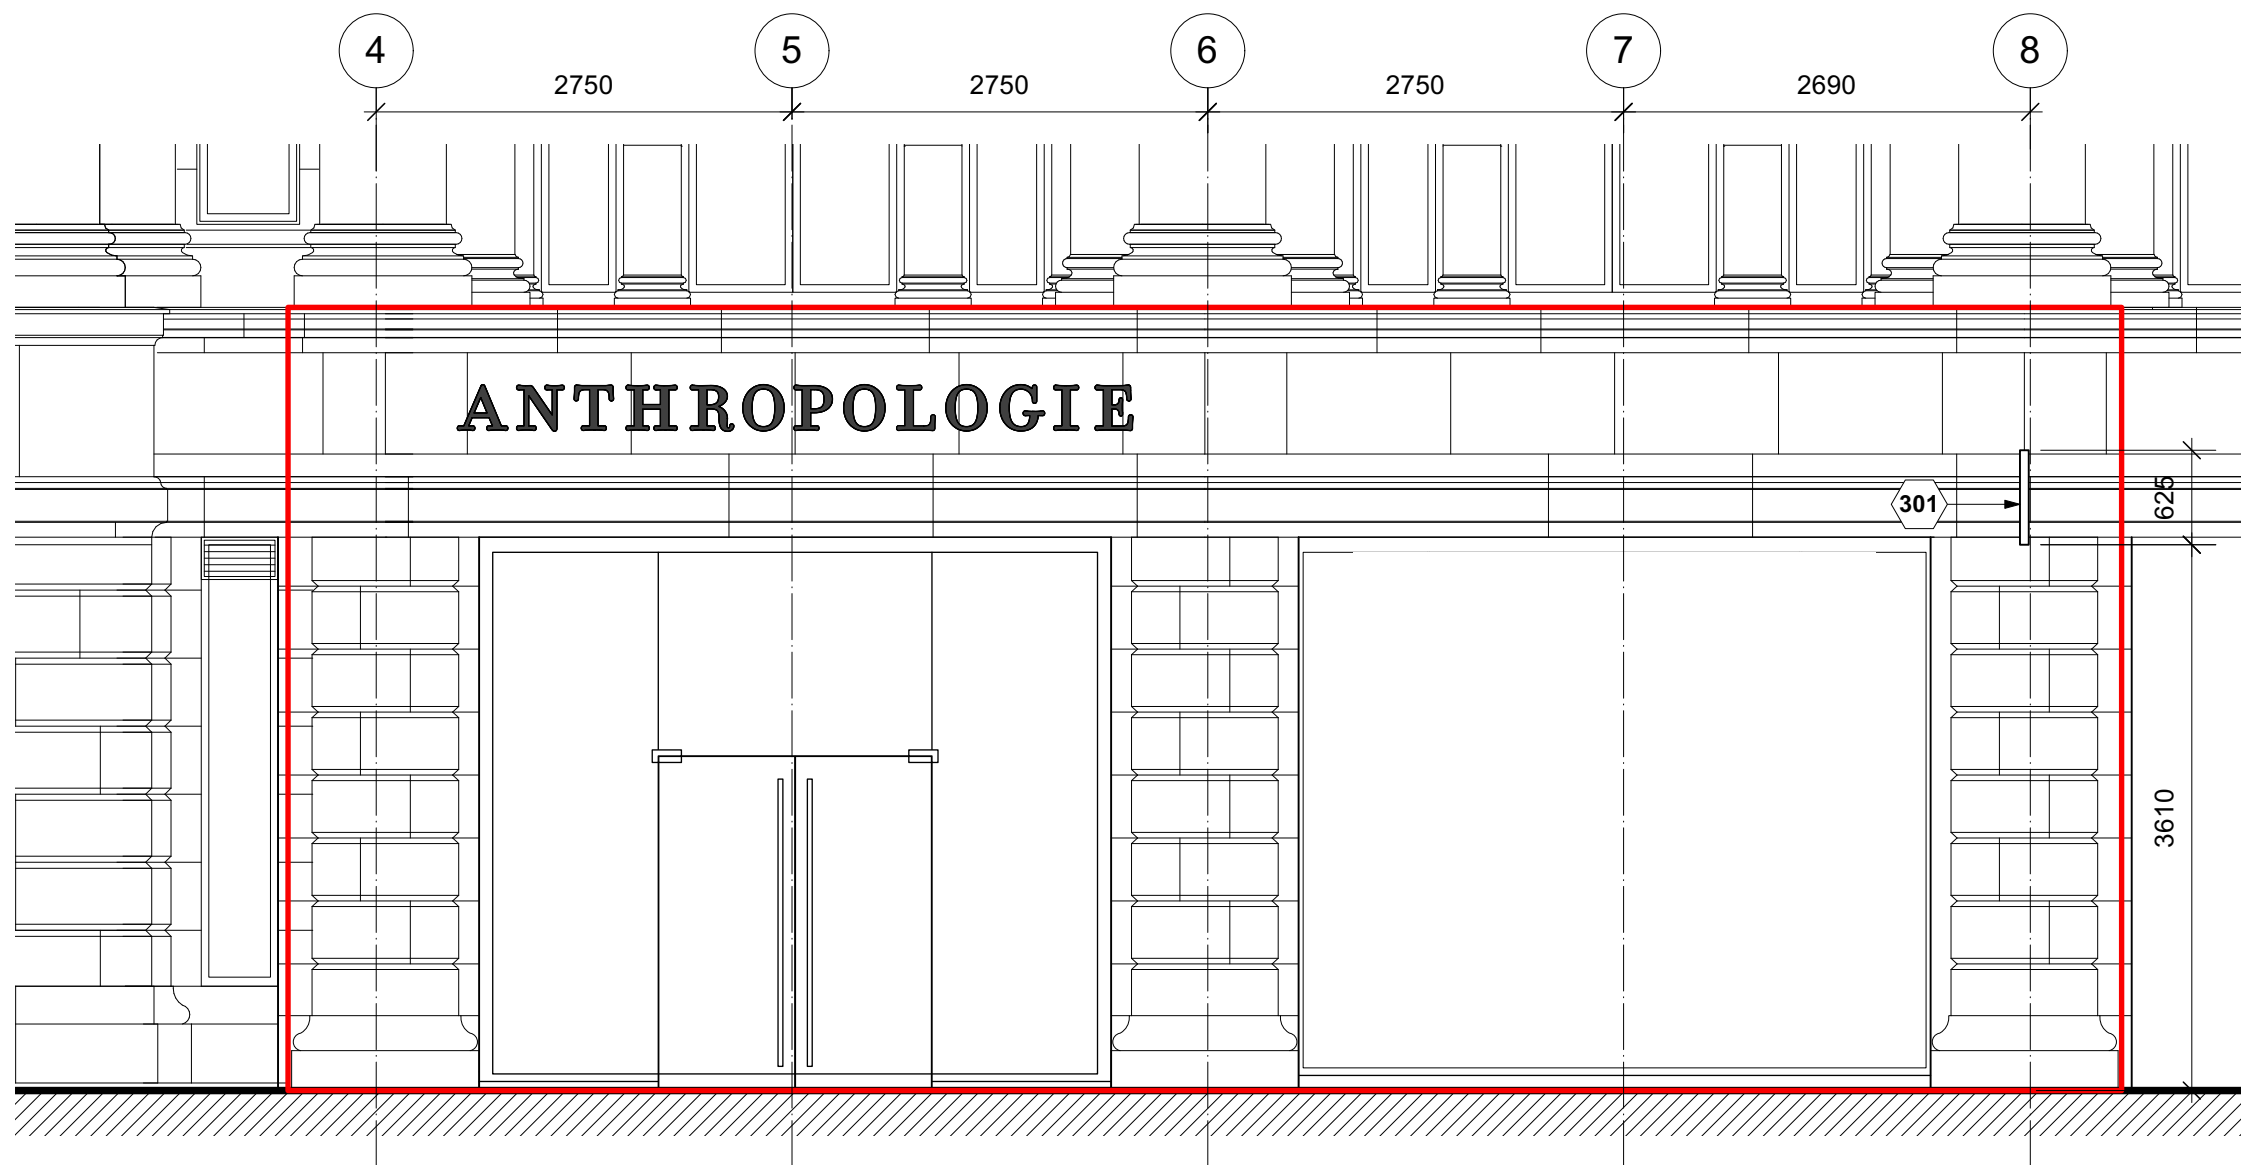

1 STOREFRONT ELEVATIONS
PL351 SCALE: 1:50 @ A1

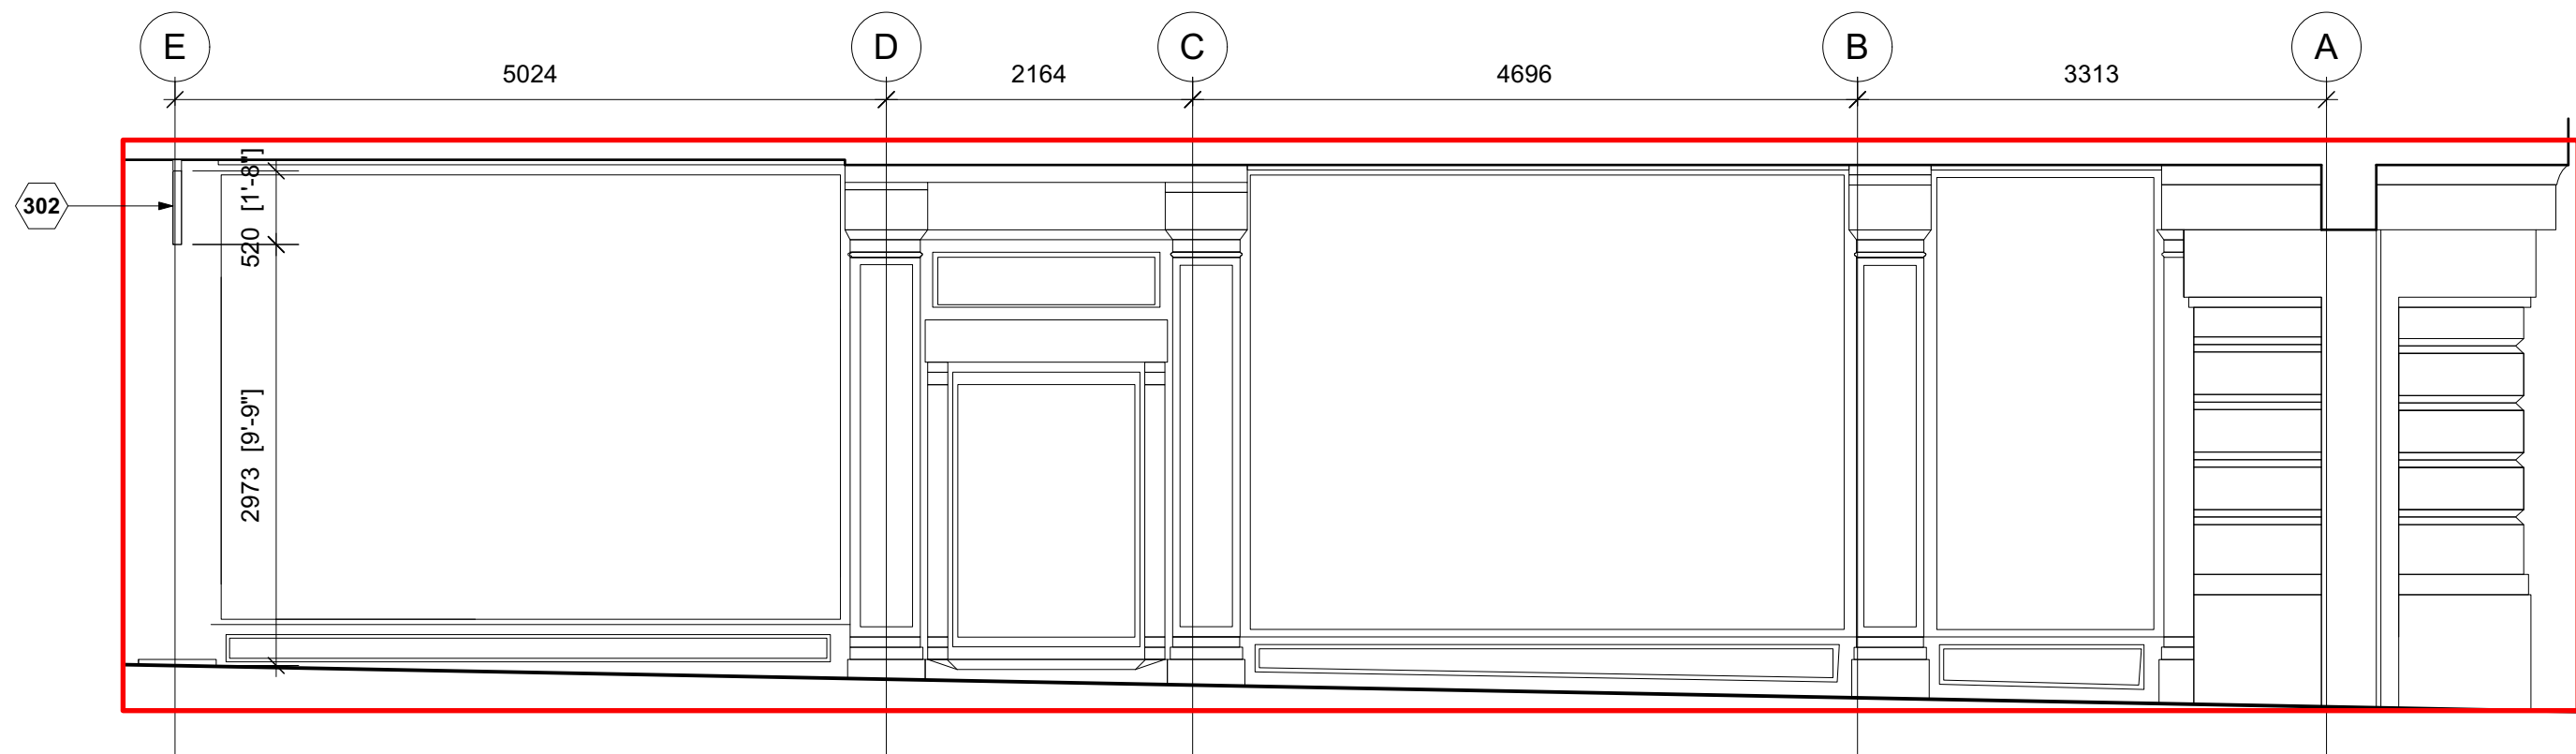

2 ARCADE ELEVATION
PL351 SCALE: 1:50 @ A1

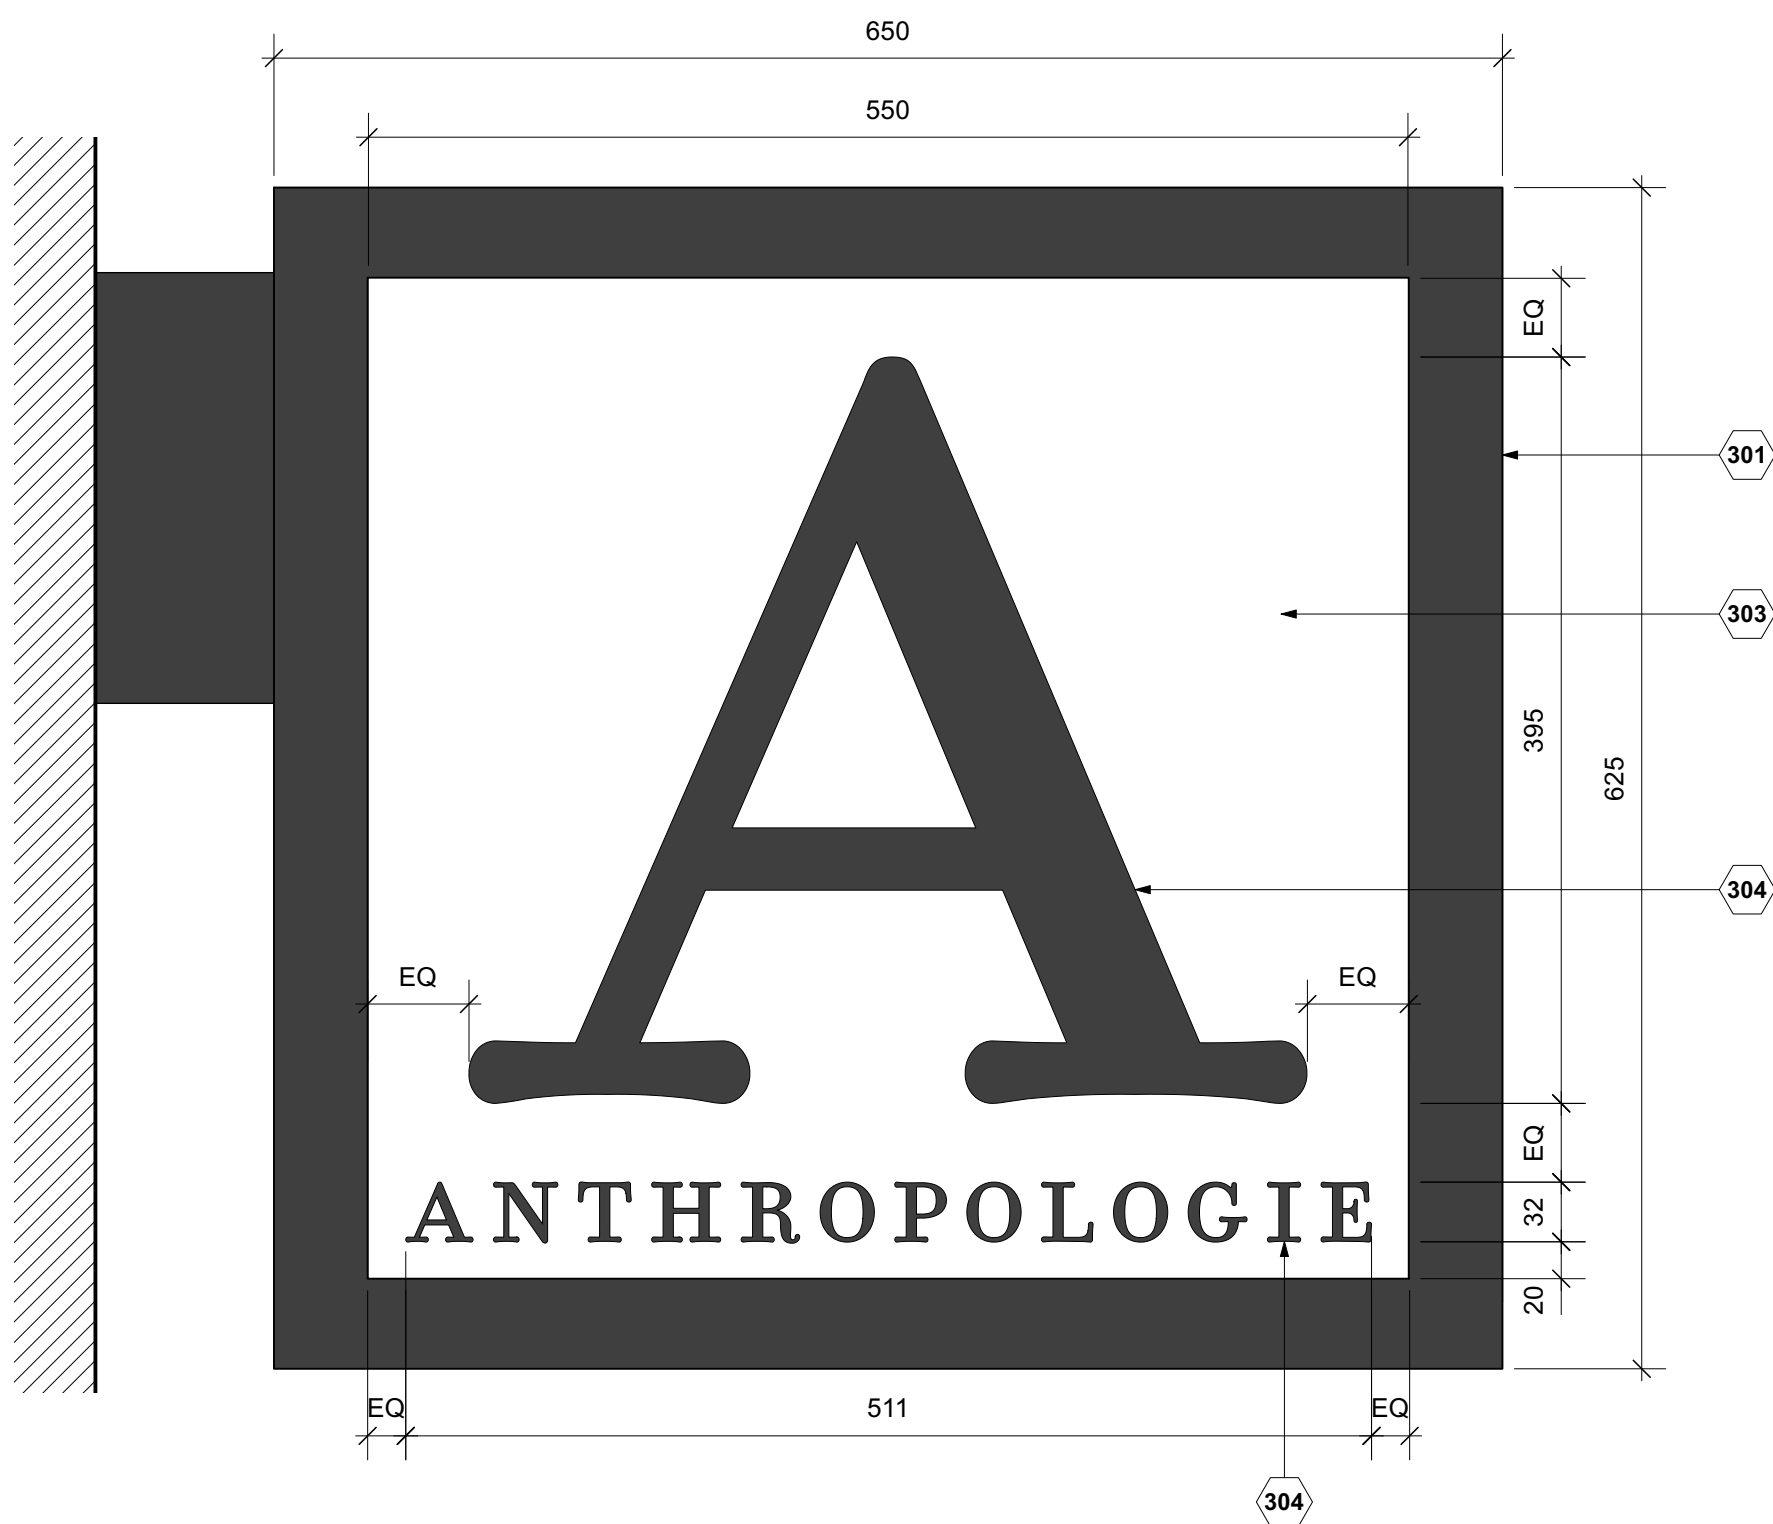

3 ENLARGED BLADE SIGN ELEVATION
PL351 SCALE: 1:4 @ A1



4 ENLARGED BLADE SIGN ELEVATION
PL351 SCALE: 1:4 @ A1

- KEY** **KEY NOTES**
- 301 EXISTING LANDLORDS ILLUMINATED BLADE SIGN SECURED TO FACADE.
 - 302 EXISTING LANDLORDS ILLUMINATED BLADE SIGN SECURED TO SUSPENDED CEILING.
 - 303 EXISTING WHITE ACRYLIC SIGN FACE.
 - 304 NEW VINYL LETTERING (RGB 130 97 64) TO FACE OF EXISTING SIGN.

For Office Use: A_12746

ANTHROPOLOGIE

1-5 ST. ANNS SQUARE
MANCHESTER
M2 7EF
L1 3DS

CONSULTANT :

DRAWN BY:
CC

ISSUE / DATE:

PLANNING	07.08.2025

REVISION :

A INTERNAL SIGN REMOVED	29.08.2025

SHEET TITLE :
**PROPOSED BLADE
SIGN**

SHEET NO. :

PL351

Figured dimensions shall be taken in preference to scaled dimensions and any discrepancies or errors are to be referred to the Designer. Contractors, sub-contractors and suppliers must verify all dimensions on site before commencing work or making any fabrication drawings. © Copyright Reserved