

Condron Design Consultants Ltd
79 Ash Drive Wardley
condrondesignconsultants@
outlook.com
07734669651

PROPOSED FRONT ELEVATION

7 Belgrave Road - Manchester
M40 3SR
1:50@A3-MCPRPL01
Dimensions to be checked
on site by contractor



Scale 1:50



CONDRON DESIGN CONSULTANTS
Specialist in Planning, Design and Building Regulation Submissions
Mobile: 07734 669651
Email: condrondesignconsultants@outlook.com

Condron Design Consultants Ltd
79 Ash Drive Wardley
condrondesignconsultants@
outlook.com
07734669651


PROPOSED REAR ELEVATION

7 Belgrave Road - Manchester
M40 3SR
1:50@A3-MCPRPL02
Dimensions to be checked
on site by contractor

Brickwork to Match Existing
Tiles to Match Existing





Scale 1:50

 

CONDRON DESIGN CONSULTANTS
Specialist in Planning, Design and Building Regulation Submissions
Mobile: 07734 669651
Email: Condrondesignconsultants@outlook.com


PROPOSED SIDE ELEVATIONS

7 Belgrave Road - Manchester
M40 3SR
1:50@A3-MCPRPL03
Dimensions to be checked
on site by contractor

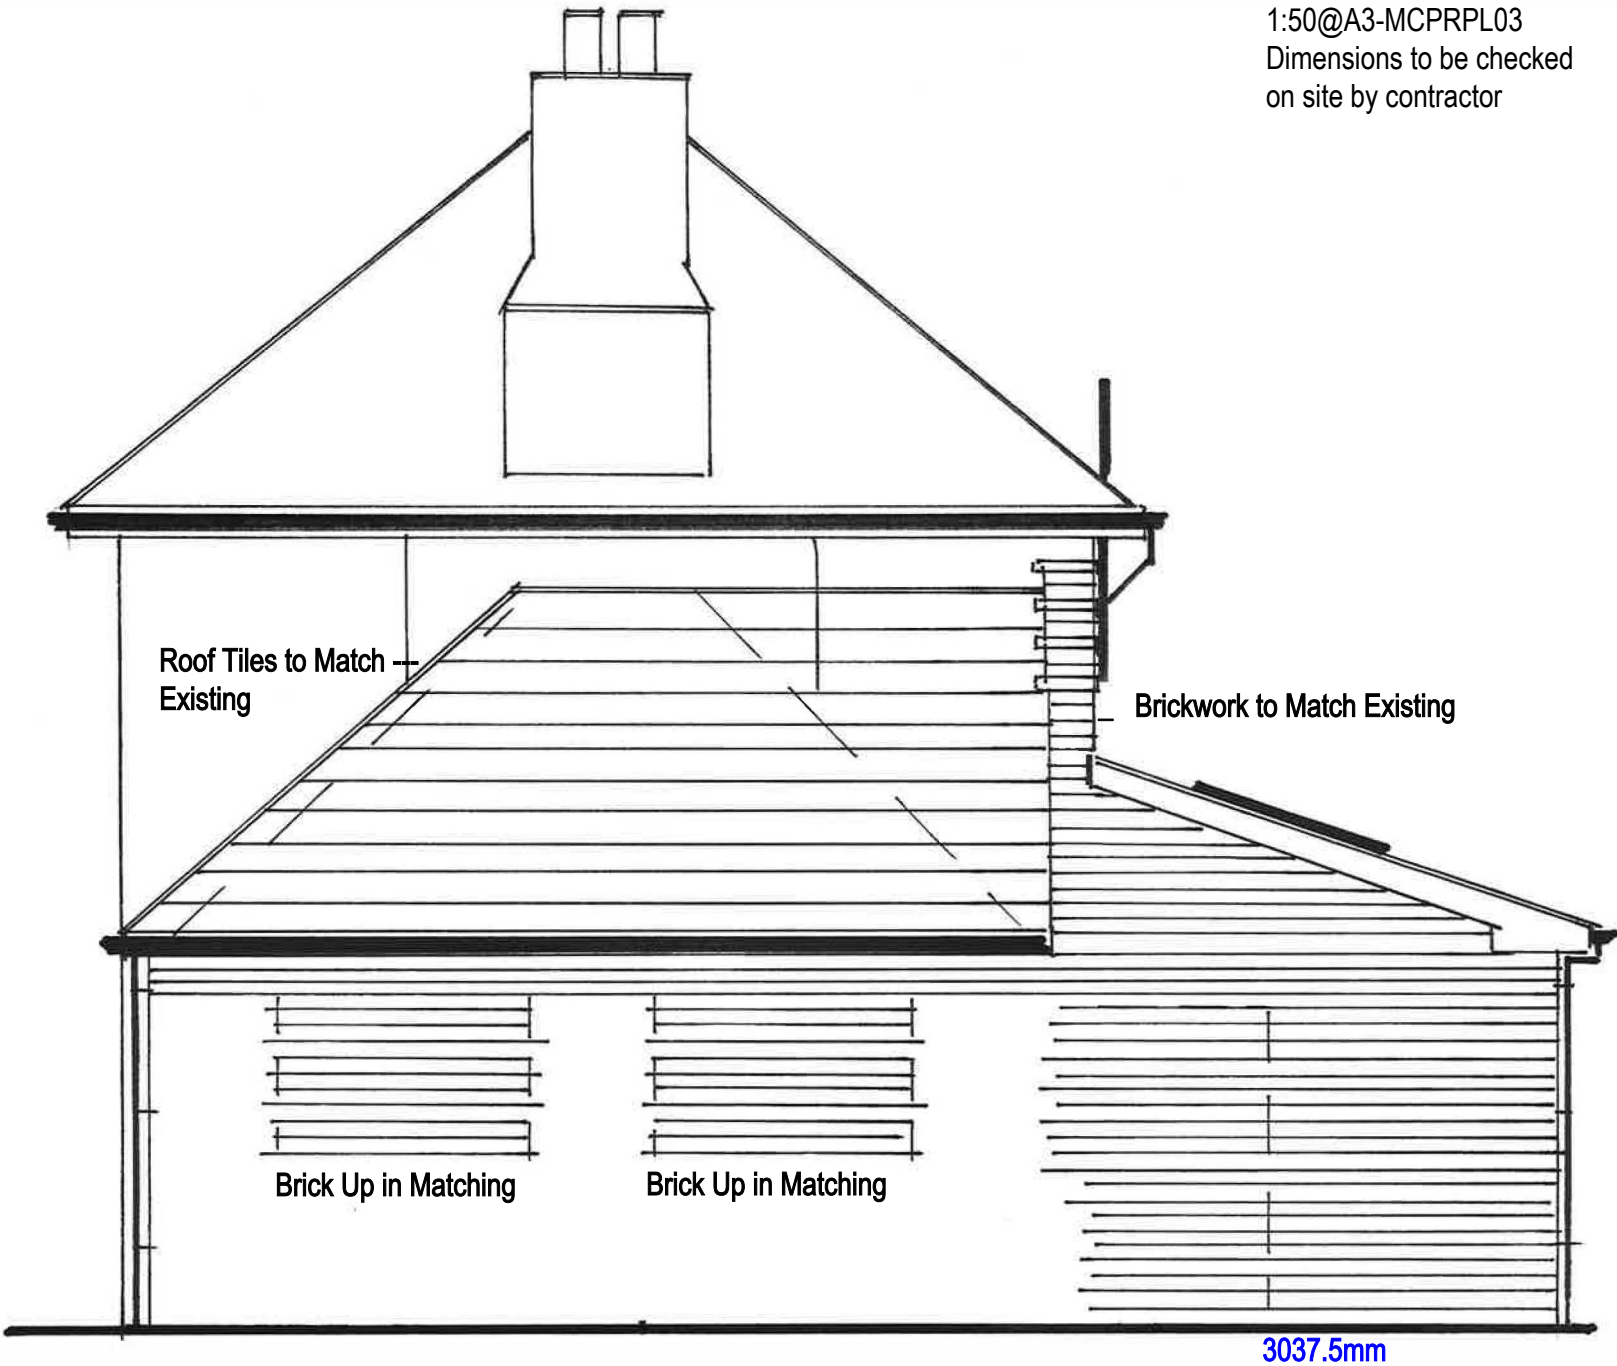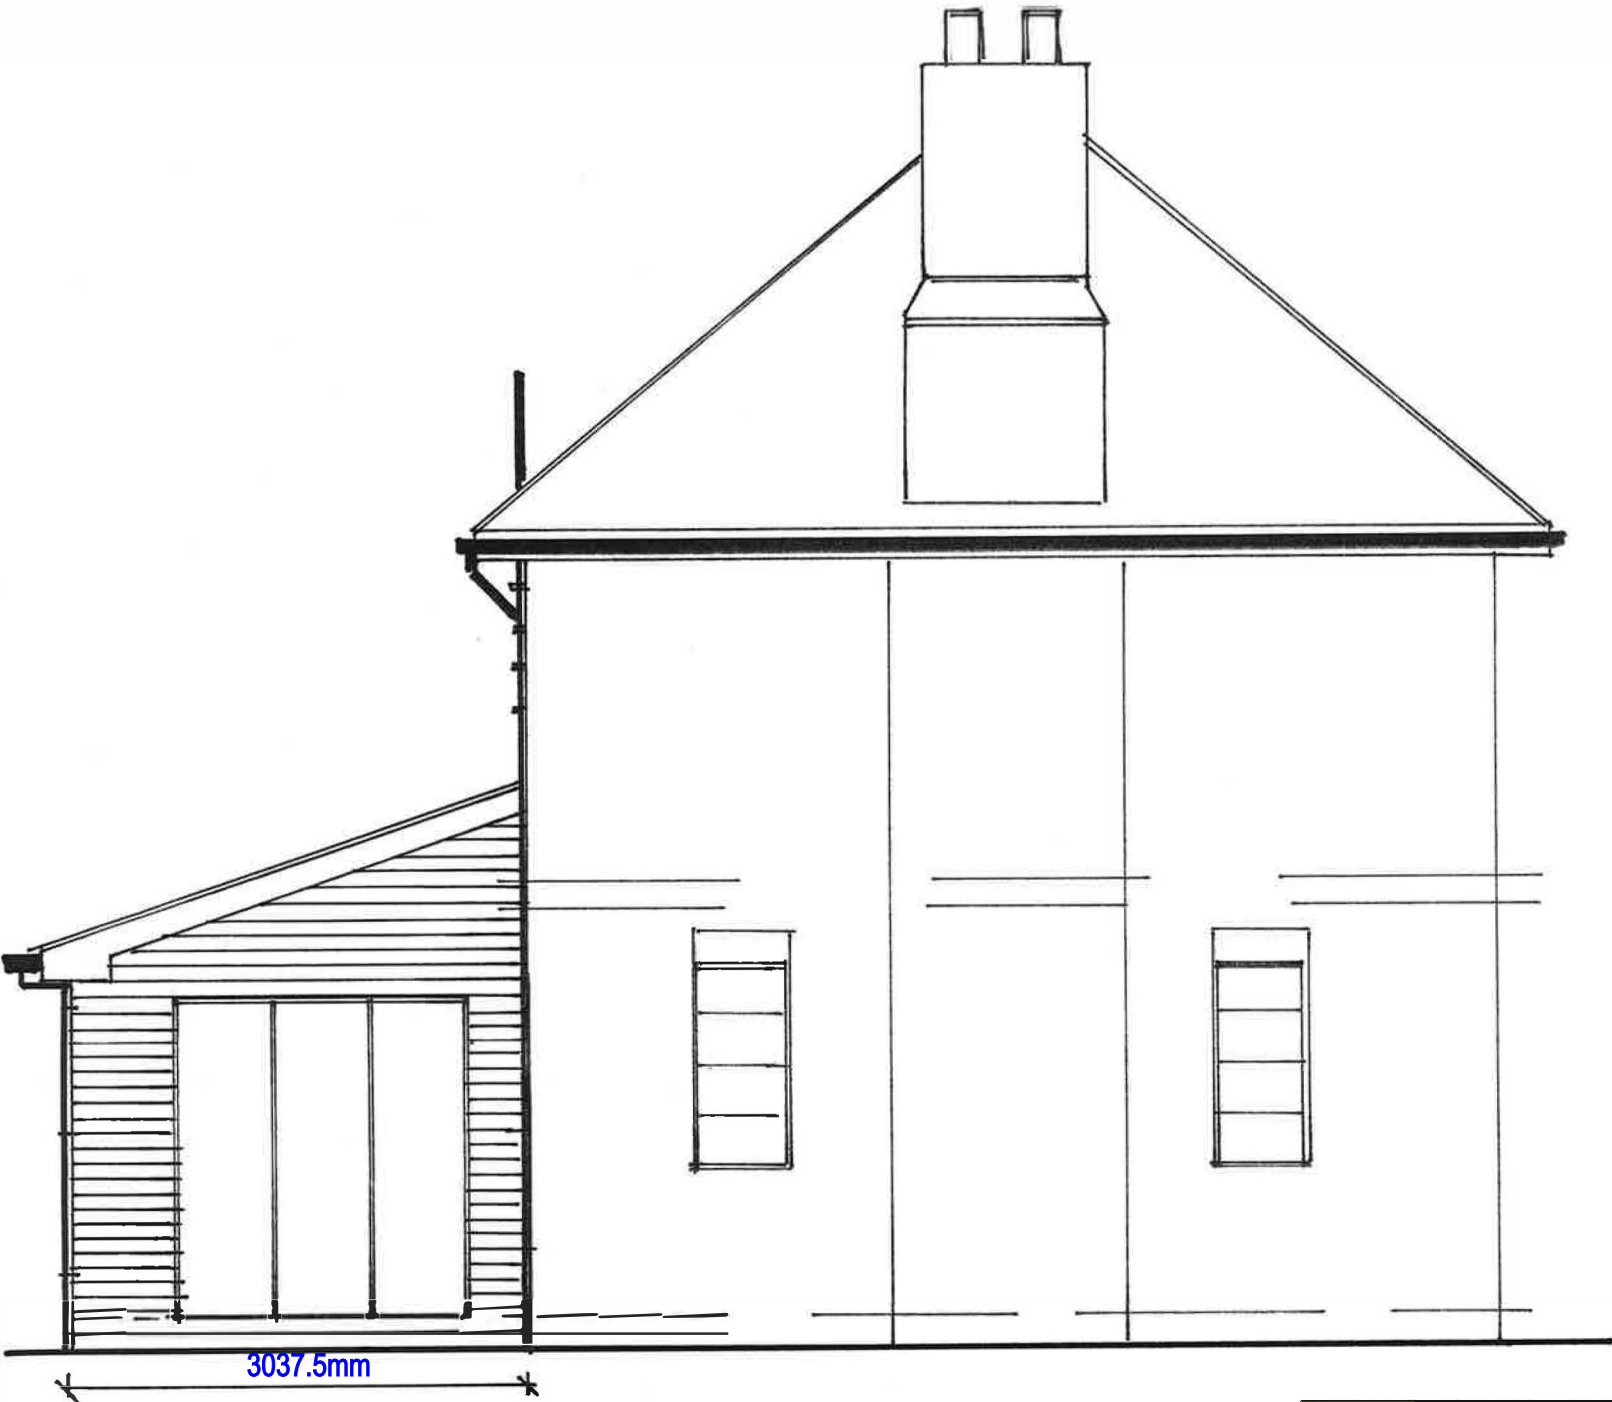


PROPOSED GROUND FLOOR LAYOUT PLAN

7 Belgrave Road - Manchester
 M40 3SR
 1:50@A3-MCPRPL04
 Dimensions to be checked
 on site by contractor

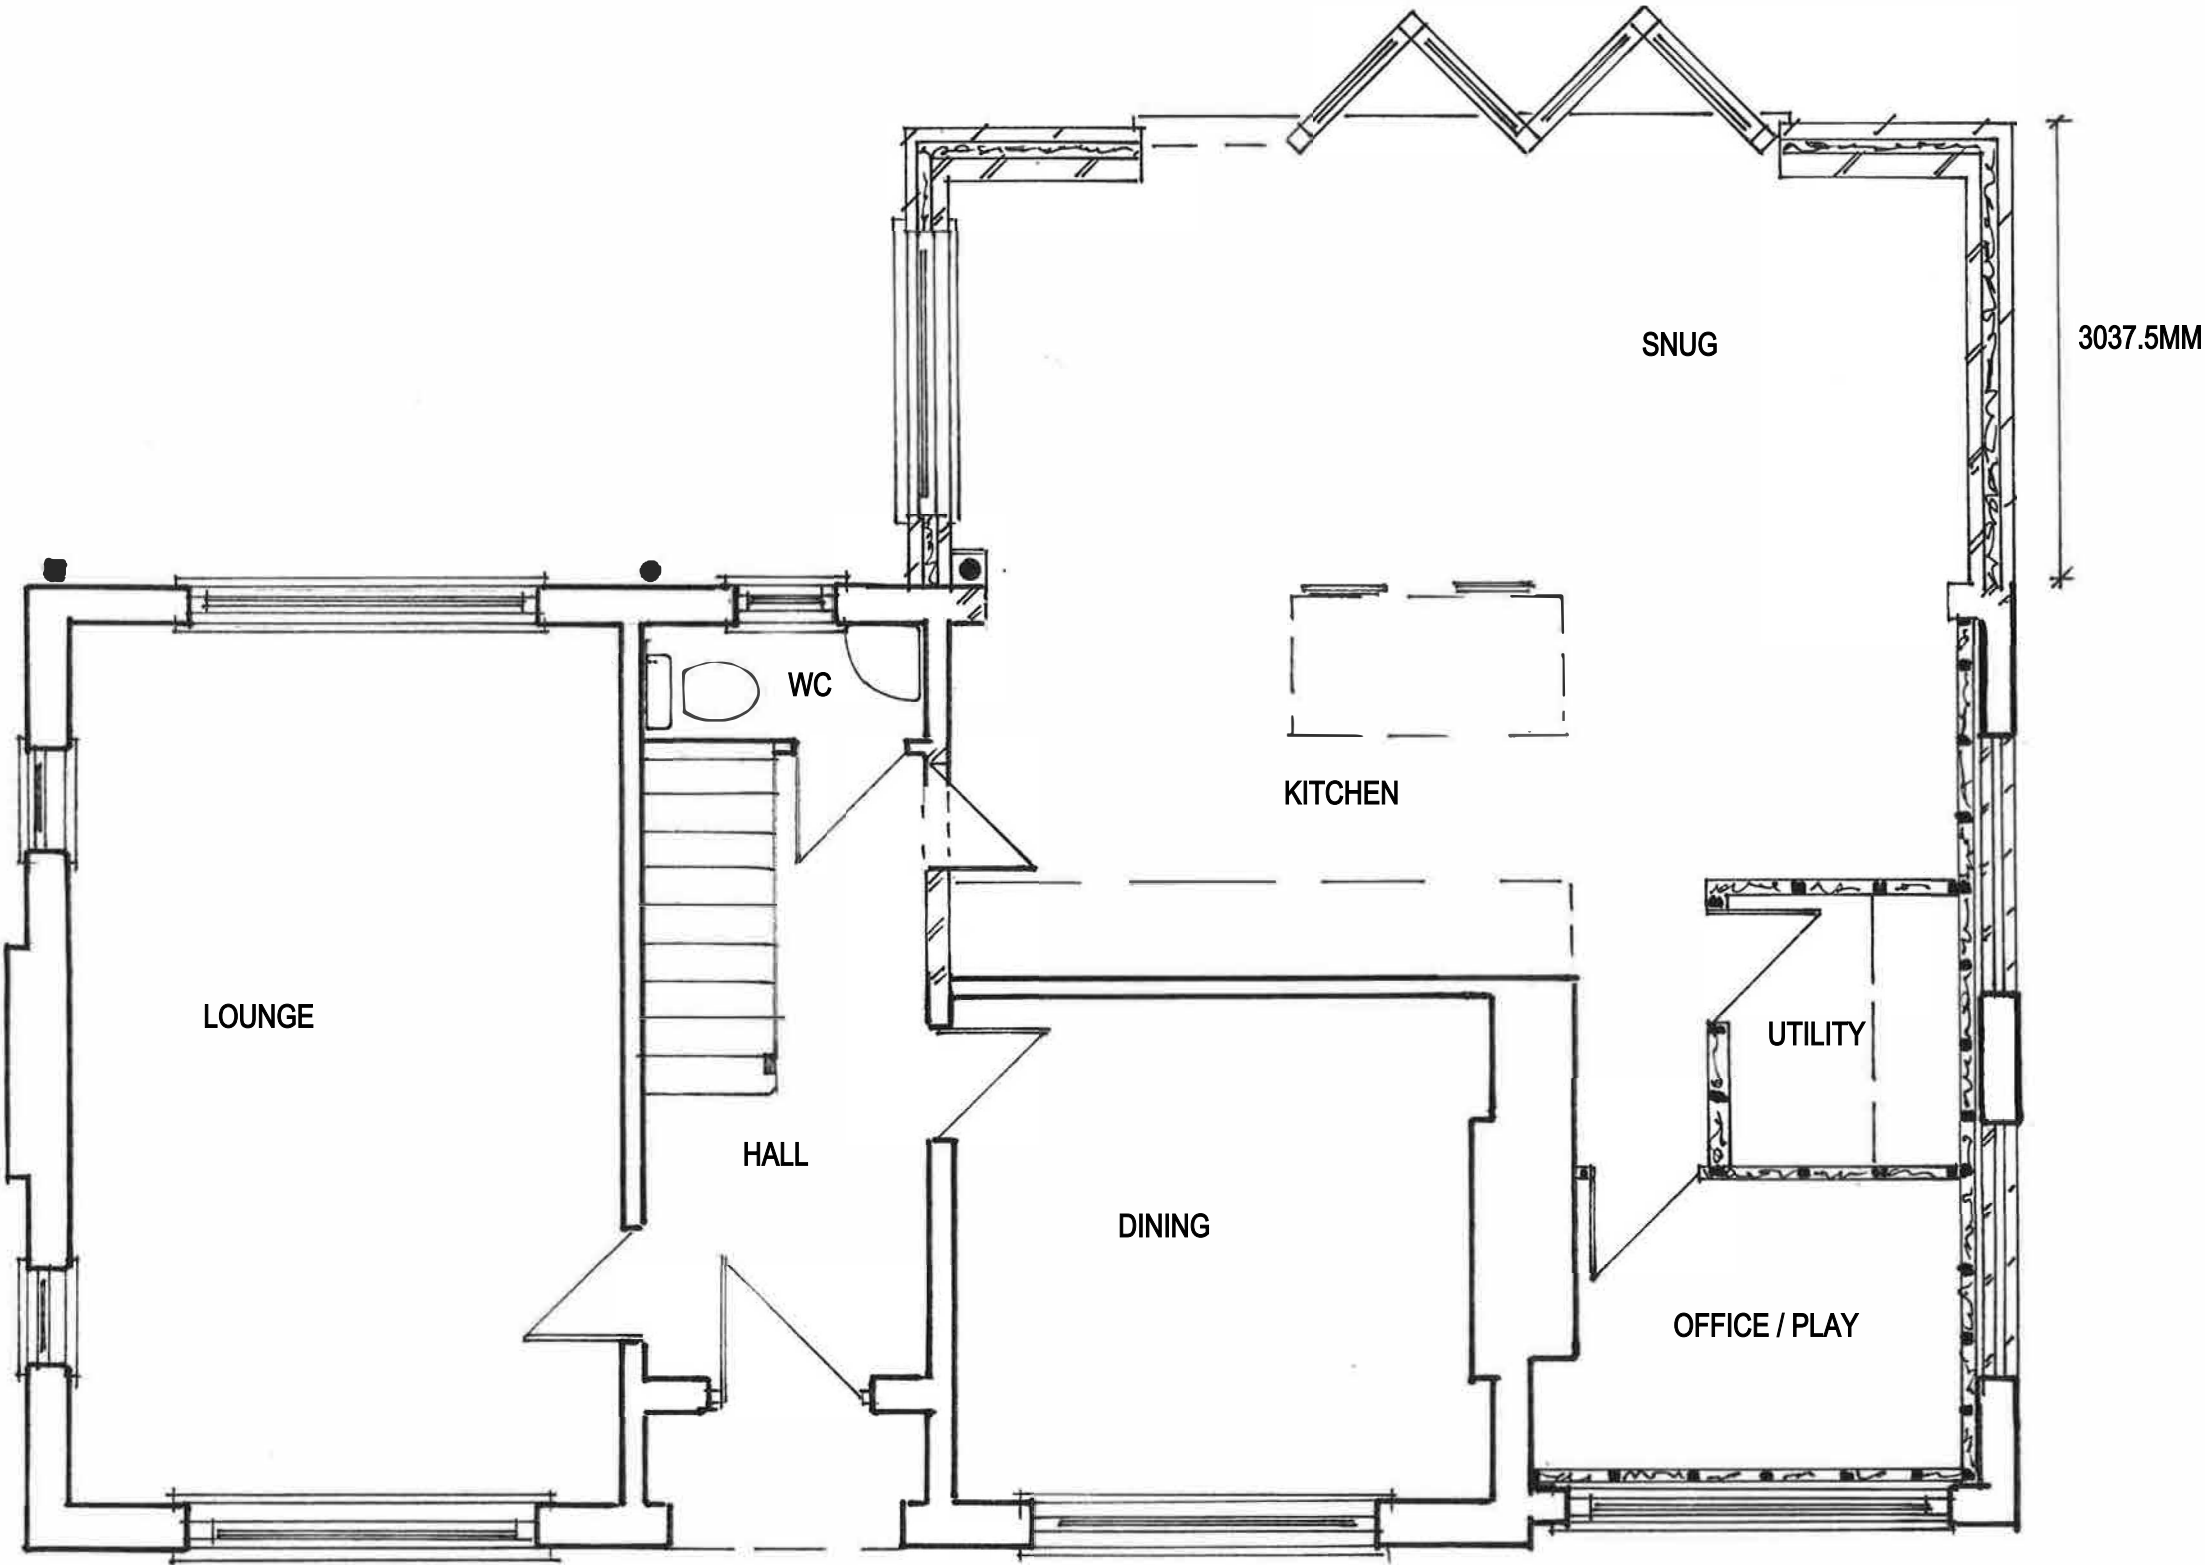

Scale 1:50

 

CONDRON DESIGN CONSULTANTS
 Specialist in Planning, Design and Building Regulation Submissions
 Mobile: 07734 669651
 Email: Condrondesignconsultants@outlook.com