



NOTES:

CONTRACTORS MUST VERIFY ALL DIMENSIONS ON SITE BEFORE
COMMENCEMENT OF ANY WORK OR PREPARING
MANUFACTURING DRAWINGS


DO NOT SCALE FROM THIS DRAWING
ANY DISCREPANCIES ON THIS DRAWING ARE TO BE
NOTIFIED TO THE ARCHITECT IMMEDIATELY

HATTRELL LLP COPYRIGHT

REV	AMENDMENT	DATE	CHKD

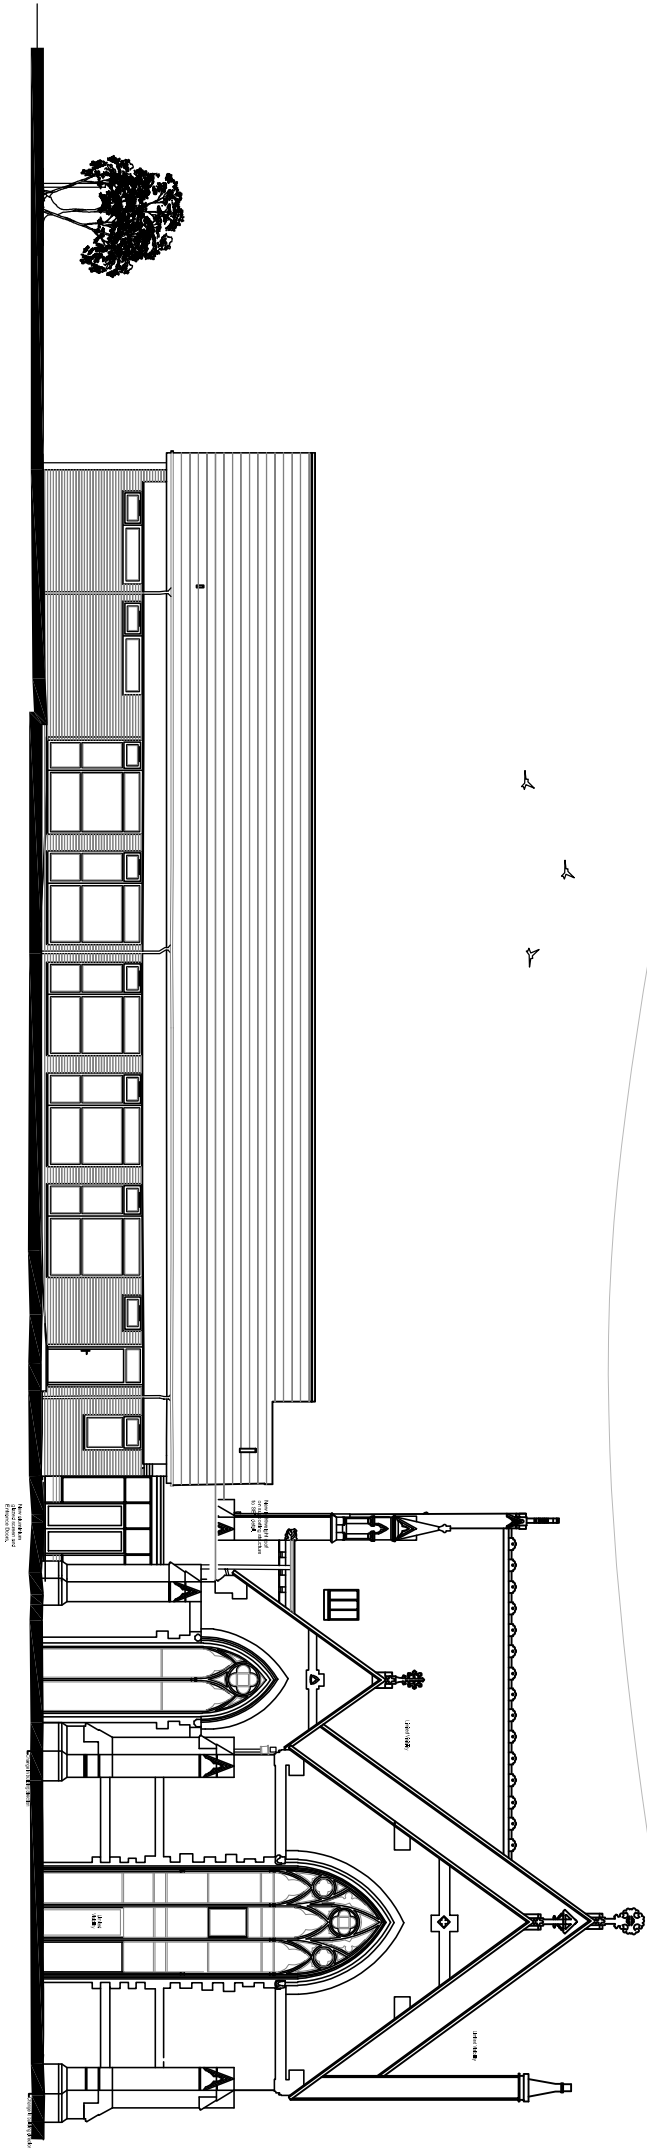 

EAST ELEVATION

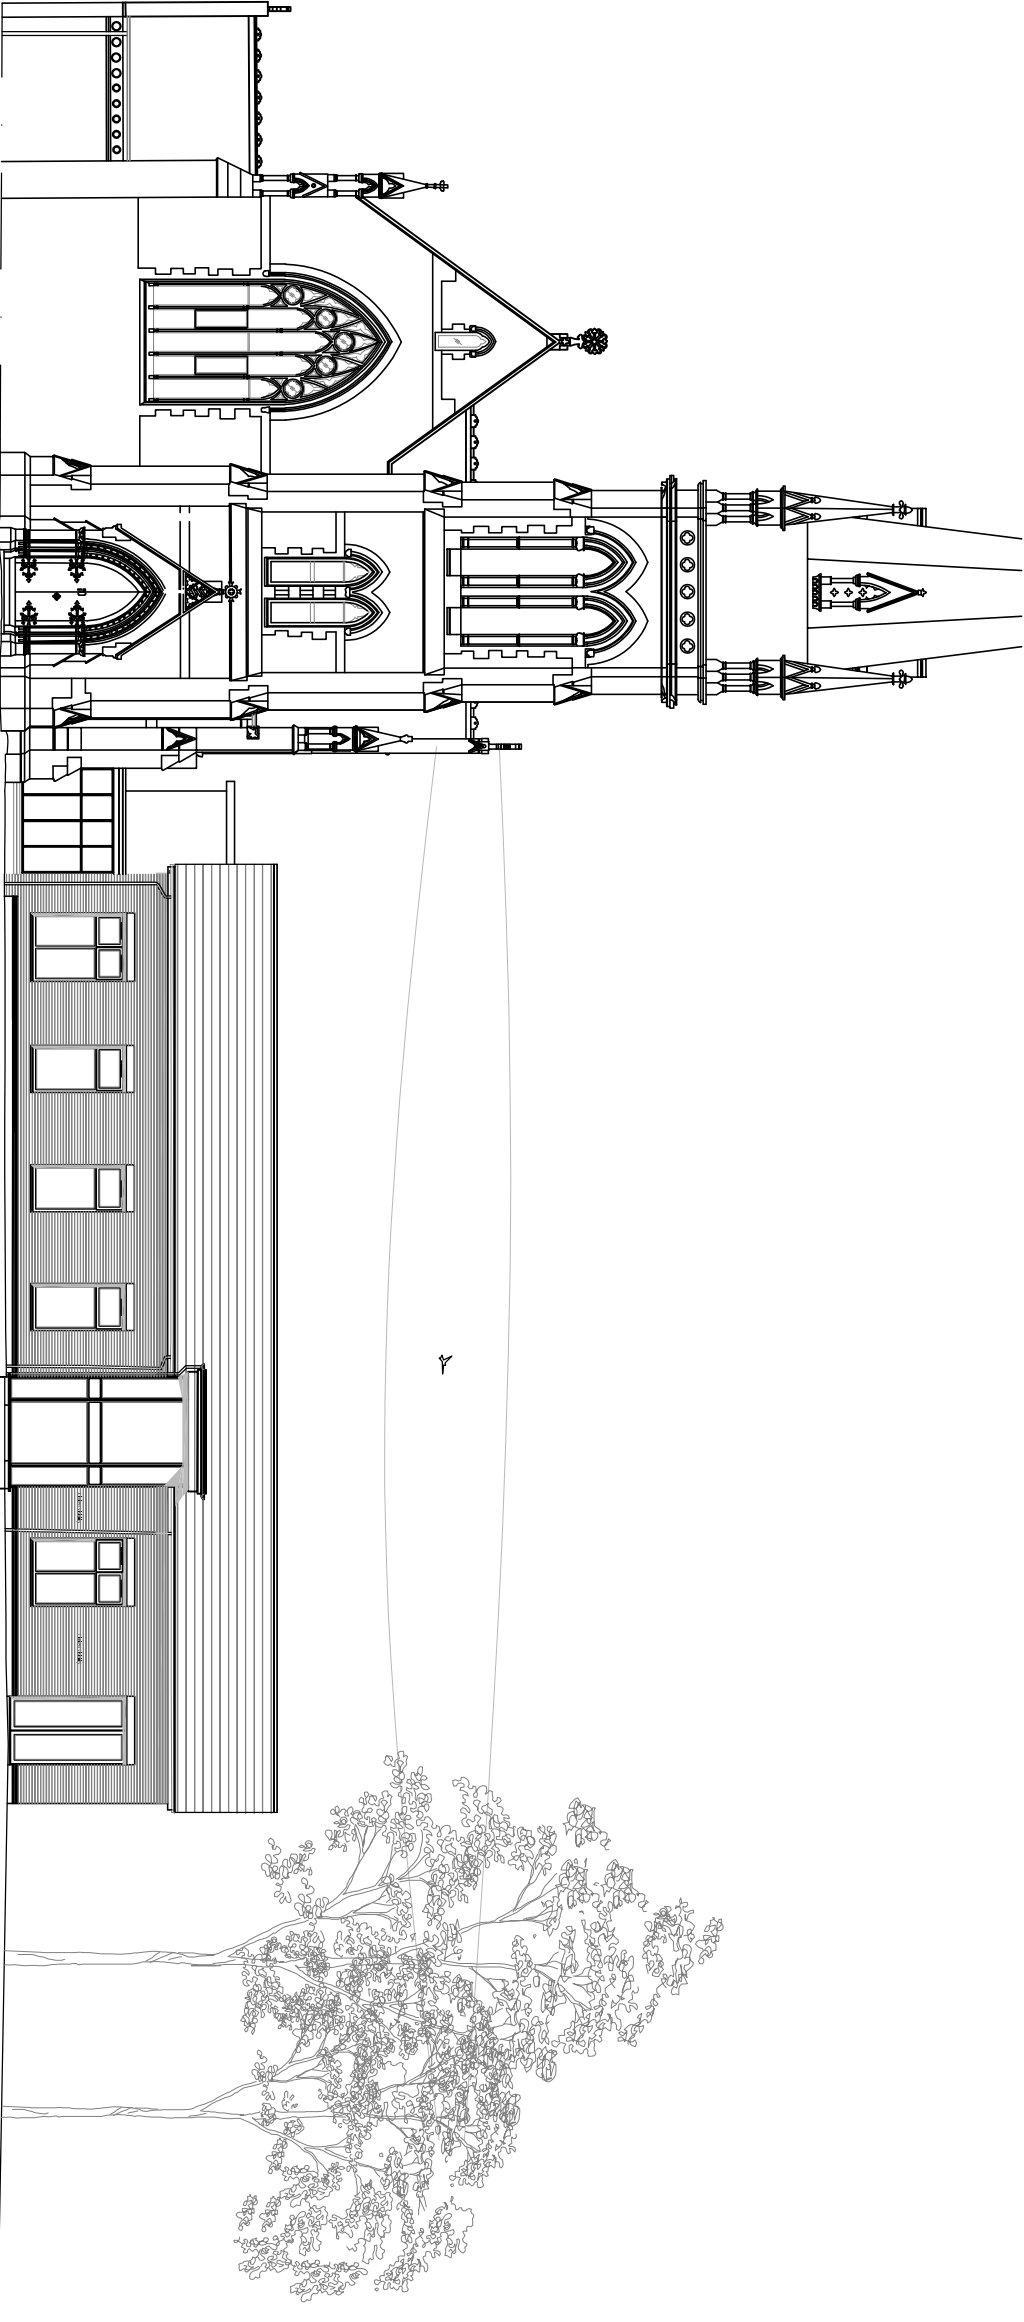

HATTRELL LLP

Suite E KINGS COURT BALWYK STREET ALTRINGHAM WAM4 3BD
c-mail: design@hattrrell.co.uk / www.hattrrell.co.uk

CLIENT
Atmos International Ltd

PROJECT
St Paul's 781, Wilmslow Road
Disbury
M20 2RW

DRAWING TITLE

Proposed West & East
Elevations

SCALE	DRAWN BY	CHECKED	DATE
1:200 @A3	IS	.	04.15

DRAWING NO
2526 / 02 / 07

PLANNING

-

REVISION