


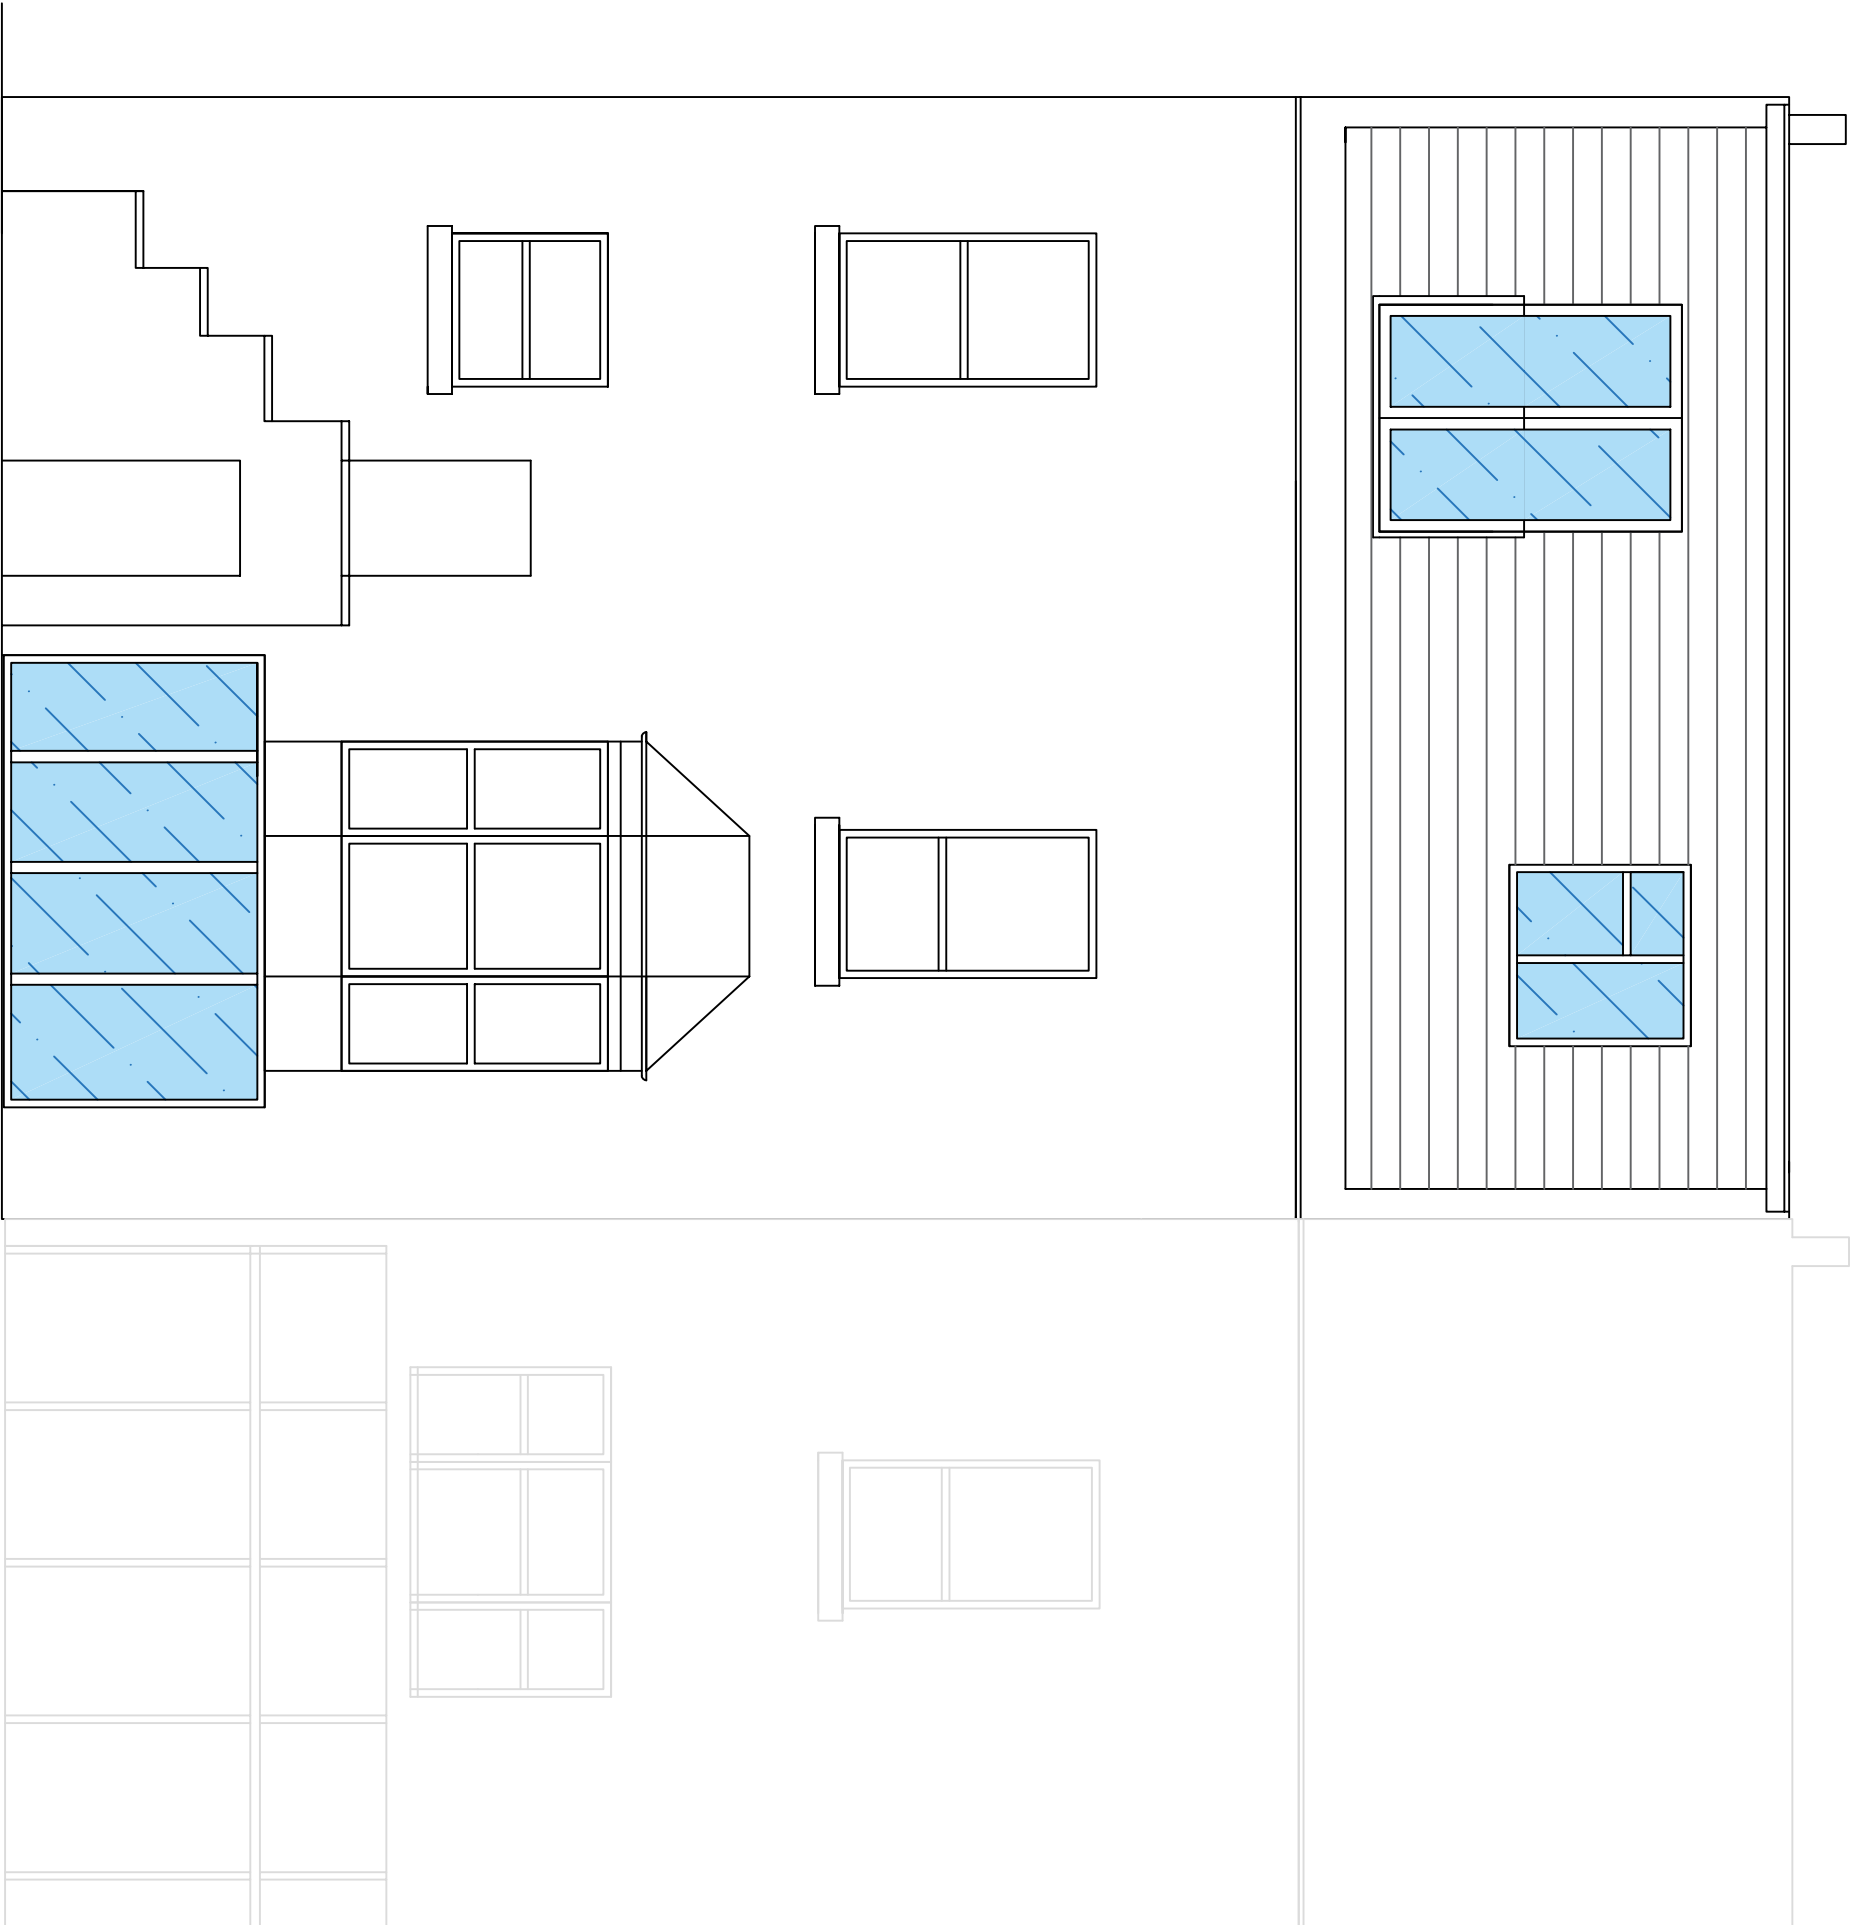

Planning

REV	DESCRIPTION	DATE
/	/	/

56 Albert Rd
Levenshulme
Manchester
M19 2AB

DESCRIPTION
Change of Use: Basement conversion forming a one bedroom flat, internal alterations forming a one bedroom flat at second floor & a third flat at second floor inc. dormer extension

DRAWING TITLE
Proposed Rear Elevation

DATE: 02/09/2025	DRAWN BY: TC
------------------	--------------

SCALE: 1:50	CLIENT: TE
-------------	------------

DRAWING NUMBER 09	REVISION: /
----------------------	-------------