


PARKING SPACES

D1
CURRENT - 146

D2
CURRENT - 135

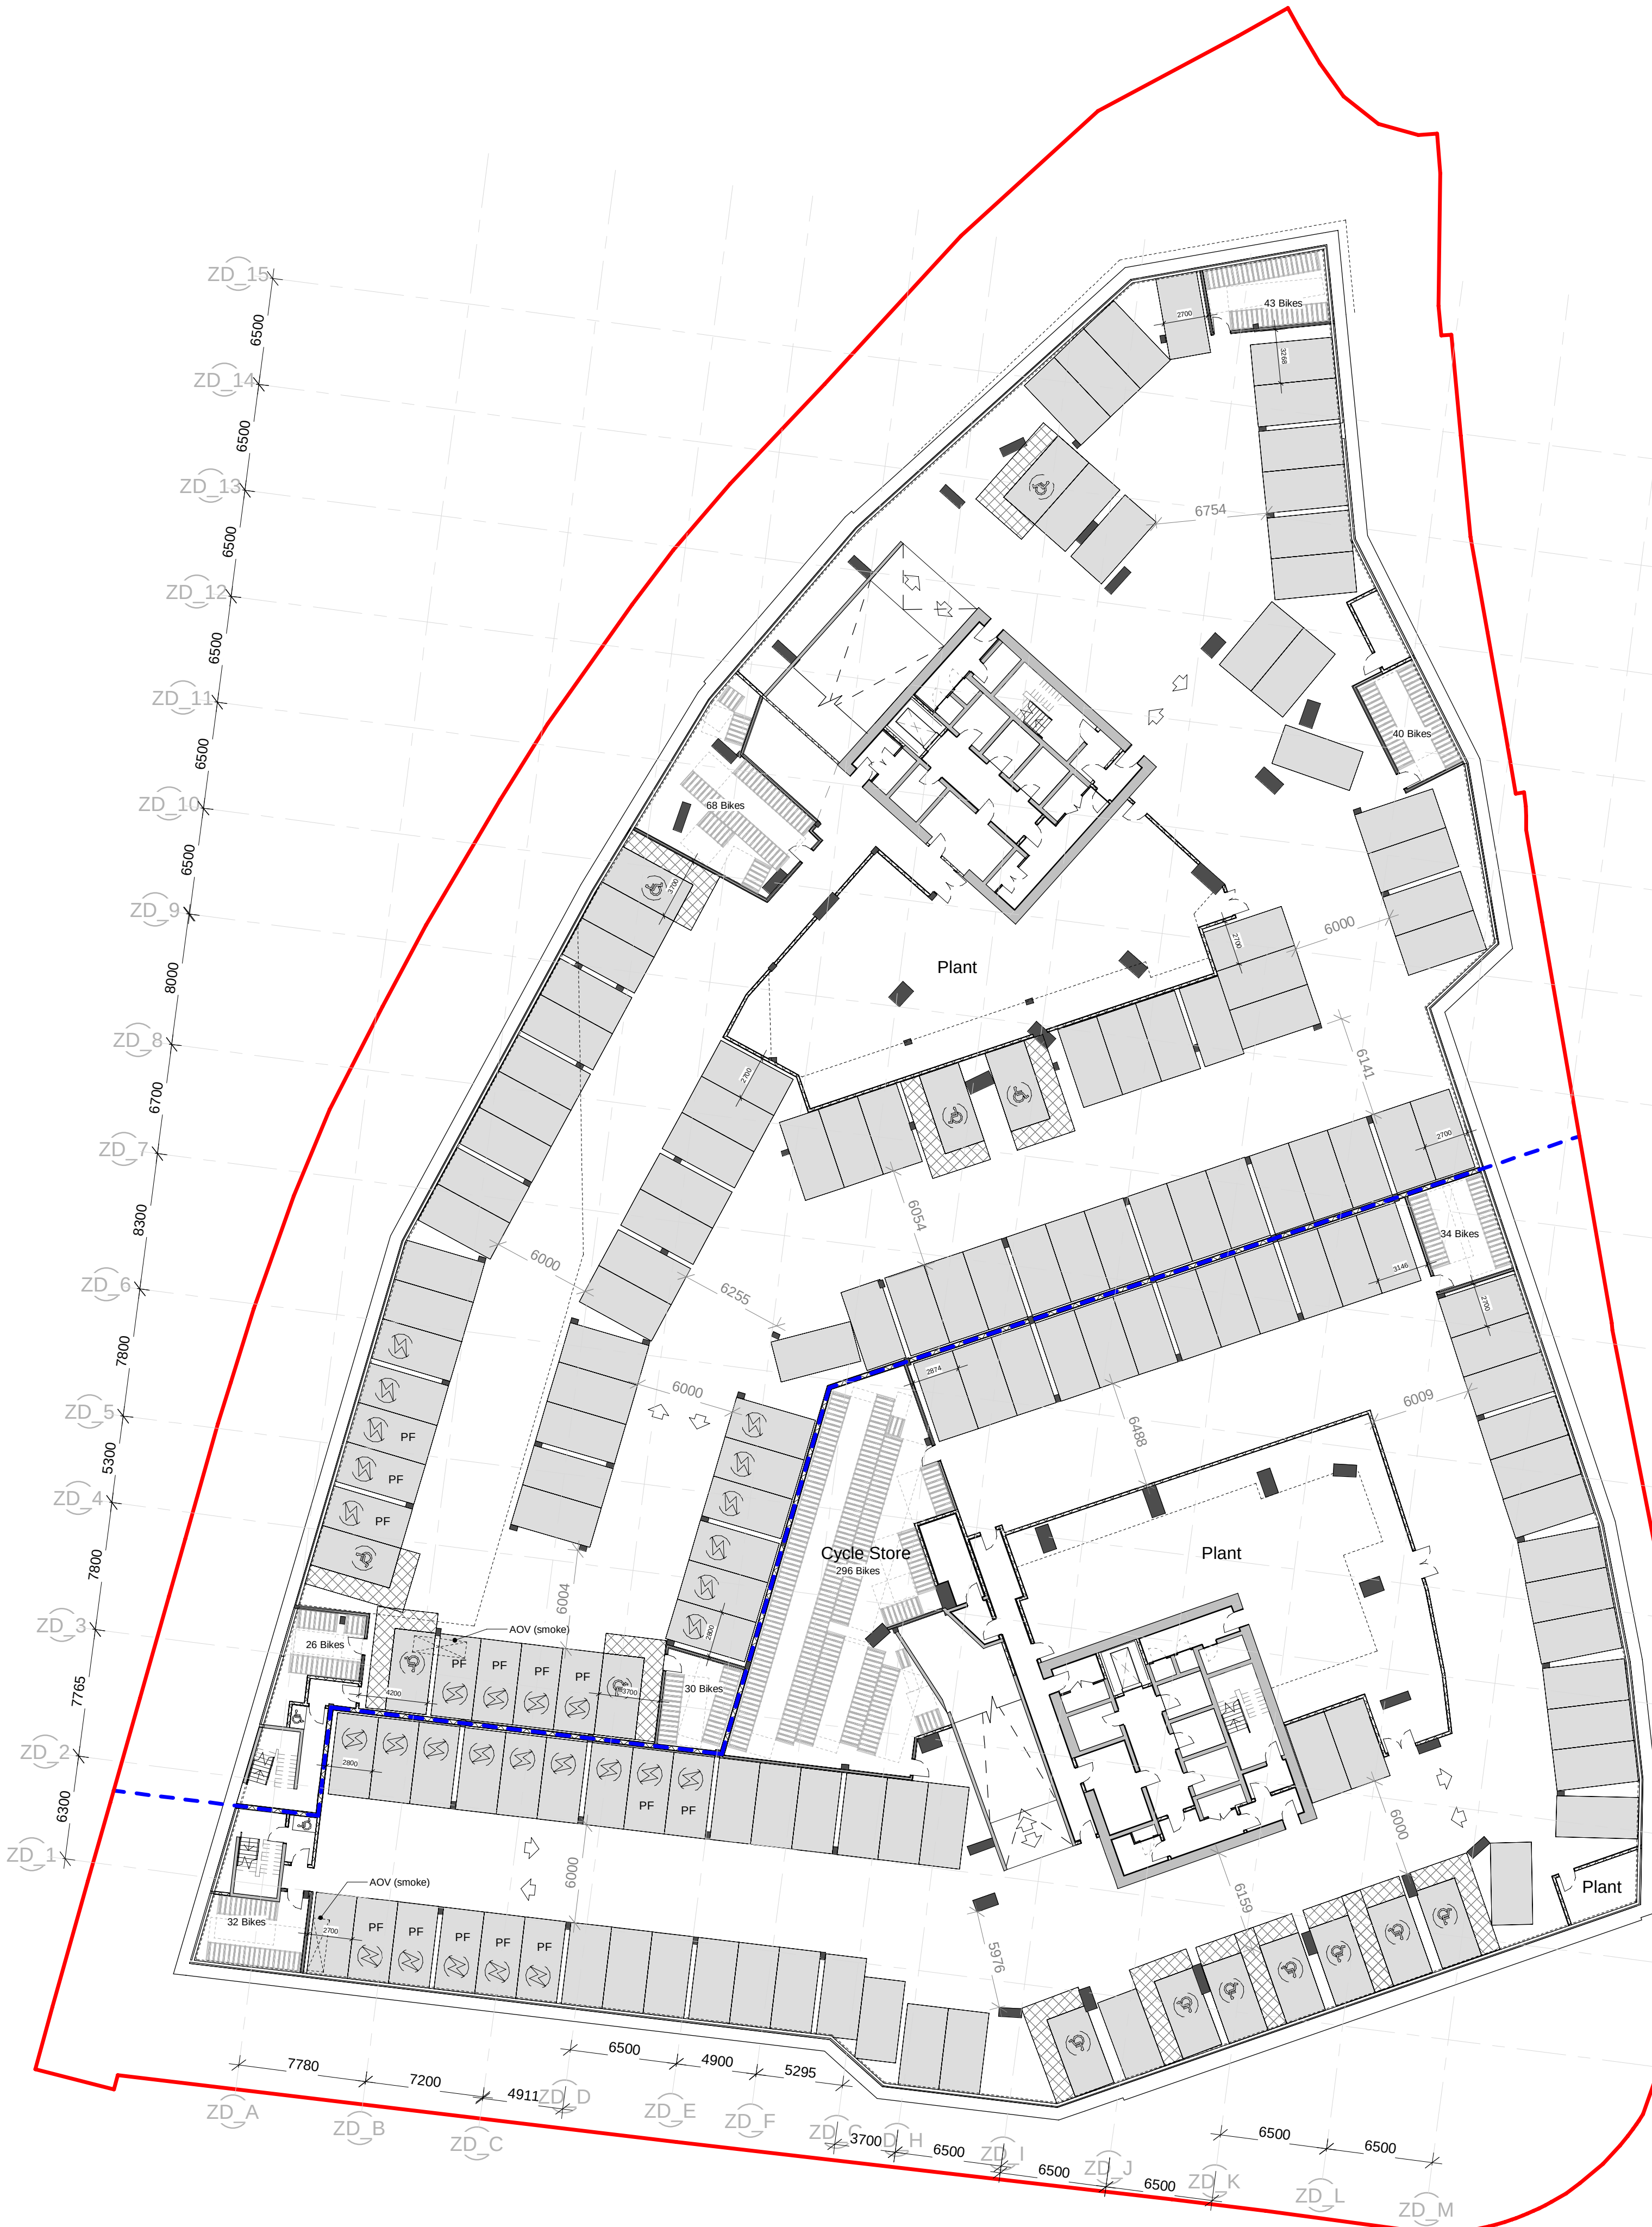

This drawing is copyright.
Do not scale off dimensions.
All dimensions to be checked on site by contractor.
Contractor to report any dimensional discrepancies,
errors or omissions prior to commencing on site.

NOTE:
DO NOT SCALE OFF DRAWING REFER TO INDICATED
DIMENSIONS ONLY.

DRAWING TO BE READ IN CONJUNCTION WITH SHP
SPECIFICATION.

CONTRACTOR TO REPORT ANY DIMENSIONAL
DISCREPANCIES, ERRORS OR OMISSIONS PRIOR TO
COMMENCING ON SITE.

ALL CONSTRUCTION DETAILS TO BE COORDINATED
WITH ADJACENT TRADES AND SE/ ME ENGINEERS
DETAILS.

Key

- Boundary line
- Basement Split line
- PF Provision for Electric Vehicle.
Agreed location for Future EV Point install.

Rev	Date	Description
P12	2022-06-14	Capping Beam Extent Updated. Liner wall detail amended. Columns around Cranes & hoists coordinated
P13	2022-08-05	Issued for coordination
P14	2022-09-12	Coordination Update
P15	2022-09-29	Issued for coordination
D10	2022-10-21	Updated to design development
P16	2022-11-21	Issued for coordination
P17	2022-11-25	Issued for coordination
P18	2022-12-05	Issued for coordination
D11	2023-02-08	Updated to Design Development
D12	2023-06-06	EV spaces updated
D13	2023-06-06	EV spaces amended

Project Title
Trinity Islands
Trinity Way
Manchester

Drawing Title
Site D
Site Plan
Basement Level 02

Status
Design Development

Job No 10364	Scale 1:500 @ A3 1 : 250@ A1
SHP Drawing Code 10364-ZD-SHP-G100-PL-B2-0001	Revision D13

Manchester
+44 (0)161 835 2345

London
+44 (0)20 7549 4000

© SimpsonHaugh and Partners 2021