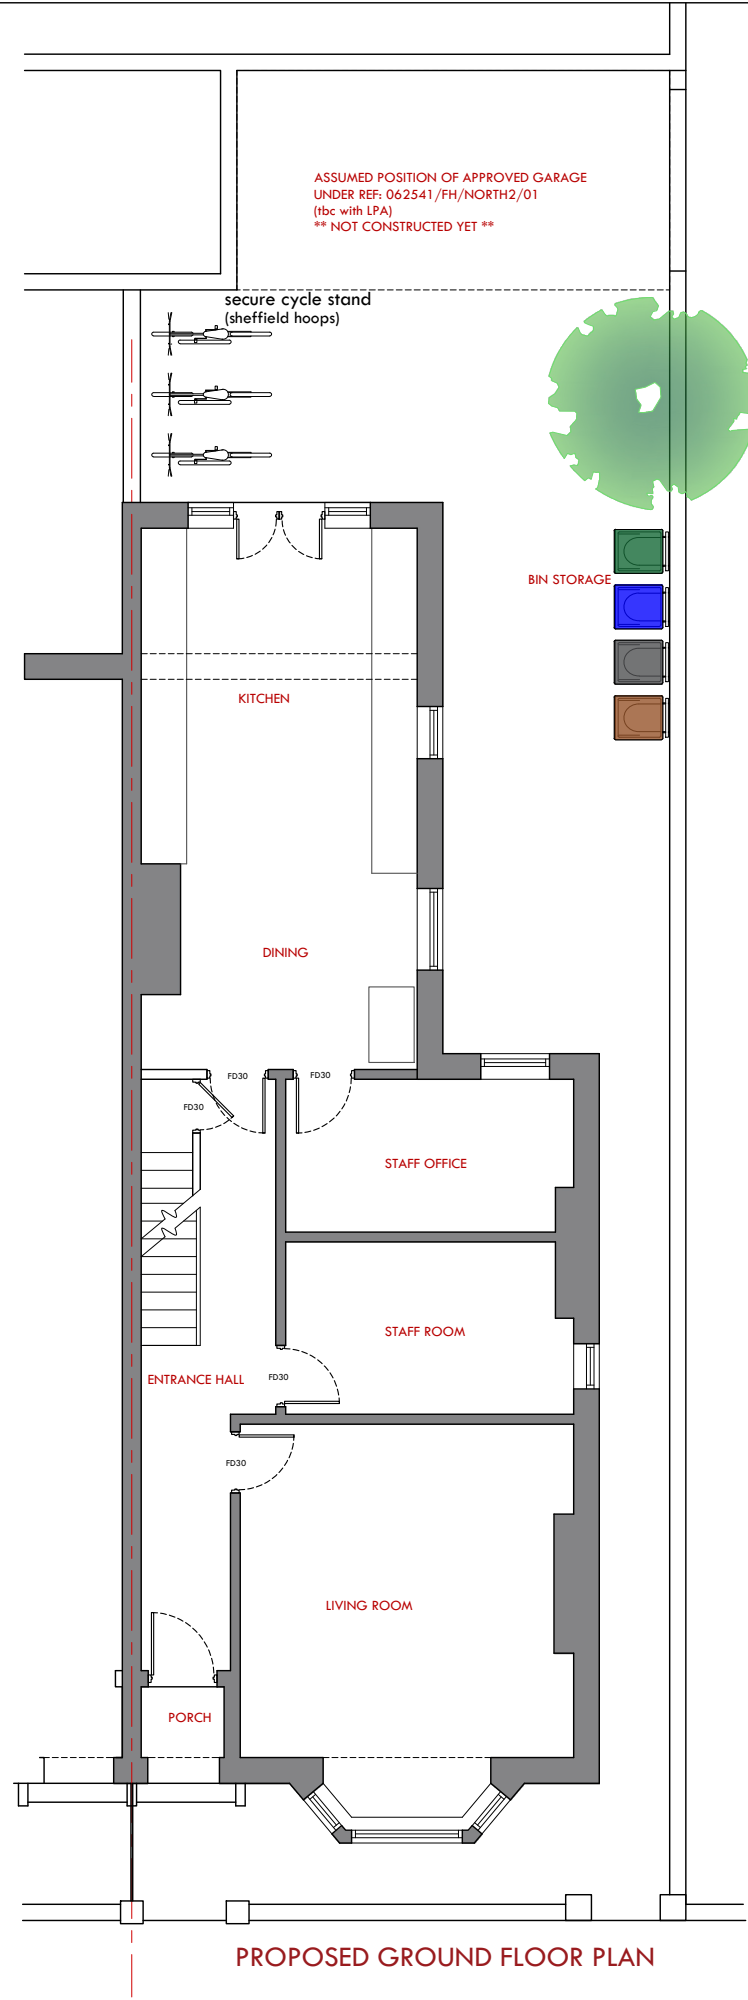
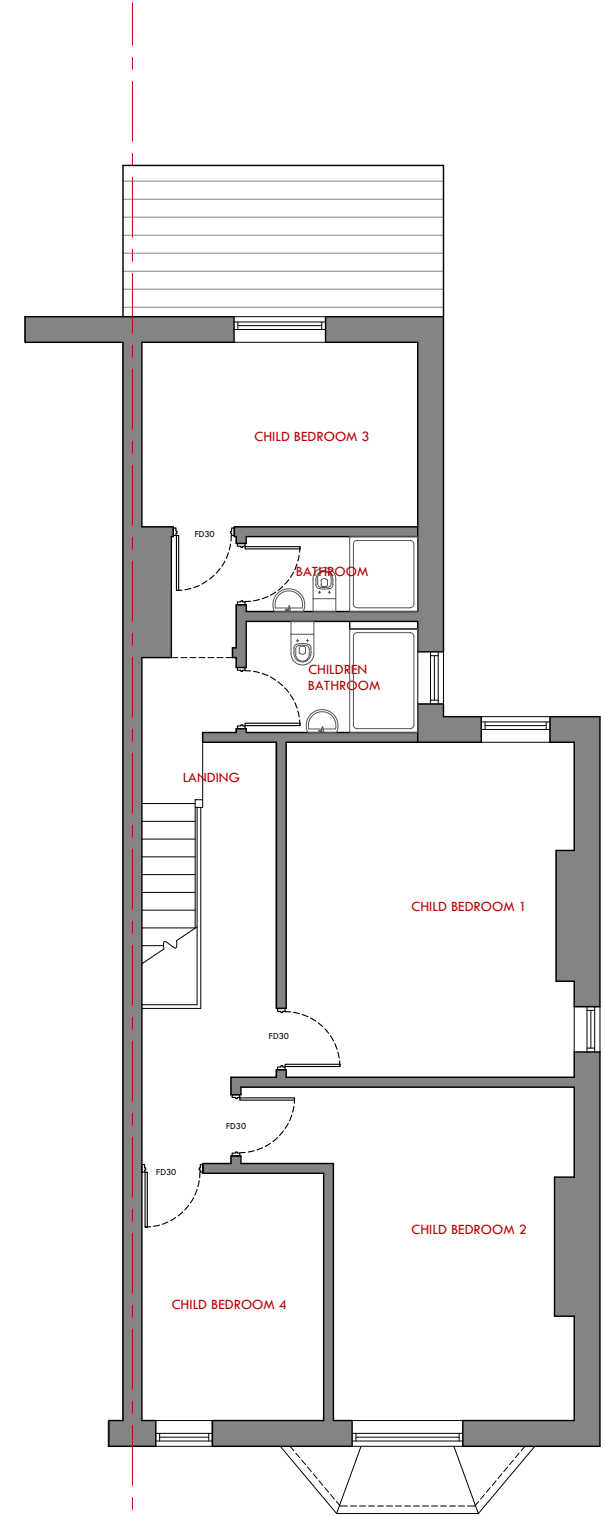


Rev

Amendments

Date

Project Title:

Proposed Change of Use from Use Class C3 (dwellinghouse) to Use Class C2 (Children's Care Home)

Client:

North Star Carehomes Ltd

Site Address:

72 Dickenson Road, Rusholme, Manchester

Postcode:

M14 5HF

Drawing Sheet:

Proposed Floor Plans

Drawing Status:

Planning

Proj No:

25-289

Dwg No:

P-101

Scale:

1:100 @ A3

Rev:

00

Designed By:

TAMK

Drawn By:

RK

Checked By:

MKWA

Date of 1st Issue:

11.09.2025

Only figured dimensions are to be used. All dimensions to be checked on site prior to construction, order or manufacture of any element. In the event of any discrepancy, notify MKW Architecture Ltd immediately. This drawing remains the copyright of MKW Architecture Ltd and shall not be copied in whole or part without prior written consent of the Company Director.

MKW Architecture Ltd

Suite 31, East Business Centre, Dawry St, Oldham, OL8 2PF

T: +44(0)7932932599

E: info@mkwarchitecture.com W: www.mkwarchitecture.com

mkw:architecture

architectural design development consultancy

architectural practice