


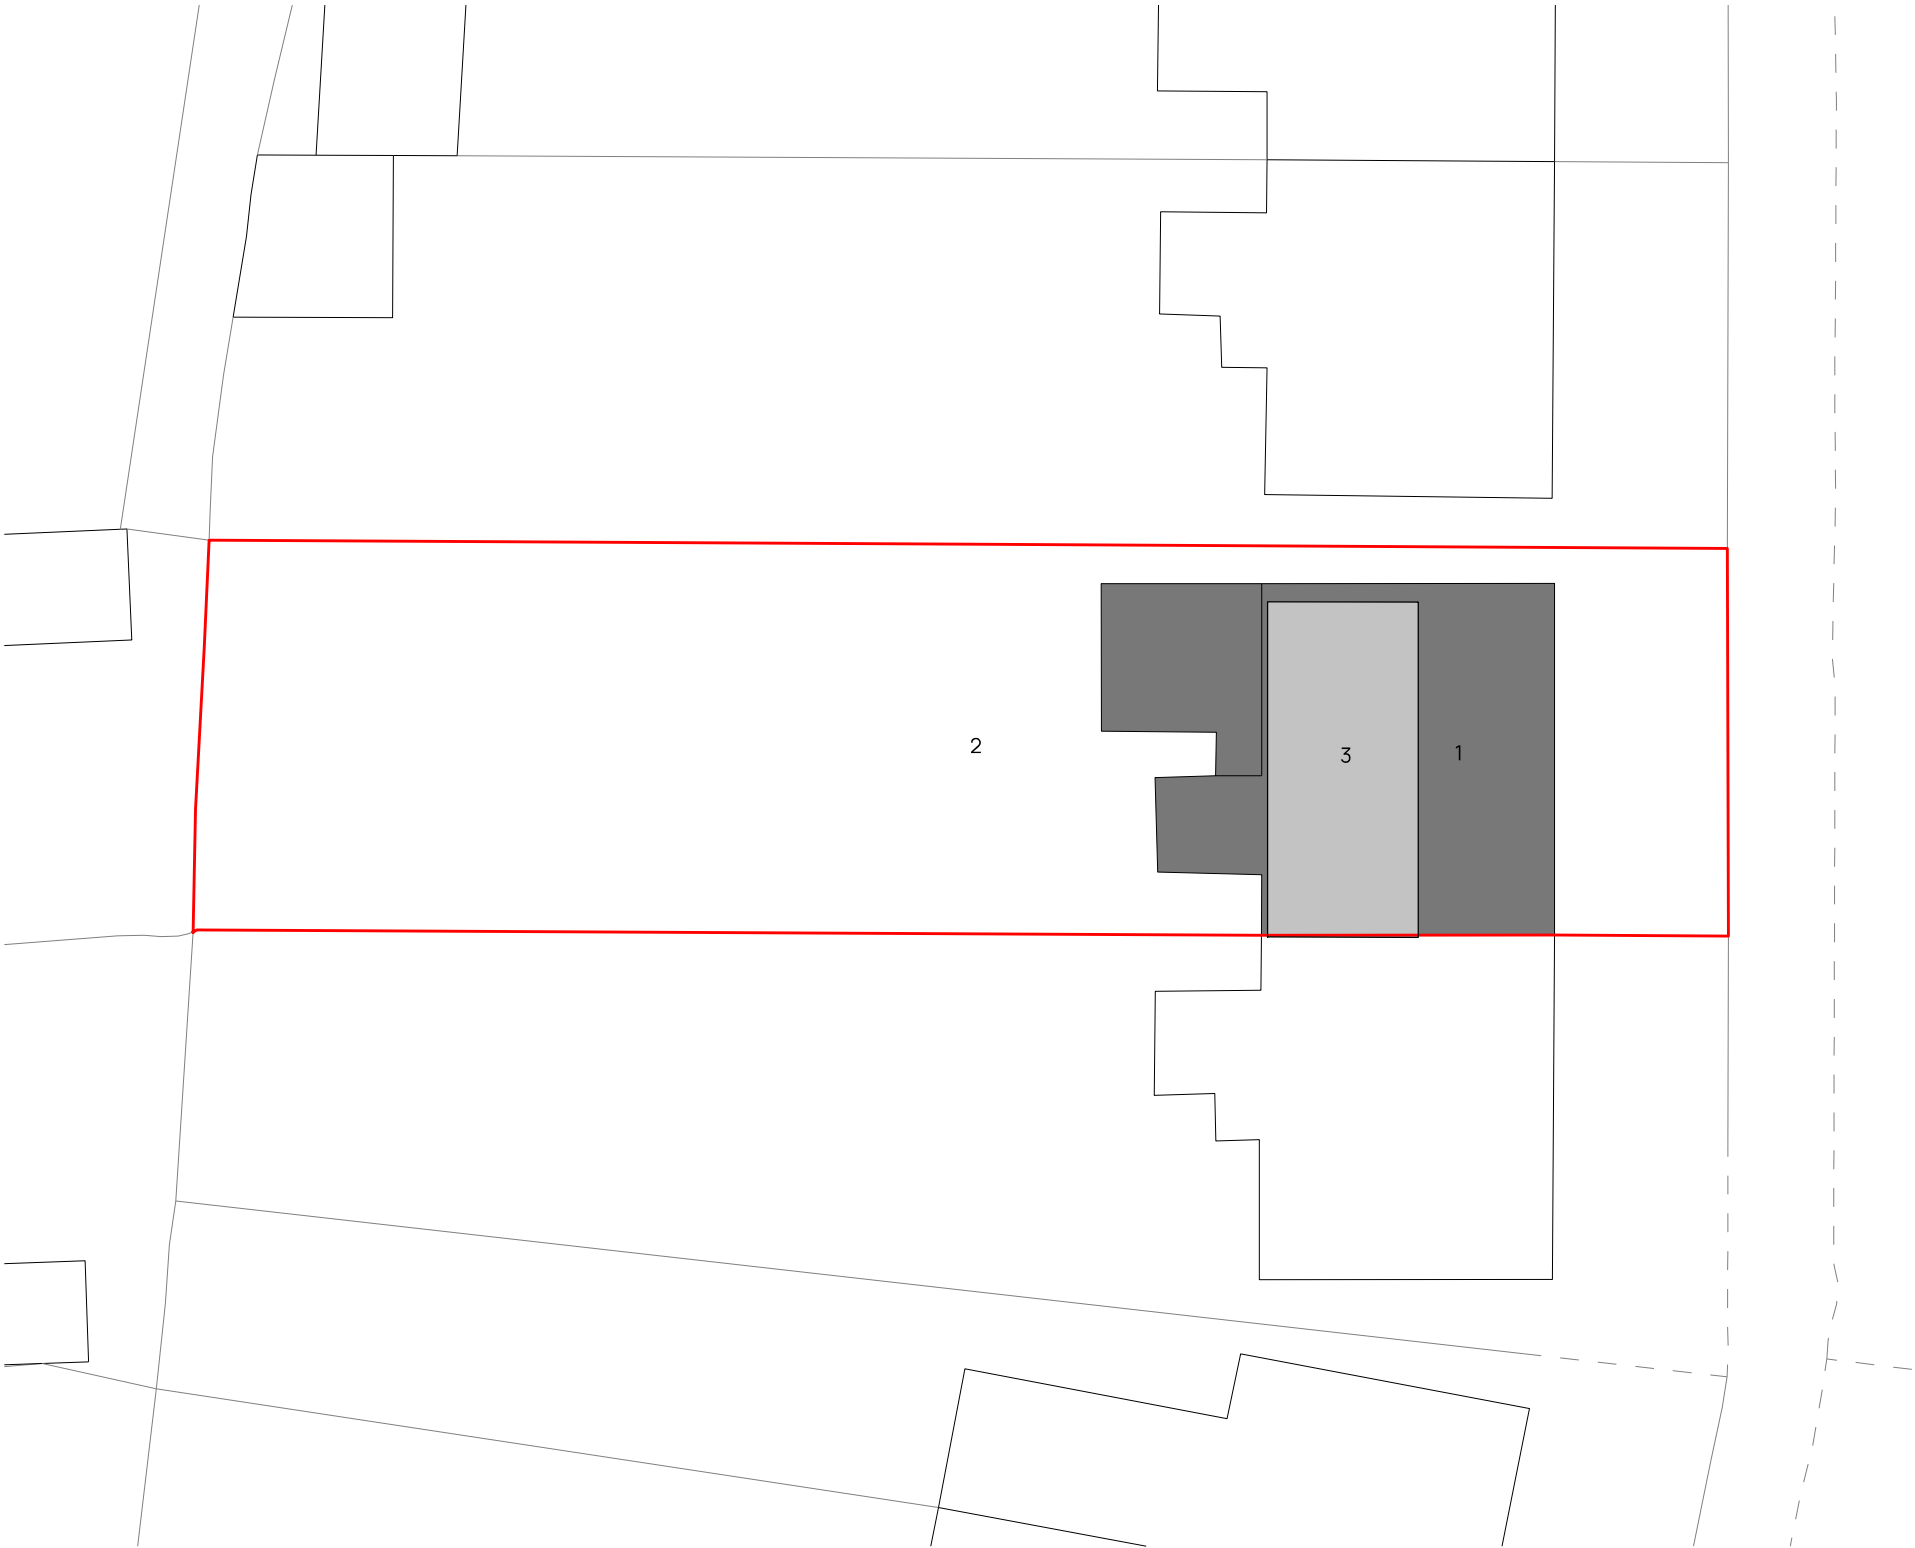

- 1. Existing House
- 2. Garden
- 3. Primary Dormer

01	08-08-25	Revised following planners comments
rev	date	description

Project				OSWALD ROAD, CHORLTON			
Title				SITE PLAN AS PROPOSED			
Project No	25-03	Drawing No	L(-1)011	Status	PLANNING		
Scale	1:200@A3	Date	APR 2025	Rev	01		

