




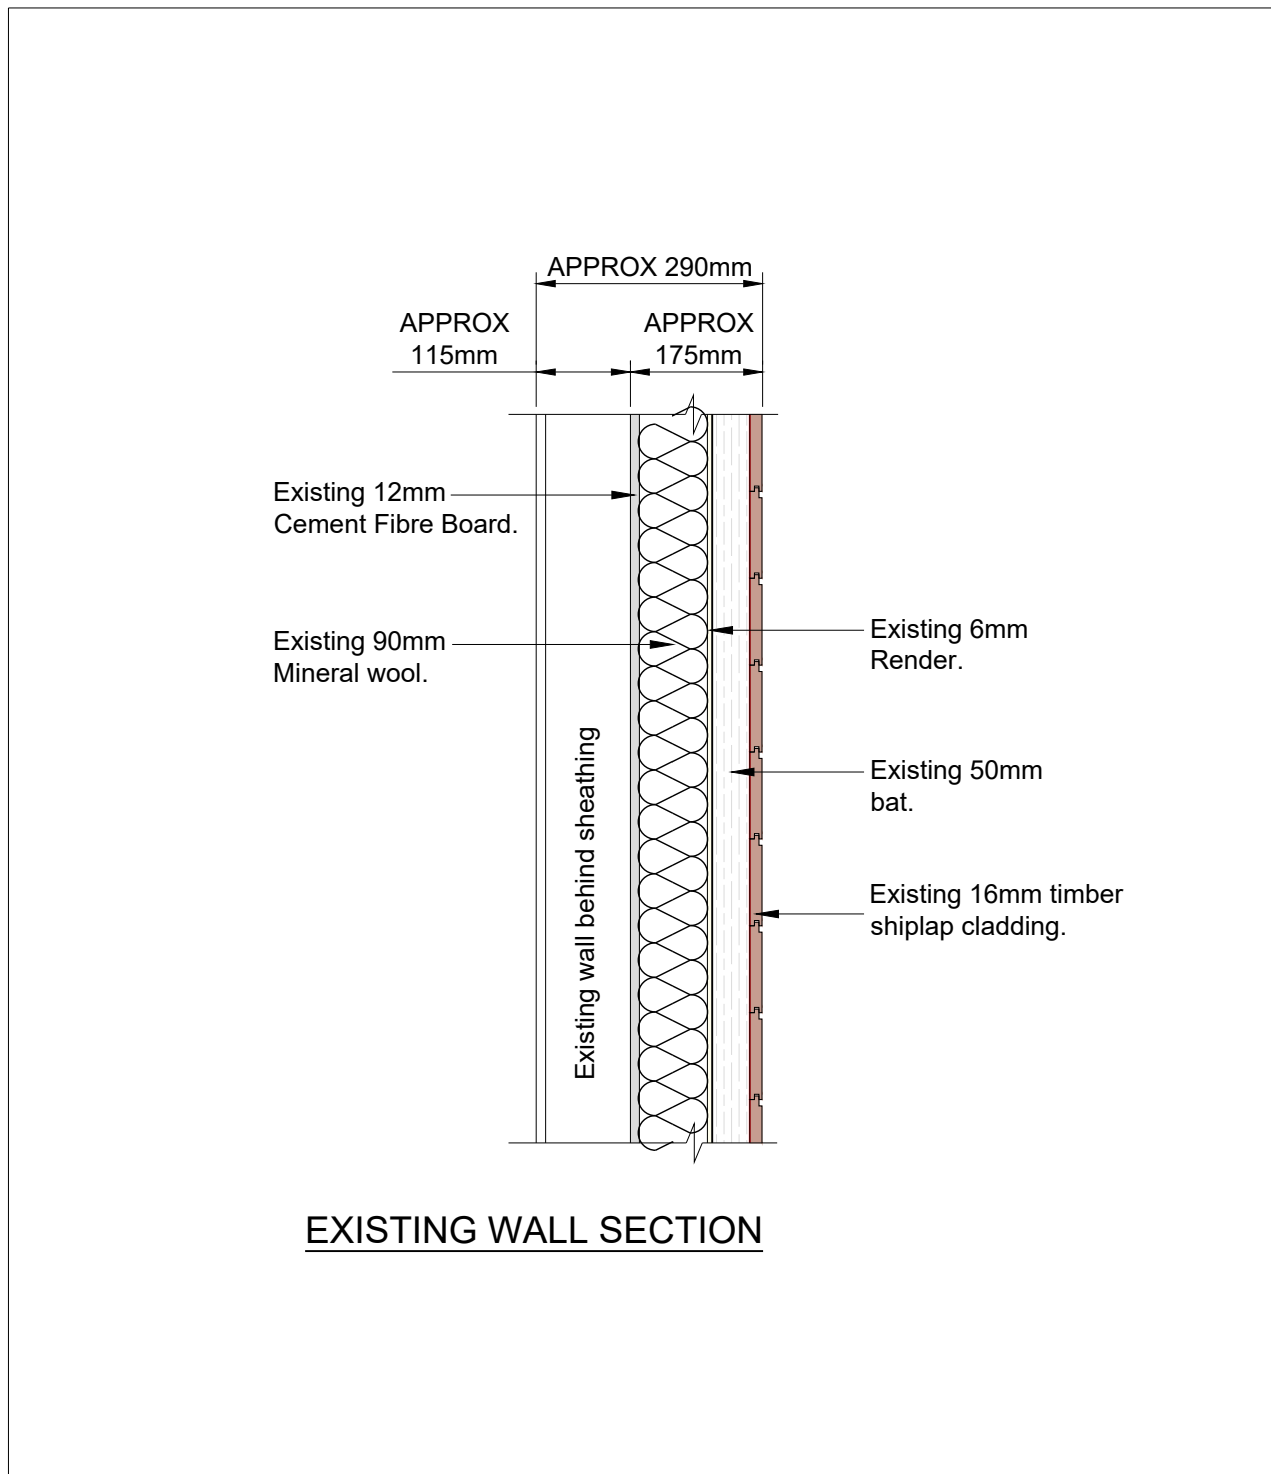


EXISTING WALL SECTION

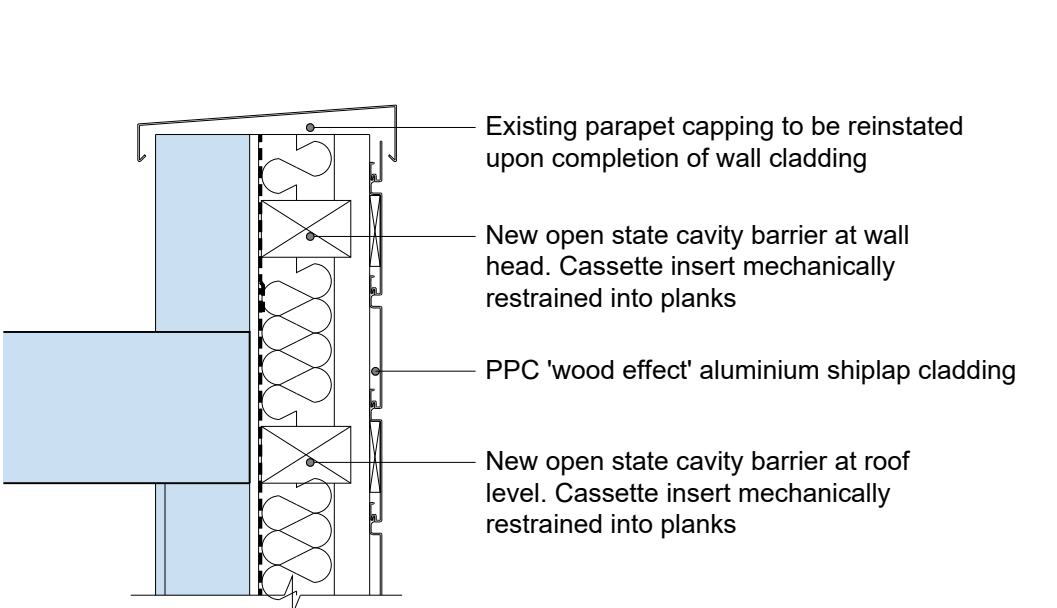


PROPOSED PARAPET JUNCTION

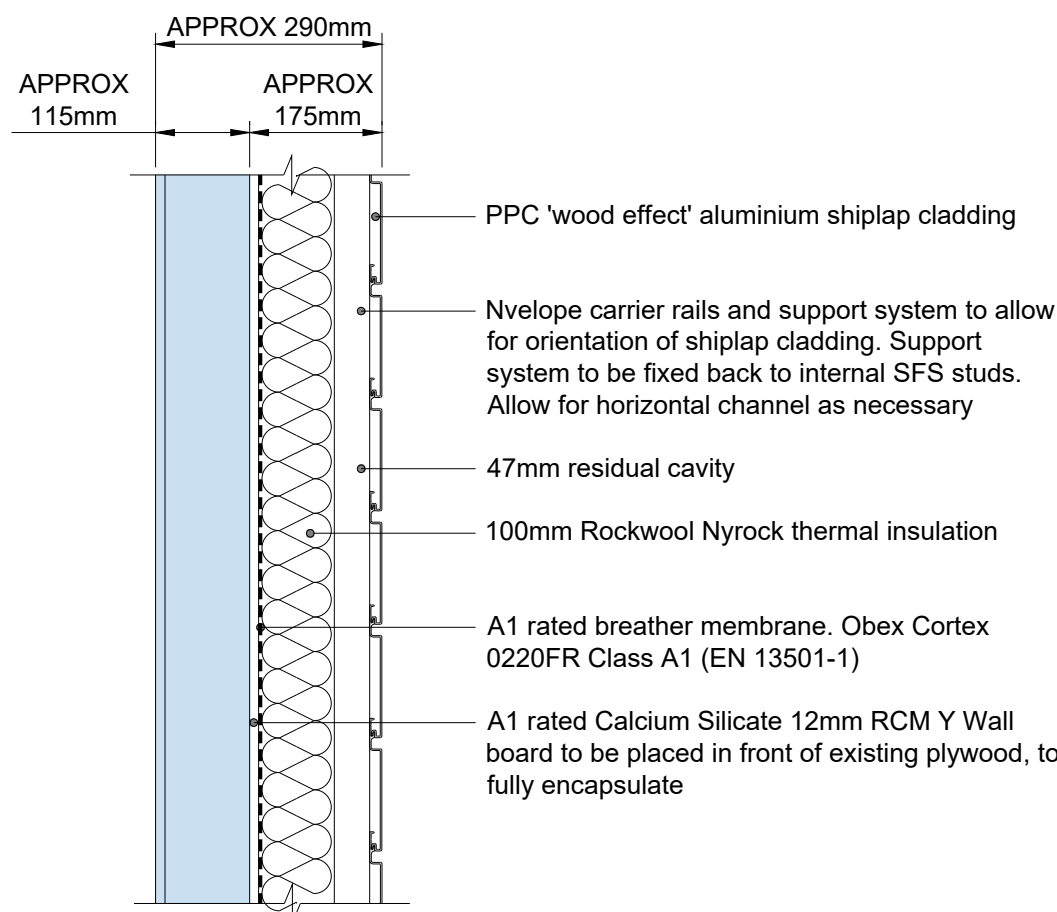


PROPOSED WALL SECTION

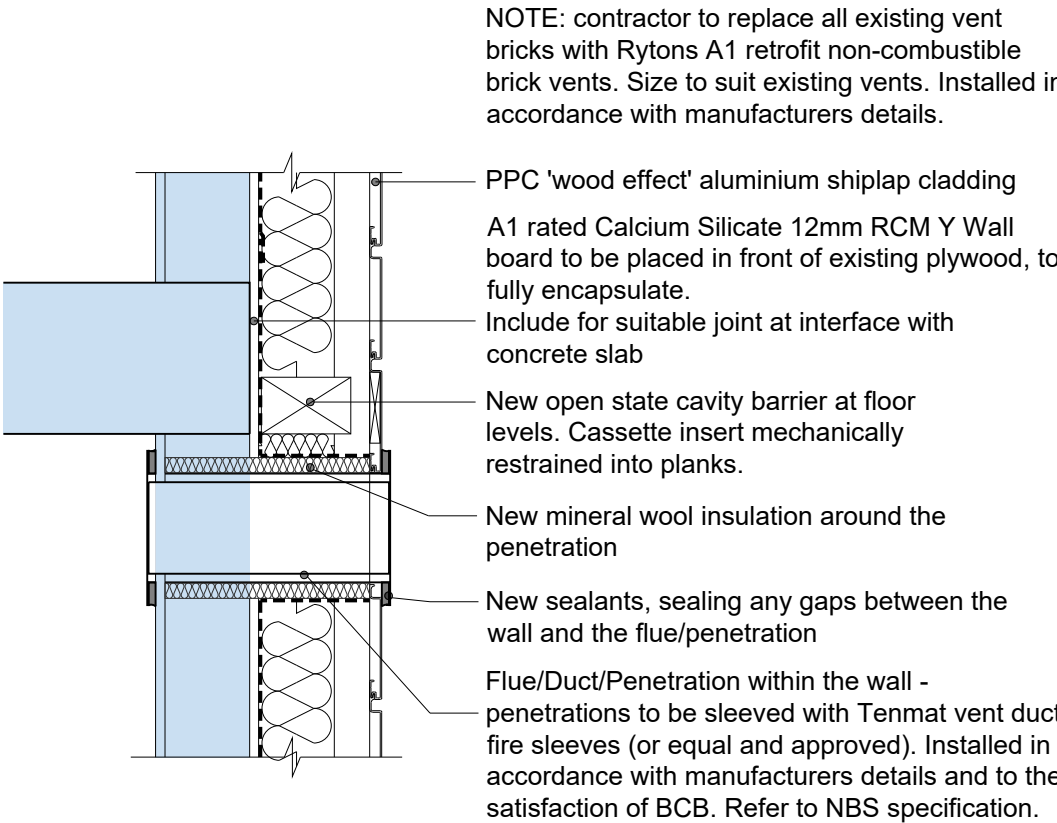


PROPOSED FLOOR JUNCTION & EXTRACT VENT SECTION

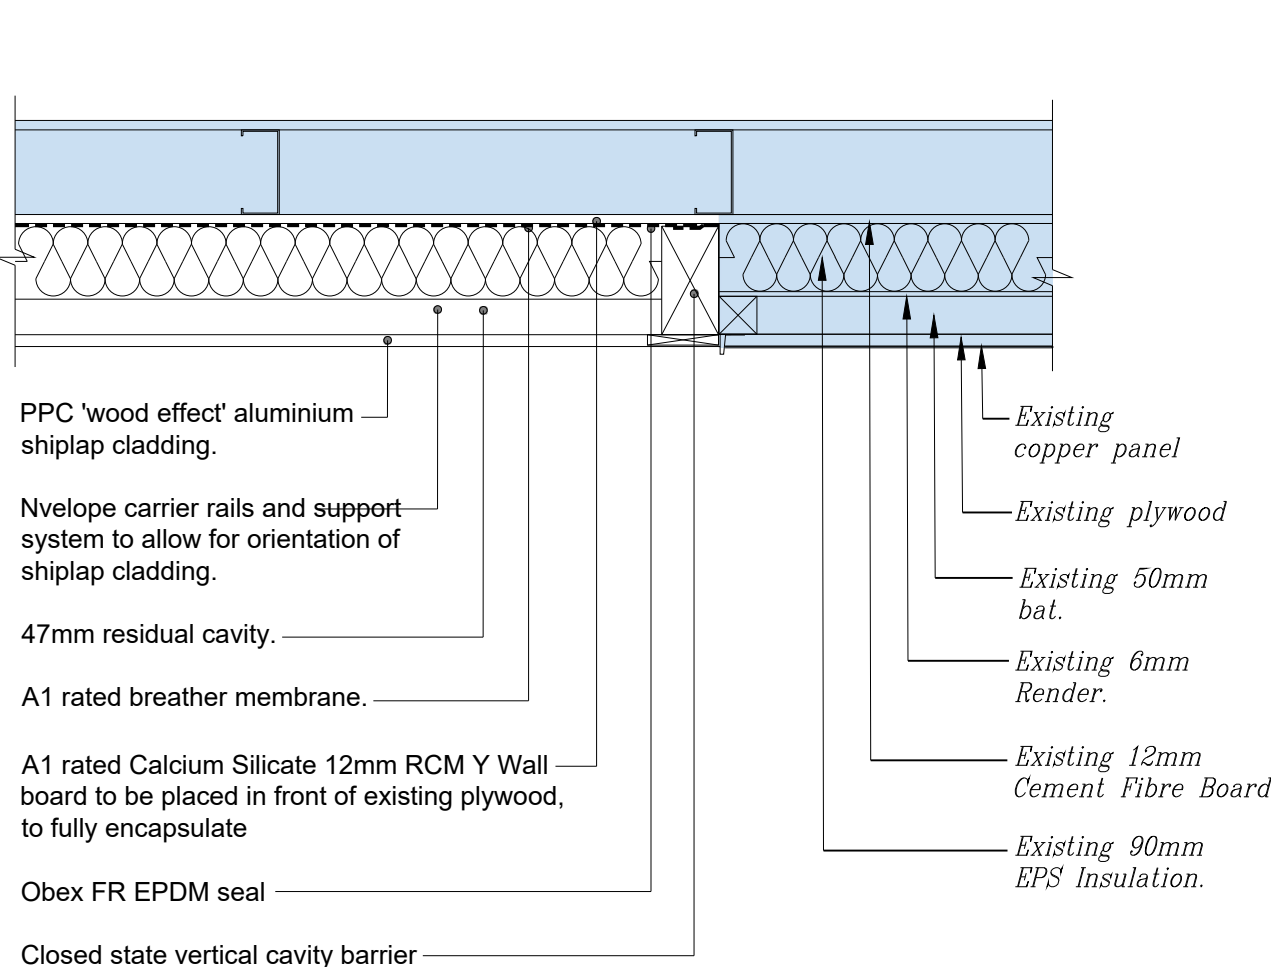


COPPER ABUTMENT PLAN DETAIL

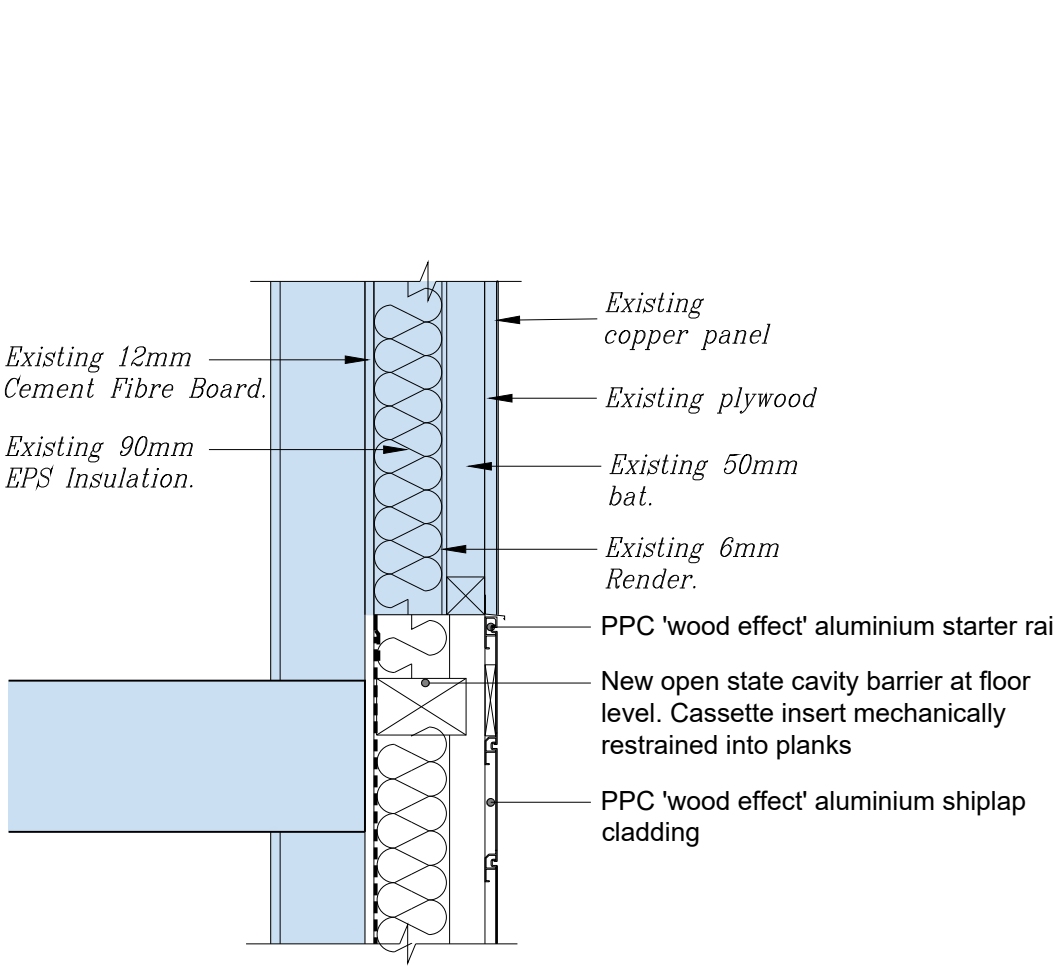


COPPER ABUTMENT SECTION DETAIL

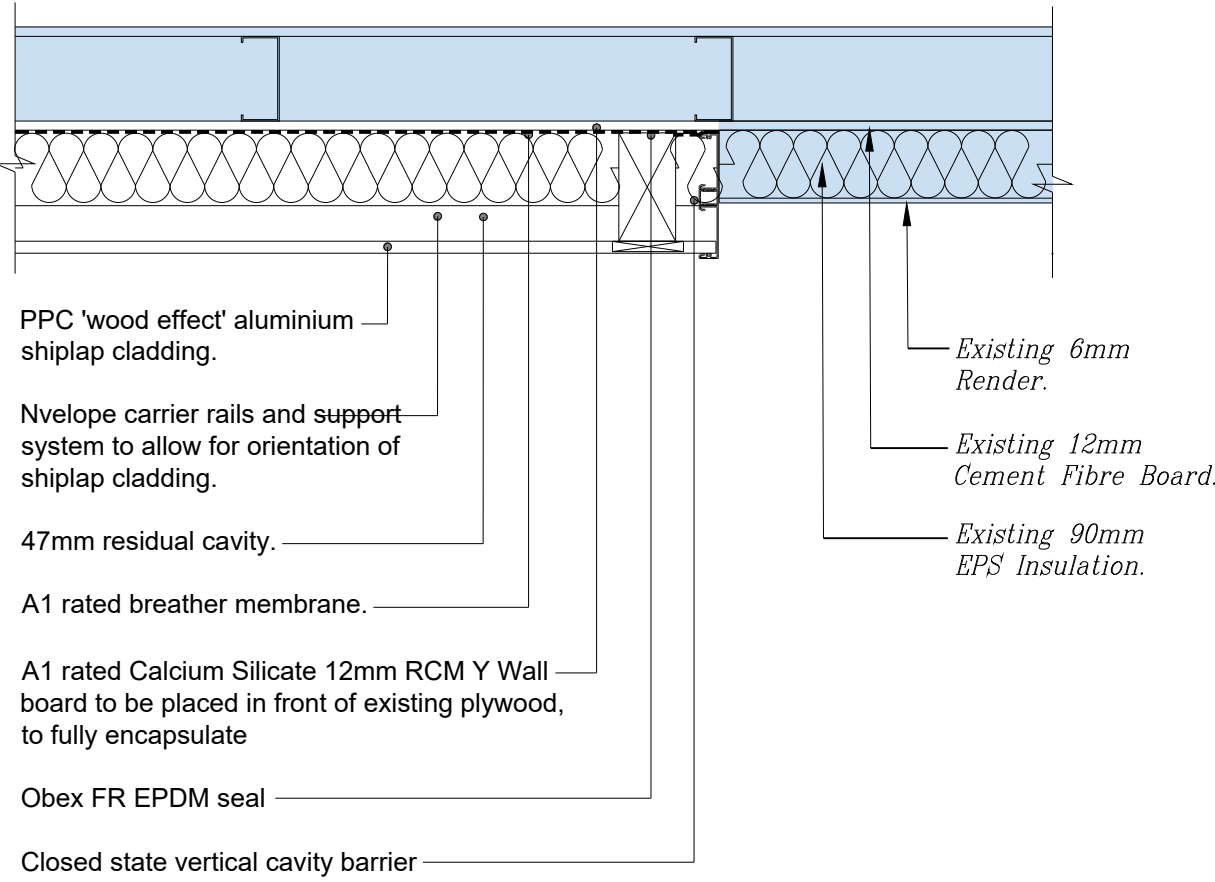


RENDER ABUTMENT PLAN DETAIL

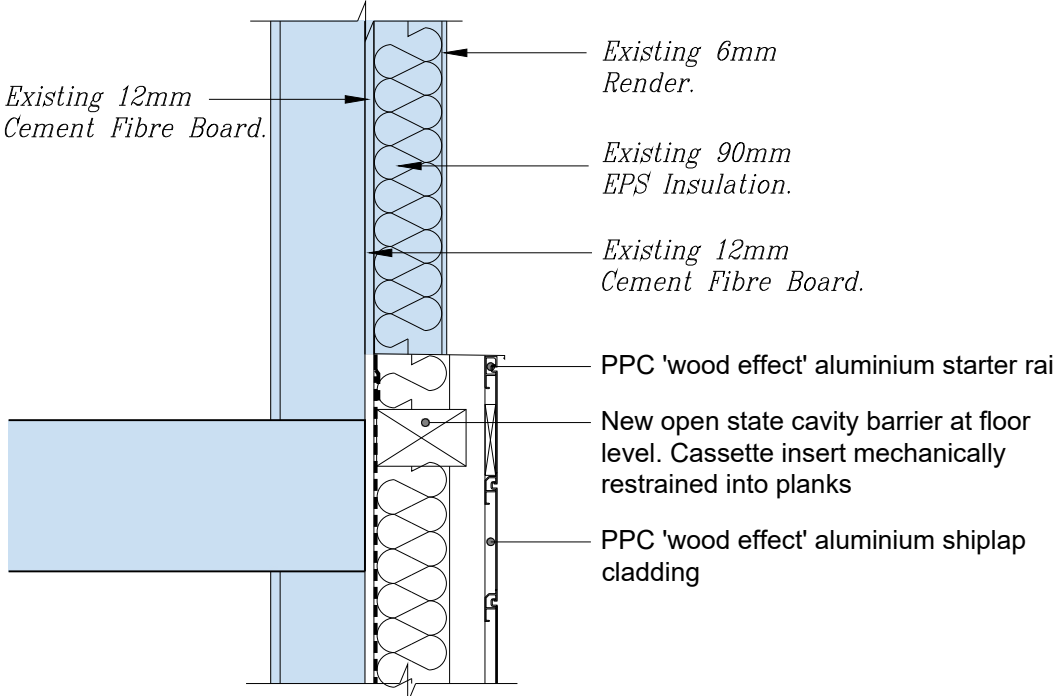


RENDER ABUTMENT SECTION DETAIL

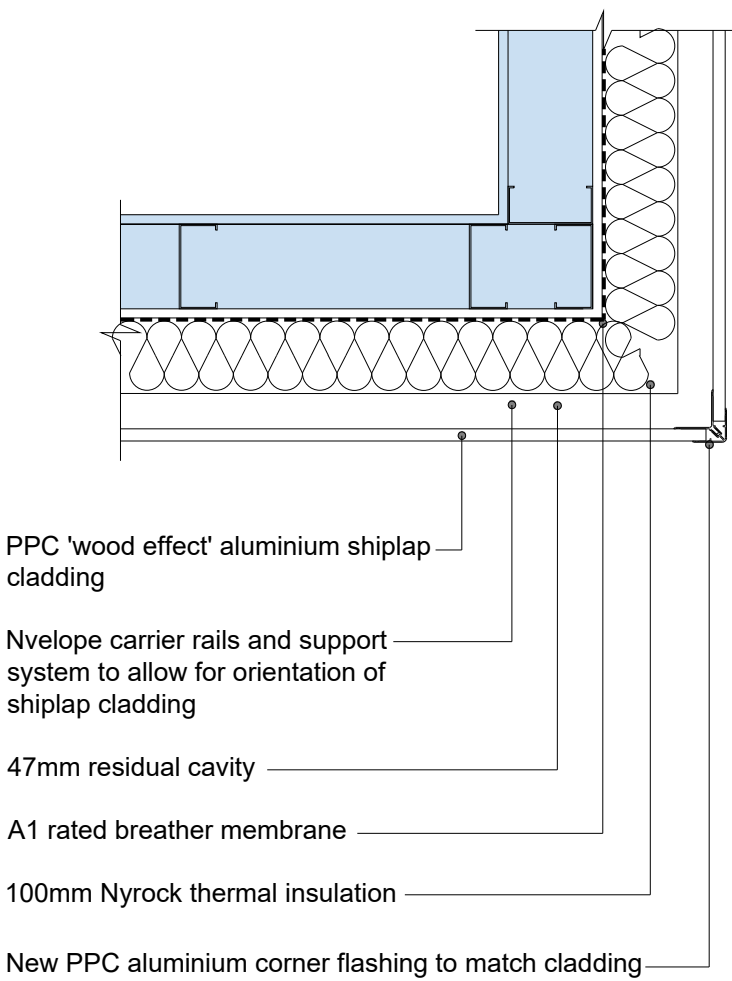


PROPOSED CORNER DETAIL

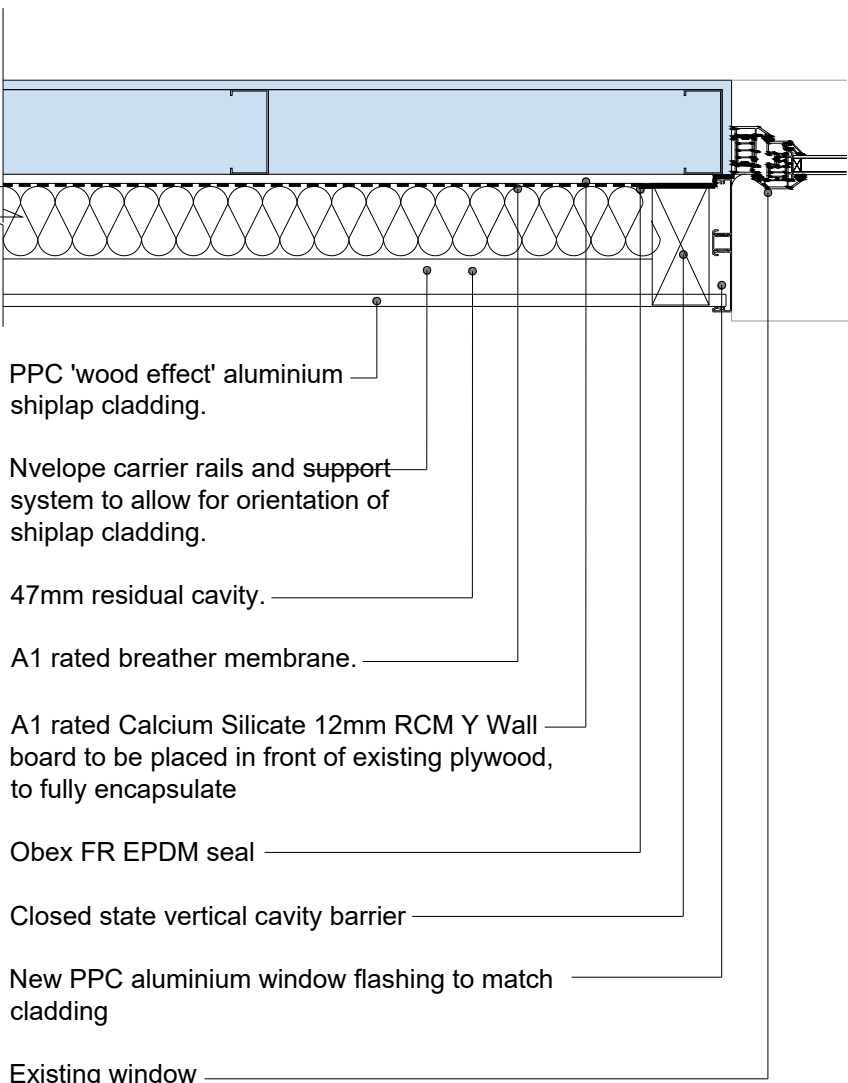


PROPOSED JAMB DETAIL

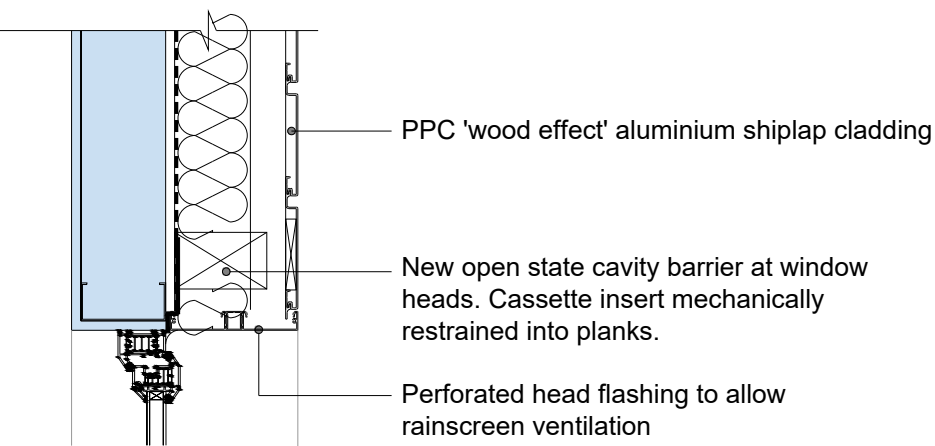


PROPOSED HEAD JUNCTION

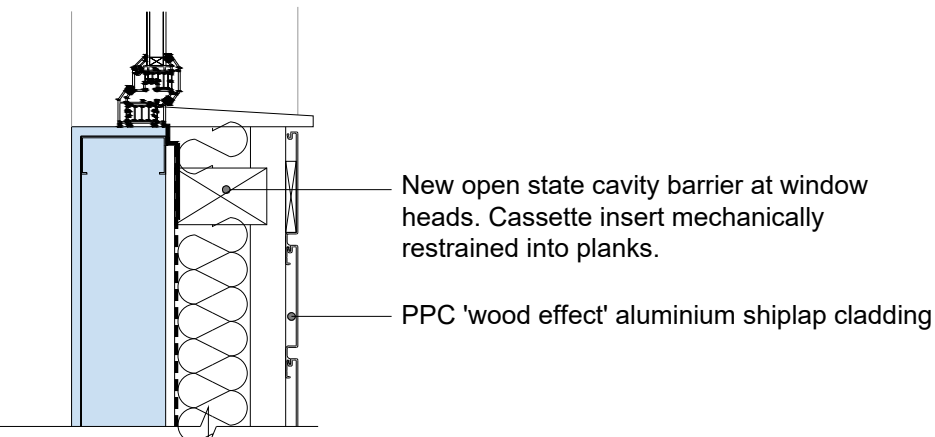

PROPOSED CILL JUNCTION

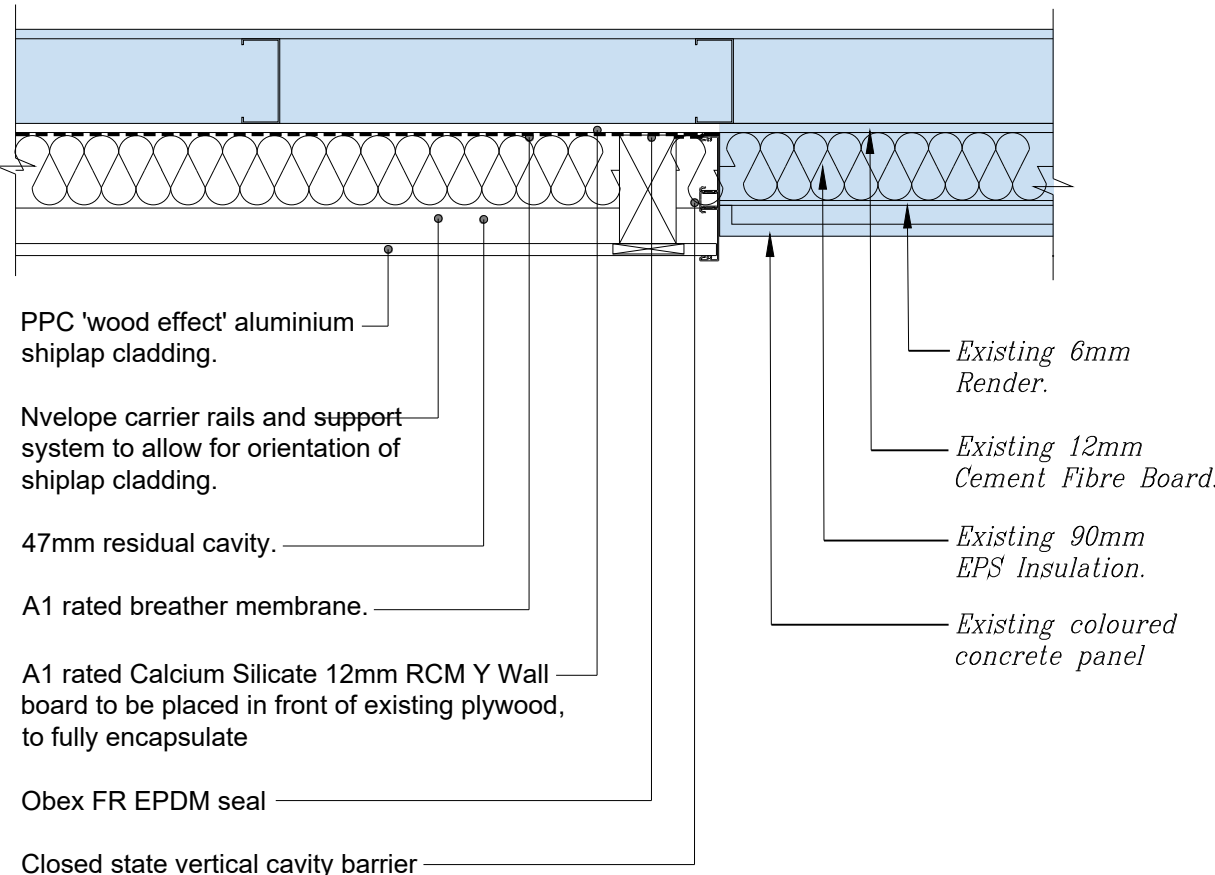

CONCRETE PANEL ABUTMENT PLAN DETAIL

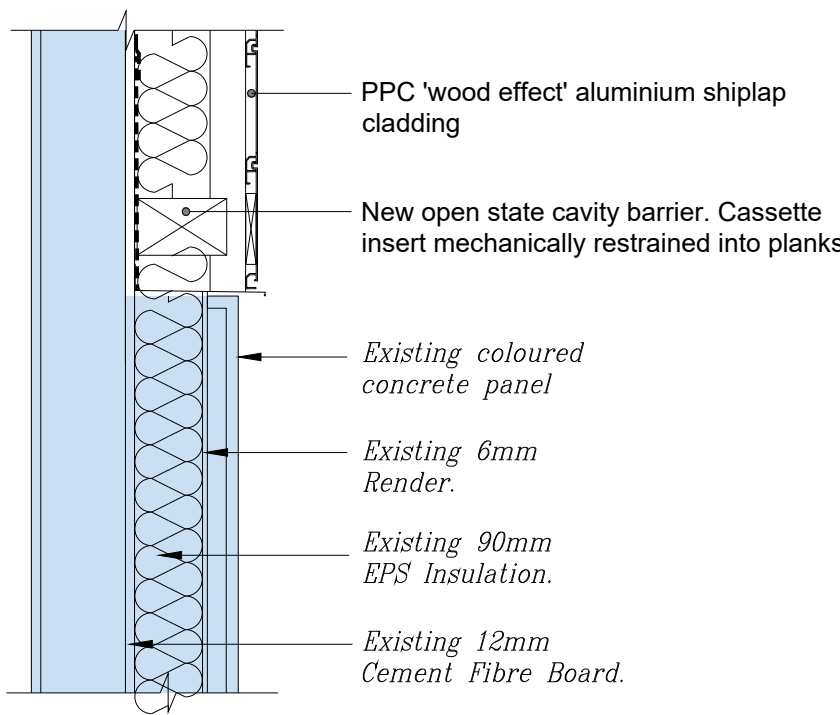

CONCRETE PANEL ABUTMENT SECTION DETAIL

© This Drawing and its contents are strictly the copyright of Thomasons

GENERAL NOTES

- DRAWINGS ARE TO BE READ IN CONJUNCTION WITH ALL RELEVANT SPECIFICATIONS, ENGINEERS, ARCHITECTS & SERVICES DRAWINGS, INCLUDING APPROVED BUILDERS WORK DRAWINGS. CONTRACTOR TO NOTIFY ENGINEERS OF DISCREPANCIES BETWEEN STRUCTURAL DRAWINGS AND SPECIFICATIONS OR OTHER DRAWINGS.
- ALL DIMENSIONS ARE IN MILLIMETRES UNLESS NOTED OTHERWISE.
- DO NOT SCALE FROM THE DRAWINGS OR THE COMPUTER DIGITAL DATA. ONLY FIGURED DIMENSIONS ARE TO BE USED.
- THE CONTRACTOR SHALL BE RESPONSIBLE FOR THE DESIGN, FABRICATION, ERECTION AND REMOVAL OF ALL TEMPORARY WORKS AND SHALL PROVIDE ALL TEMPORARY BRACING AS NECESSARY TO MAINTAIN STRUCTURAL STABILITY DURING CONSTRUCTION.
- IF THE CONTRACTOR CONSIDERS THAT HE DOES NOT HAVE SUFFICIENT INFORMATION TO SAFELY COMPLETE THE WORKS DETAILED ON THIS DRAWING, HE SHOULD CONTACT THE ENGINEER.

CDM DESIGNER'S RISK ASSESSMENT

THOMASONS ASSUME THAT THE CONTRACTOR IS COMPETENT IN MATTERS OF HEALTH & SAFETY AND IS AWARE OF ALL THE NORMAL RISKS ASSOCIATED WITH CONSTRUCTION OF THE TYPE SHOWN ON THIS DRAWING. REMAINING UNUSUAL RISKS ARE :-

CONSTRUCTION

- Hot works not allowed on site for the duration of the works.
- Contractor to be aware of the areas of the site which are to remain live during different phases of the construction works and adopt necessary measures to segregate building users / members of the public from the areas of construction.
- Contractor to ensure existing structure is not modified without prior approval from Thomasons.
- Contractor to ensure safe working at height methods are in place including providing nets where required to prevent falling materials between scaffold and structure.
- Contractor to ensure that works do not compromise any alarm, dry riser or sprinkler systems or compromise any fire separation systems within the building during the works.
- Contractor to consider working methods in relation to containing noise, dust, moisture etc.

MAINTENANCE / CLEANING

NA.

DECOMMISSIONING / DEMOLITION

NA.

T1	TENDER	GK	28.04.25	AL
Rev	Description	By	Date	Chkd



VULCAN WORKS
POLLARD STREET

EXISTING & PROPOSED
TIMBER REPLACEMENT DETAILS

Status	TENDER			
Drawing No.	10349-005			Revision
Scale	Size	Drawn	Date	Passed (Tender)
1:10	A1	GK	MAR 25	KB
				Passed (Construction)
				-