



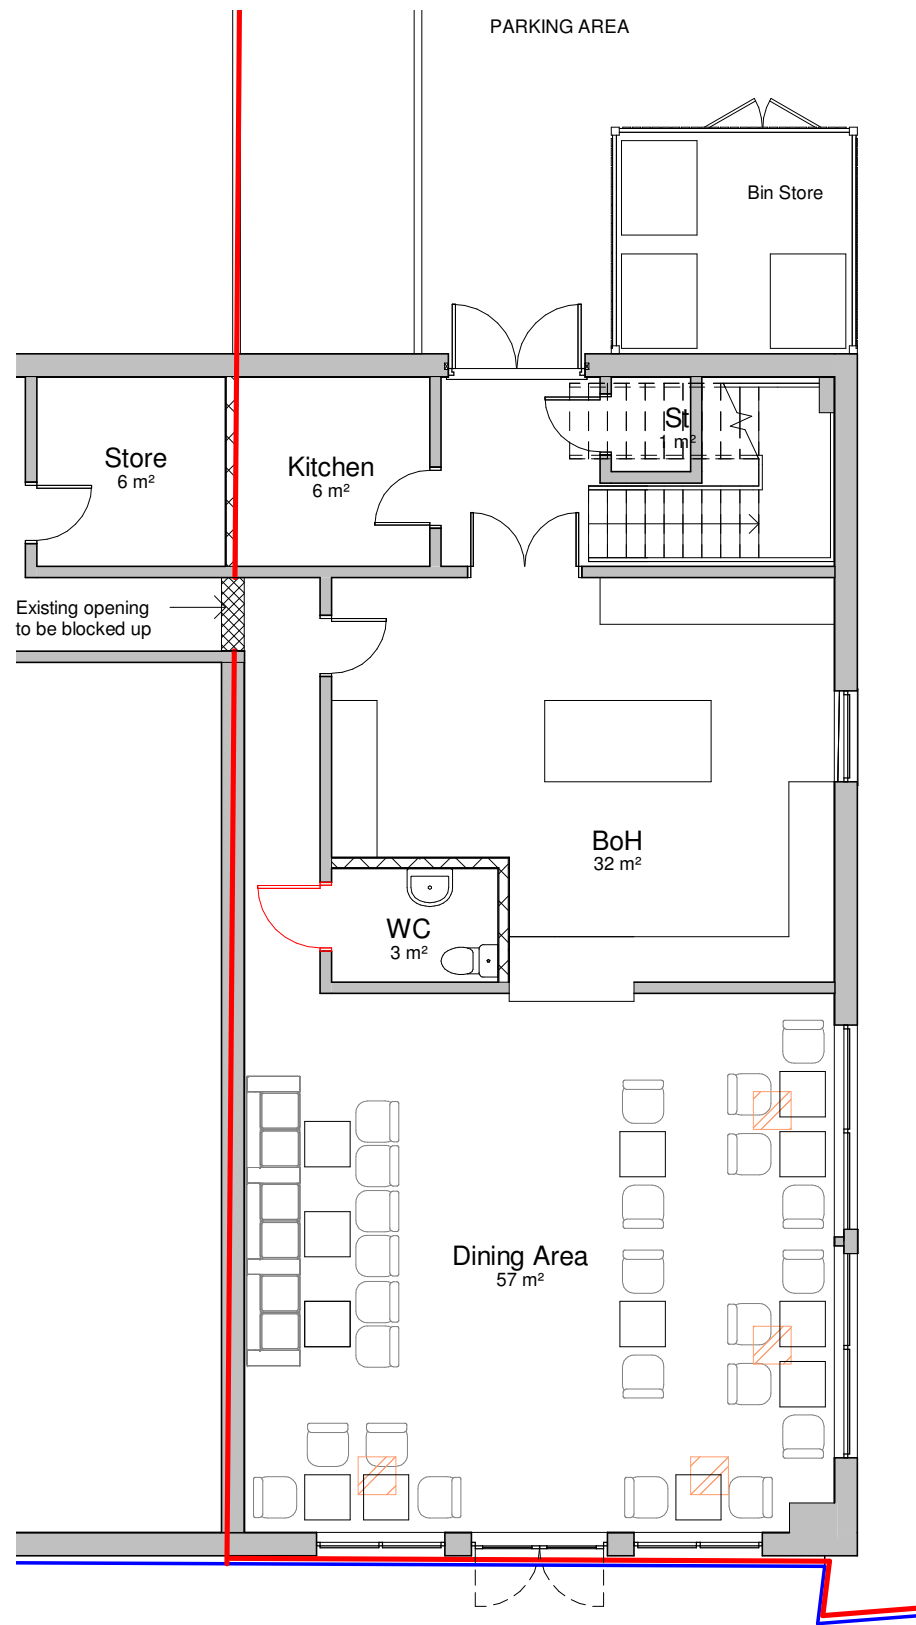


1 Proposed Ground Floor Plan
1 : 100

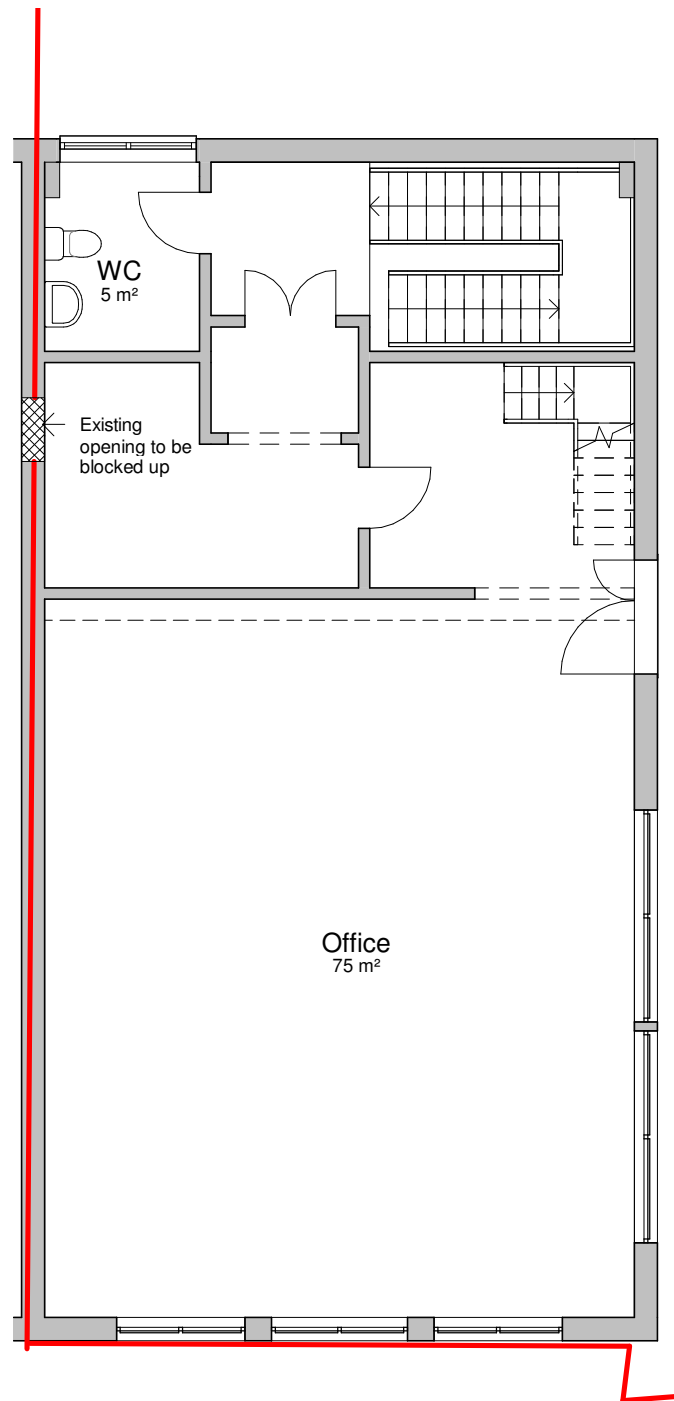

2 Proposed First Floor Plan
1 : 100



3 Proposed Mezzanine
1 : 100

 

General Notes
The Architect shall have no responsibility for any use made of this document other than for that which it was prepared and issued.
All dimensions should be checked on site. Do not scale from this drawing.
To be read in conjunction with all other Consultant's drawings.
The Architect to be immediately notified of any discrepancies.
Copyright on this drawing retained by the Architect.

LEGEND

- Site Boundary
- Owned by Client

P2	28/07/2025	SA	SH	Amended Proposal
P1	17/06/2025	SA	SH	Initial Issue
No.	Date	Dwn	App	Revision or reason for issue

Client
Zainhub (Manchester) Ltd

createitstudios
... leave an impression
Create It Studios (NW) Ltd
3 Stevenson Square,
Manchester
M1 1DN
info@createitstudios.co.uk

Project Title
Unit 1-8 Eurocentre, Bury New Road,
Manchester, M8 8EB

Scale / North Point
1 : 100

Drawing Title
Proposed Floor Plans

Drawing Number
A1610(02)AP002
Drawing Status
Preliminary
Revision
P2