


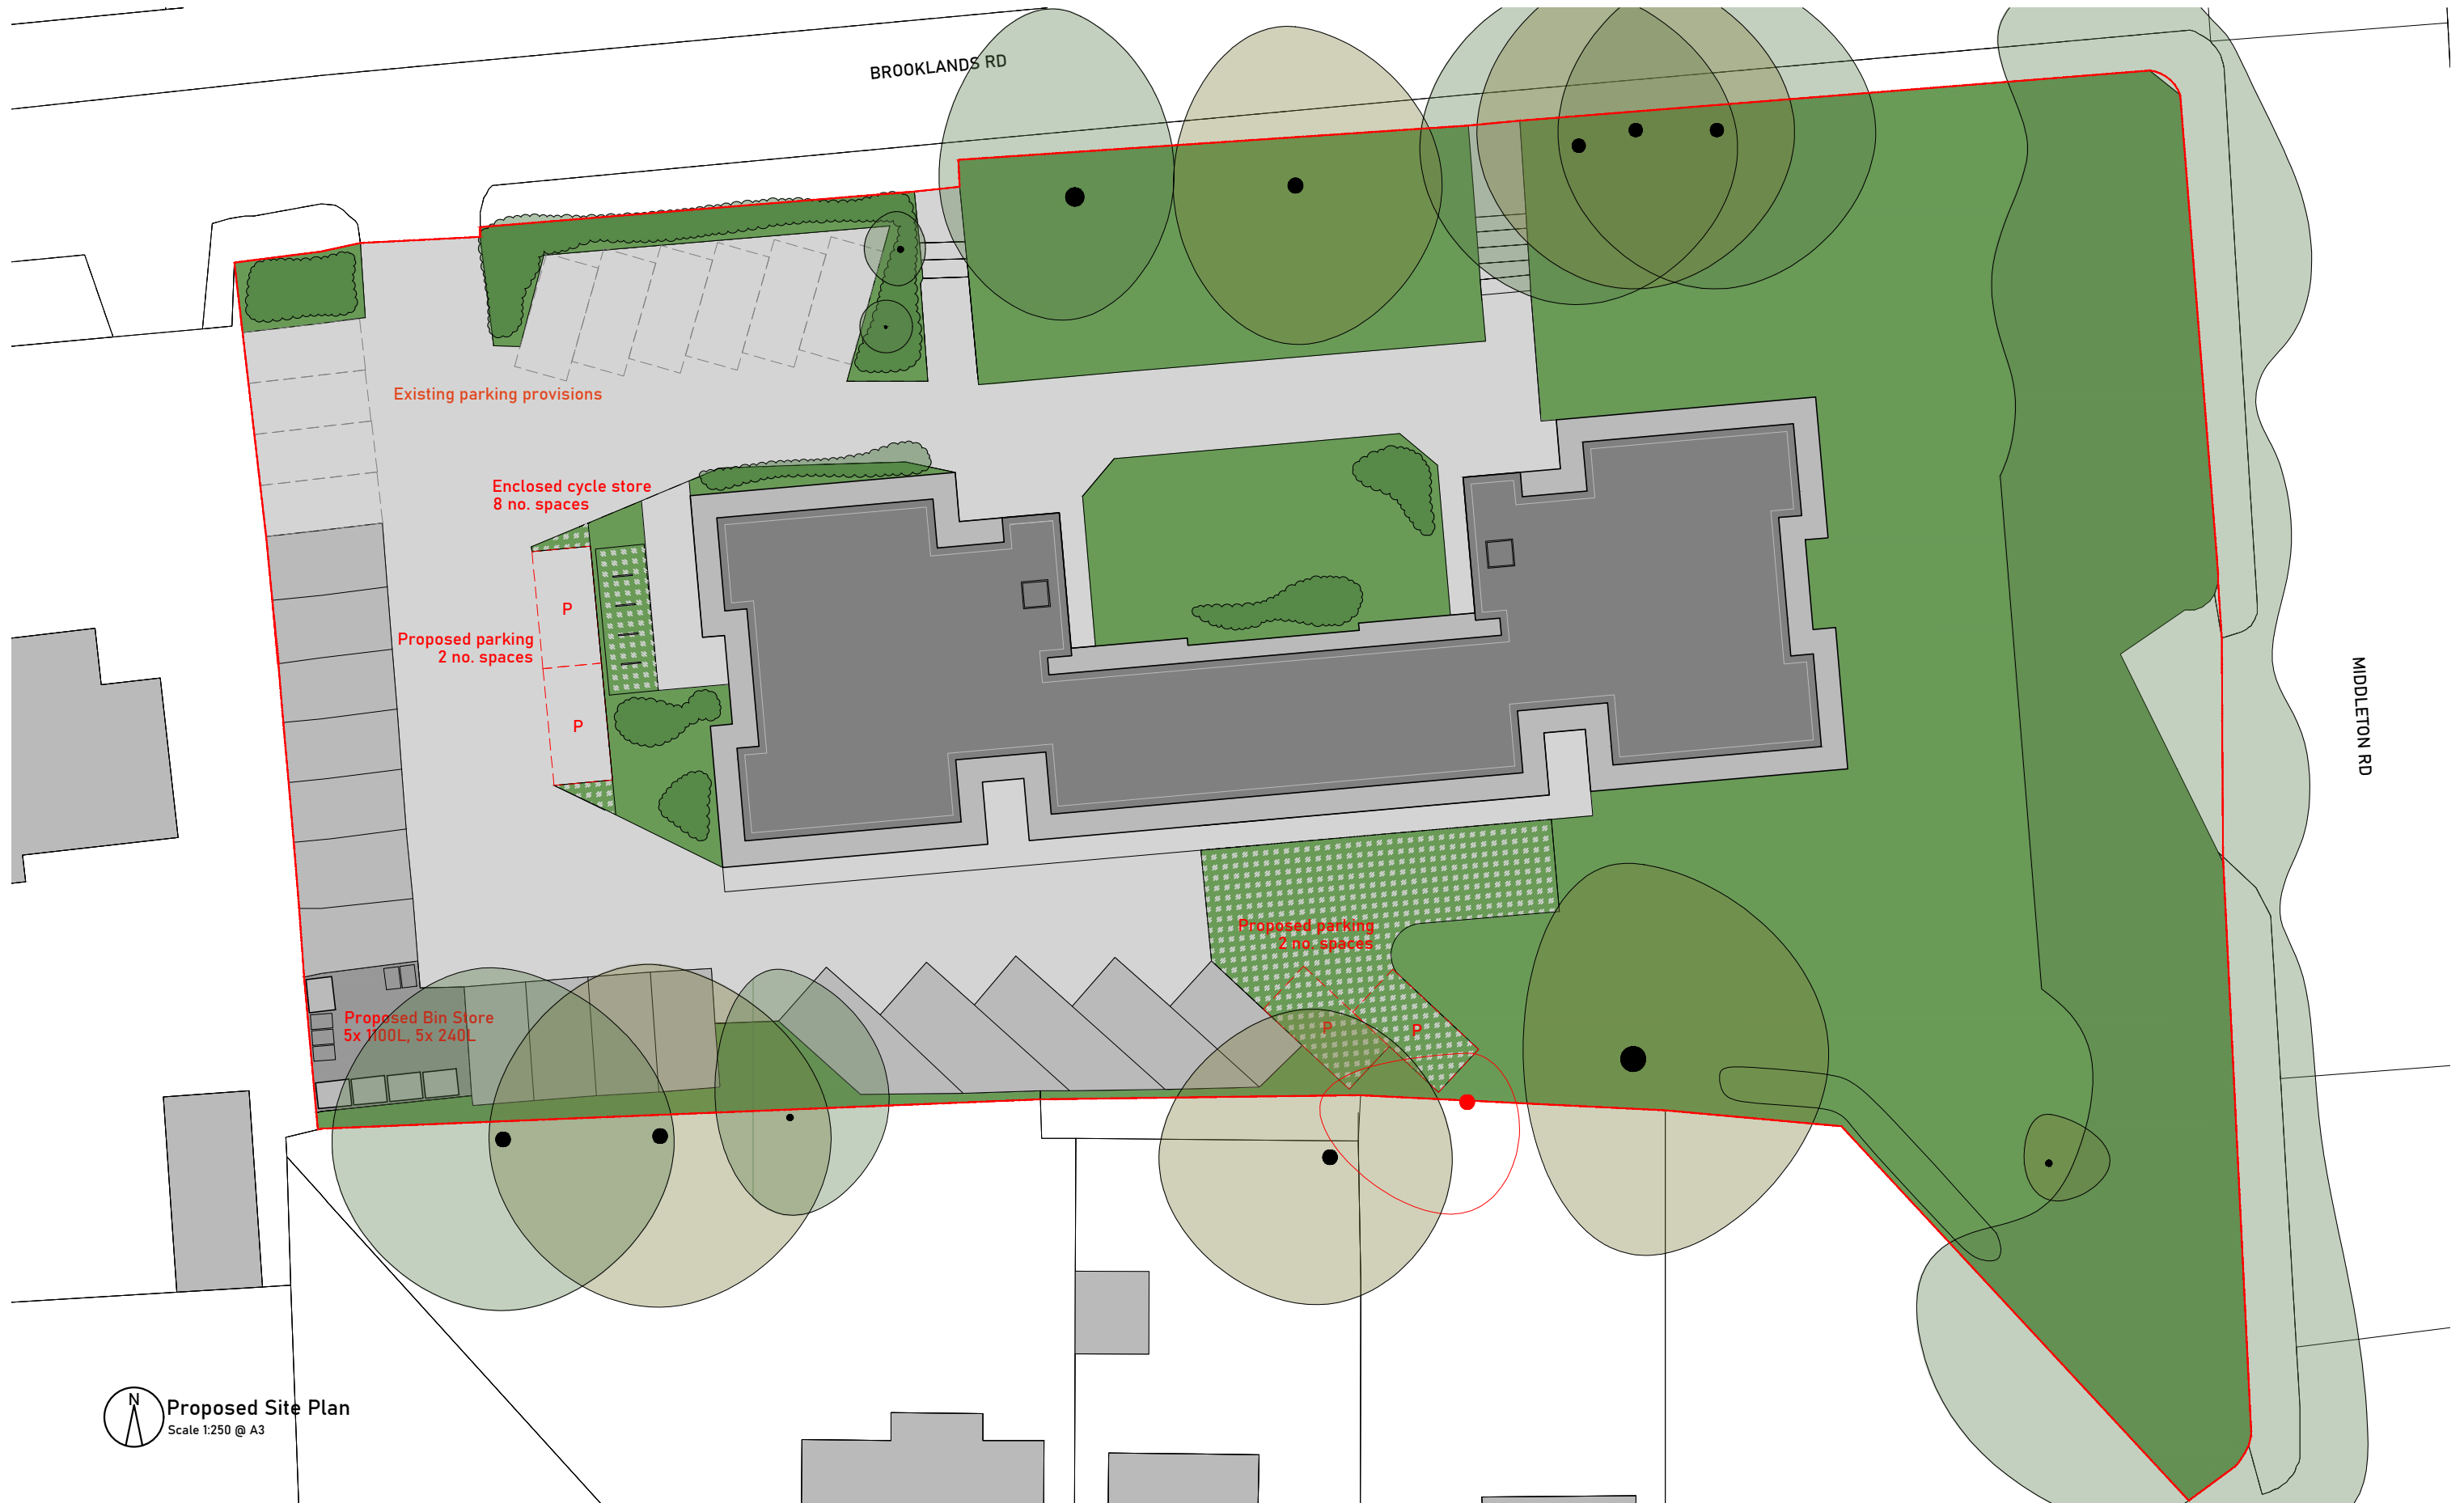

Issued For PLANNING		Rev.	Description	Date	Signed	Checked			A3 Scale 1:250	Date 07.10.25	Drawn by SS	Checked by ME	<div>ME ARCHITECTS</div> <div>113 Fore Street, Hertford Hertfordshire, SG14 1AS</div> <div>T – 07764 496 345 E – info@me-architects.co.uk</div>	
General Notes: THIS DRAWING HAS BEEN PREPARED BY MICHAEL EALES ARCHITECTS AND THE DATA CONTAINED HEREIN MAY BE USED OR REPRODUCED ONLY WITH MICHAEL EALES ARCHITECTS' APPROVAL.									Drawing Title Proposed Site Plan					
									Project Hilltop Court, Manchester M8 4JH					
									Project no. 24 / 264	Drawing no. 003	Revision 05			