


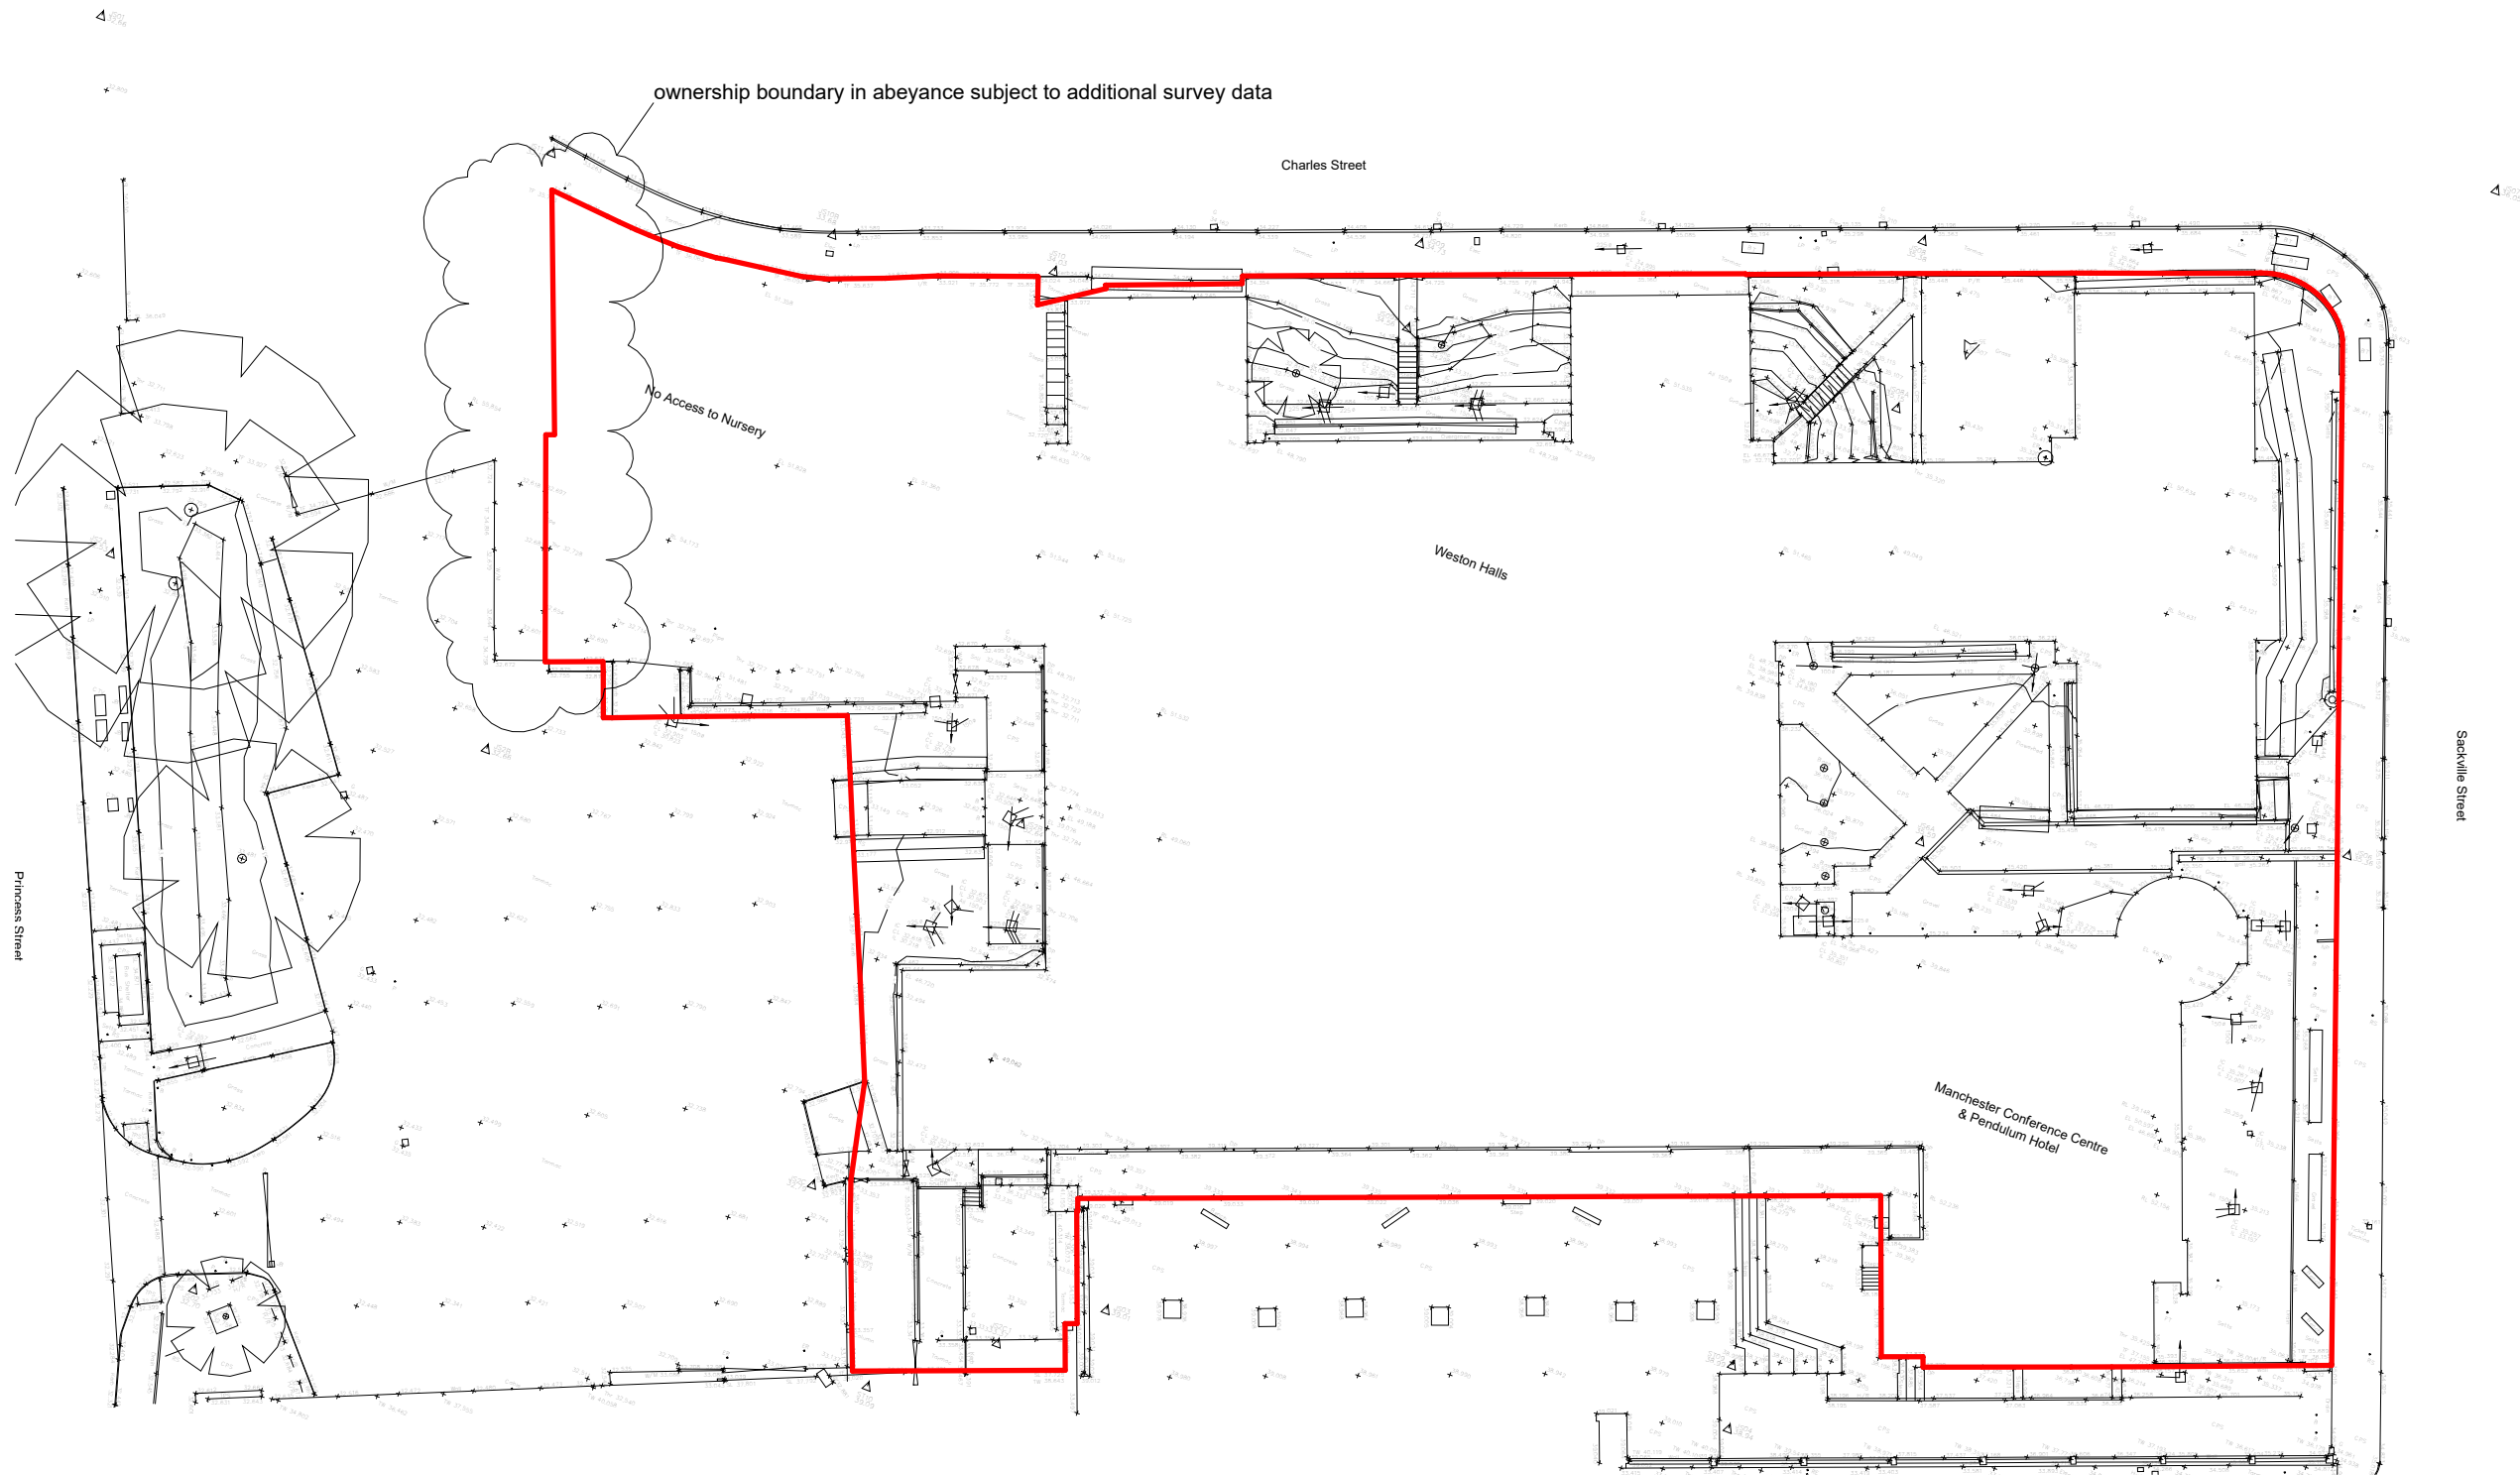

Ownership Boundary
Site : 0.72 Hectares

This drawing is copyright
Do not scale off dimensions.
All dimensions to be checked on
site by contractor.
Contractor to report any
dimensional discrepancies,
errors or omissions prior to
commencing on site.

NOTE:
DO NOT SCALE OFF DRAWING REFER TO INDICATED DIMENSIONS
ONLY.
DRAWING TO BE READ IN CONJUNCTION WITH SHP SPECIFICATION.
INDICATIVE DETAILS TO ILLUSTRATE VISUAL INTENT ONLY. ALL TO
CONTRACTORS DESIGN.
ALL DETAILS TO BE COORDINATED WITH ADJACENT TRADES AND SE
AND M+E ENGINEER DETAILS.
THE CONTRACTOR IS RESPONSIBLE FOR MEETING THE SPECIFIED
PERFORMANCE CRITERIA.

NORTH

Rev	Date	Description
P01	2025-08-15	Stage 2 - First Issue

Project Title
Weston Halls and Pendulum Hotel
Manchester

Status
FOR INFORMATION

Drawing Title
Existing Site Plan & Boundary
Ownership Boundary
Level 00

Project No
10346

Scale
1:500 @ A3

SHP Drawing Code
10346-SHA-Z0-A-Z460-XP-00-001

Revision
P01

Manchester
+44 (0)161 835 2345

London
+44 (0)20 7549 4000

Birmingham
+44 (0)121 233 1874

simpsonhaugh

© SimpsonHaugh Architects Ltd 2024