


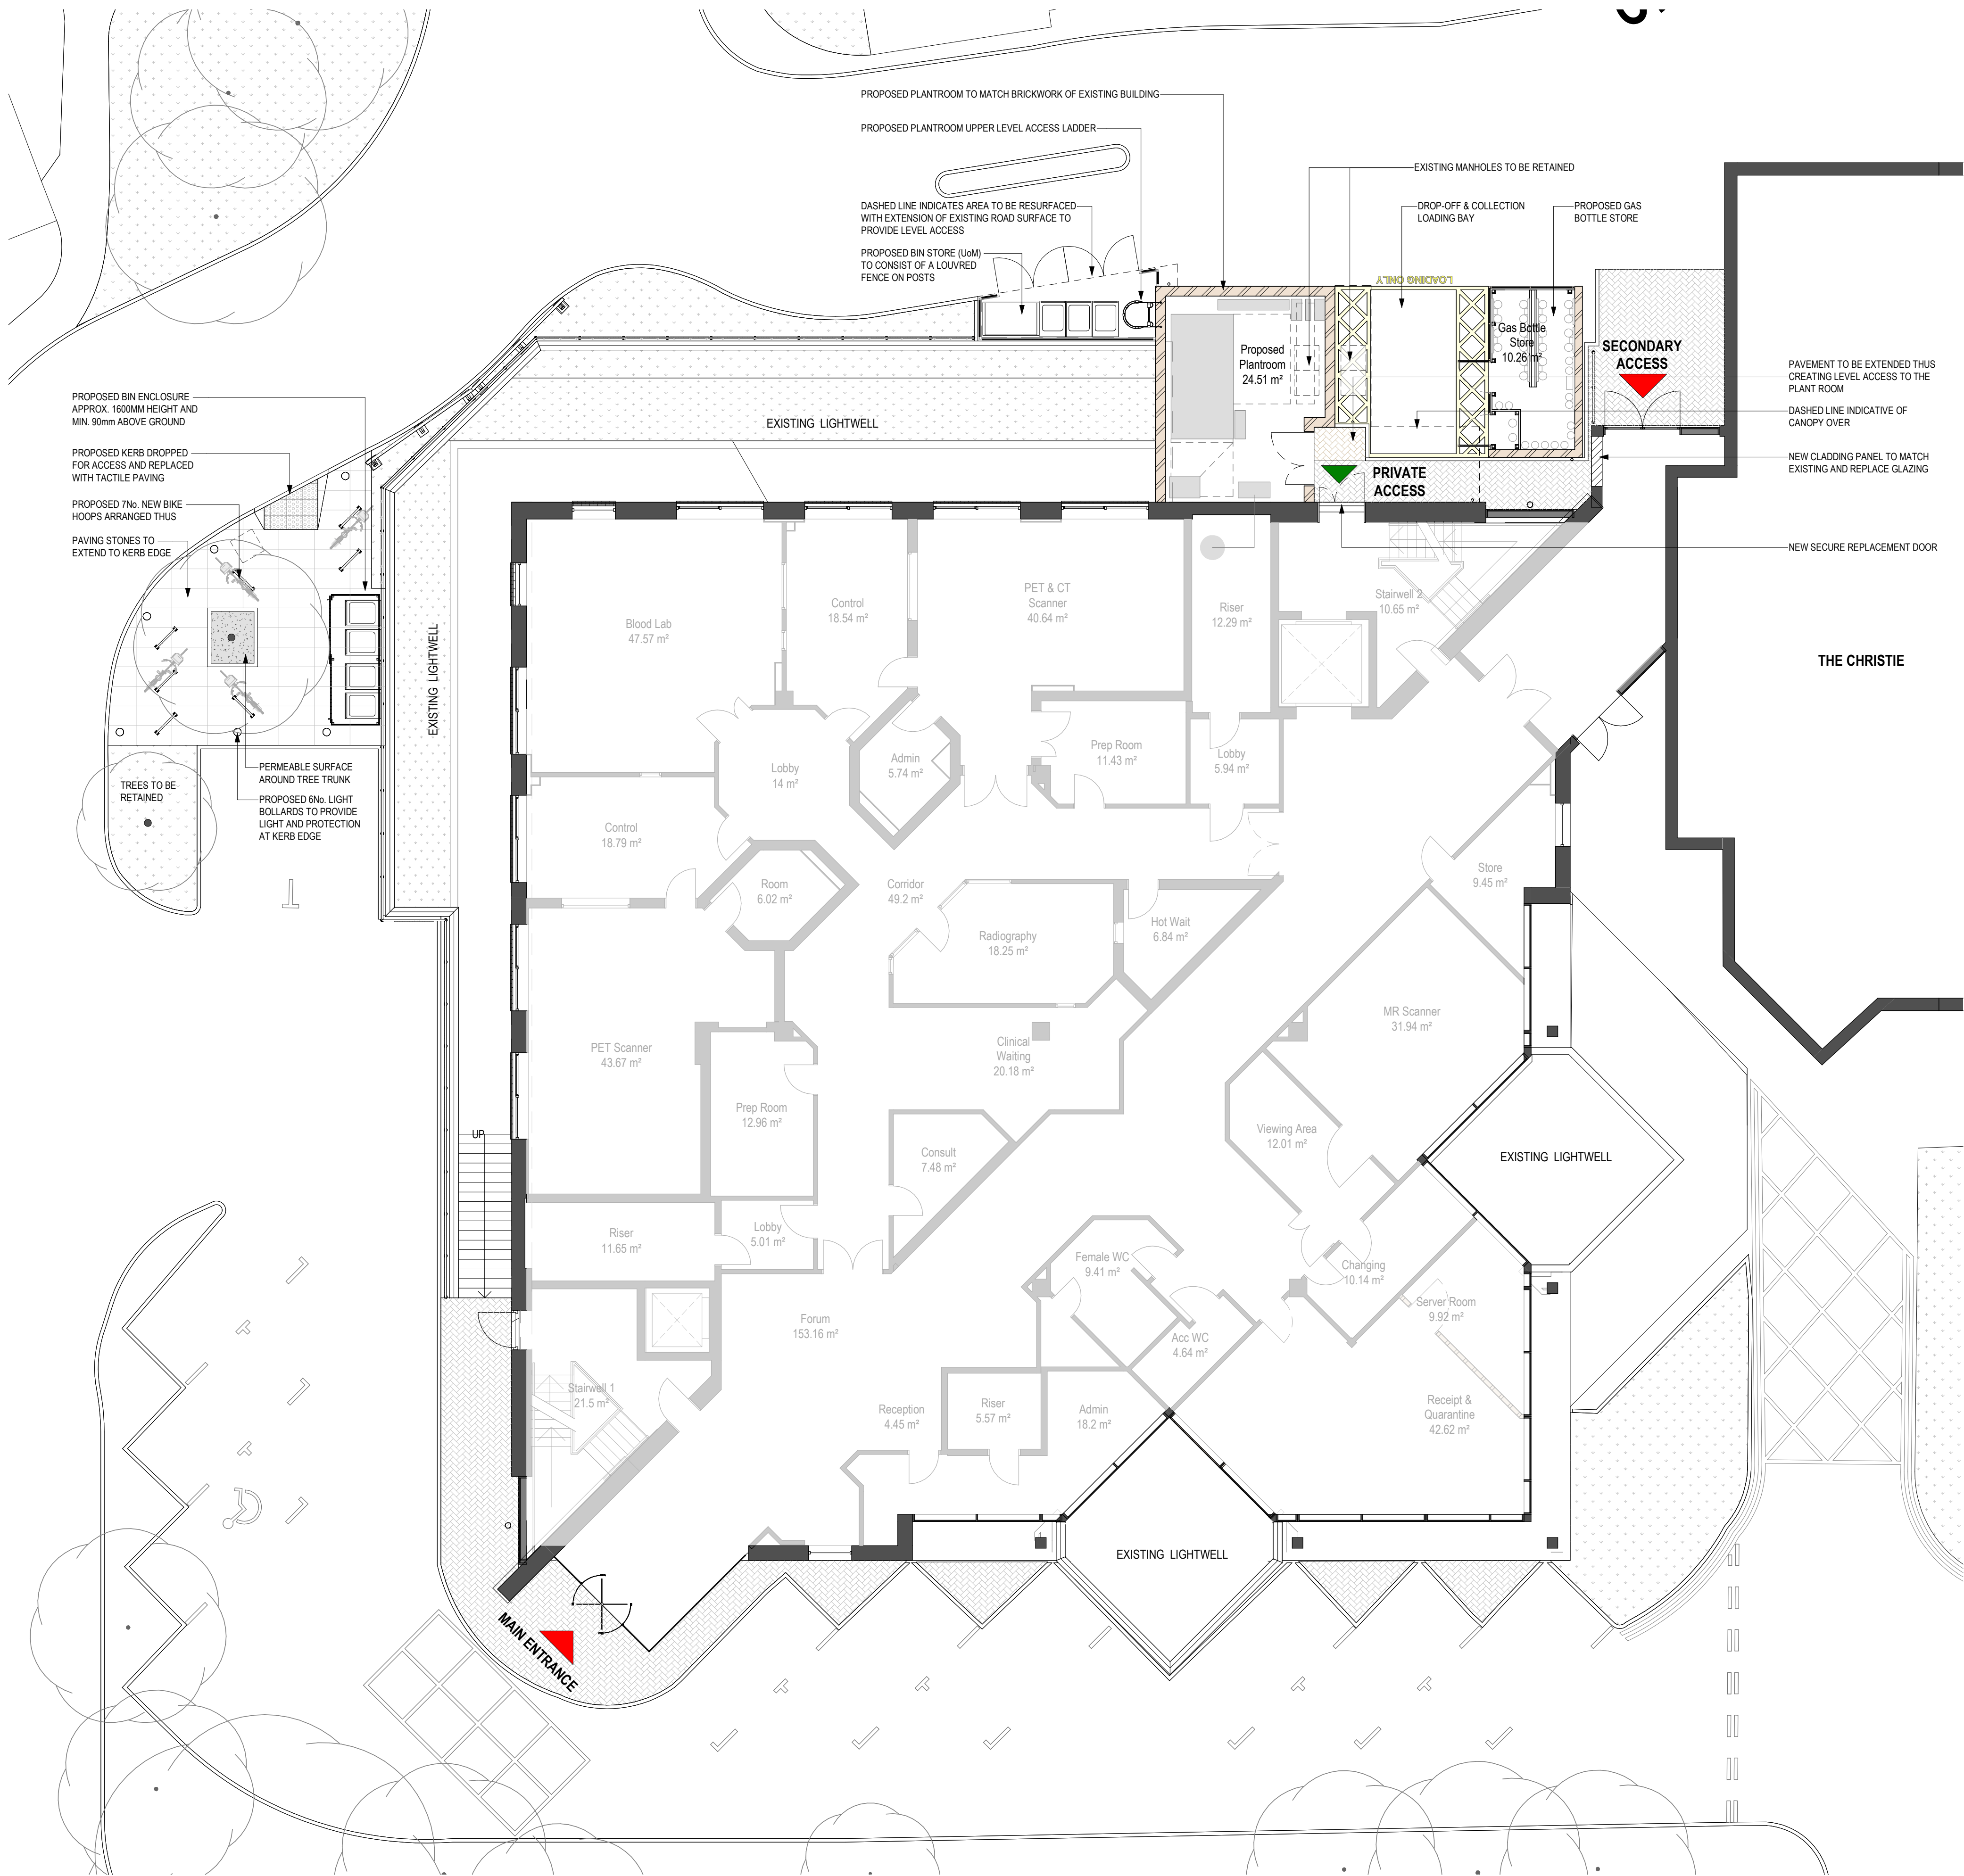

Level 0 Proposed Ground Floor Plan

1: 100 @ A1

Note: Internal Works not part of application

© Copyright: All rights reserved. This drawing must not be reproduced without permission. Do not scale from this drawing. All dimensions are in millimetres unless otherwise stated. Any discrepancies should be reported to the Architect.

Material Legend

- Existing Walls
- Existing Paving Slabs
- Existing Brick Paving
- Existing Turf
- Masonry Walls - to match existing brickwork
- Cladding Infill - to match existing metal cladding
- Proposed Tactile Paving
- Proposed Matching Paving
- Proposed Matching Paving Slabs
- Proposed Permeable Rubber Tree Surround
- Proposed Timber Enclosure

P02	Issued for planning approval	25.09.25	SA	FW
P01	Issued for comment	13.12.24	SA	FW

Revision	Description	Date	Drawn	Checked
----------	-------------	------	-------	---------

Halliday Meecham Architects Limited

111 Piccadilly Manchester M1 2HY
+44 (0)161 661 5566

4 Devonshire Street London W1W 5DT
+44 (0)203 440 5175

hma@hallidaymeecham.com
www.hallidaymeecham.com



Client:	University of Manchester			
Project:	Wolfson Molecular Imaging Centre			
Phase/ Location:	27 Palatine Rd, Withington, Manchester M20 3LJ			
Drawing:	Proposed Ground Floor Plan			

Scale @ A1	Scale @ A3	Date:	Drawn:	Checked:	Job No.	Drawing No.
1:100	1:200	25.02.25	MT	SA	5682	00221

	Scale	Stage / Suitability:	Status:
		Planning	

Drawing Ref.	5682-HMA-WMIC-L0-DR-A-00221	Revision	P02
--------------	-----------------------------	----------	-----