



Front Elevation.
1 : 100

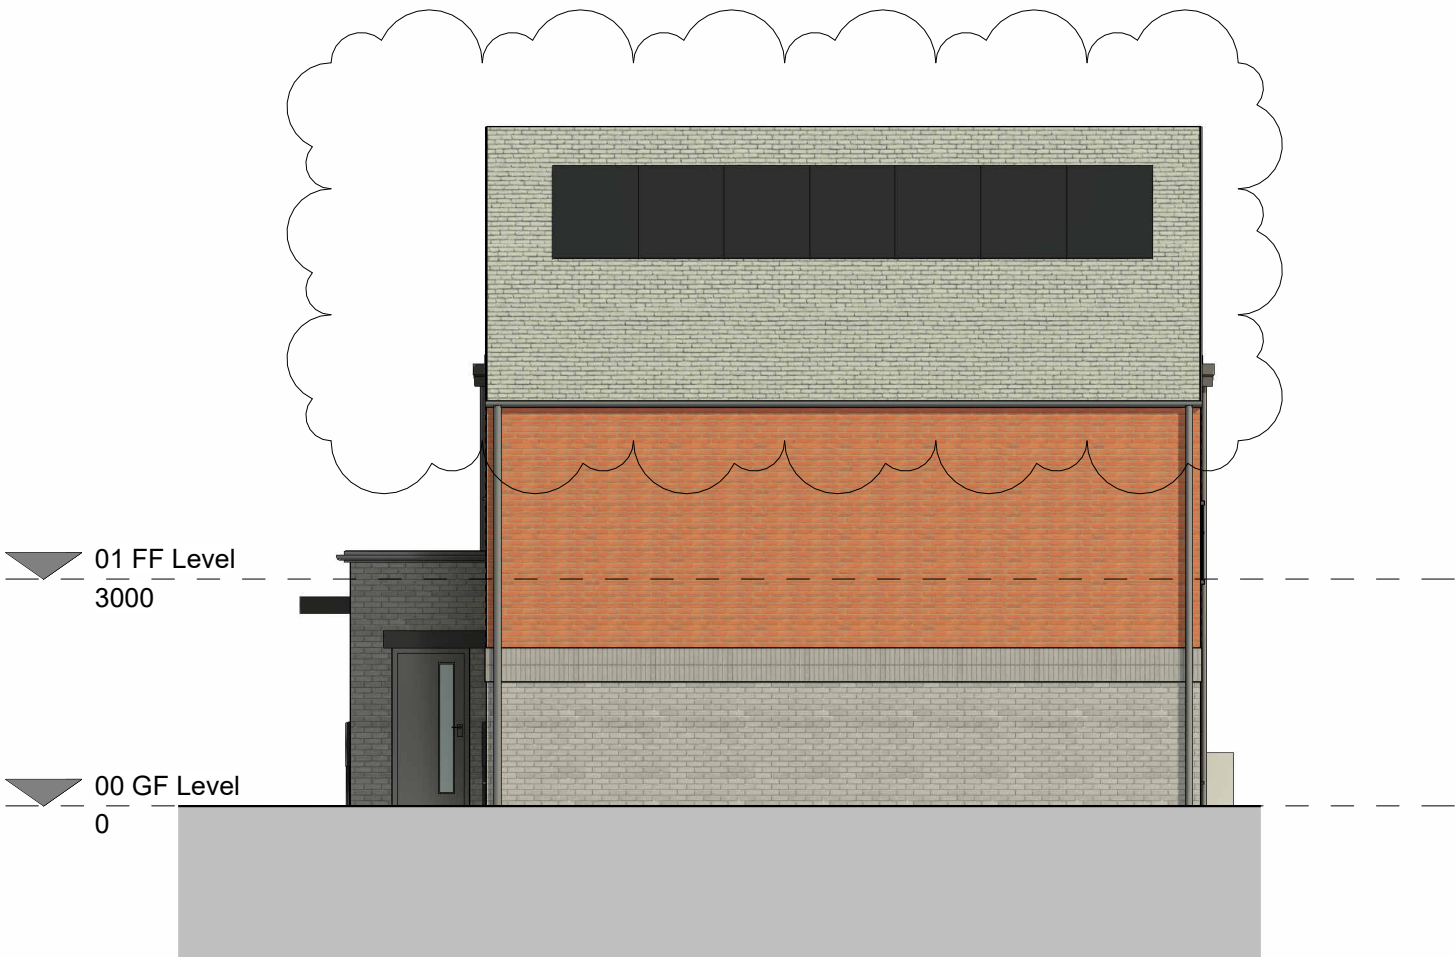


Right Elevation.
1 : 100




Rear Elevation.
1 : 100

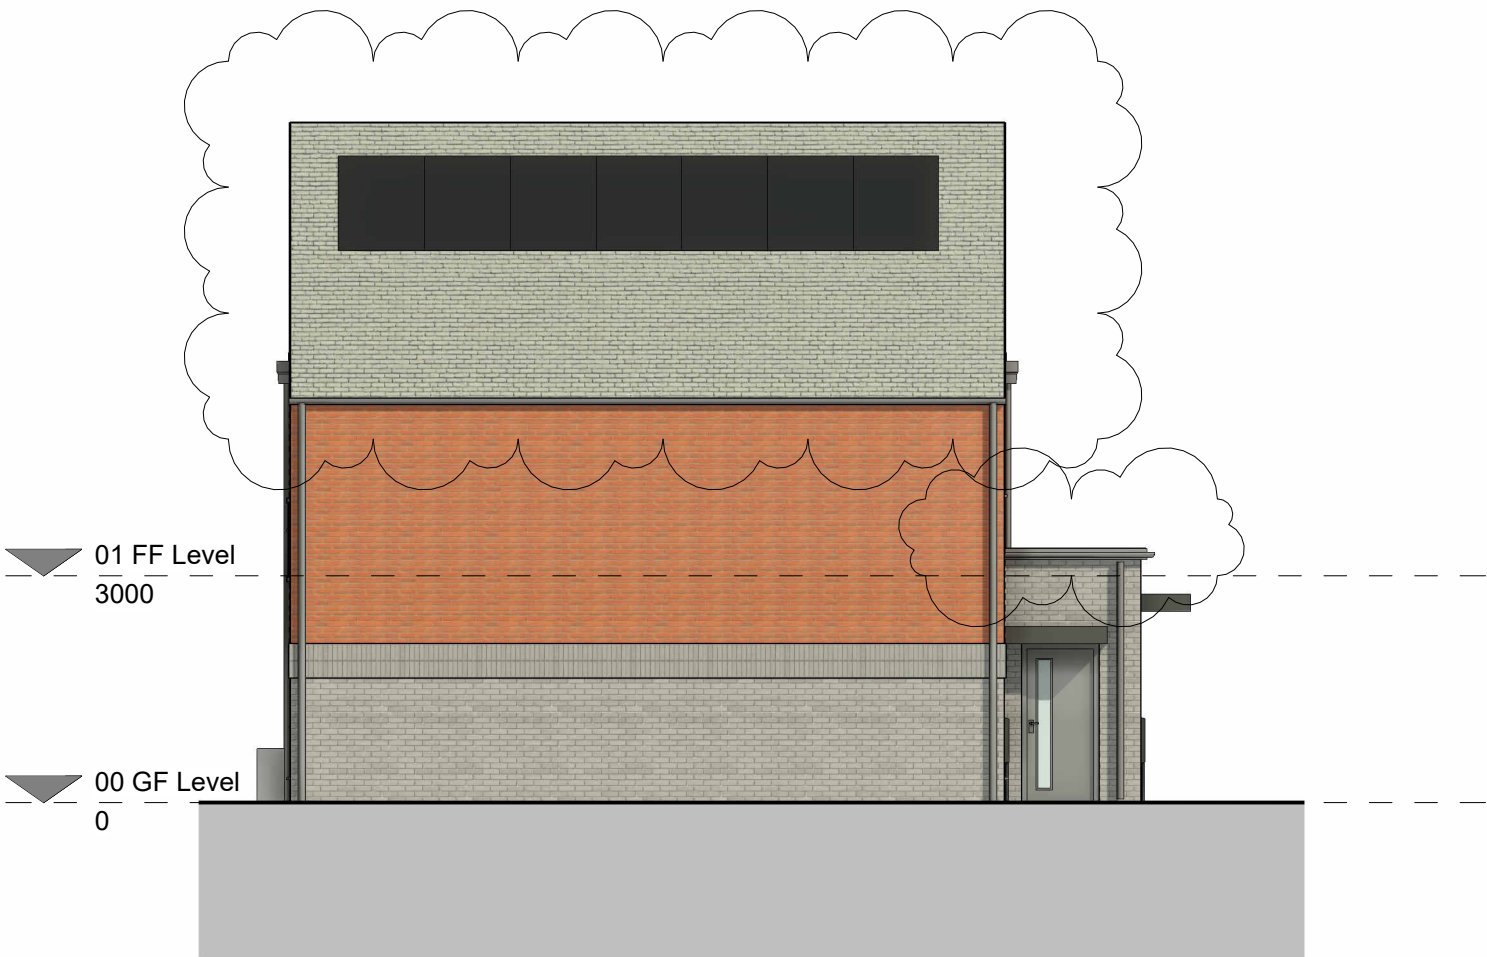

Left Elevation.
1 : 100

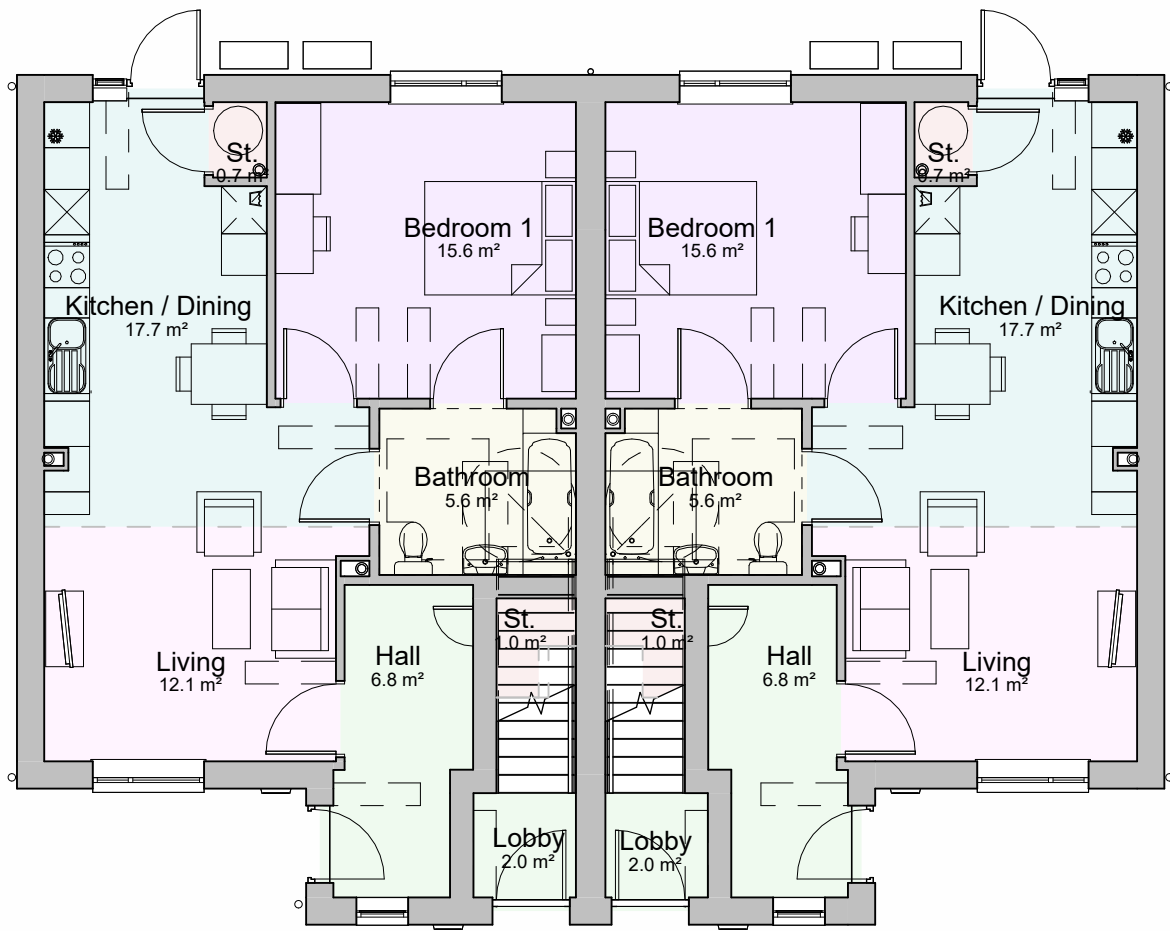

Ground Floor Plan.
1 : 100

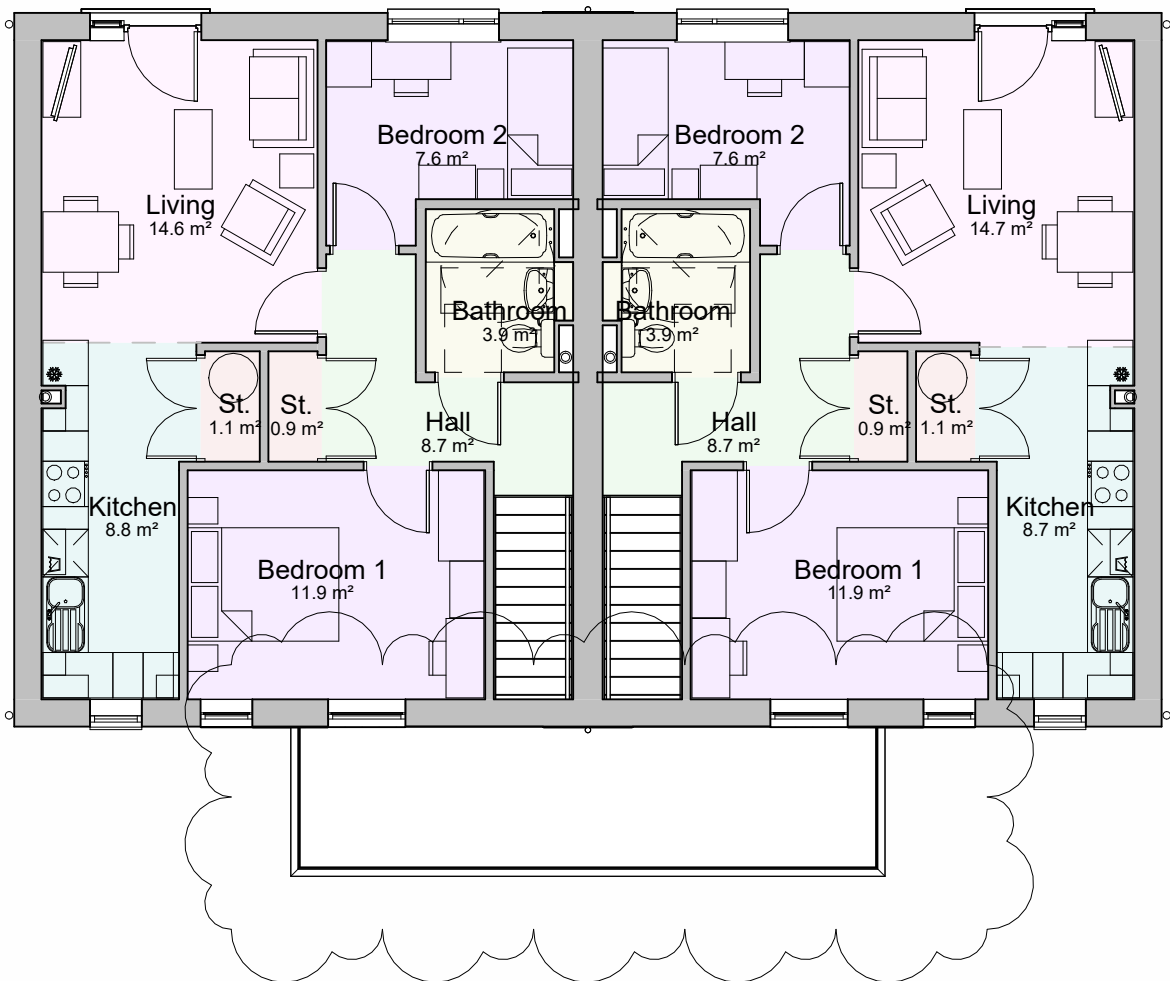

First Floor Plan.
1 : 100

C	20.10.25	SW	minor amendments for VE process. Planning minor amendments. PV added	CL
B	22.10.24	JC	Minor Planning Amendments	SW
A	11/04/24	KS	Design Updated	SW

Rev.	Date	Dim.	Chkd.
------	------	------	-------

BowkerSadler

Project
Heatherdale Drive

Client
Mosscafe St Vincents

Drawing
Block 18 Plans & Elevations

Scale	Sheet Size	Drawn	Checked	Date
1 : 100	@ A1	KS	SW	09/04/24
Project No.	Originator	Zone	Level	Form
21-026 - BSA -				Discipline
Status	Number	Revision		
Planning	1030	C		
Hatherlow House, Hatherlow, Romiley, Stockport, SK6 3DY 0161 406 7333 office@bowker-sadler.co.uk www.bowker-sadler.co.uk				