


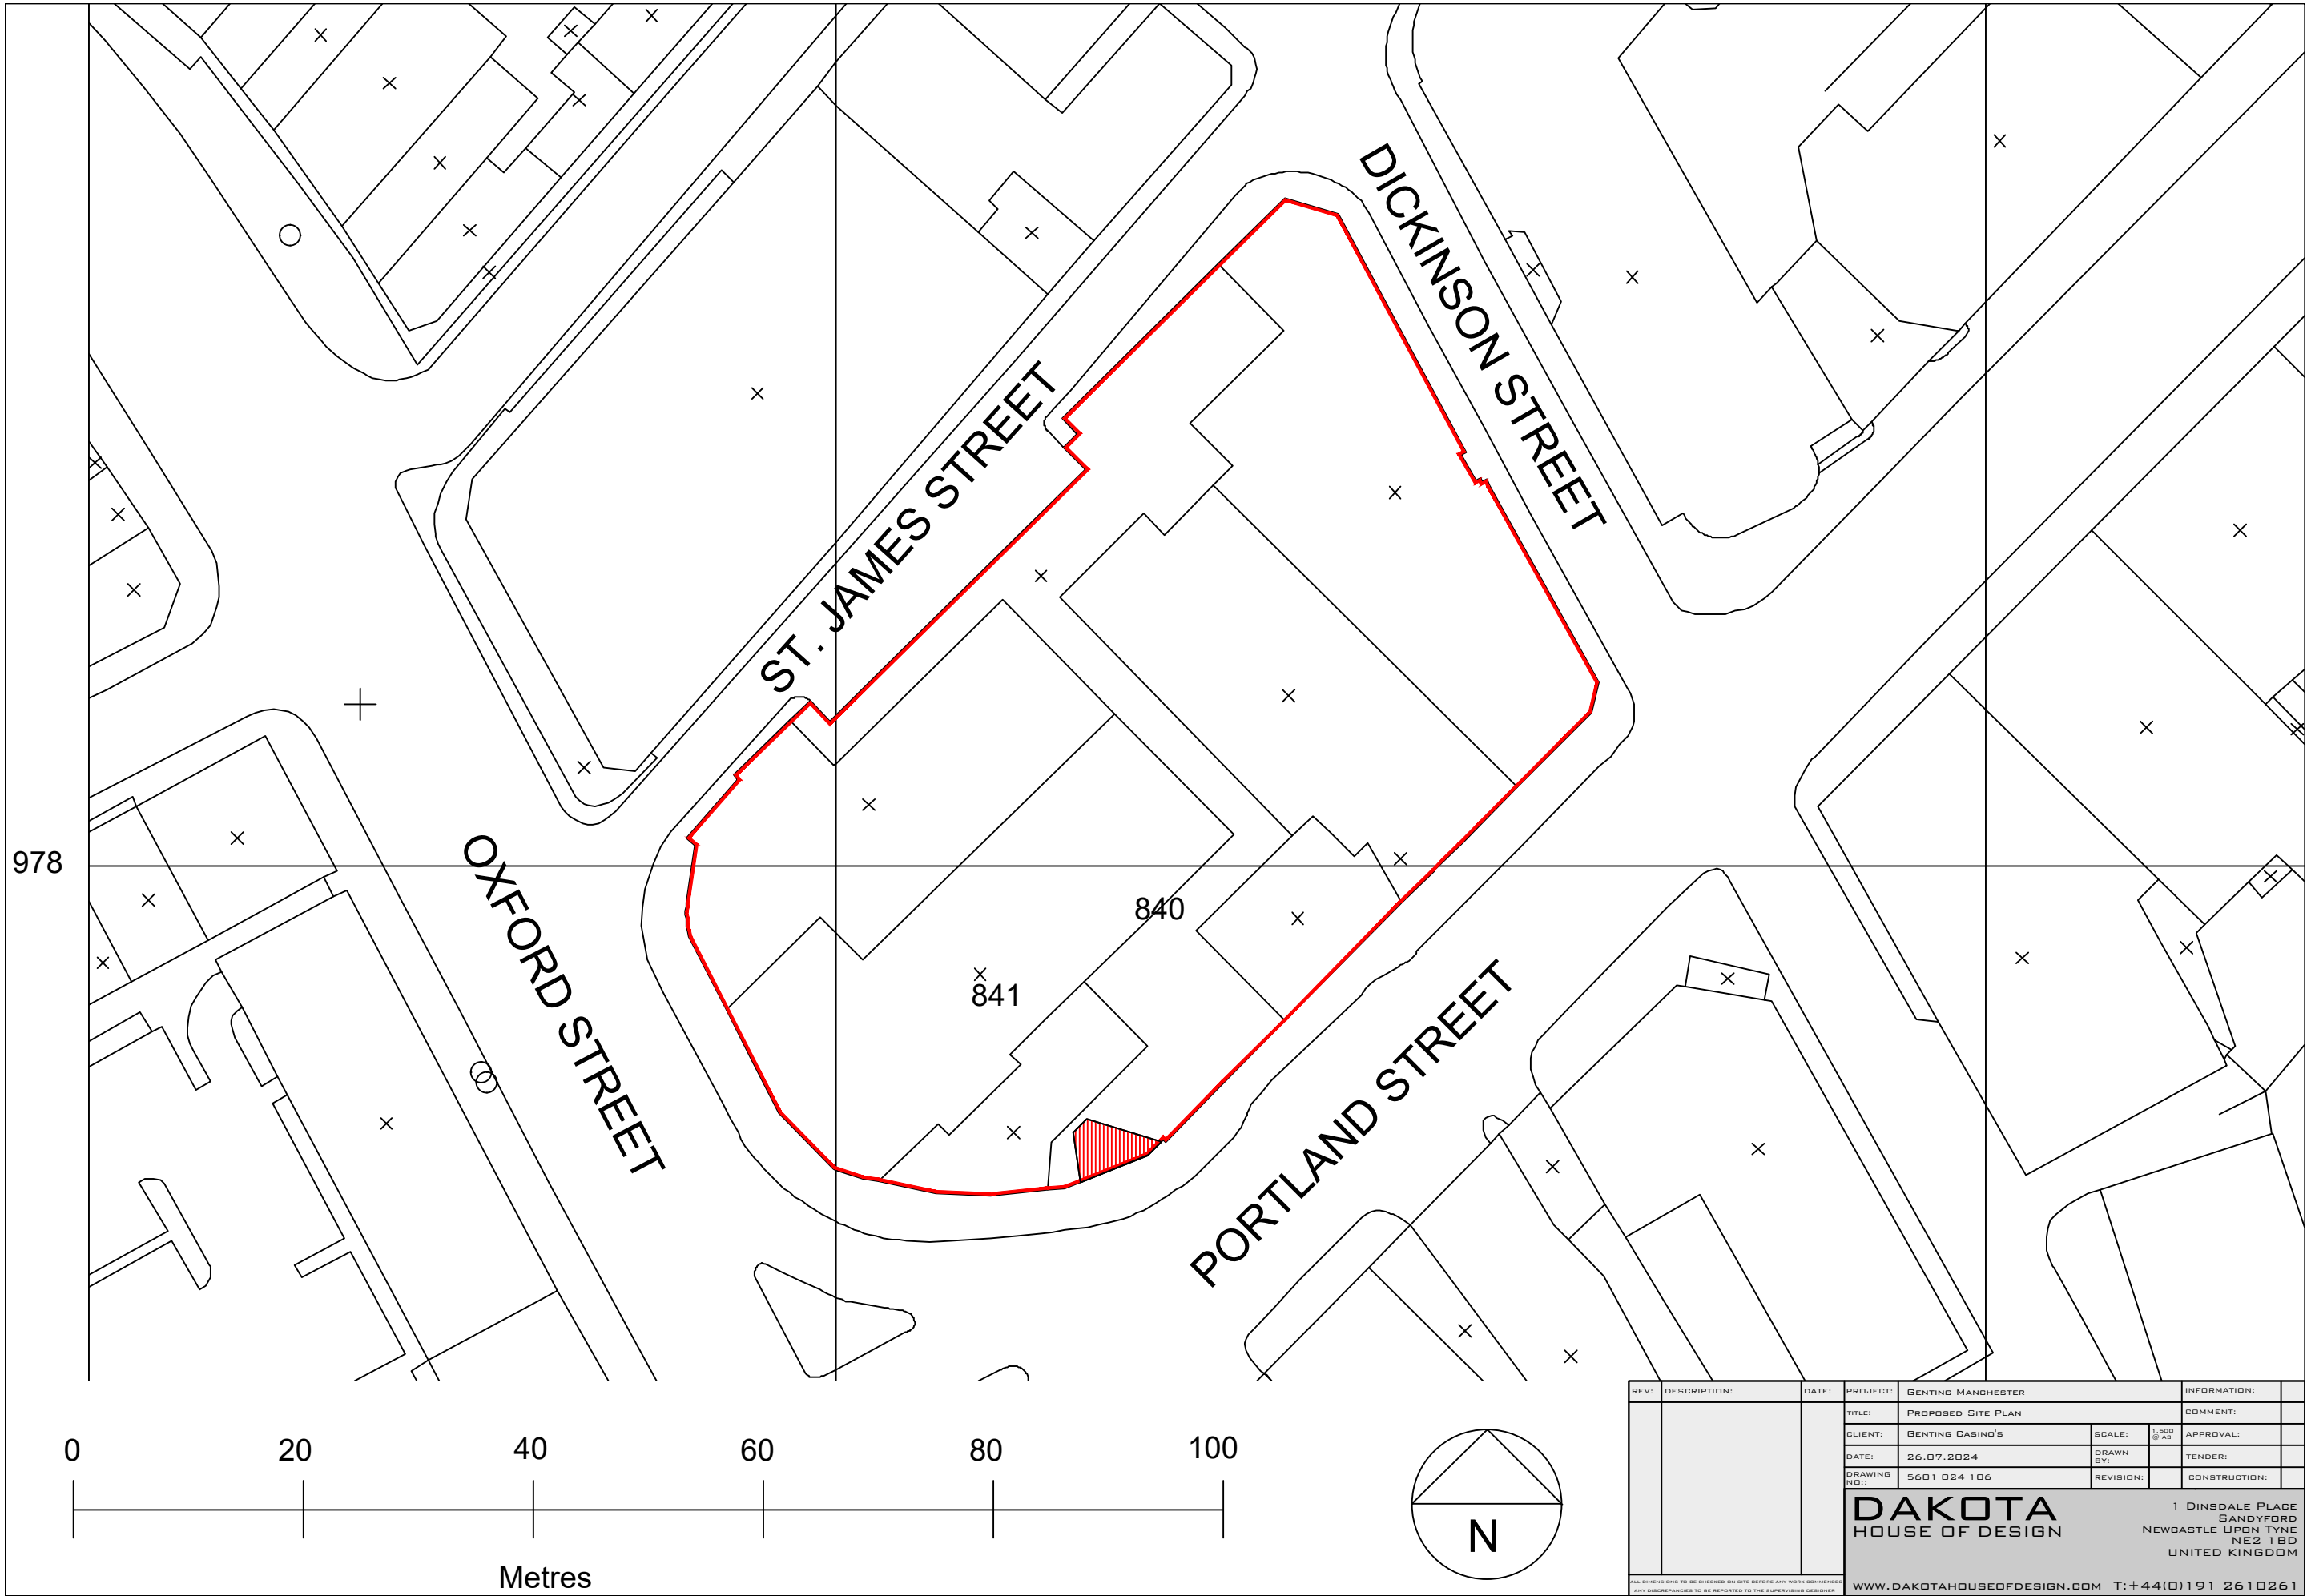

REV:	DESCRIPTION:	DATE:	PROJECT:	GENTING MANCHESTER		INFORMATION:
			TITLE:	PROPOSED SITE PLAN		COMMENT:
			CLIENT:	GENTING CASINO'S	SCALE:	1:500 @ A3
			DATE:	26.07.2024	DRAWN BY:	TENDER:
			DRAWING NO.:	5601-024-106	REVISION:	CONSTRUCTION:
			<div>DAKOTA HOUSE OF DESIGN</div> <div>1 DINSDALE PLACE SANDYFORD NEWCASTLE UPON TYNE NE2 1BD UNITED KINGDOM</div>			
			WWW.DAKOTAHOUSEOFDESIGN.COM T: +44(0)191 2610261			