


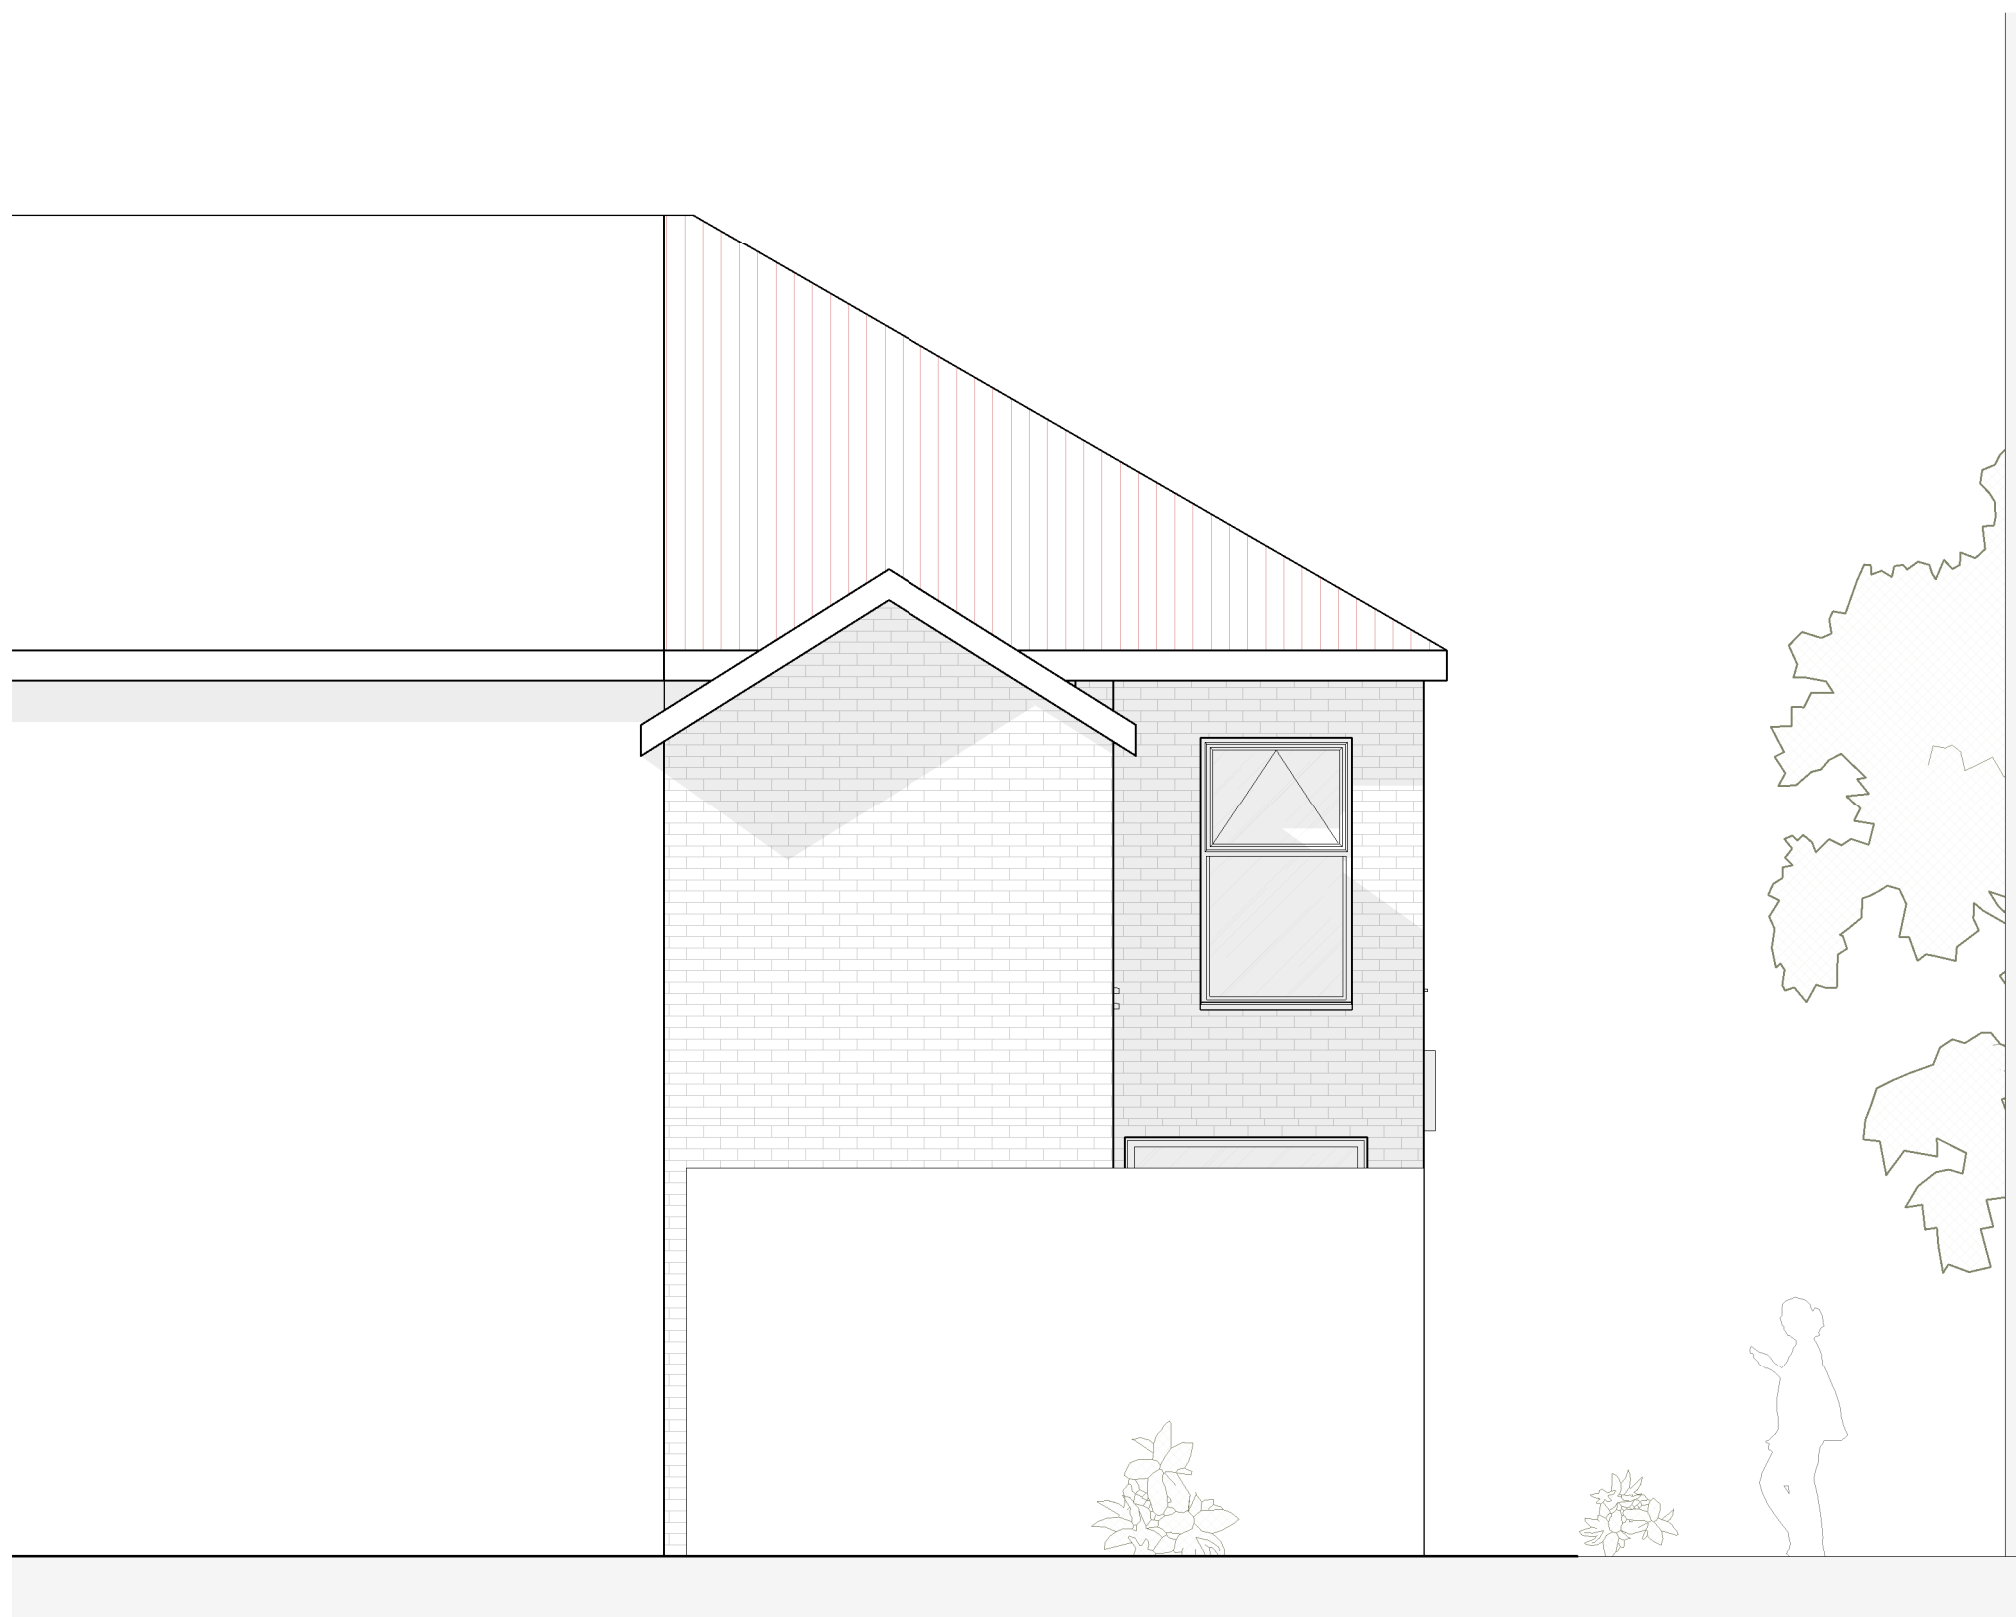


01 Front Elevation
1 : 50



02 Side Elevation1
1 : 50



03 Rear Elevation
1 : 50

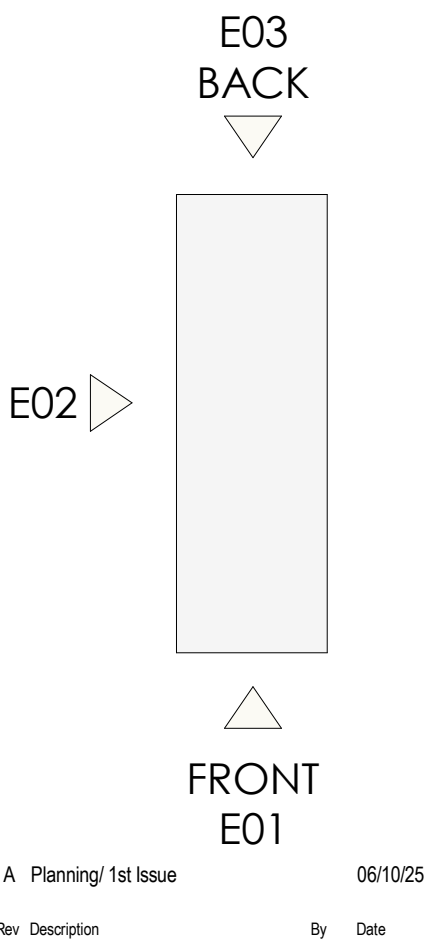

A Planning/ 1st Issue		06/10/25
Rev	Description	By Date

MUSE
Architects

111 Mauldeth Rd, Manchester
M14 6SR

PROJECT:
Proposed Elevation

DRAWING TITLE:

DRAWING STATUS: Planning

DRAWN: IU CHECKED: MM

APPROVED: MM DATE: 12.09.25

SCALE: 111_A1.02 A REV: (A1)

SCALE 1 : 50
0 1m 2m 3m