



44 PARSSWOOD ROAD

Erection of a single-storey side and rear extension, a first-floor rear extension, installation of a rear dormer, and enlargement of the existing front porch following the demolition of the existing conservatory.

- GENERAL NOTES:**
- THIS DRAWING IS FOR PLANNING PURPOSES ONLY AND IS NOT FIT FOR CONSTRUCTION.
 - ALL SPECIFICATIONS, MATERIALS & WORKMANSHIP TO BE IN ACCORDANCE WITH CURRENT BUILDING REGS & ANY OTHER STATUTORY AUTHORITY STANDARDS.
 - DO NOT SCALE FROM THIS DRAWING, FOR THE AVOIDANCE OF DOUBT ALL DIMENSIONS ARE MEASURED TO FROM WALL FINISH UNLESS OTHERWISE STATED.
 - DRAWING TO BE READ IN CONJUNCTION WITH SUPPLIERS JOIST, STAIRS, TRUSS, HEATING AND KITCHEN DESIGNS/LAYOUTS.
 - ANY DISCREPANCY FOUND TO BE REPORTED TO RENOVIVE IMMEDIATELY.
 - ALL RIGHT RESERVED WITH RENOVIVE. DO NOT COPY, CHANGE OR AMEND WITHOUT PRIOR PERMISSION FROM RENOVIVE.


Rev	Description	Date

CODE	SUITABILITY DESCRIPTION
STATUS	PURPOSE OF ISSUE



Visit: www.renovive.uk
Email: info@renovive.uk
Phone: 0161 399 2427

Project Type		
Project Name		
44 Parrswood Road		
TITLE		
Cover Sheet		
CLIENT INFORMATION		
Mr T Ahmed		
DRAWN BY: M.Z	CHECKED BY: T.A	DATE 08/10/25
SCALE (@ A1): 1 : 20		PROJECT NUMBER PP071401
DRAWING NUMBER A00		REV

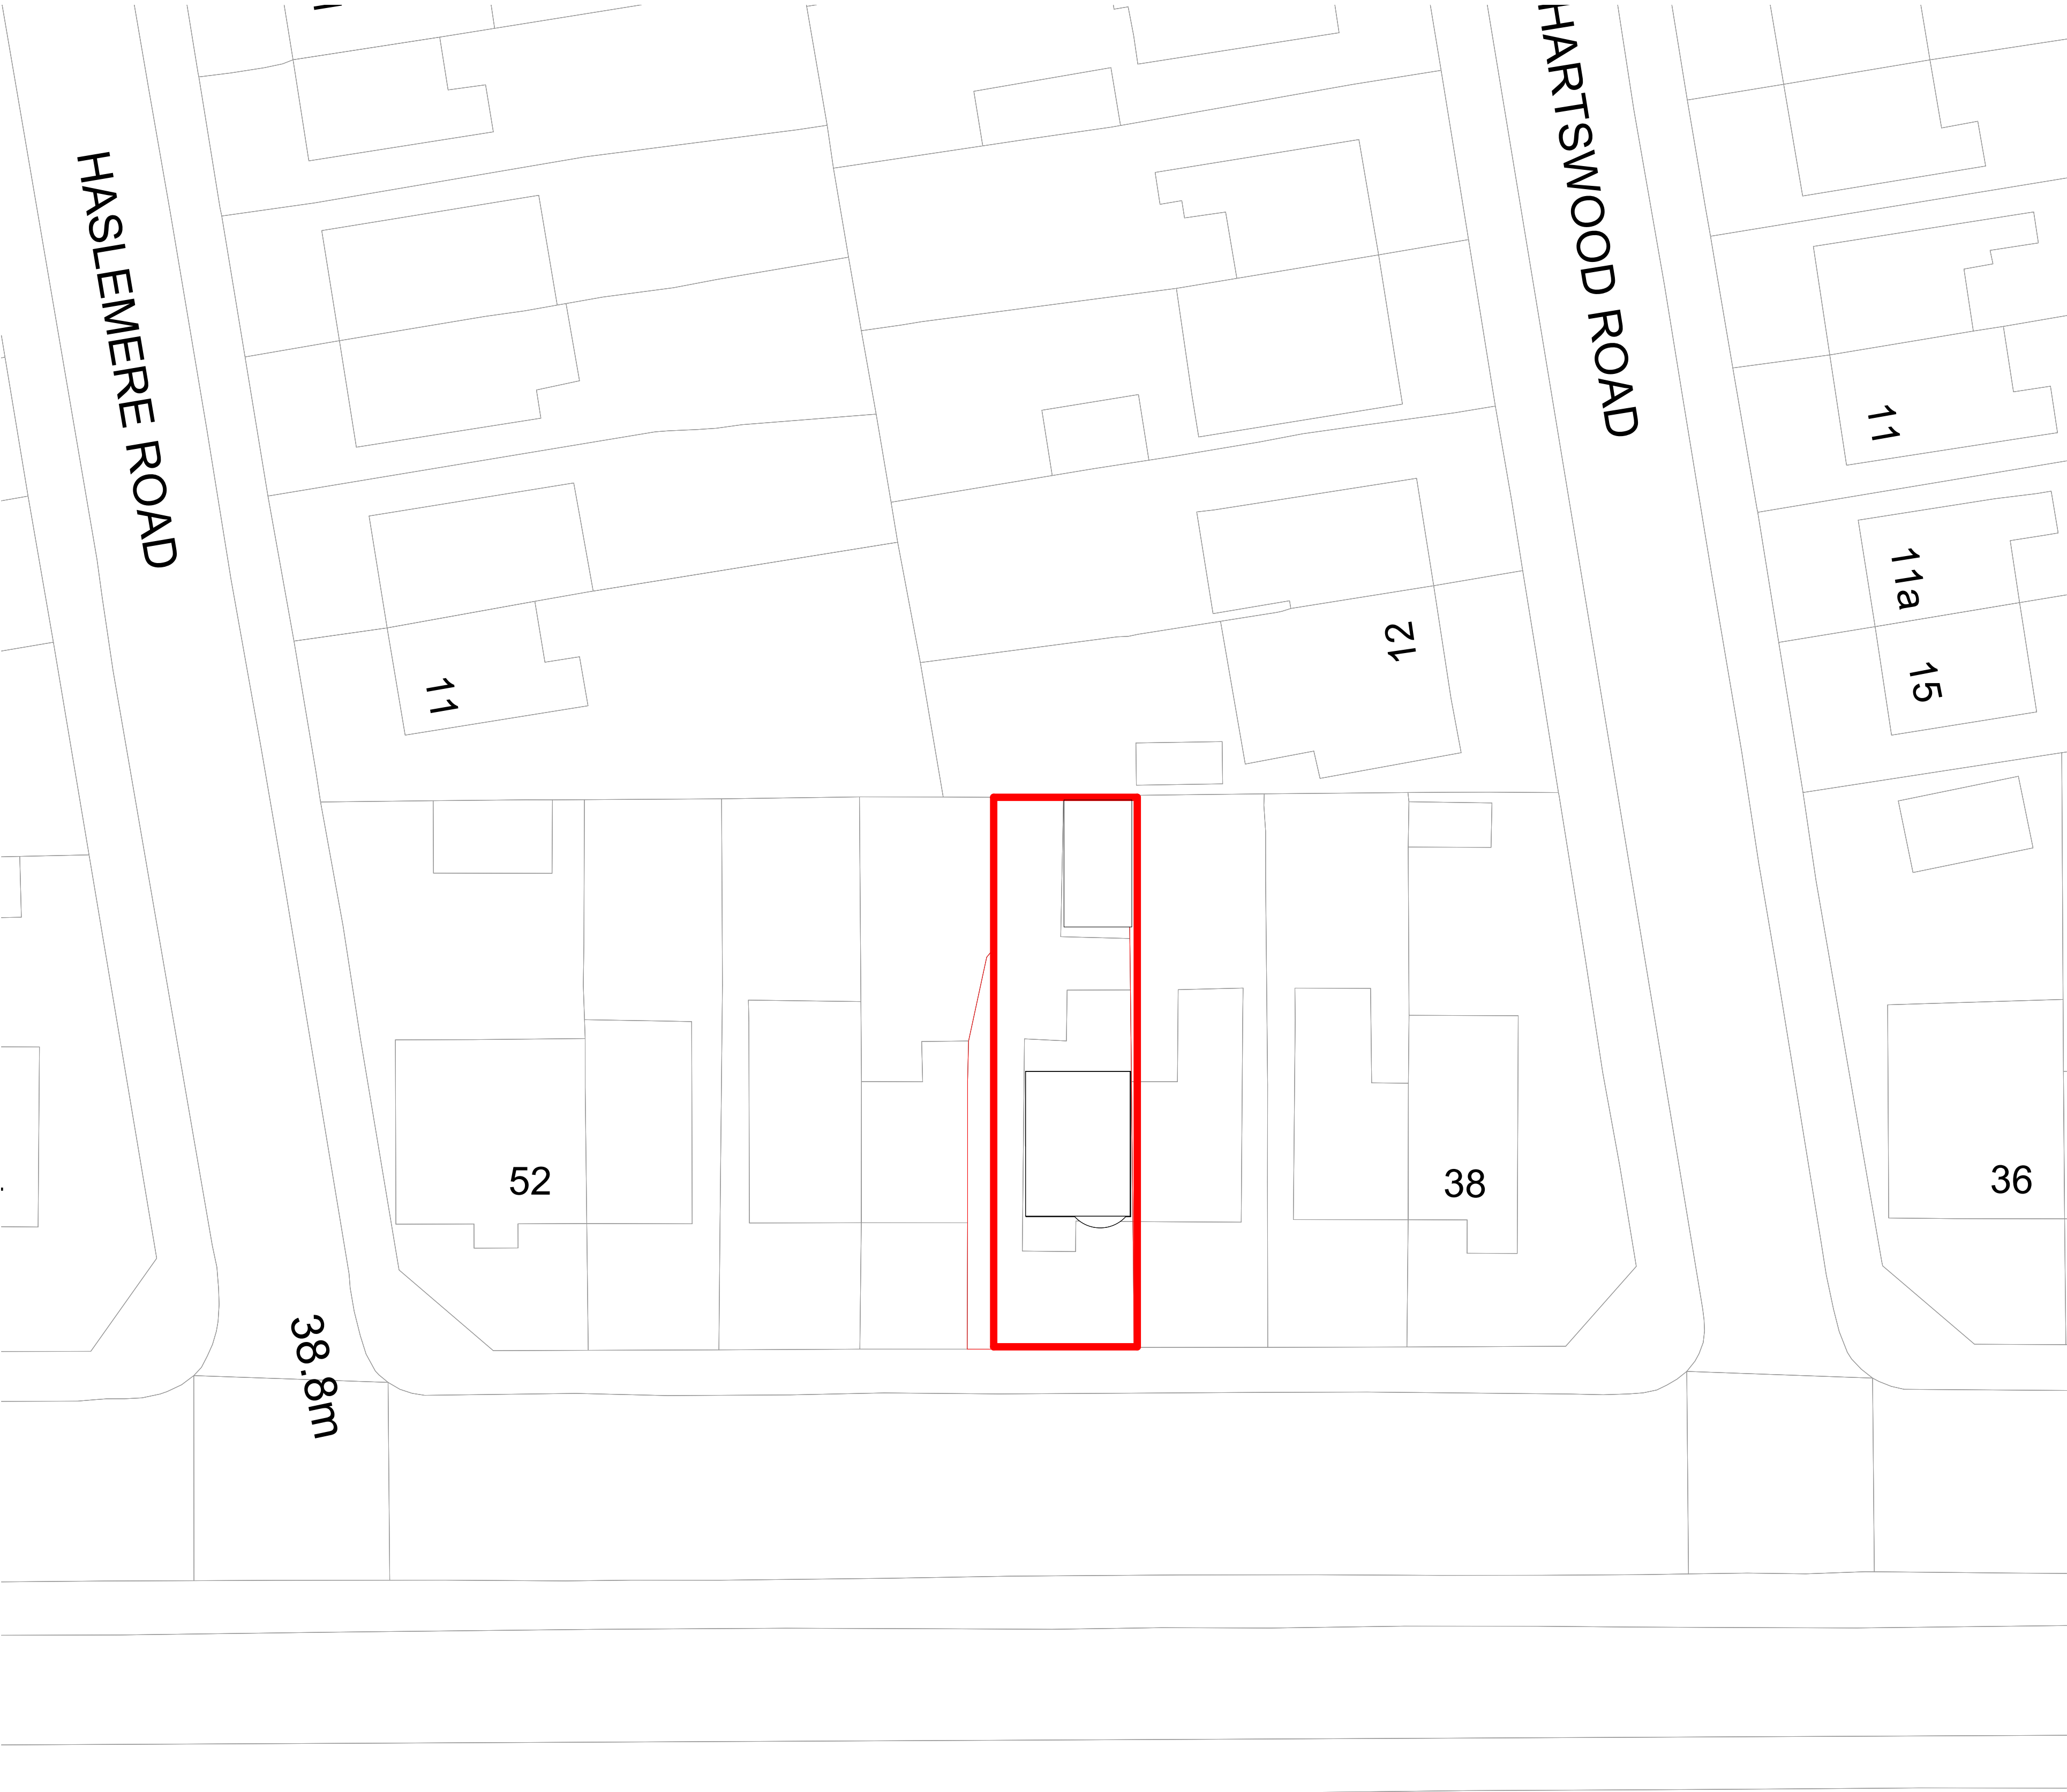

1 Existing - Location Plan
1 : 200

- GENERAL NOTES:**
- THIS DRAWING IS FOR PLANNING PURPOSES ONLY AND IS NOT FIT FOR CONSTRUCTION.
 - ALL SPECIFICATIONS, MATERIALS & WORKMANSHIP TO BE IN ACCORDANCE WITH CURRENT BUILDING REGS & ANY OTHER STATUTORY AUTHORITY STANDARDS.
 - DO NOT SCALE FROM THIS DRAWING, FOR THE AVOIDANCE OF DOUBT ALL DIMENSIONS ARE MEASURED TO FROM WALL FINISH UNLESS OTHERWISE STATED.
 - DRAWING TO BE READ IN CONJUNCTION WITH SUPPLIERS JOIST, STAIRS, TRUSS, HEATING AND KITCHEN DESIGNS/LAYOUTS.
 - ANY DISCREPANCY FOUND TO BE REPORTED TO RENOVIVE IMMEDIATELY.
 - ALL RIGHT RESERVED WITH RENOVIVE. DO NOT COPY, CHANGE OR AMEND WITHOUT PRIOR PERMISSION FROM RENOVIVE.

Rev	Description	Date


CODE	SUITABILITY DESCRIPTION
STATUS	PURPOSE OF ISSUE




RENOVIVE
DESIGN | BUILD | REVIVE

Visit: www.renovive.uk
Email: info@renovive.uk
Phone: 0161 399 2427

Project Type		
Project Name		
44 Parrswood Road		
TITLE		
Location Plan		
CLIENT INFORMATION		
Mr T Ahmed		
DRAWN BY:	CHECKED BY:	DATE
M.Z	T.A	08/10/25
SCALE (@ A1):	PROJECT NUMBER	
1 : 200	PP071401	
DRAWING NUMBER		REV
A01		

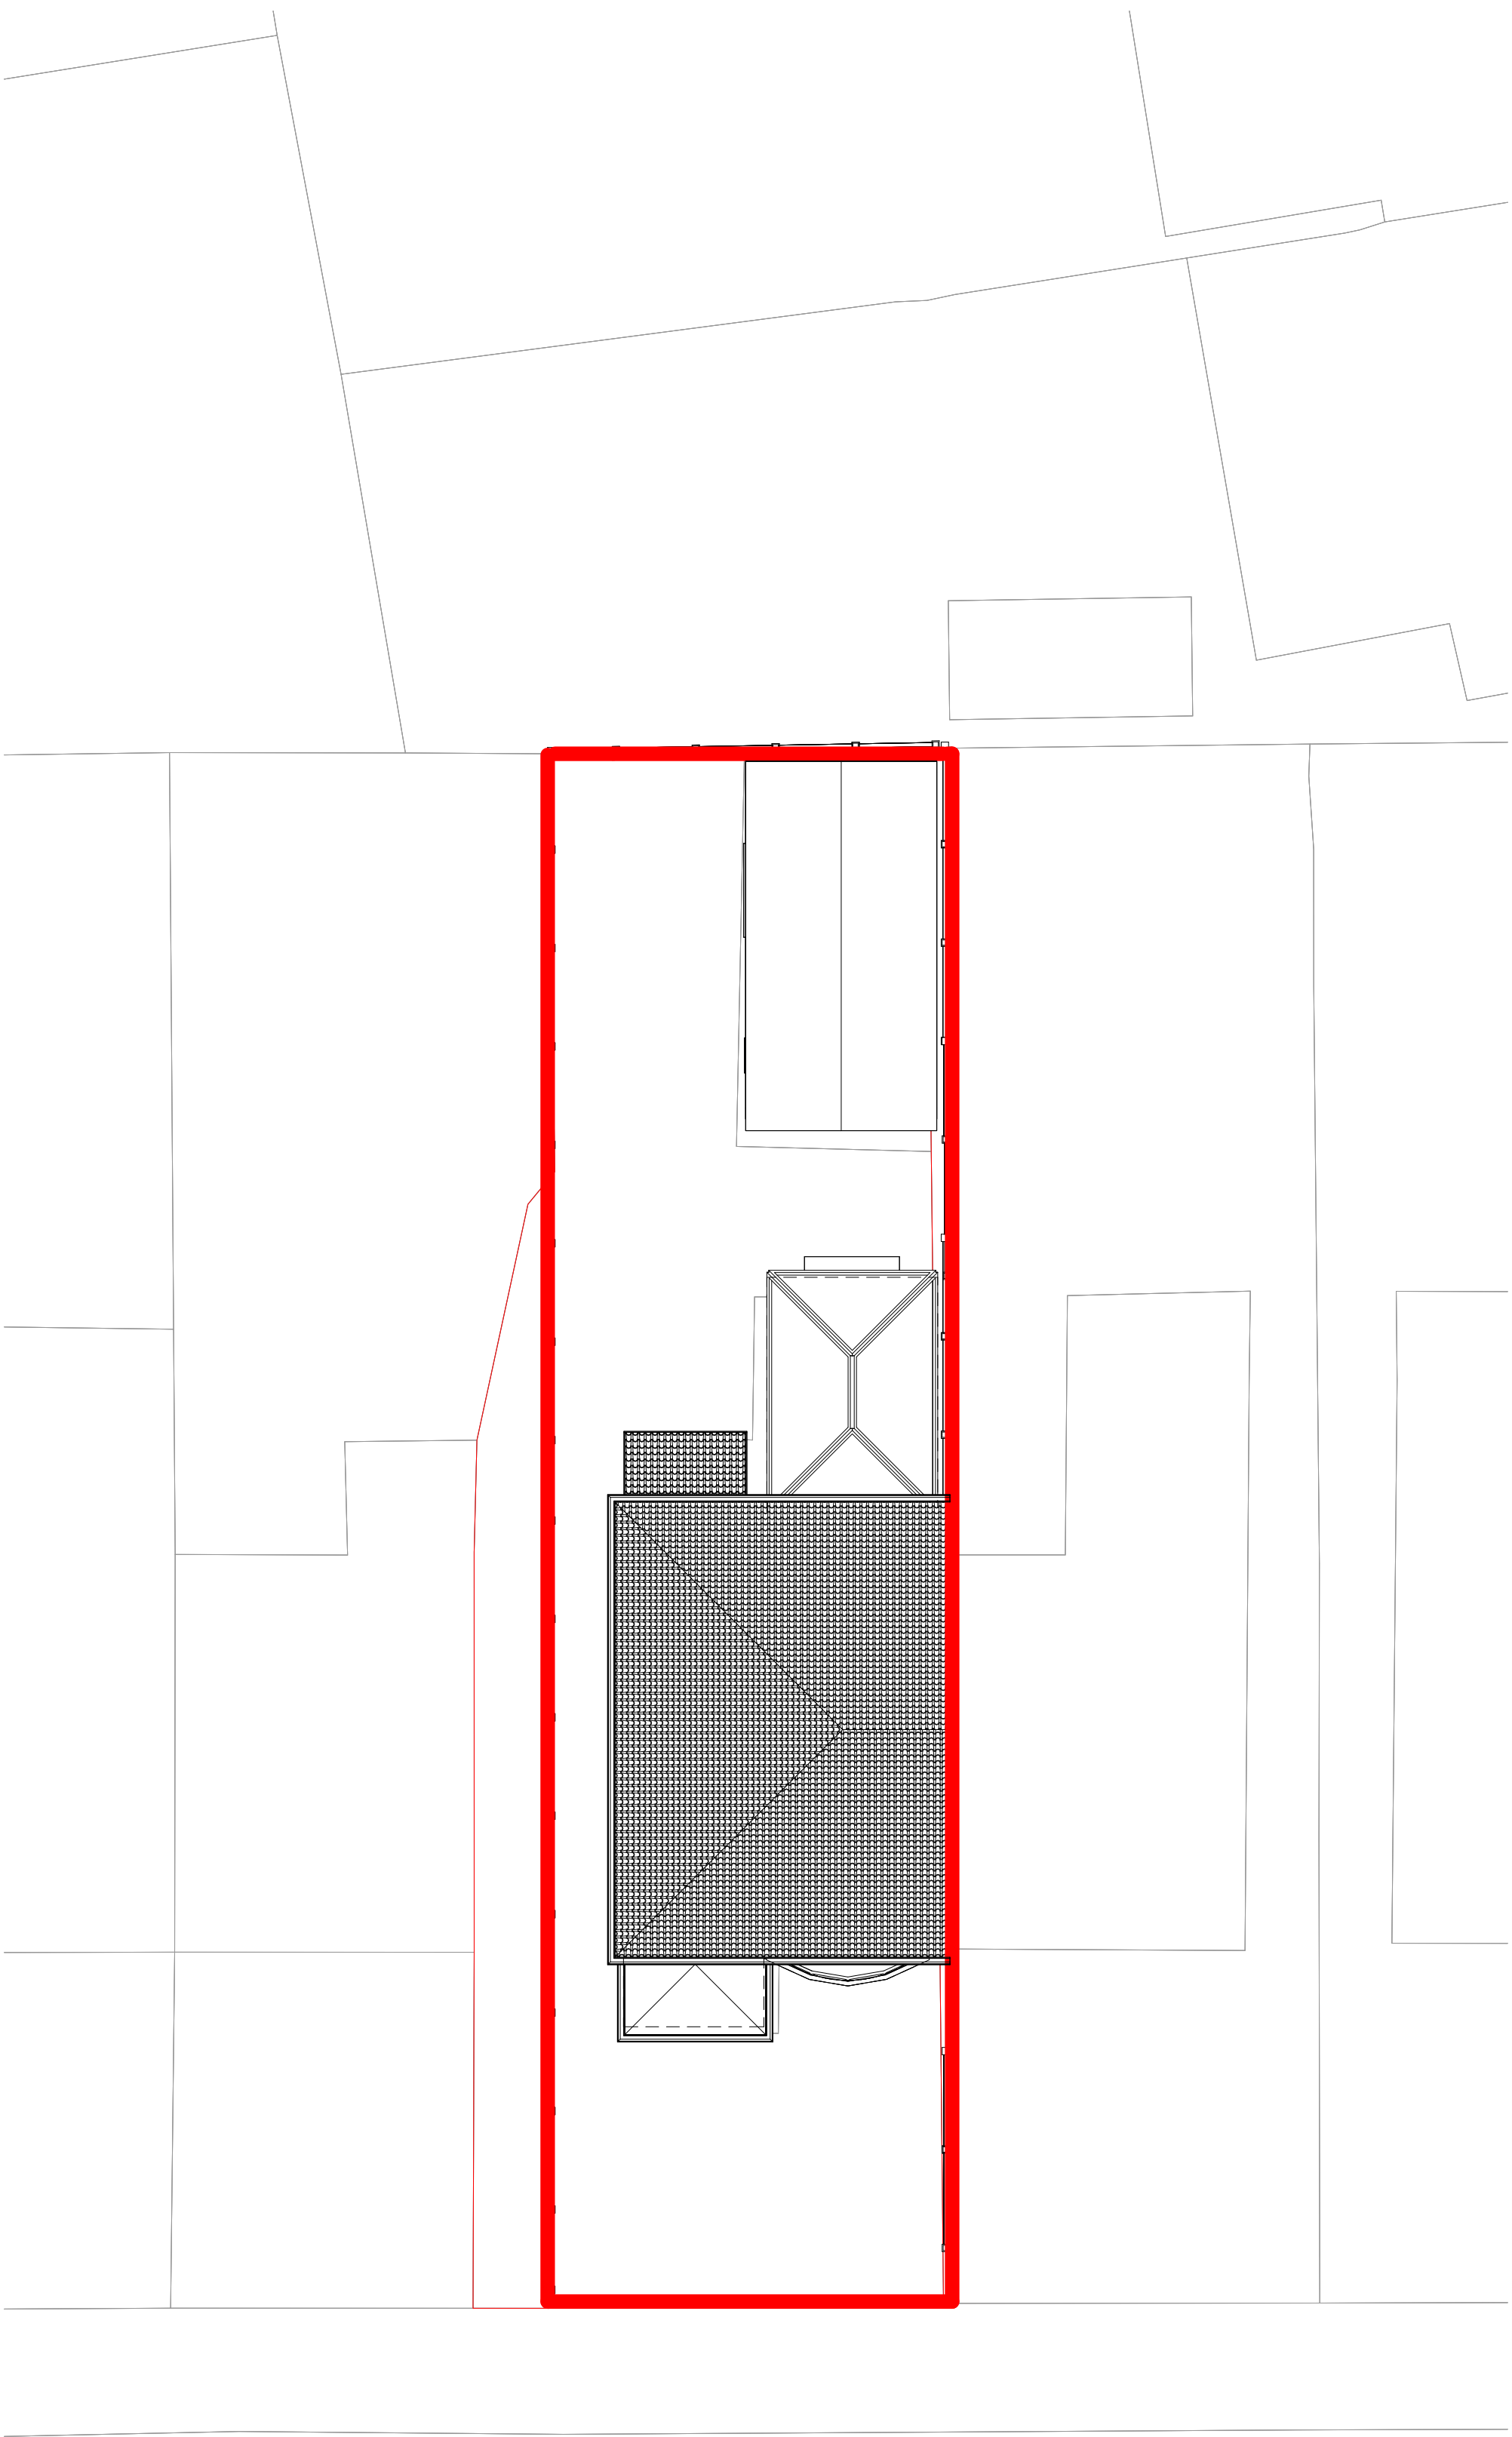

1 Existing - Site Plan
1 : 100

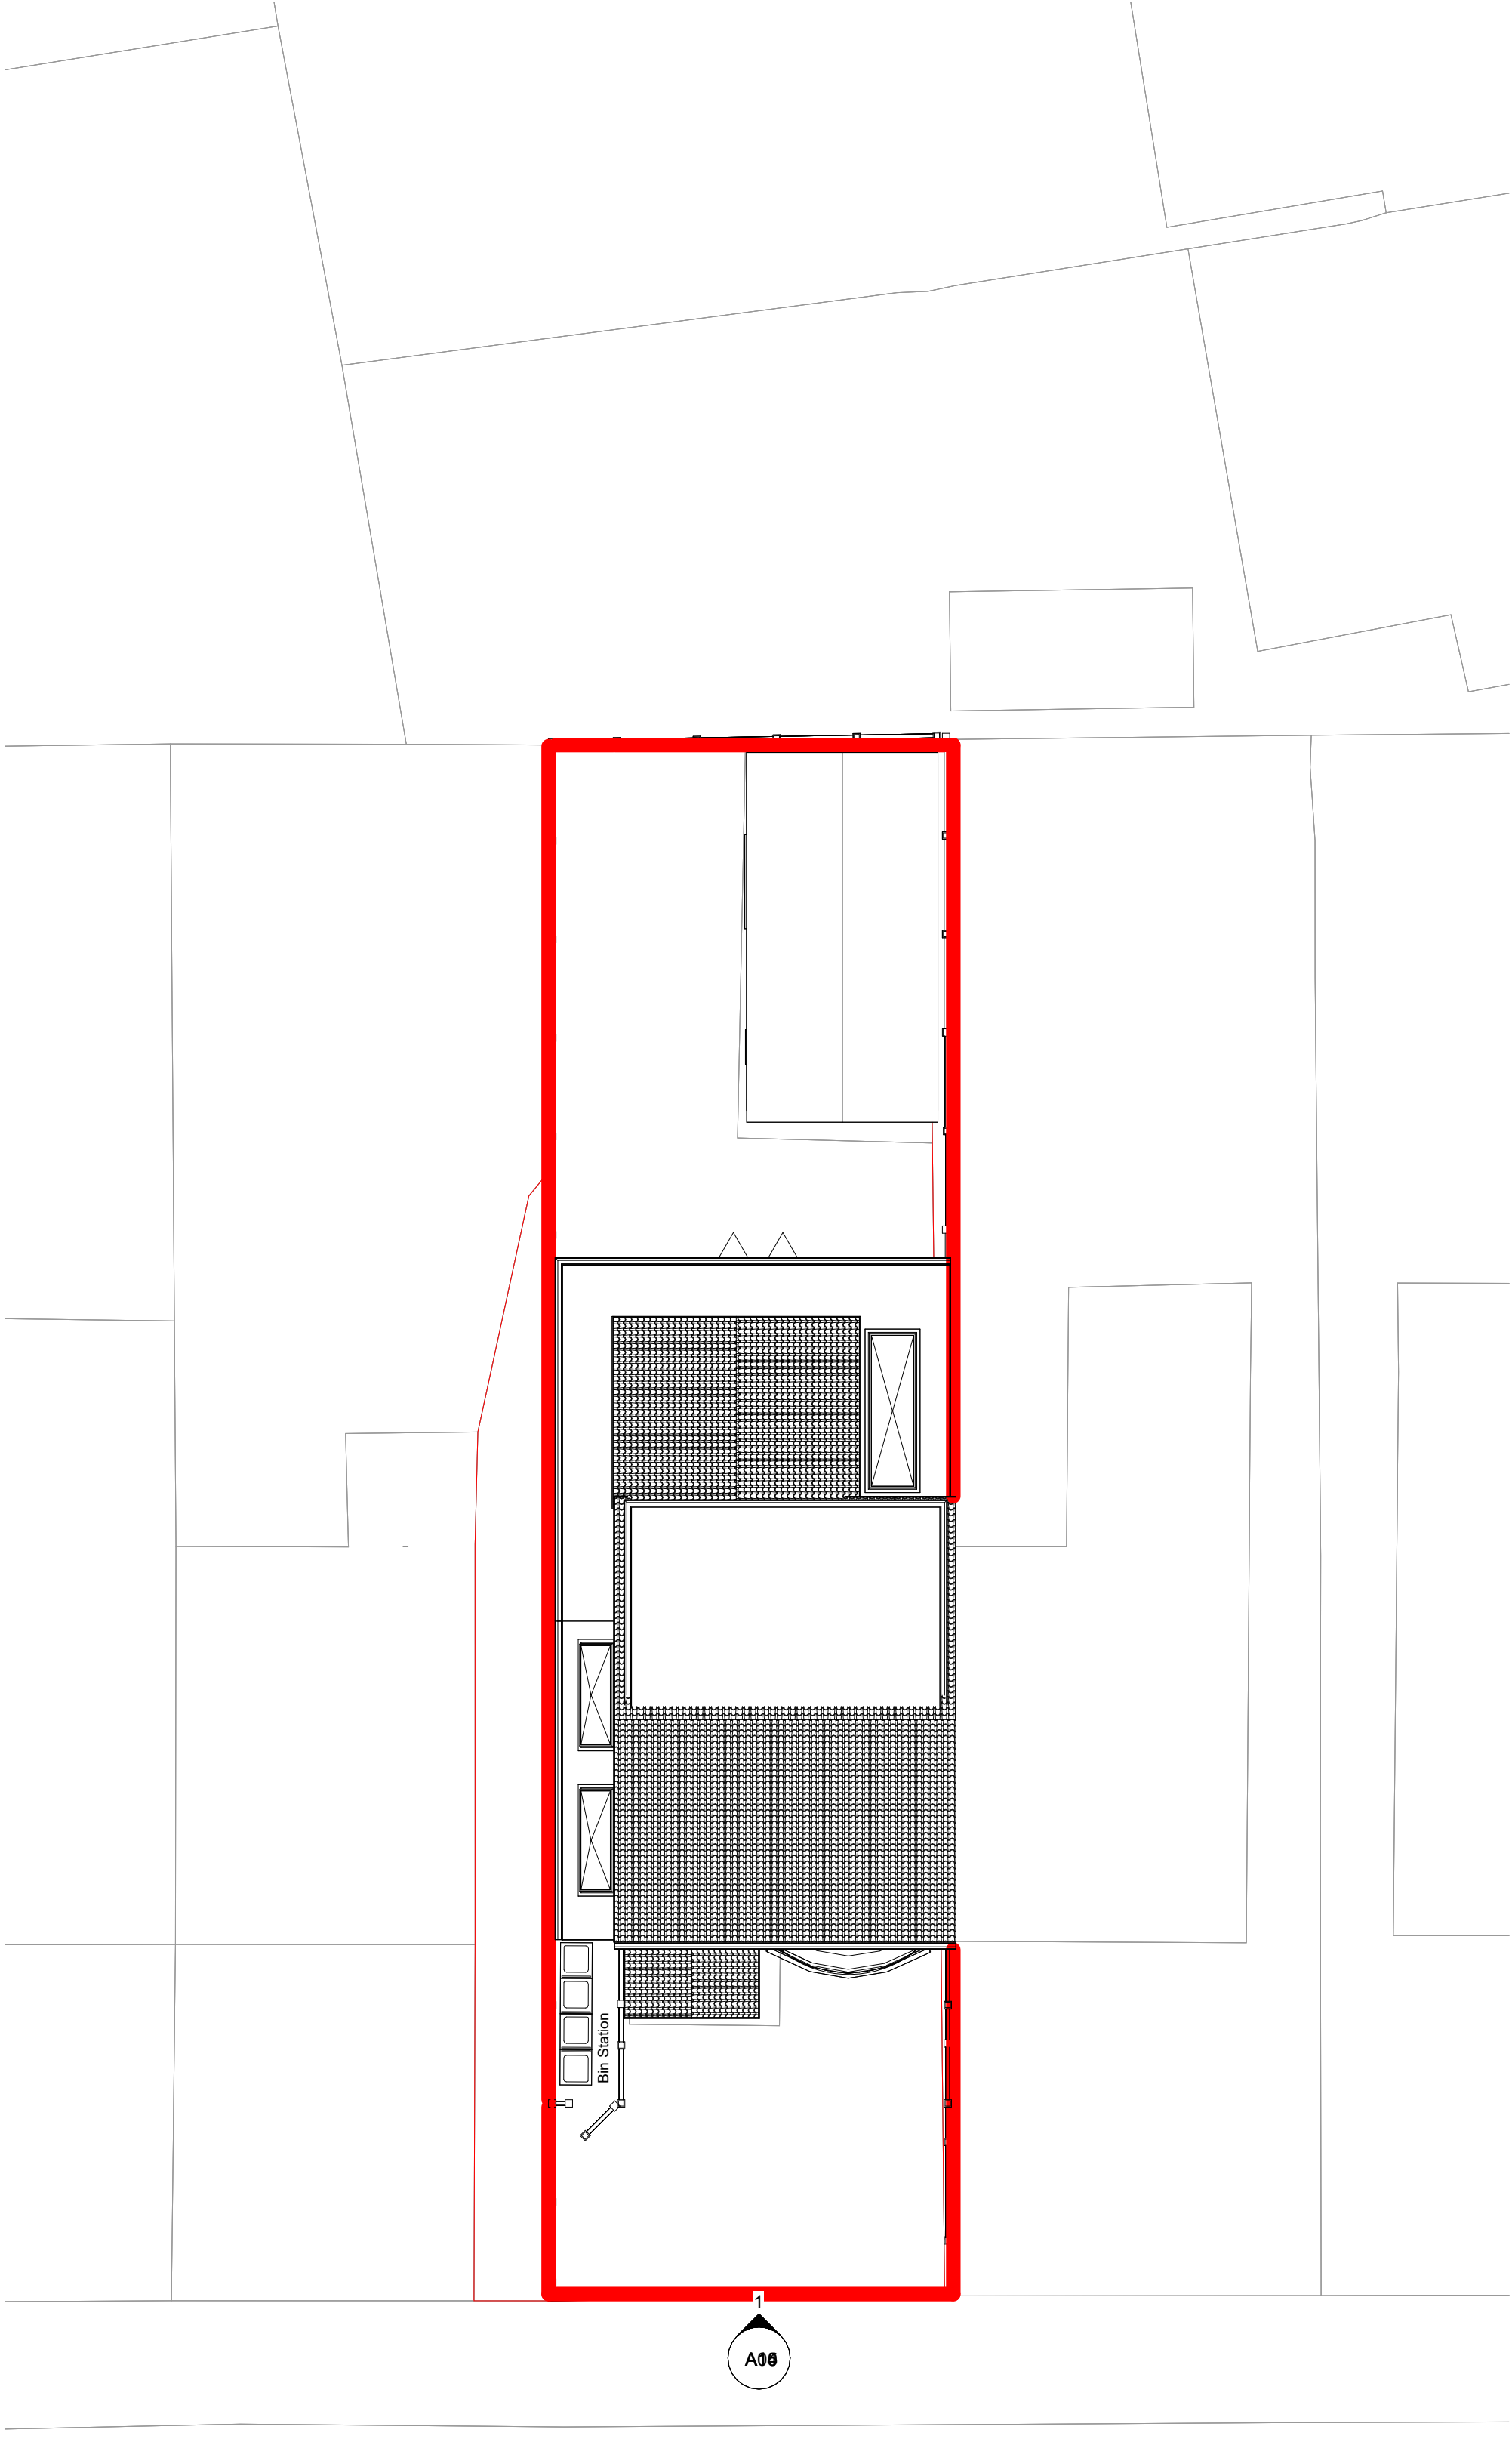

2 Proposed - Site Plan
1 : 100

- GENERAL NOTES:
- THIS DRAWING IS FOR PLANNING PURPOSES ONLY AND IS NOT FIT FOR CONSTRUCTION.
 - ALL SPECIFICATIONS, MATERIALS & WORKMANSHIP TO BE IN ACCORDANCE WITH CURRENT BUILDING REGS & ANY OTHER STATUTORY AUTHORITY STANDARDS.
 - DO NOT SCALE FROM THIS DRAWING, FOR THE AVOIDANCE OF DOUBT ALL DIMENSIONS ARE MEASURED TO FROM WALL FINISH UNLESS OTHERWISE STATED.
 - DRAWING TO BE READ IN CONJUNCTION WITH SUPPLIERS JOIST, STAIRS, TRUSS, HEATING AND KITCHEN DESIGNS/LAYOUTS.
 - ANY DISCREPANCY FOUND TO BE REPORTED TO RENOVIVE IMMEDIATELY.
 - ALL RIGHT RESERVED WITH RENOVIVE. DO NOT COPY, CHANGE OR AMEND WITHOUT PRIOR PERMISSION FROM RENOVIVE.

Rev	Description	Date


CODE	SUITABILITY DESCRIPTION
STATUS	PURPOSE OF ISSUE




RENOVIVE
DESIGN | BUILD | REVIVE

Visit: www.renovive.uk
Email: info@renovive.uk
Phone: 0161 399 2427


Project Type		
Project Name		
44 Parrswood Road		
TITLE		
Existing & Proposed Site Plan		
CLIENT INFORMATION		
Mr T Ahmed		
DRAWN BY:	CHECKED BY:	DATE
M.Z	T.A	08/10/25
SCALE (@ A1):	PROJECT NUMBER	
1 : 100	PP071401	
DRAWING NUMBER		REV
A02		

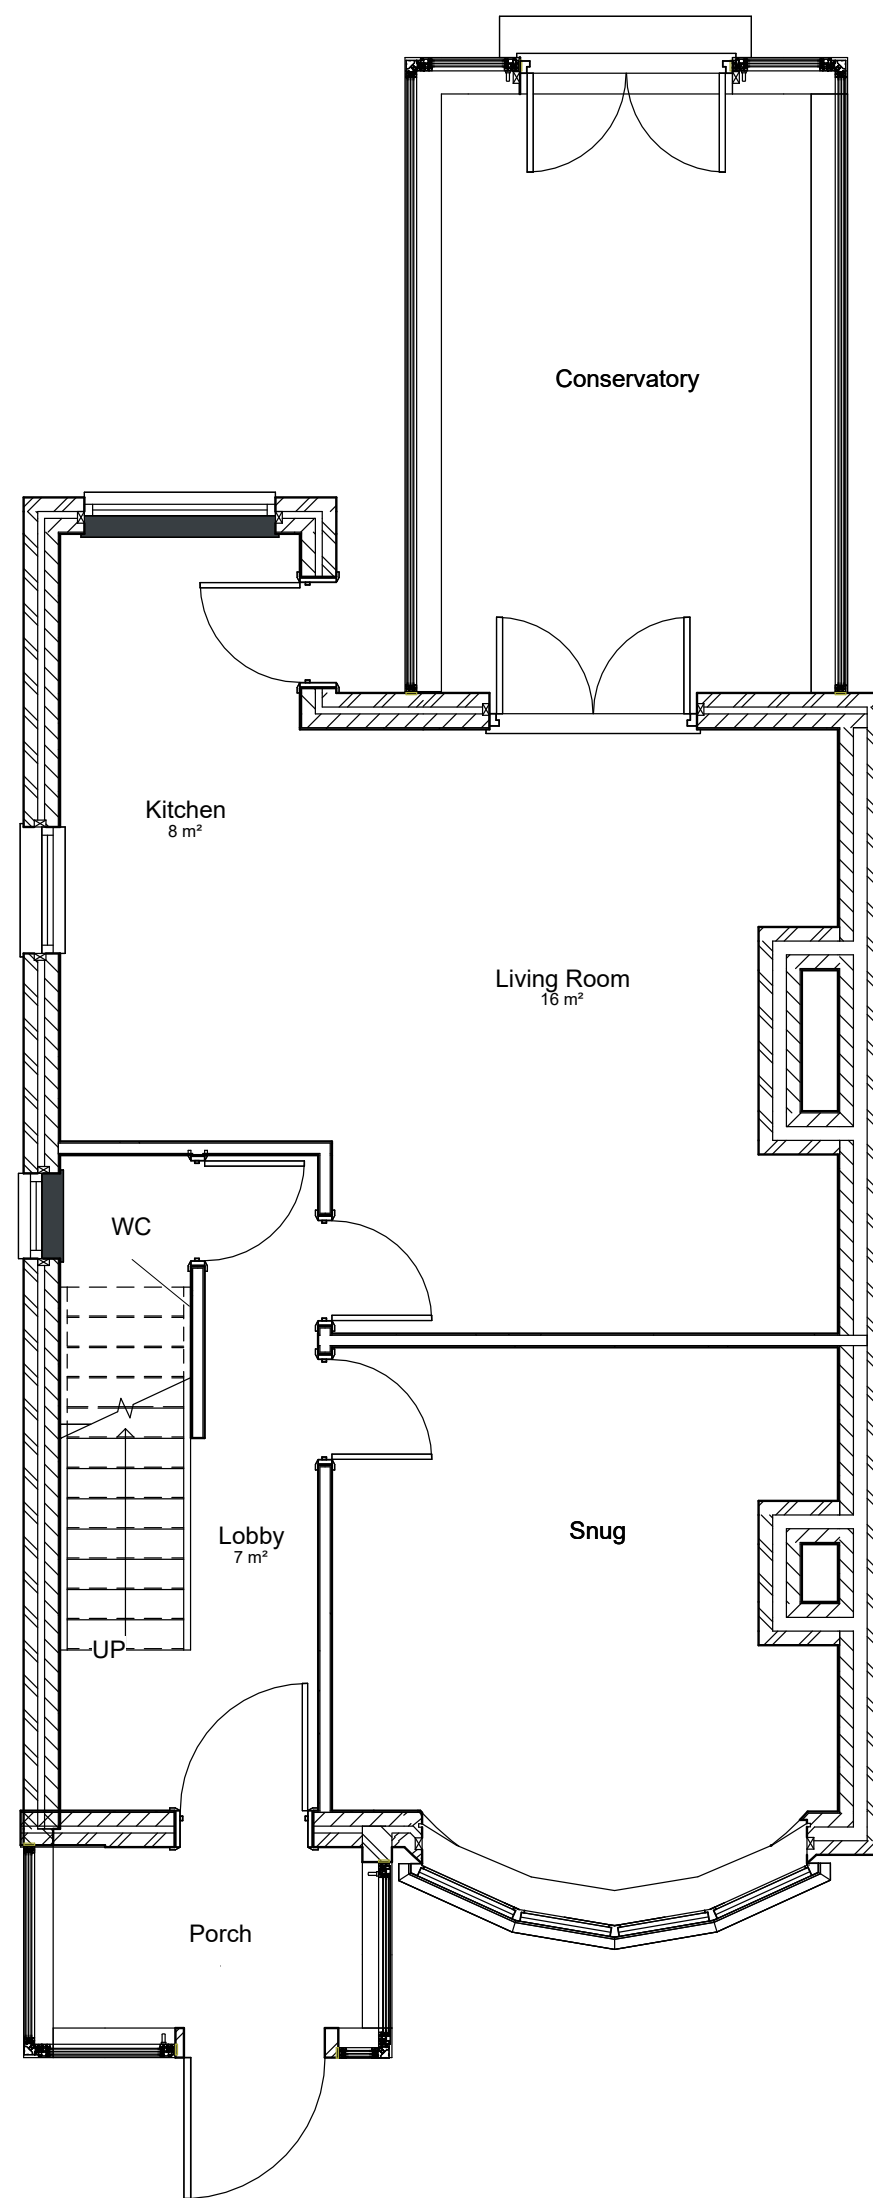

1 01 - Existing Ground Floor
1 : 50

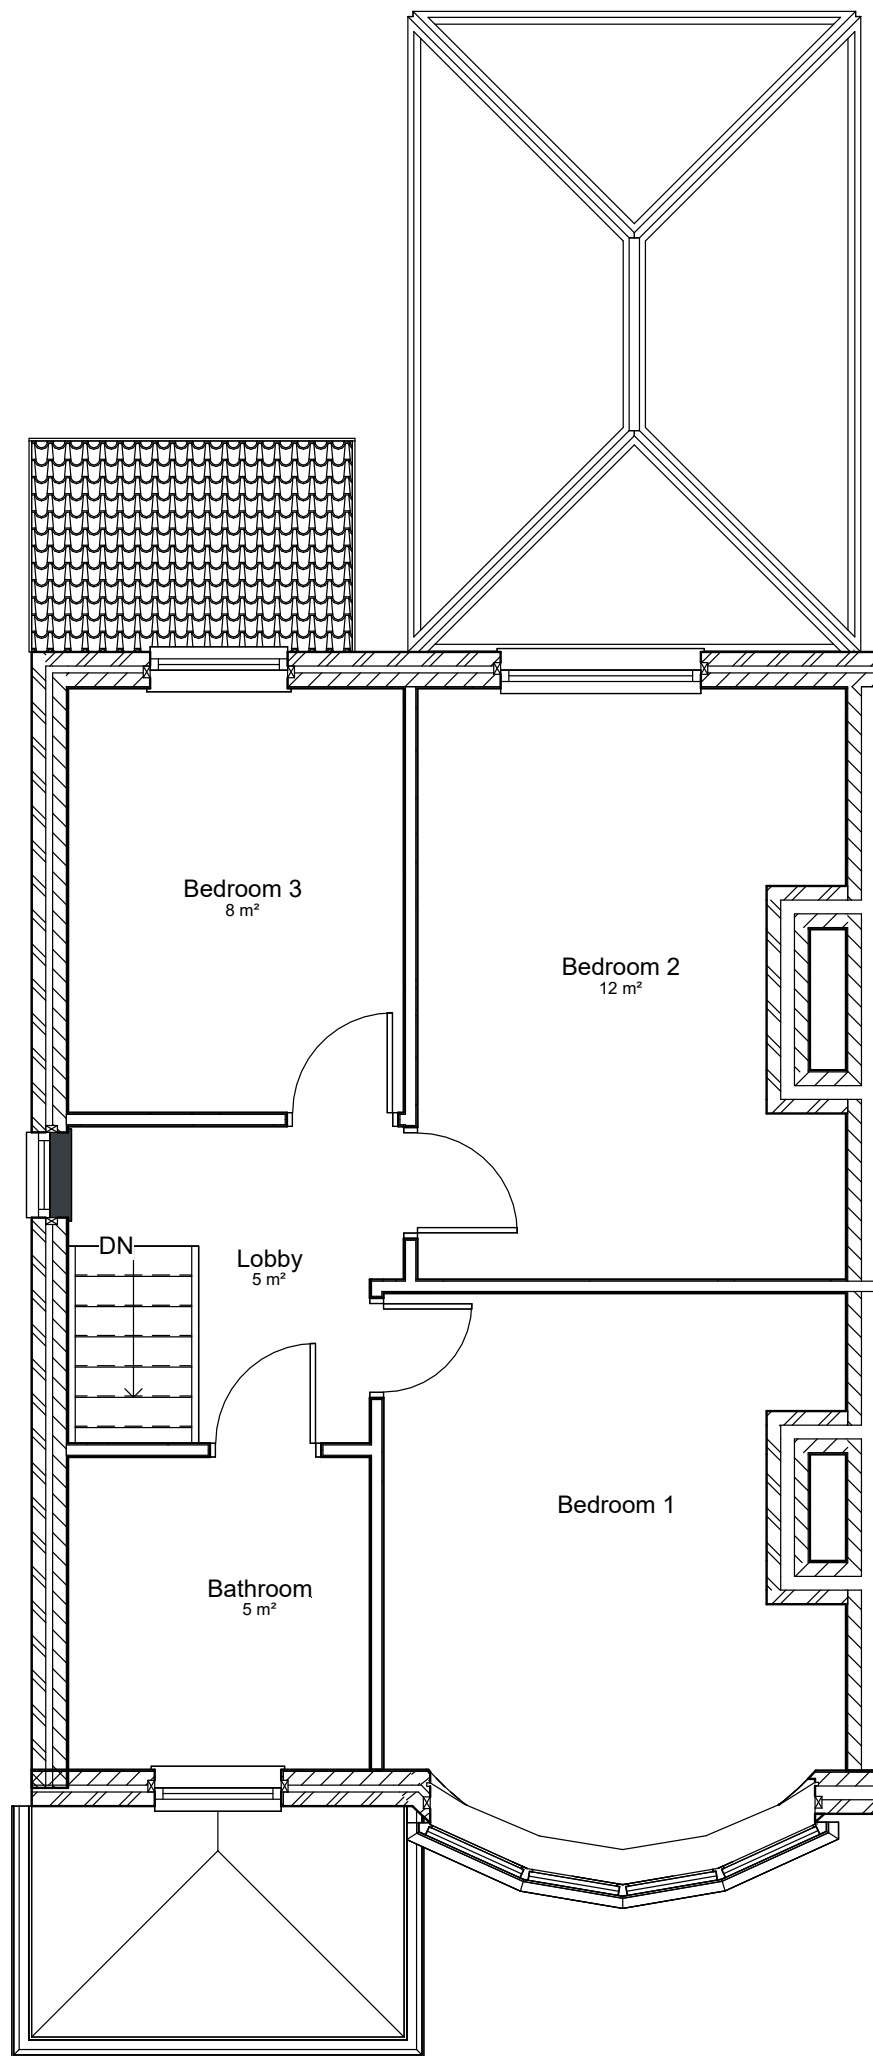

2 02 - Existing First Floor
1 : 50

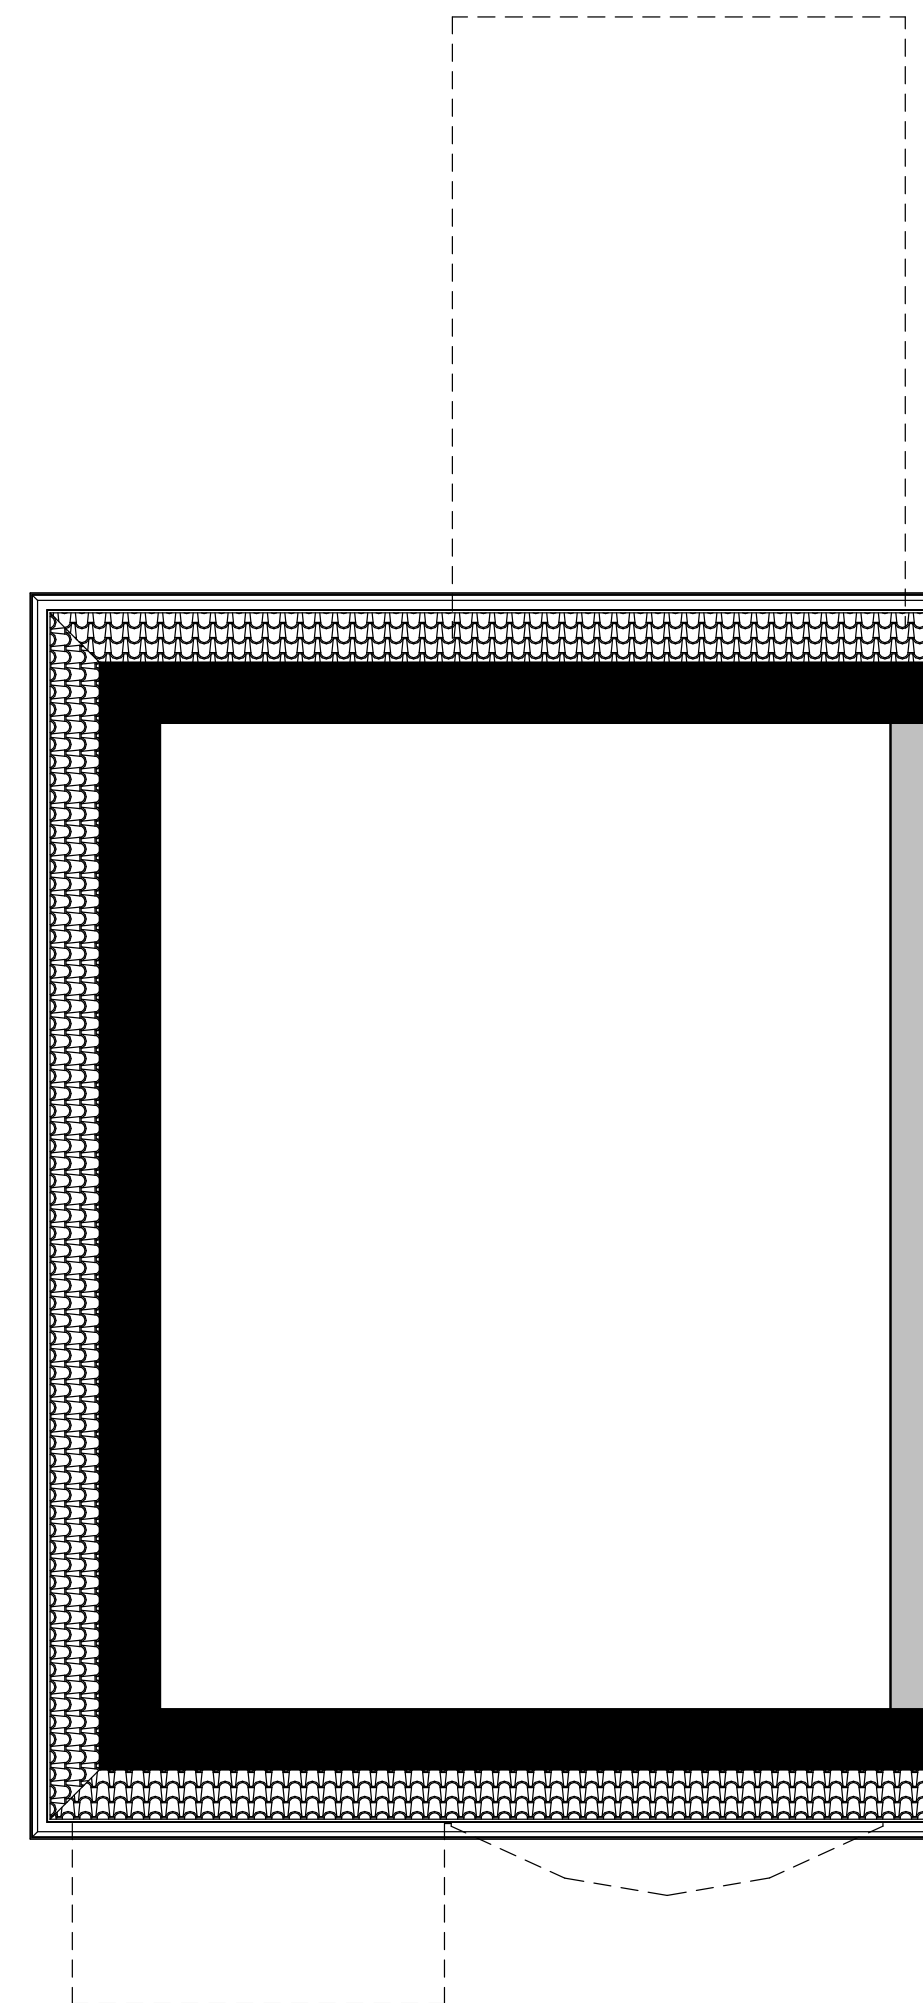

3 03 - Existing Roof PLaN
1 : 50

- GENERAL NOTES:
- THIS DRAWING IS FOR PLANNING PURPOSES ONLY AND IS NOT FIT FOR CONSTRUCTION.
 - ALL SPECIFICATIONS, MATERIALS & WORKMANSHIP TO BE IN ACCORDANCE WITH CURRENT BUILDING REGS & ANY OTHER STATUTORY AUTHORITY STANDARDS.
 - DO NOT SCALE FROM THIS DRAWING, FOR THE AVOIDANCE OF DOUBT ALL DIMENSIONS ARE MEASURED TO FROM WALL FINISH UNLESS OTHERWISE STATED.
 - DRAWING TO BE READ IN CONJUNCTION WITH SUPPLIERS JOIST, STAIRS, TRUSS, HEATING AND KITCHEN DESIGNS/LAYOUTS.
 - ANY DISCREPANCY FOUND TO BE REPORTED TO RENOVIVE IMMEDIATELY.
 - ALL RIGHT RESERVED WITH RENOVIVE. DO NOT COPY, CHANGE OR AMEND WITHOUT PRIOR PERMISSION FROM RENOVIVE.

Rev	Description	Date

CODE	SUITABILITY DESCRIPTION
STATUS	PURPOSE OF ISSUE




RENOVIVE
DESIGN | BUILD | REVIVE

Visit: www.renovive.uk
Email: info@renovive.uk
Phone: 0161 399 2427


Project Type		
Project Name		
44 Parrswood Road		
TITLE		
Existing Floor PLans		
CLIENT INFORMATION		
Mr T Ahmed		
DRAWN BY:	CHECKED BY:	DATE
M.Z	T.A	08/10/25
SCALE (@ A1):	PROJECT NUMBER	
1 : 50	PP071401	
DRAWING NUMBER		REV
A04		




1 - Existing - Front Elevation
1 : 50

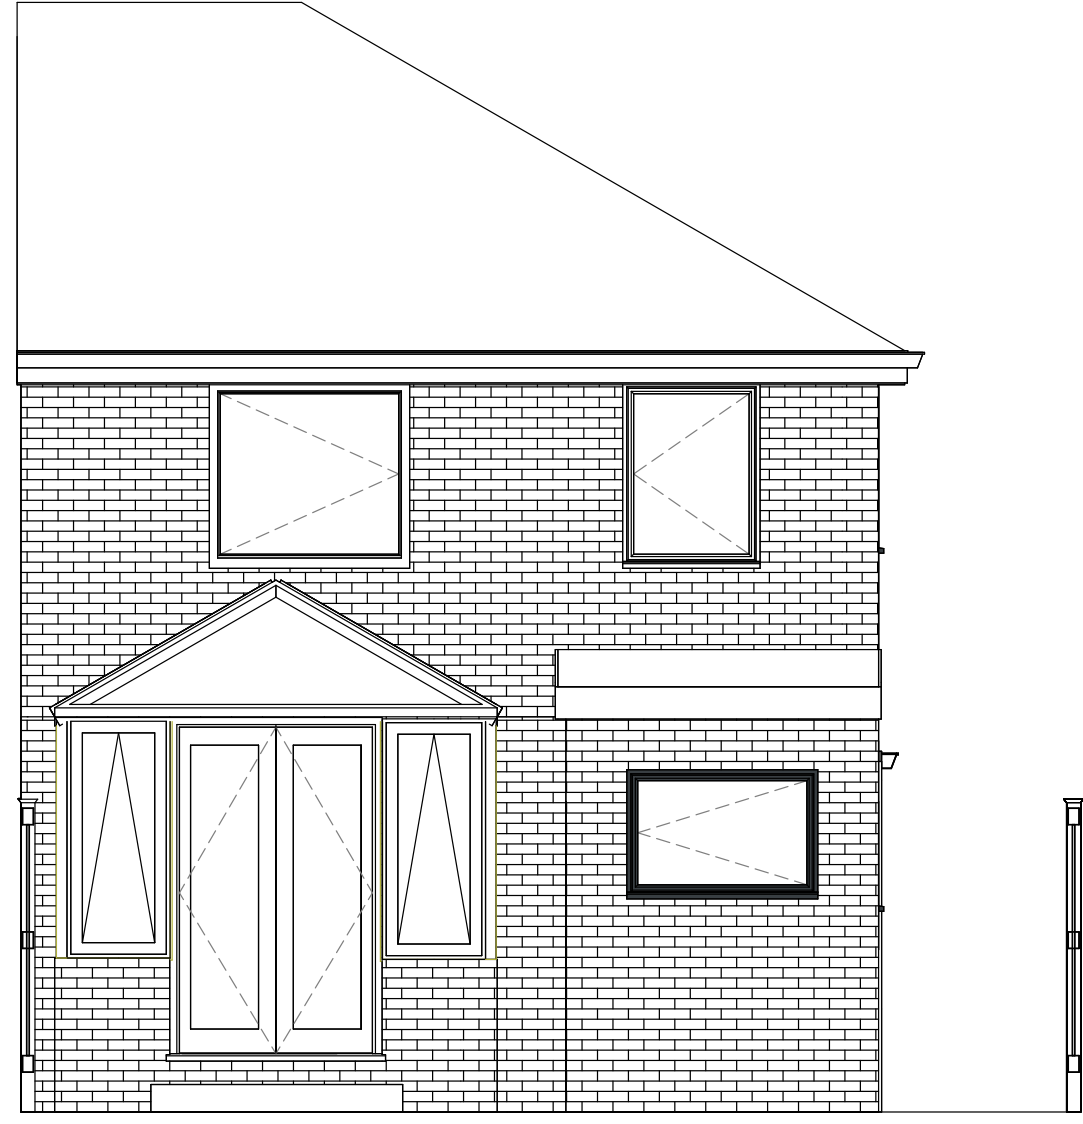

2 - Existing - Rear Elevation
1 : 50

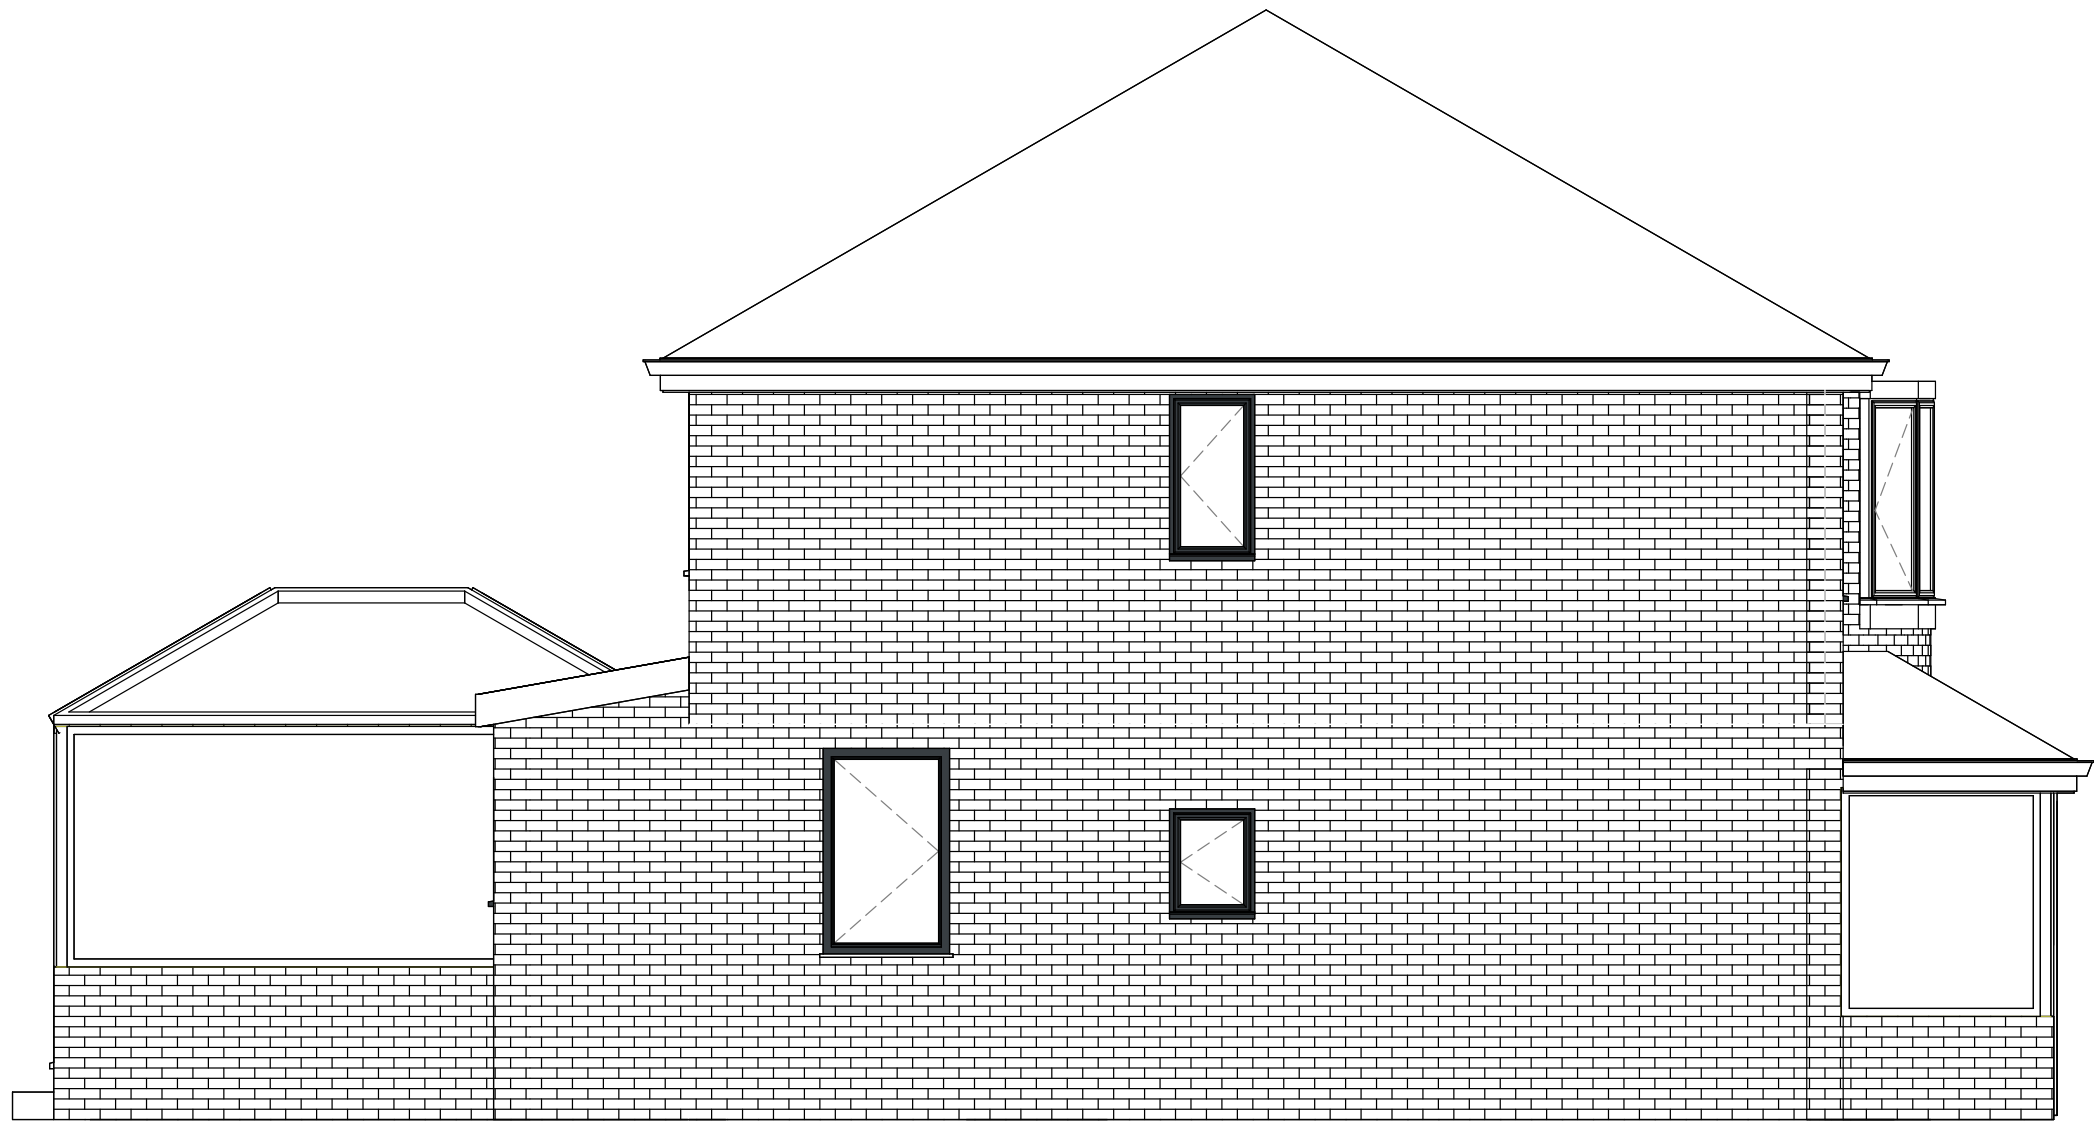

3 - Existing - Left Side Elevation
1 : 50

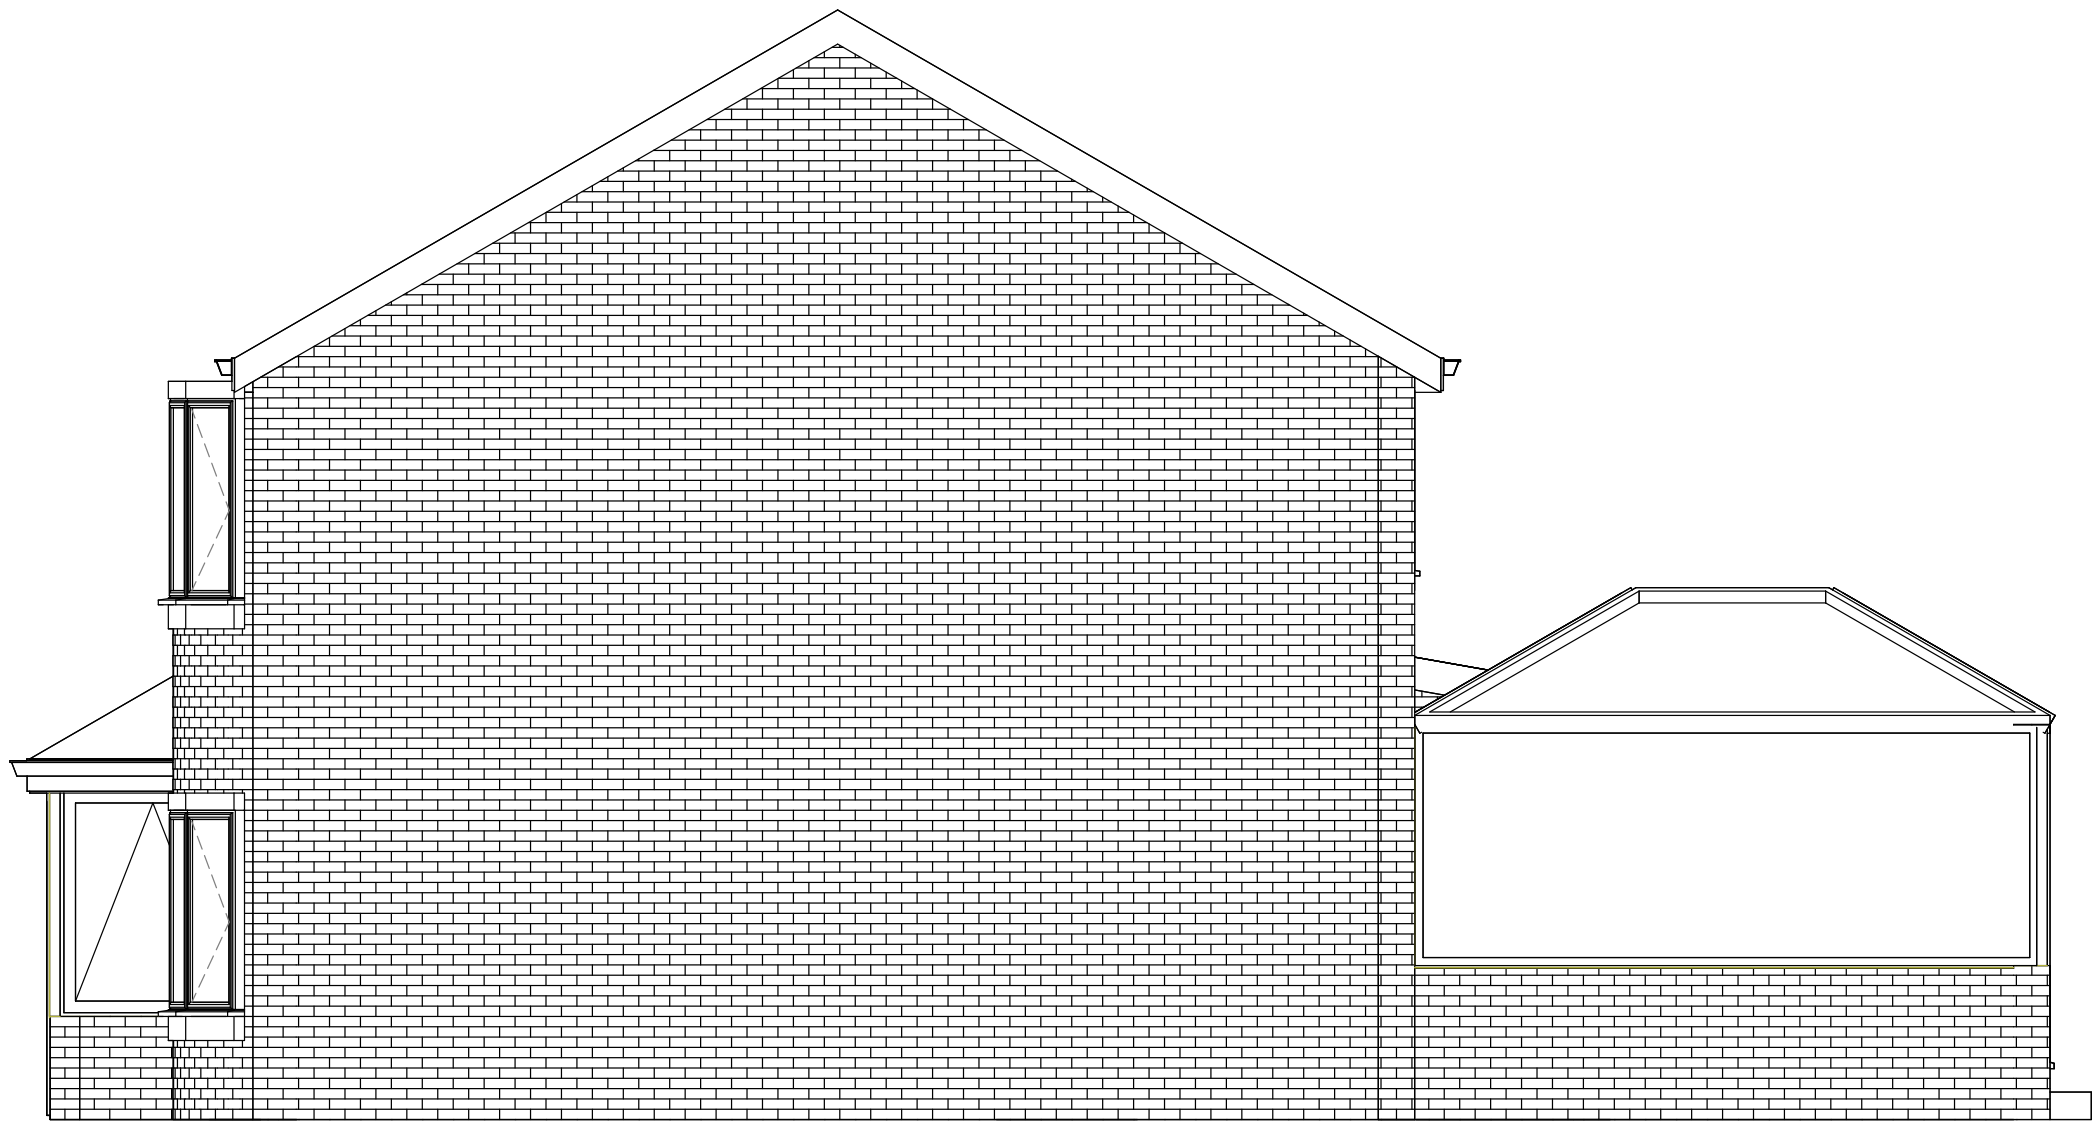

4 - Existing - Right Side Elevation
1 : 50

- GENERAL NOTES:
- THIS DRAWING IS FOR PLANNING PURPOSES ONLY AND IS NOT FIT FOR CONSTRUCTION.
 - ALL SPECIFICATIONS, MATERIALS & WORKMANSHIP TO BE IN ACCORDANCE WITH CURRENT BUILDING REGS & ANY OTHER STATUTORY AUTHORITY STANDARDS.
 - DO NOT SCALE FROM THIS DRAWING, FOR THE AVOIDANCE OF DOUBT ALL DIMENSIONS ARE MEASURED TO FROM WALL FINISH UNLESS OTHERWISE STATED.
 - DRAWING TO BE READ IN CONJUNCTION WITH SUPPLIERS JOIST, STAIRS, TRUSS, HEATING AND KITCHEN DESIGNS/LAYOUTS.
 - ANY DISCREPANCY FOUND TO BE REPORTED TO RENOVIVE IMMEDIATELY.
 - ALL RIGHT RESERVED WITH RENOVIVE. DO NOT COPY, CHANGE OR AMEND WITHOUT PRIOR PERMISSION FROM RENOVIVE.

Rev	Description	Date

CODE	SUITABILITY DESCRIPTION
STATUS	PURPOSE OF ISSUE



RENOVIVE
DESIGN | BUILD | REVIVE

Visit: www.renovive.uk
Email: info@renovive.uk
Phone: 0161 399 2427

Project Type		
Project Name		
44 Parrswood Road		
TITLE		
Existing Elevations		
CLIENT INFORMATION		
Mr T Ahmed		
DRAWN BY:	CHECKED BY:	DATE
M.Z	T.A	08/10/25
SCALE (@ A1):		PROJECT NUMBER
1 : 50		PP071401
DRAWING NUMBER		REV
A05		



1 Existing View 1



3 Existing View 3



2 Existing View 2



4 Existing View 4

- GENERAL NOTES:
- THIS DRAWING IS FOR PLANNING PURPOSES ONLY AND IS NOT FIT FOR CONSTRUCTION.
 - ALL SPECIFICATIONS, MATERIALS & WORKMANSHIP TO BE IN ACCORDANCE WITH CURRENT BUILDING REGS & ANY OTHER STATUTORY AUTHORITY STANDARDS.
 - DO NOT SCALE FROM THIS DRAWING. FOR THE AVOIDANCE OF DOUBT ALL DIMENSIONS ARE MEASURED TO FROM WALL FINISH UNLESS OTHERWISE STATED.
 - DRAWING TO BE READ IN CONJUNCTION WITH SUPPLIERS JOIST, STAIRS, TRUSS, HEATING AND KITCHEN DESIGNS/LAYOUTS.
 - ANY DISCREPANCY FOUND TO BE REPORTED TO RENOVIVE IMMEDIATELY.
 - ALL RIGHT RESERVED WITH RENOVIVE. DO NOT COPY, CHANGE OR AMEND WITHOUT PRIOR PERMISSION FROM RENOVIVE.

Rev	Description	Date


CODE	SUITABILITY DESCRIPTION
STATUS	PURPOSE OF ISSUE




RENOVIVE
DESIGN | BUILD | REVIVE

Visit: www.renovive.uk
Email: info@renovive.uk
Phone: 0161 399 2427


Project Type		
Project Name		
44 Parrswood Road		
TITLE		
Existing 3d Views		
CLIENT INFORMATION		
Mr T Ahmed		
DRAWN BY:	CHECKED BY:	DATE
M.Z	T.A	07/10/25
SCALE (@ A1):		PROJECT NUMBER
		PP071401
DRAWING NUMBER		REV
A08		

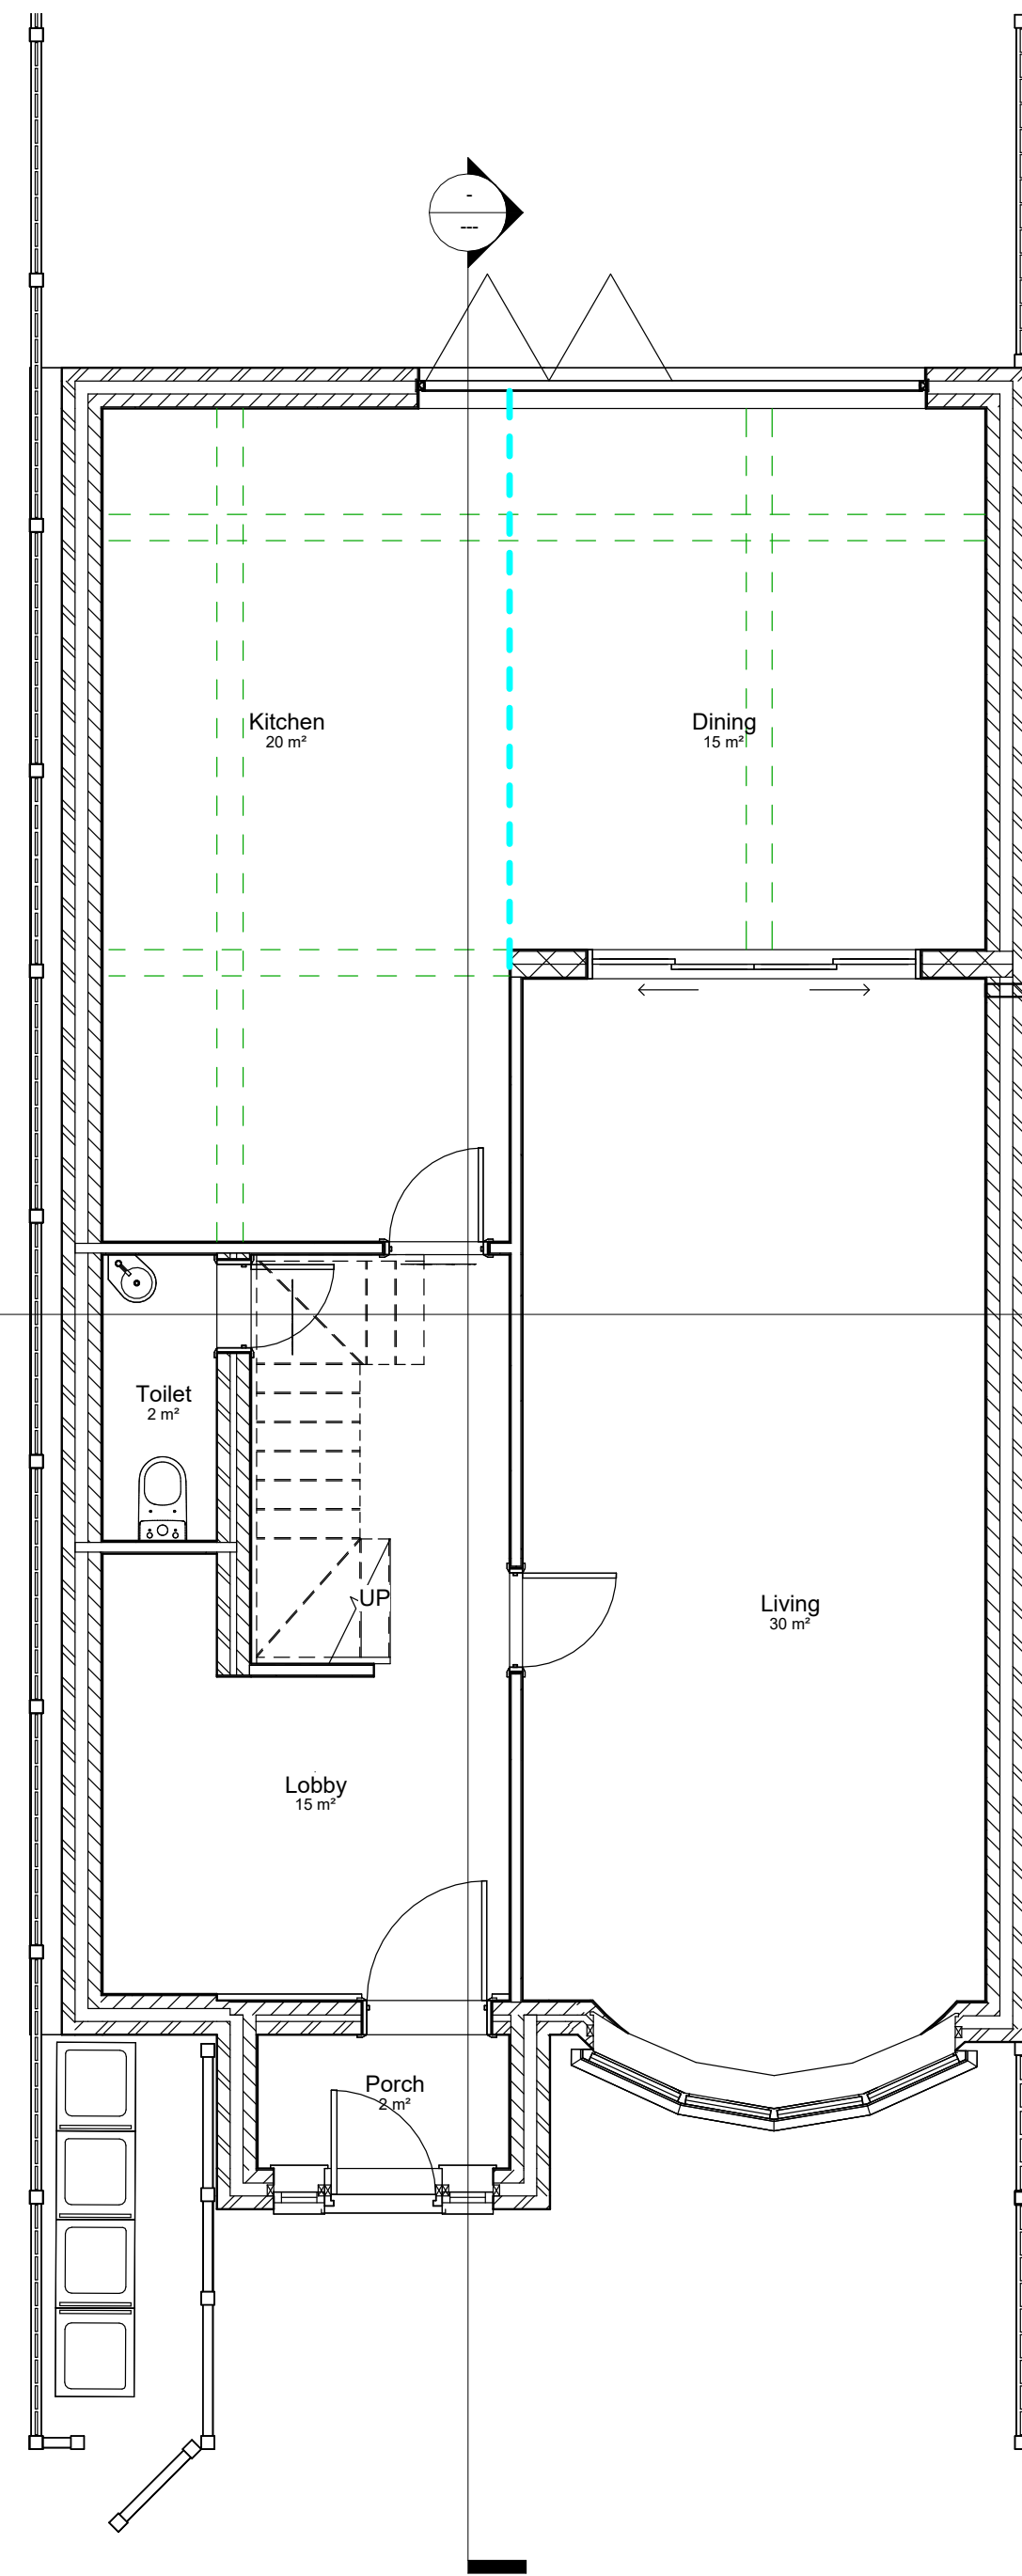

1 09 - Proposed Ground Floor
1 : 50

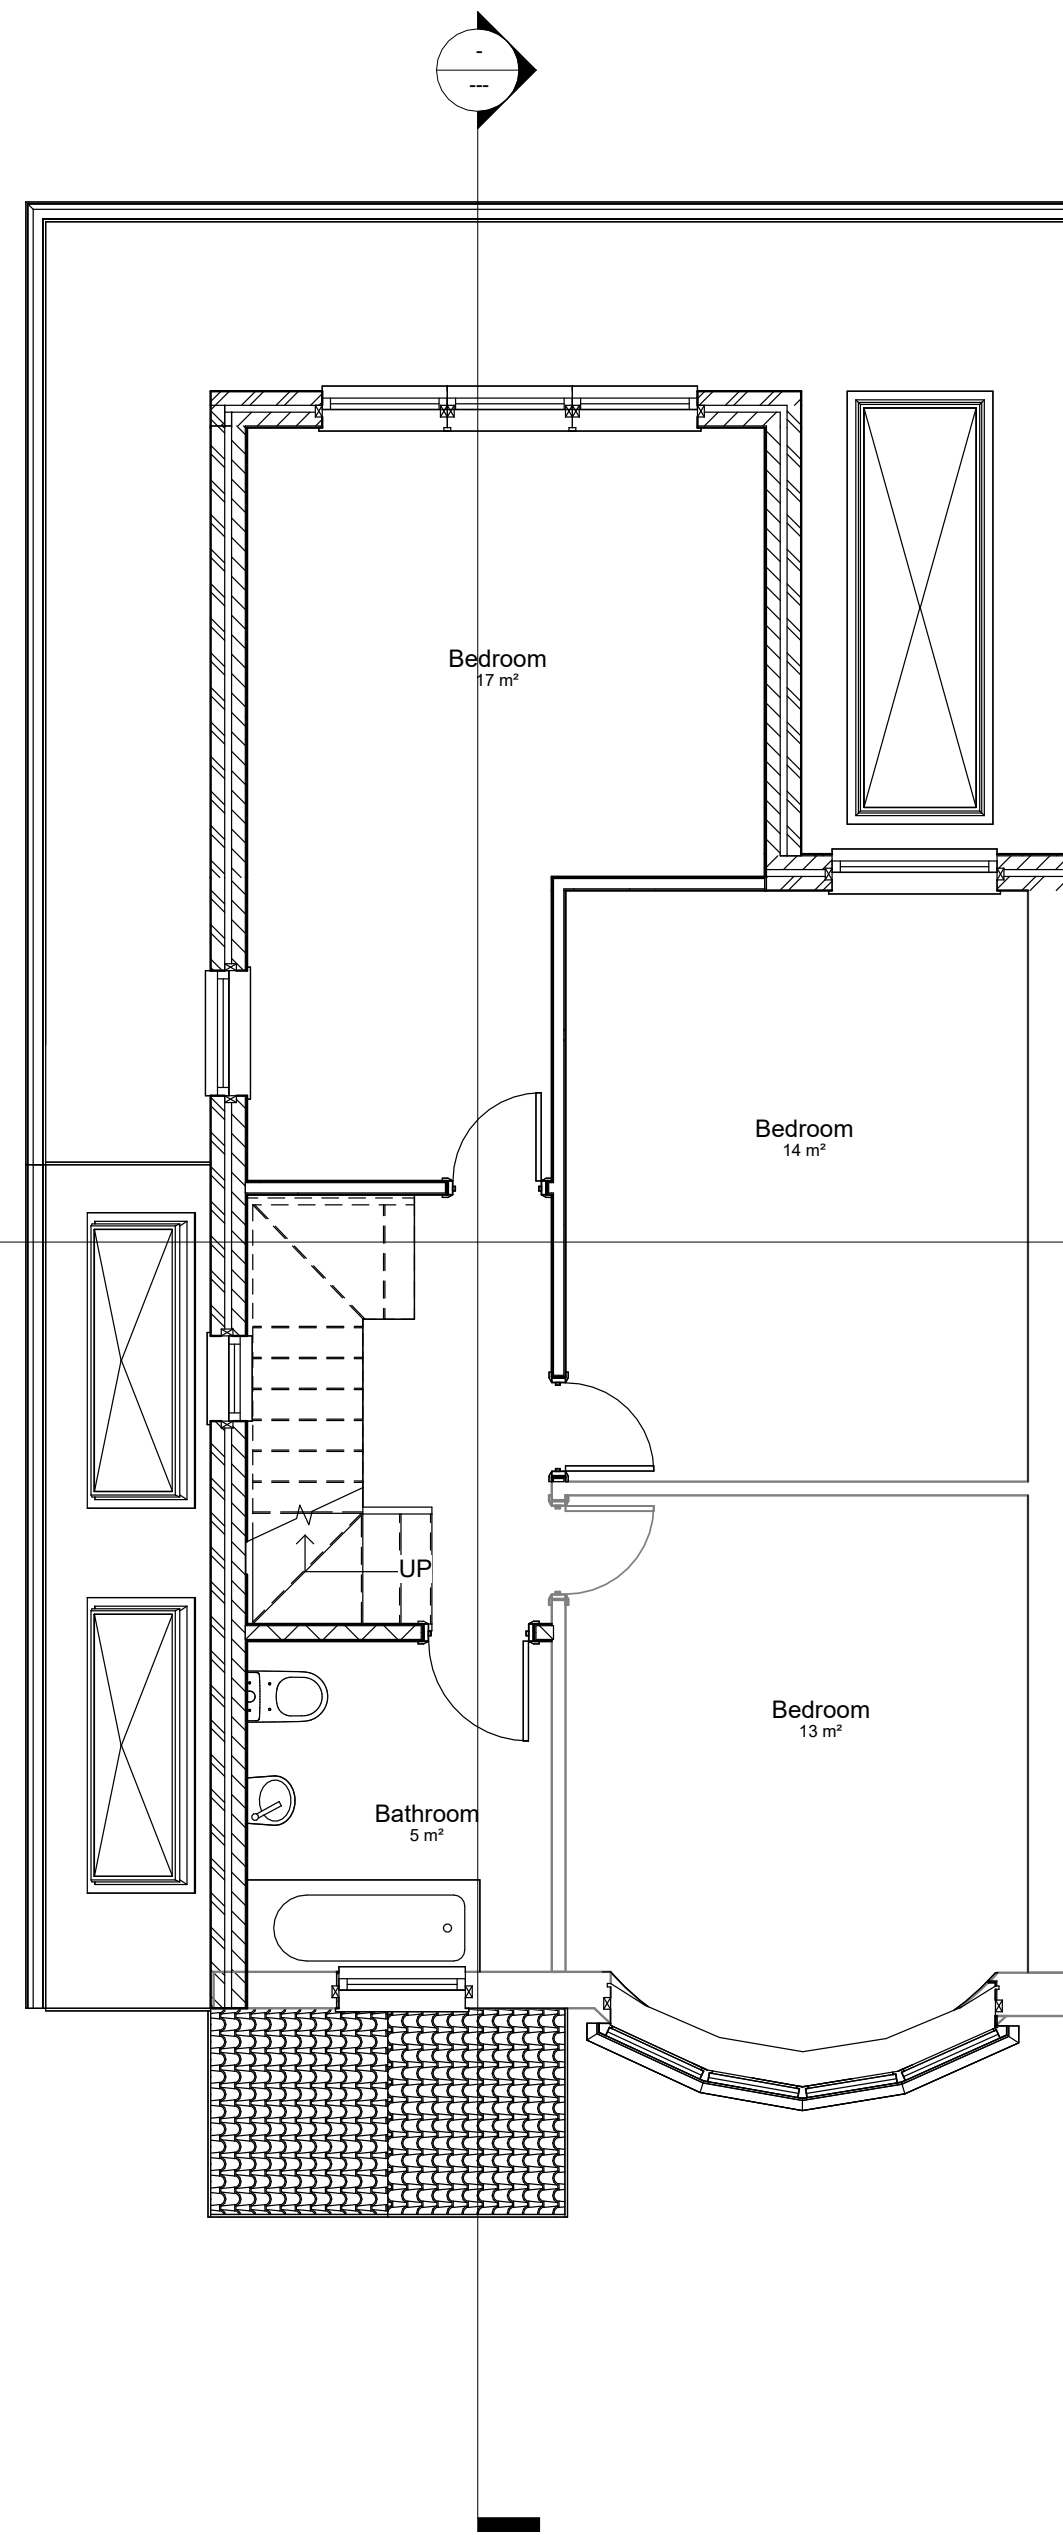

2 10 - Proposed First Floor
1 : 50

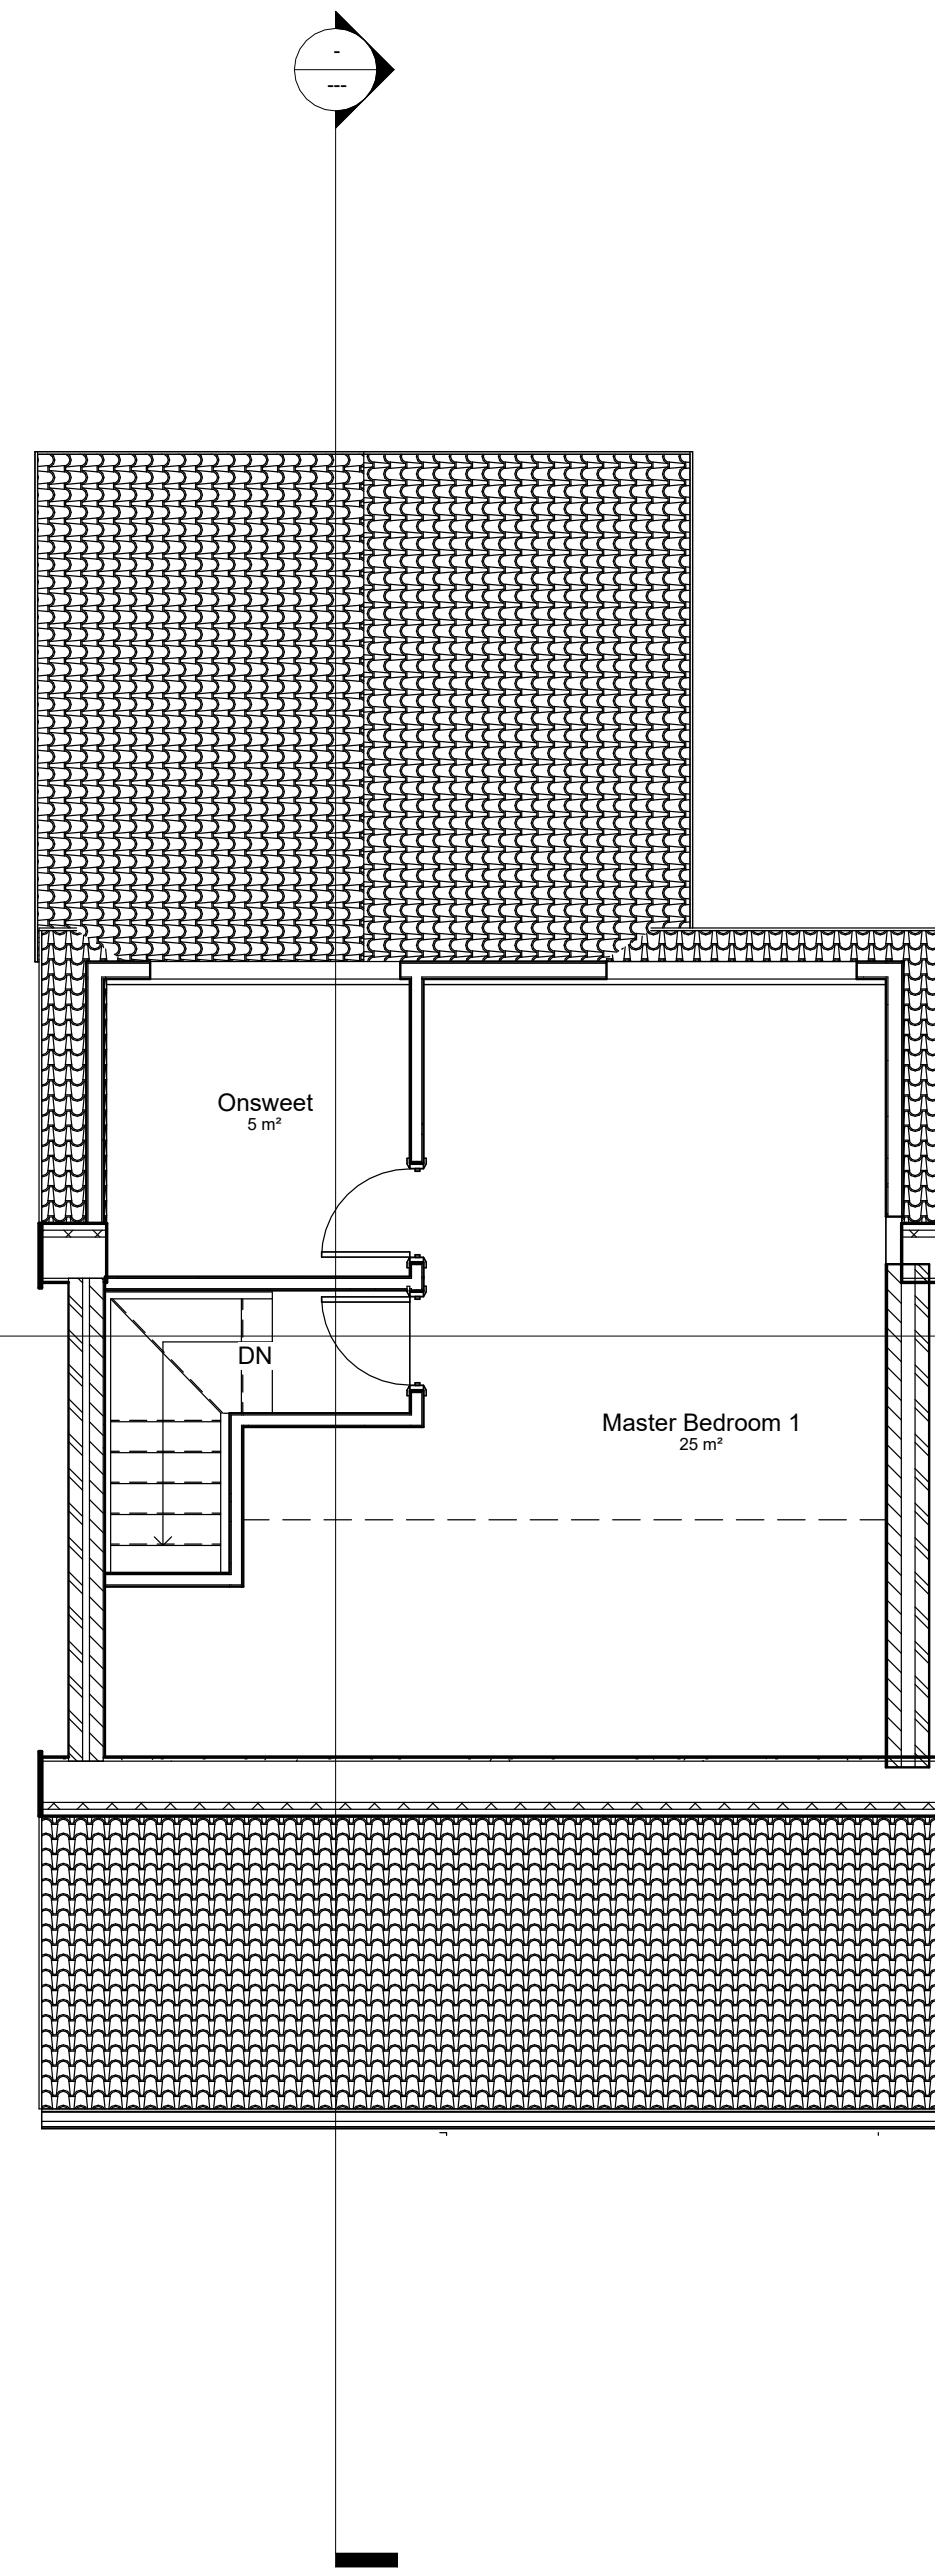

3 11 - Proposed Second Floor
1 : 50

- GENERAL NOTES:**
- THIS DRAWING IS FOR PLANNING PURPOSES ONLY AND IS NOT FIT FOR CONSTRUCTION.
 - ALL SPECIFICATIONS, MATERIALS & WORKMANSHIP TO BE IN ACCORDANCE WITH CURRENT BUILDING REGS & ANY OTHER STATUTORY AUTHORITY STANDARDS.
 - DO NOT SCALE FROM THIS DRAWING, FOR THE AVOIDANCE OF DOUBT ALL DIMENSIONS ARE MEASURED TO FROM WALL FINISH UNLESS OTHERWISE STATED.
 - DRAWING TO BE READ IN CONJUNCTION WITH SUPPLIERS JOIST, STAIRS, TRUSS, HEATING AND KITCHEN DESIGNS/LAYOUTS.
 - ANY DISCREPANCY FOUND TO BE REPORTED TO RENOVIVE IMMEDIATELY.
 - ALL RIGHT RESERVED WITH RENOVIVE. DO NOT COPY, CHANGE OR AMEND WITHOUT PRIOR PERMISSION FROM RENOVIVE.

Rev	Description	Date

CODE	SUITABILITY DESCRIPTION
STATUS	PURPOSE OF ISSUE

Visit: www.renovive.uk
Email: info@renovive.uk
Phone: 0161 399 2427


Project Type		
Project Name		
44 Parrswood Road		
TITLE		
Proposed Floor PLaN		
CLIENT INFORMATION		
Mr T Ahmed		
DRAWN BY:	CHECKED BY:	DATE
M.Z	T.A	08/10/25
SCALE (@ A1):		PROJECT NUMBER
1 : 50		PP071401
DRAWING NUMBER		REV
A09		




1 **5 - Proposed - Front Elevation**
1 : 50



2 **6 - Proposed - Rear Elevation**
1 : 50

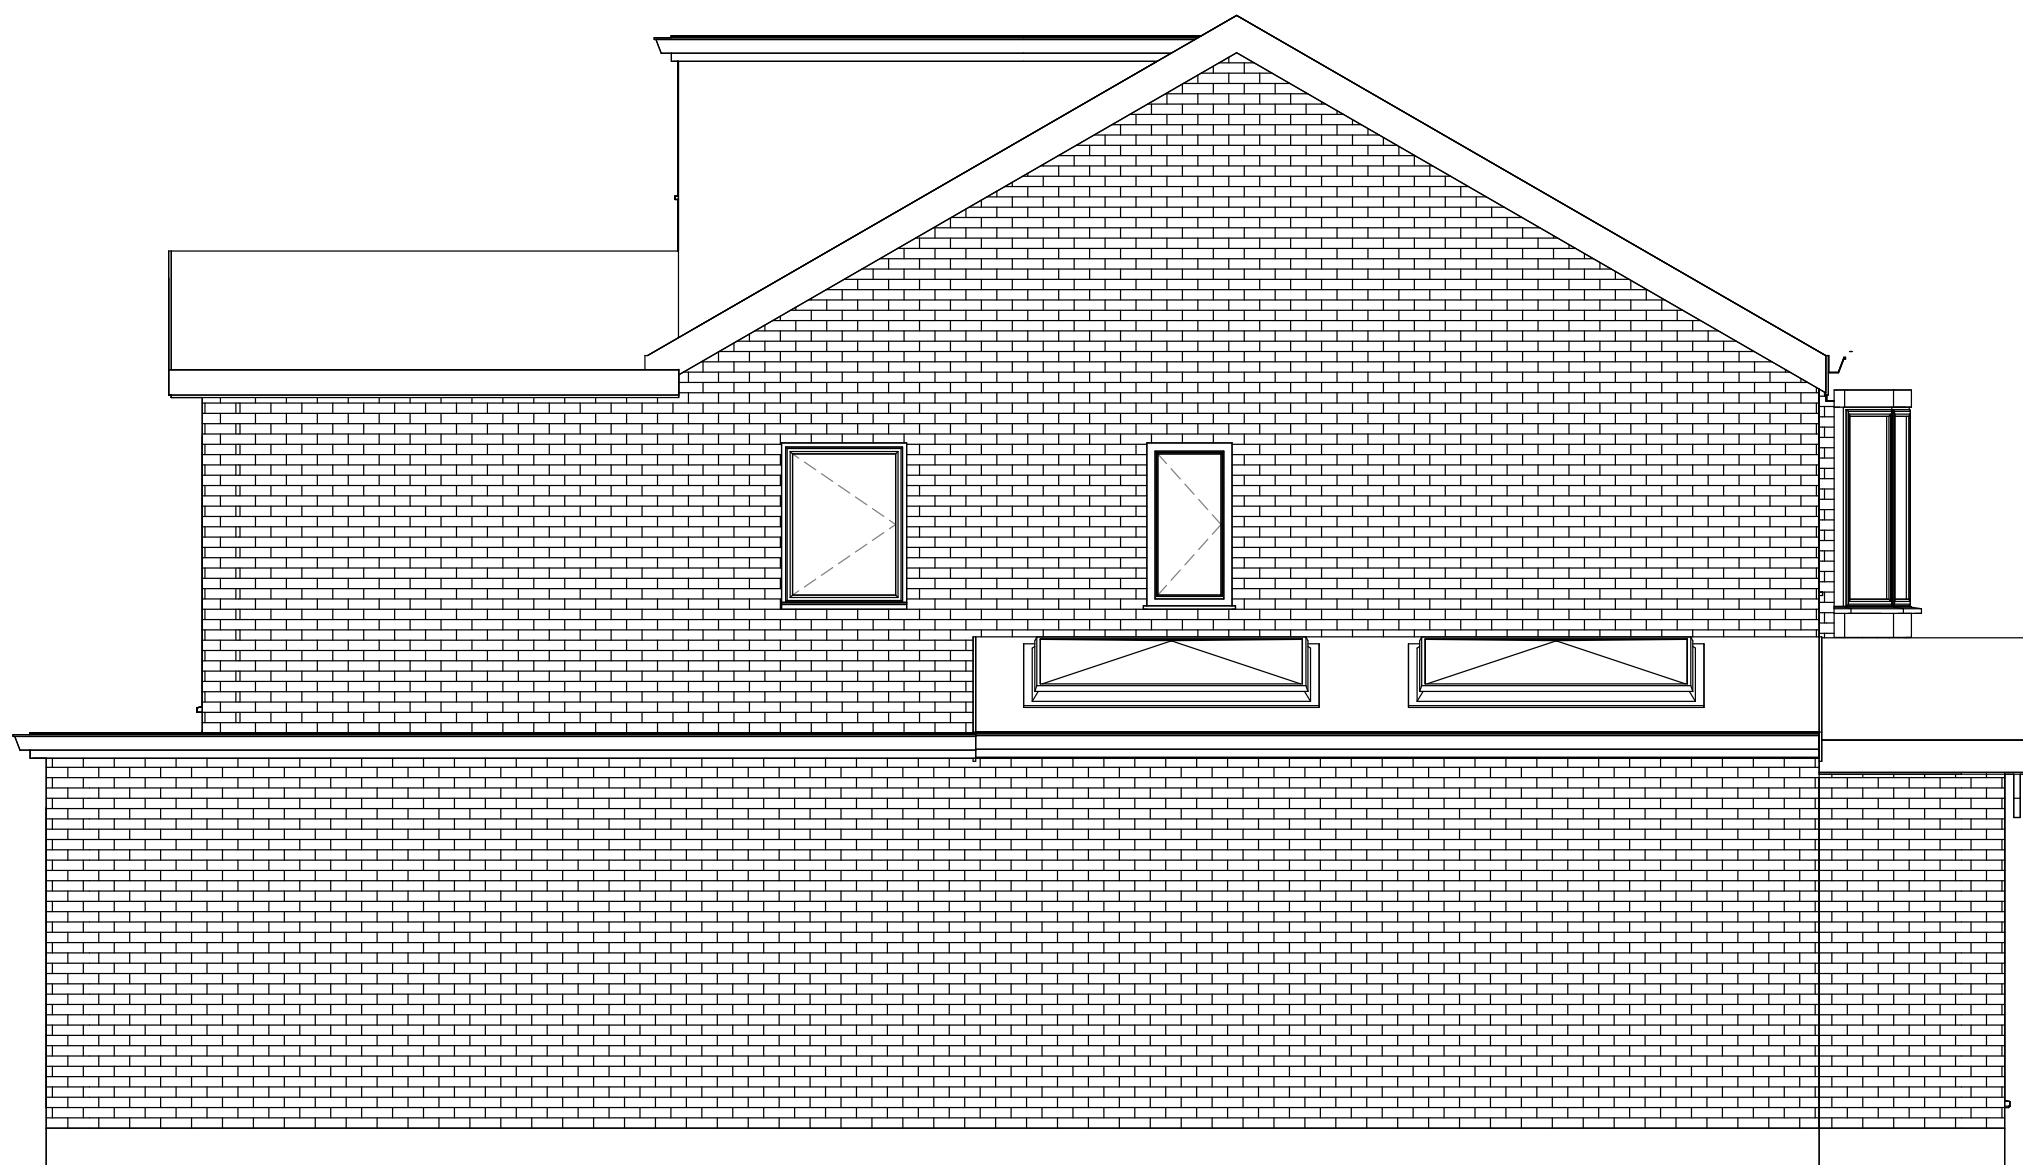

3 **7 - Proposed - Left Side Elevation**
1 : 50

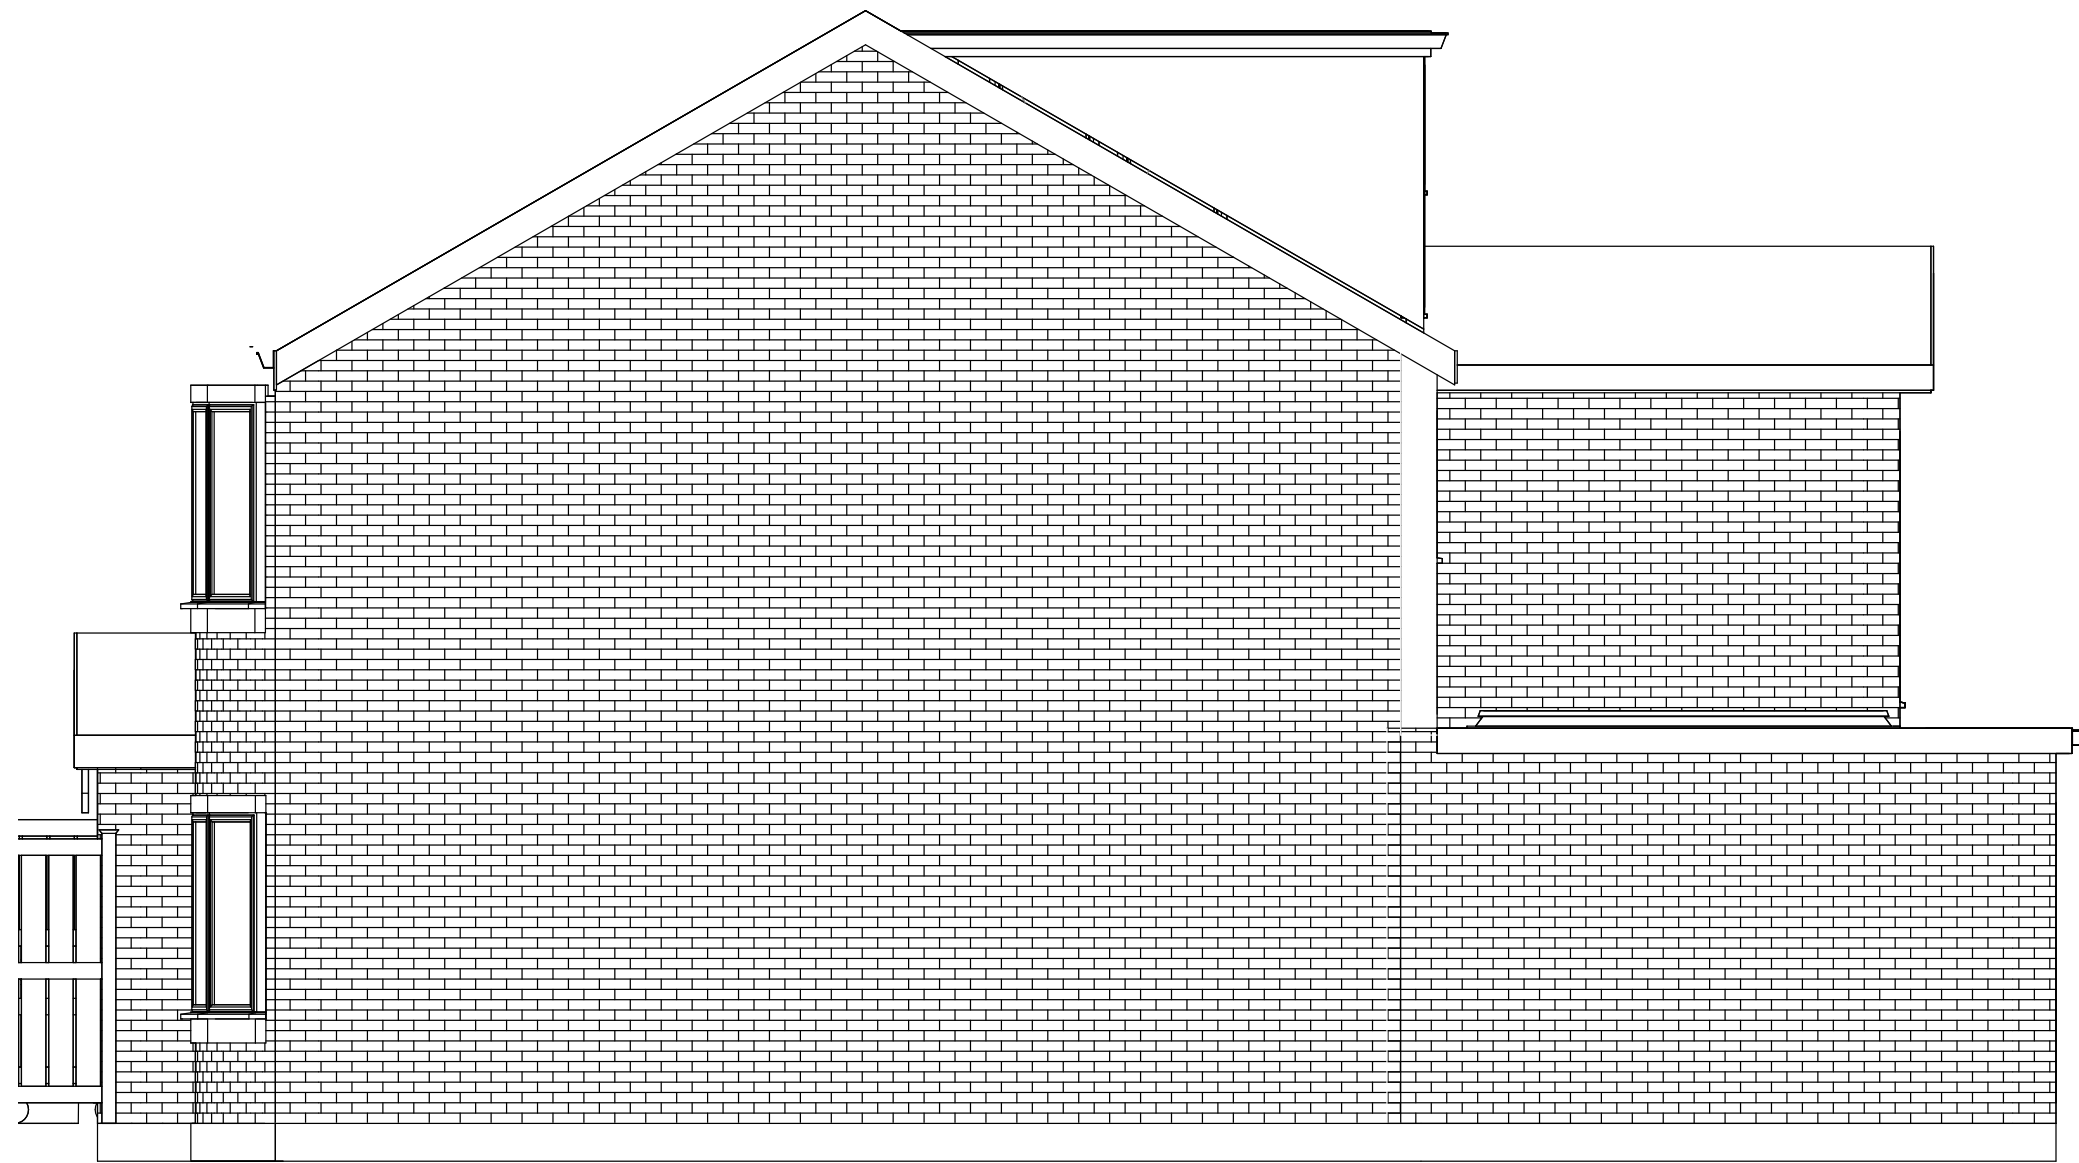

4 **8 - Proposed - Right Side Elevation**
1 : 50

GENERAL NOTES:

- THIS DRAWING IS FOR PLANNING PURPOSES ONLY AND IS NOT FIT FOR CONSTRUCTION.
- ALL SPECIFICATIONS, MATERIALS & WORKMANSHIP TO BE IN ACCORDANCE WITH CURRENT BUILDING REGS & ANY OTHER STATUTORY AUTHORITY STANDARDS.
- DO NOT SCALE FROM THIS DRAWING, FOR THE AVOIDANCE OF DOUBT ALL DIMENSIONS ARE MEASURED TO FROM WALL FINISH UNLESS OTHERWISE STATED.
- DRAWING TO BE READ IN CONJUNCTION WITH SUPPLIERS JOIST, STAIRS, TRUSS, HEATING AND KITCHEN DESIGNS/LAYOUTS.
- ANY DISCREPANCY FOUND TO BE REPORTED TO RENOVIVE IMMEDIATELY.
- ALL RIGHT RESERVED WITH RENOVIVE. DO NOT COPY, CHANGE OR AMEND WITHOUT PRIOR PERMISSION FROM RENOVIVE.

Rev	Description	Date


CODE	SUITABILITY DESCRIPTION
STATUS	PURPOSE OF ISSUE




RENOVIVE
DESIGN | BUILD | REVIVE

Visit: www.renovive.uk
Email: info@renovive.uk
Phone: 0161 399 2427


Project Type		
Project Name		
44 Parrswood Road		
TITLE		
Proposed Elevations		
CLIENT INFORMATION		
Mr T Ahmed		
DRAWN BY: M.Z	CHECKED BY: T.A	DATE 08/10/25
SCALE (@ A1): 1 : 50		PROJECT NUMBER PP071401
DRAWING NUMBER A10		REV

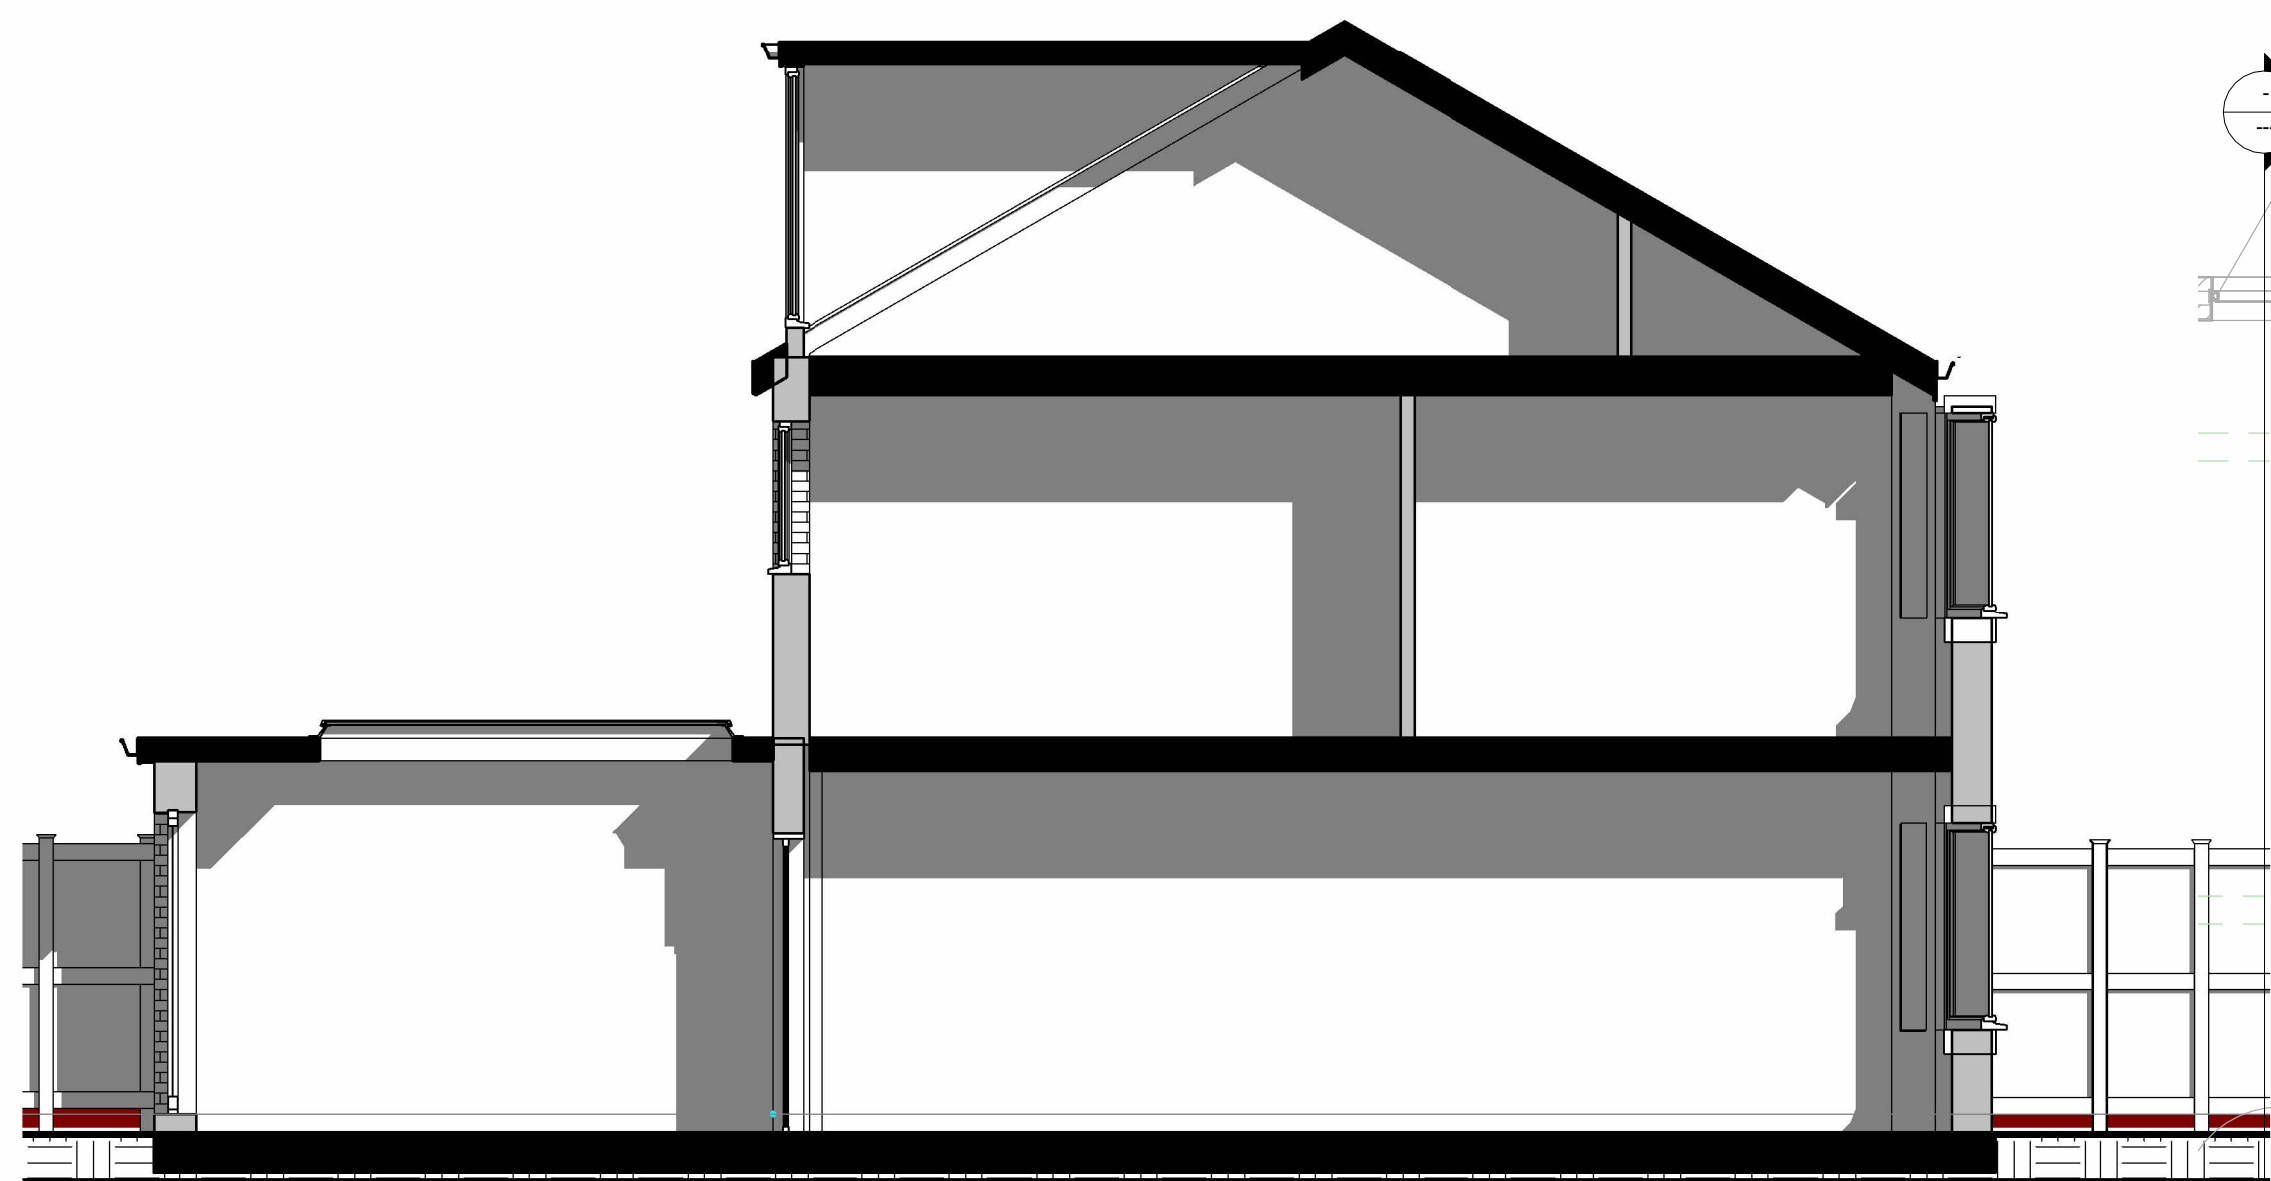


1 Proposed Section A-A'
1 : 50

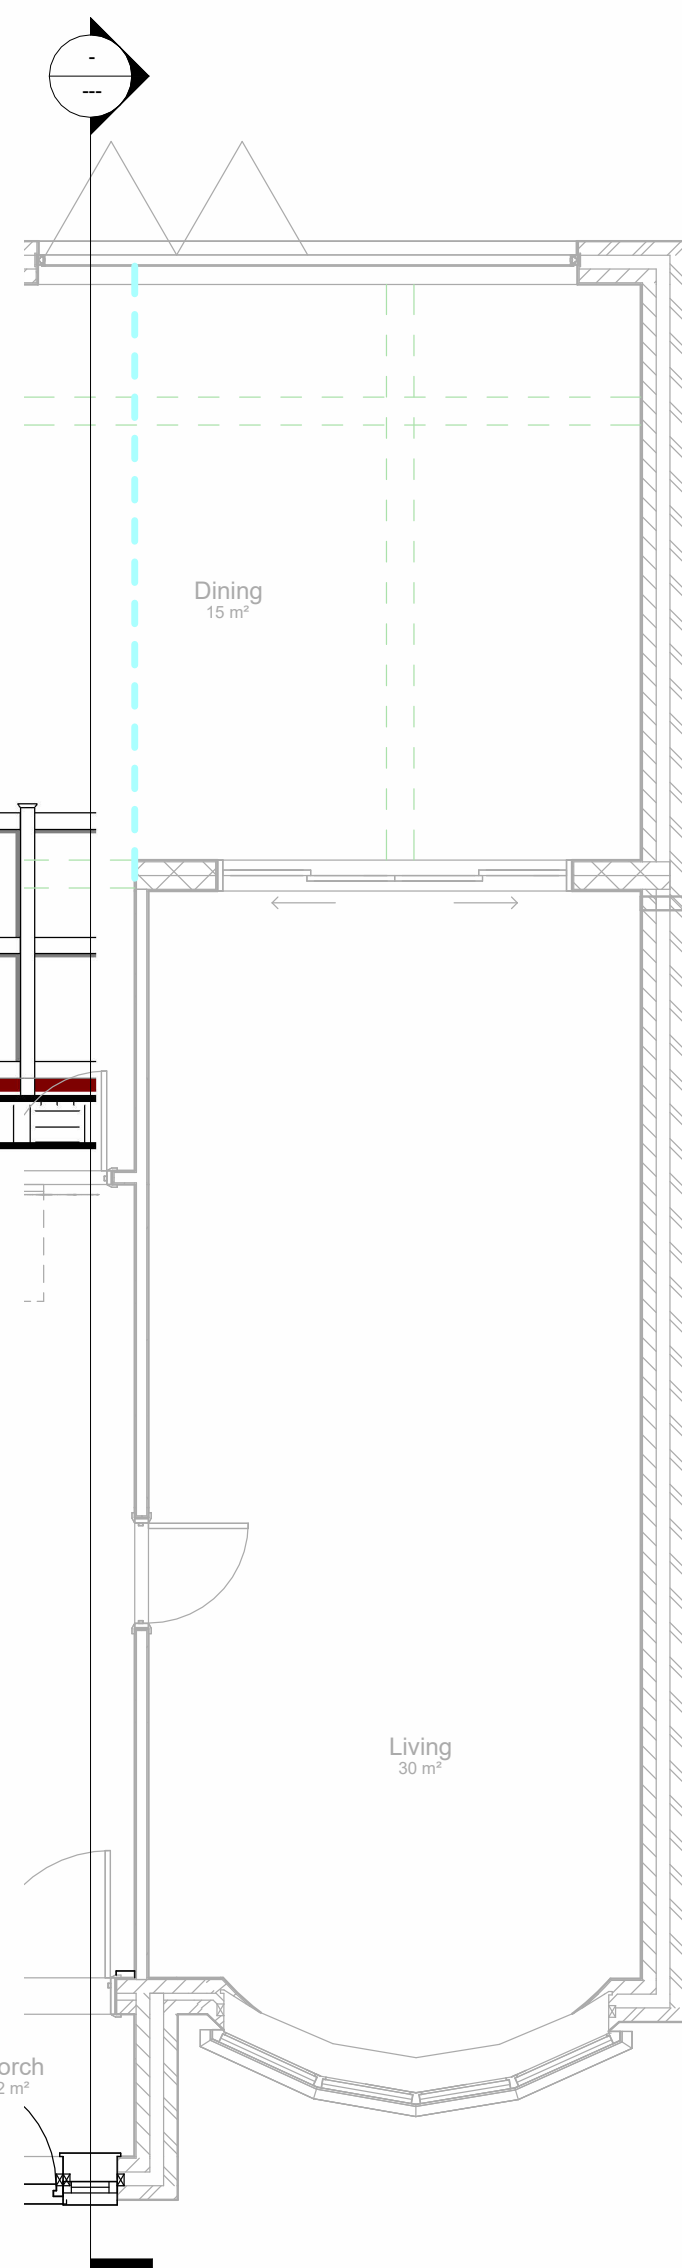

3 Section Cut Line A-A' (G.F.)
1 : 50

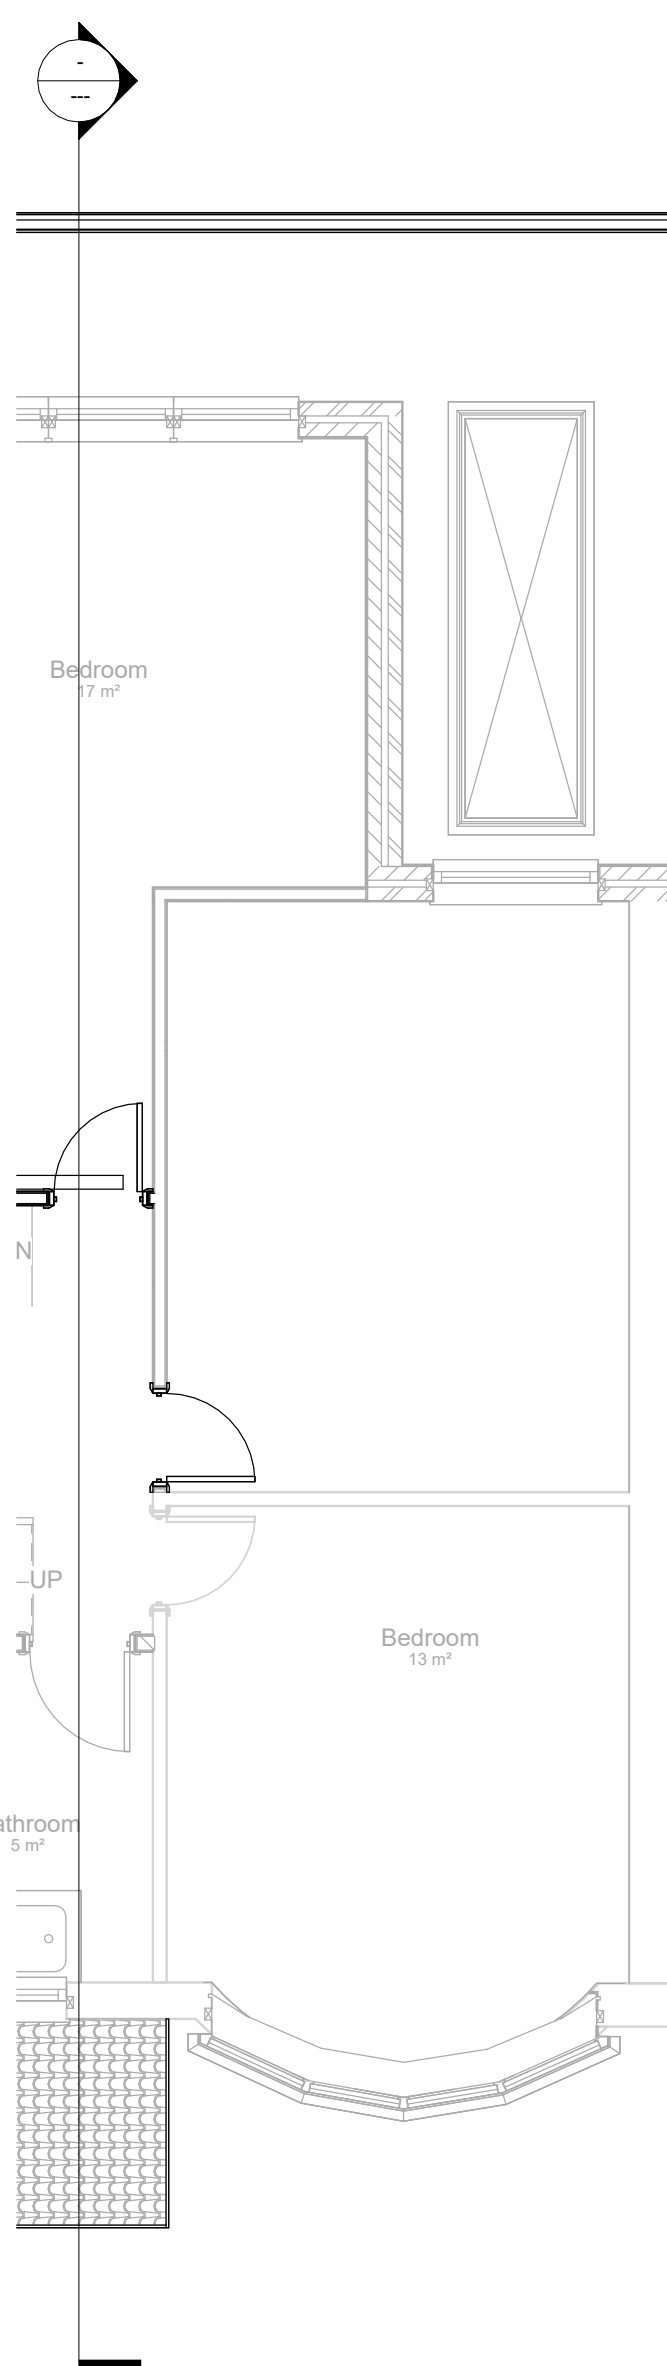


4 Section Cut Line A-A' (F.F.)
1 : 50

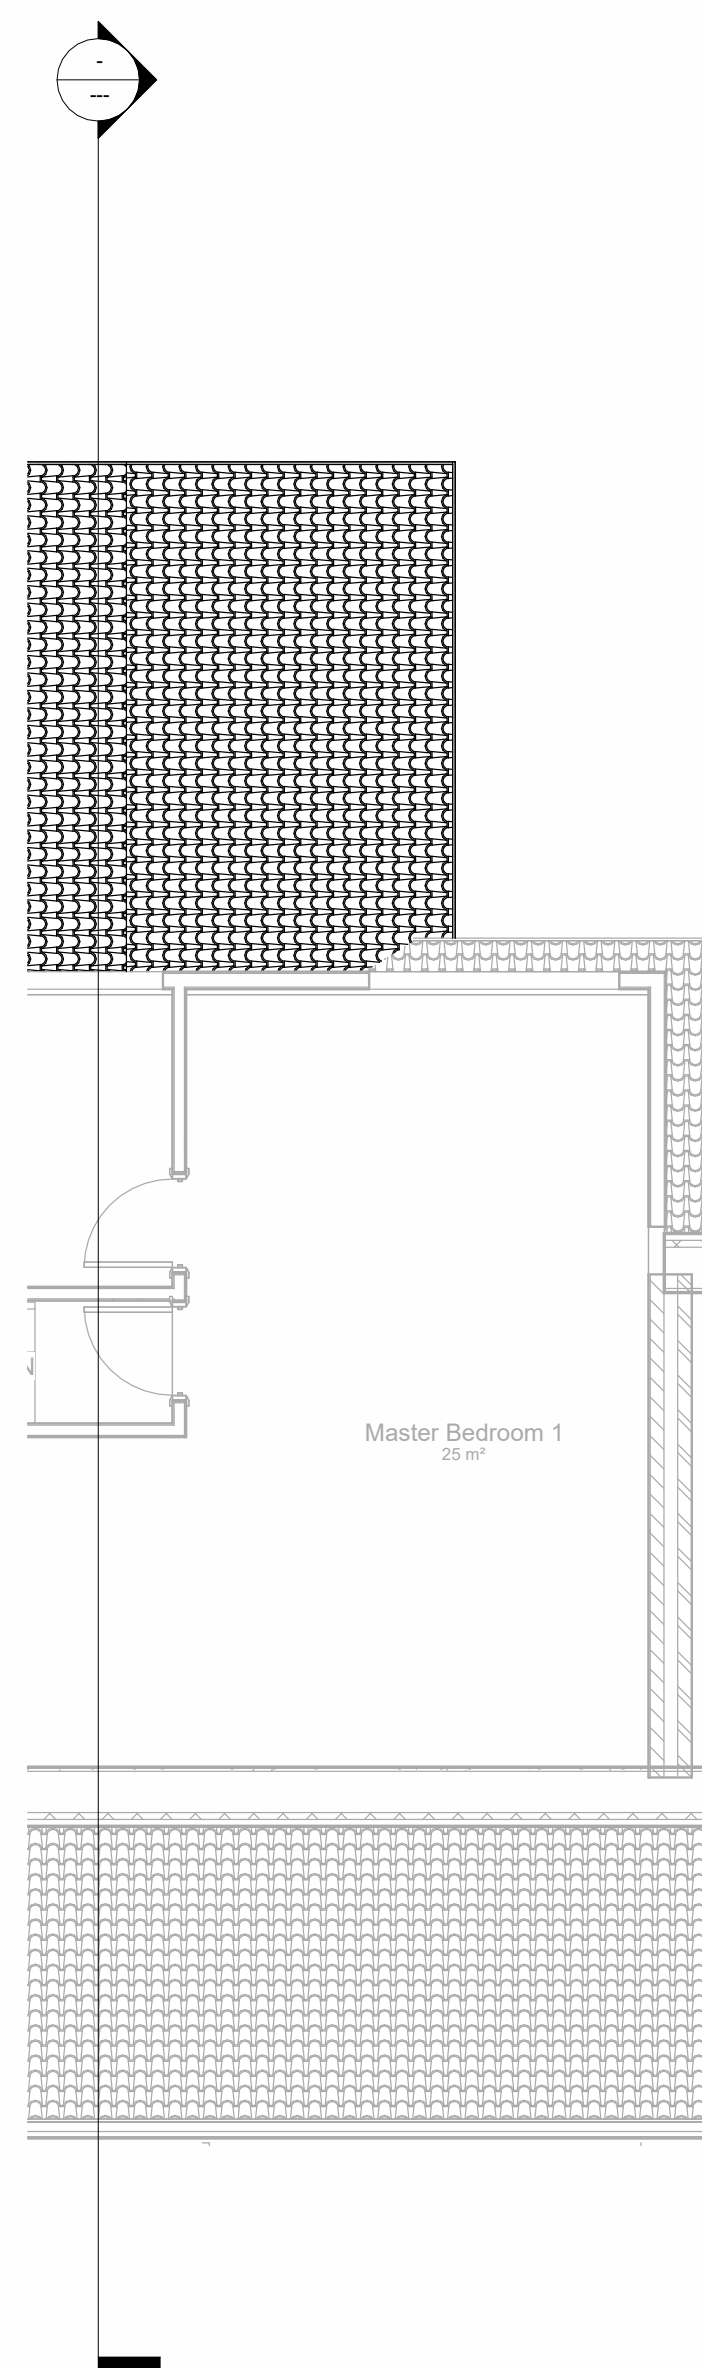


5 Section Cut Line A-A' (S.F.)
1 : 50




2 Proposed Section B-B'
1 : 50

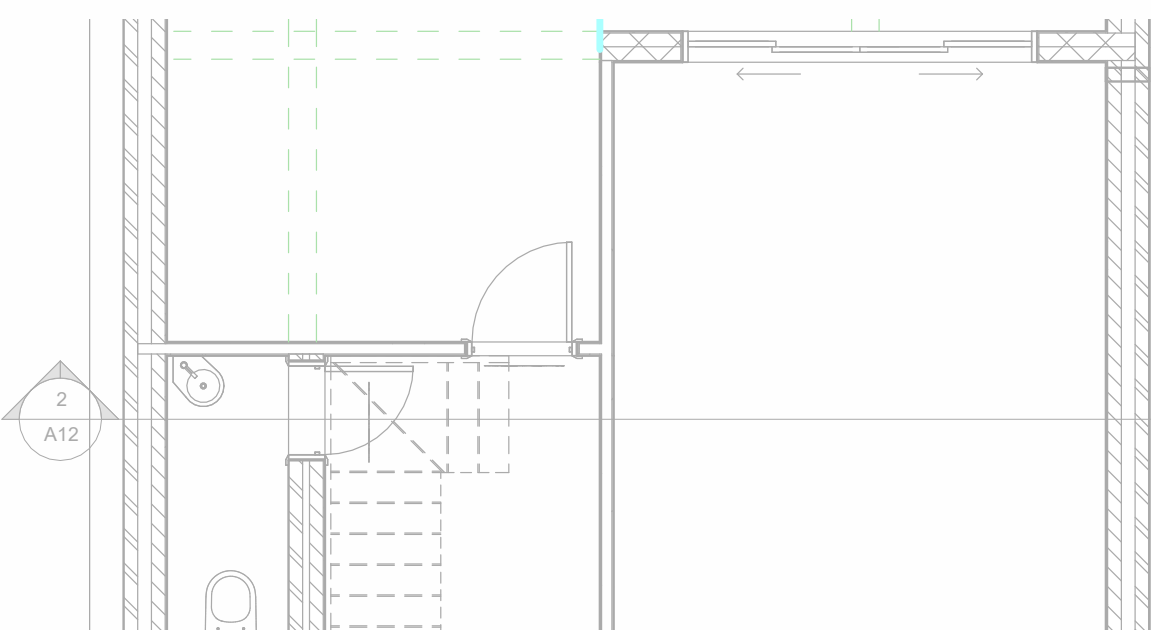

6 Section Cut Line B-B' (G.F.)
1 : 50

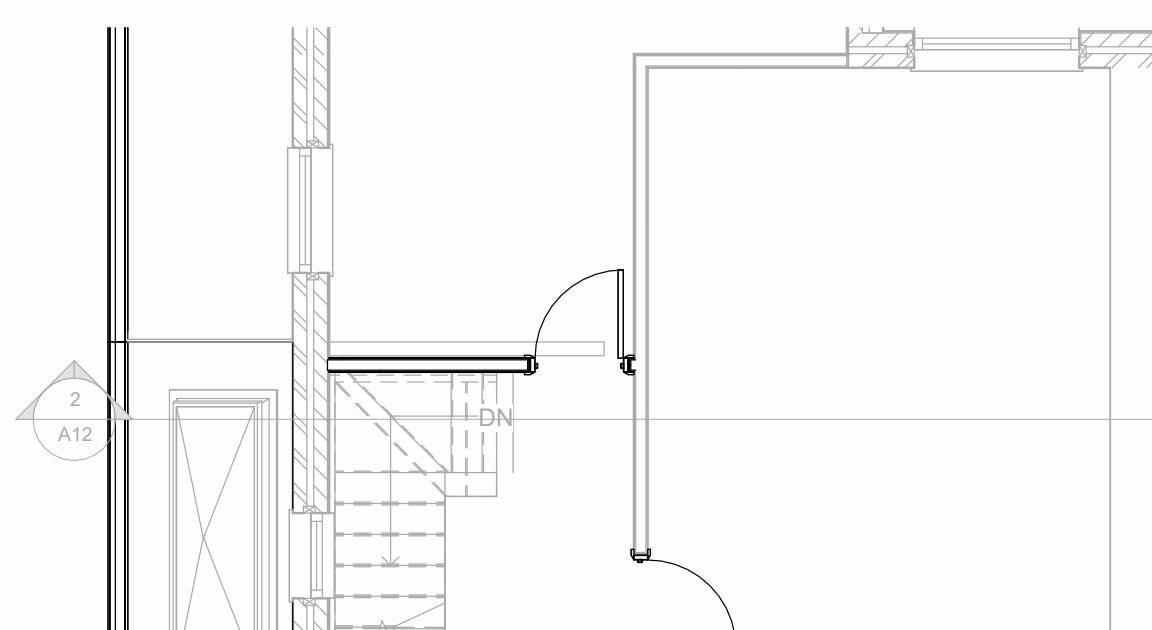

7 Section Cut Line B-B' (F.F.)
1 : 50

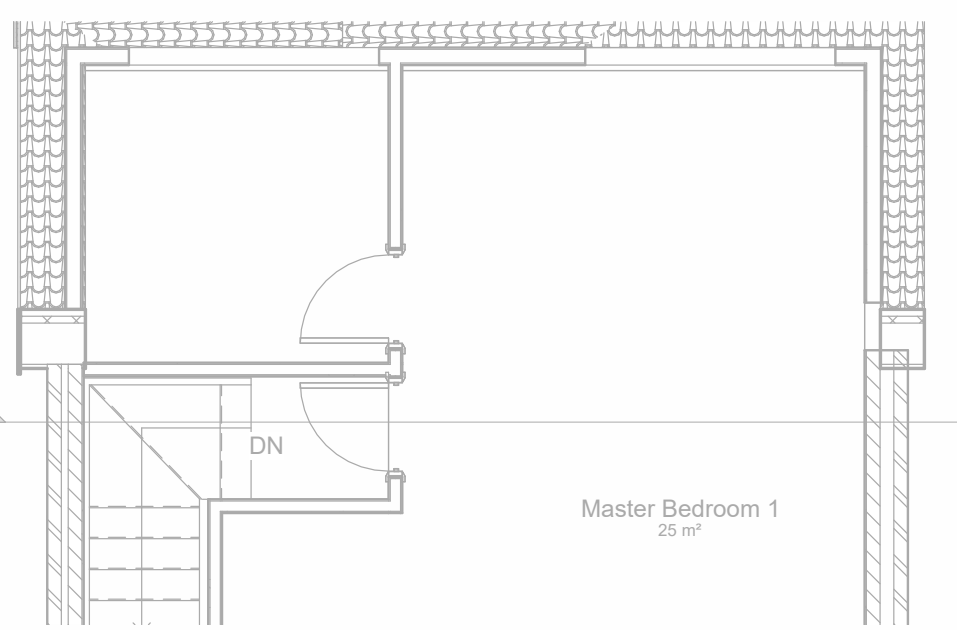

8 Section Cut Line B-B' (S.F.)
1 : 50

GENERAL NOTES:


- THIS DRAWING IS FOR PLANNING PURPOSES ONLY AND IS NOT FIT FOR CONSTRUCTION.
- ALL SPECIFICATIONS, MATERIALS & WORKMANSHIP TO BE IN ACCORDANCE WITH CURRENT BUILDING REGS & ANY OTHER STATUTORY AUTHORITY STANDARDS.
- DO NOT SCALE FROM THIS DRAWING. FOR THE AVOIDANCE OF DOUBT ALL DIMENSIONS ARE MEASURED TO FROM WALL FINISH UNLESS OTHERWISE STATED.
- DRAWING TO BE READ IN CONJUNCTION WITH SUPPLIERS JOIST, STAIRS, TRUSS, HEATING AND KITCHEN DESIGNS/LAYOUTS.
- ANY DISCREPANCY FOUND TO BE REPORTED TO RENOVIVE IMMEDIATELY.
- ALL RIGHT RESERVED WITH RENOVIVE. DO NOT COPY, CHANGE OR AMEND WITHOUT PRIOR PERMISSION FROM RENOVIVE.

Rev	Description	Date


CODE	SUITABILITY DESCRIPTION
STATUS	PURPOSE OF ISSUE


RENOVIVE
DESIGN | BUILD | REVIVE
Visit: www.renovive.uk
Email: info@renovive.uk
Phone: 0161 399 2427

Project Type		
Project Name		
44 Parrswood Road		
TITLE		
Proposed Sections		
CLIENT INFORMATION		
Mr T Ahmed		
DRAWN BY: M.Z	CHECKED BY: T.A	DATE 08/10/25
SCALE (@ A1): 1 : 50		PROJECT NUMBER PP071401
DRAWING NUMBER A12		REV

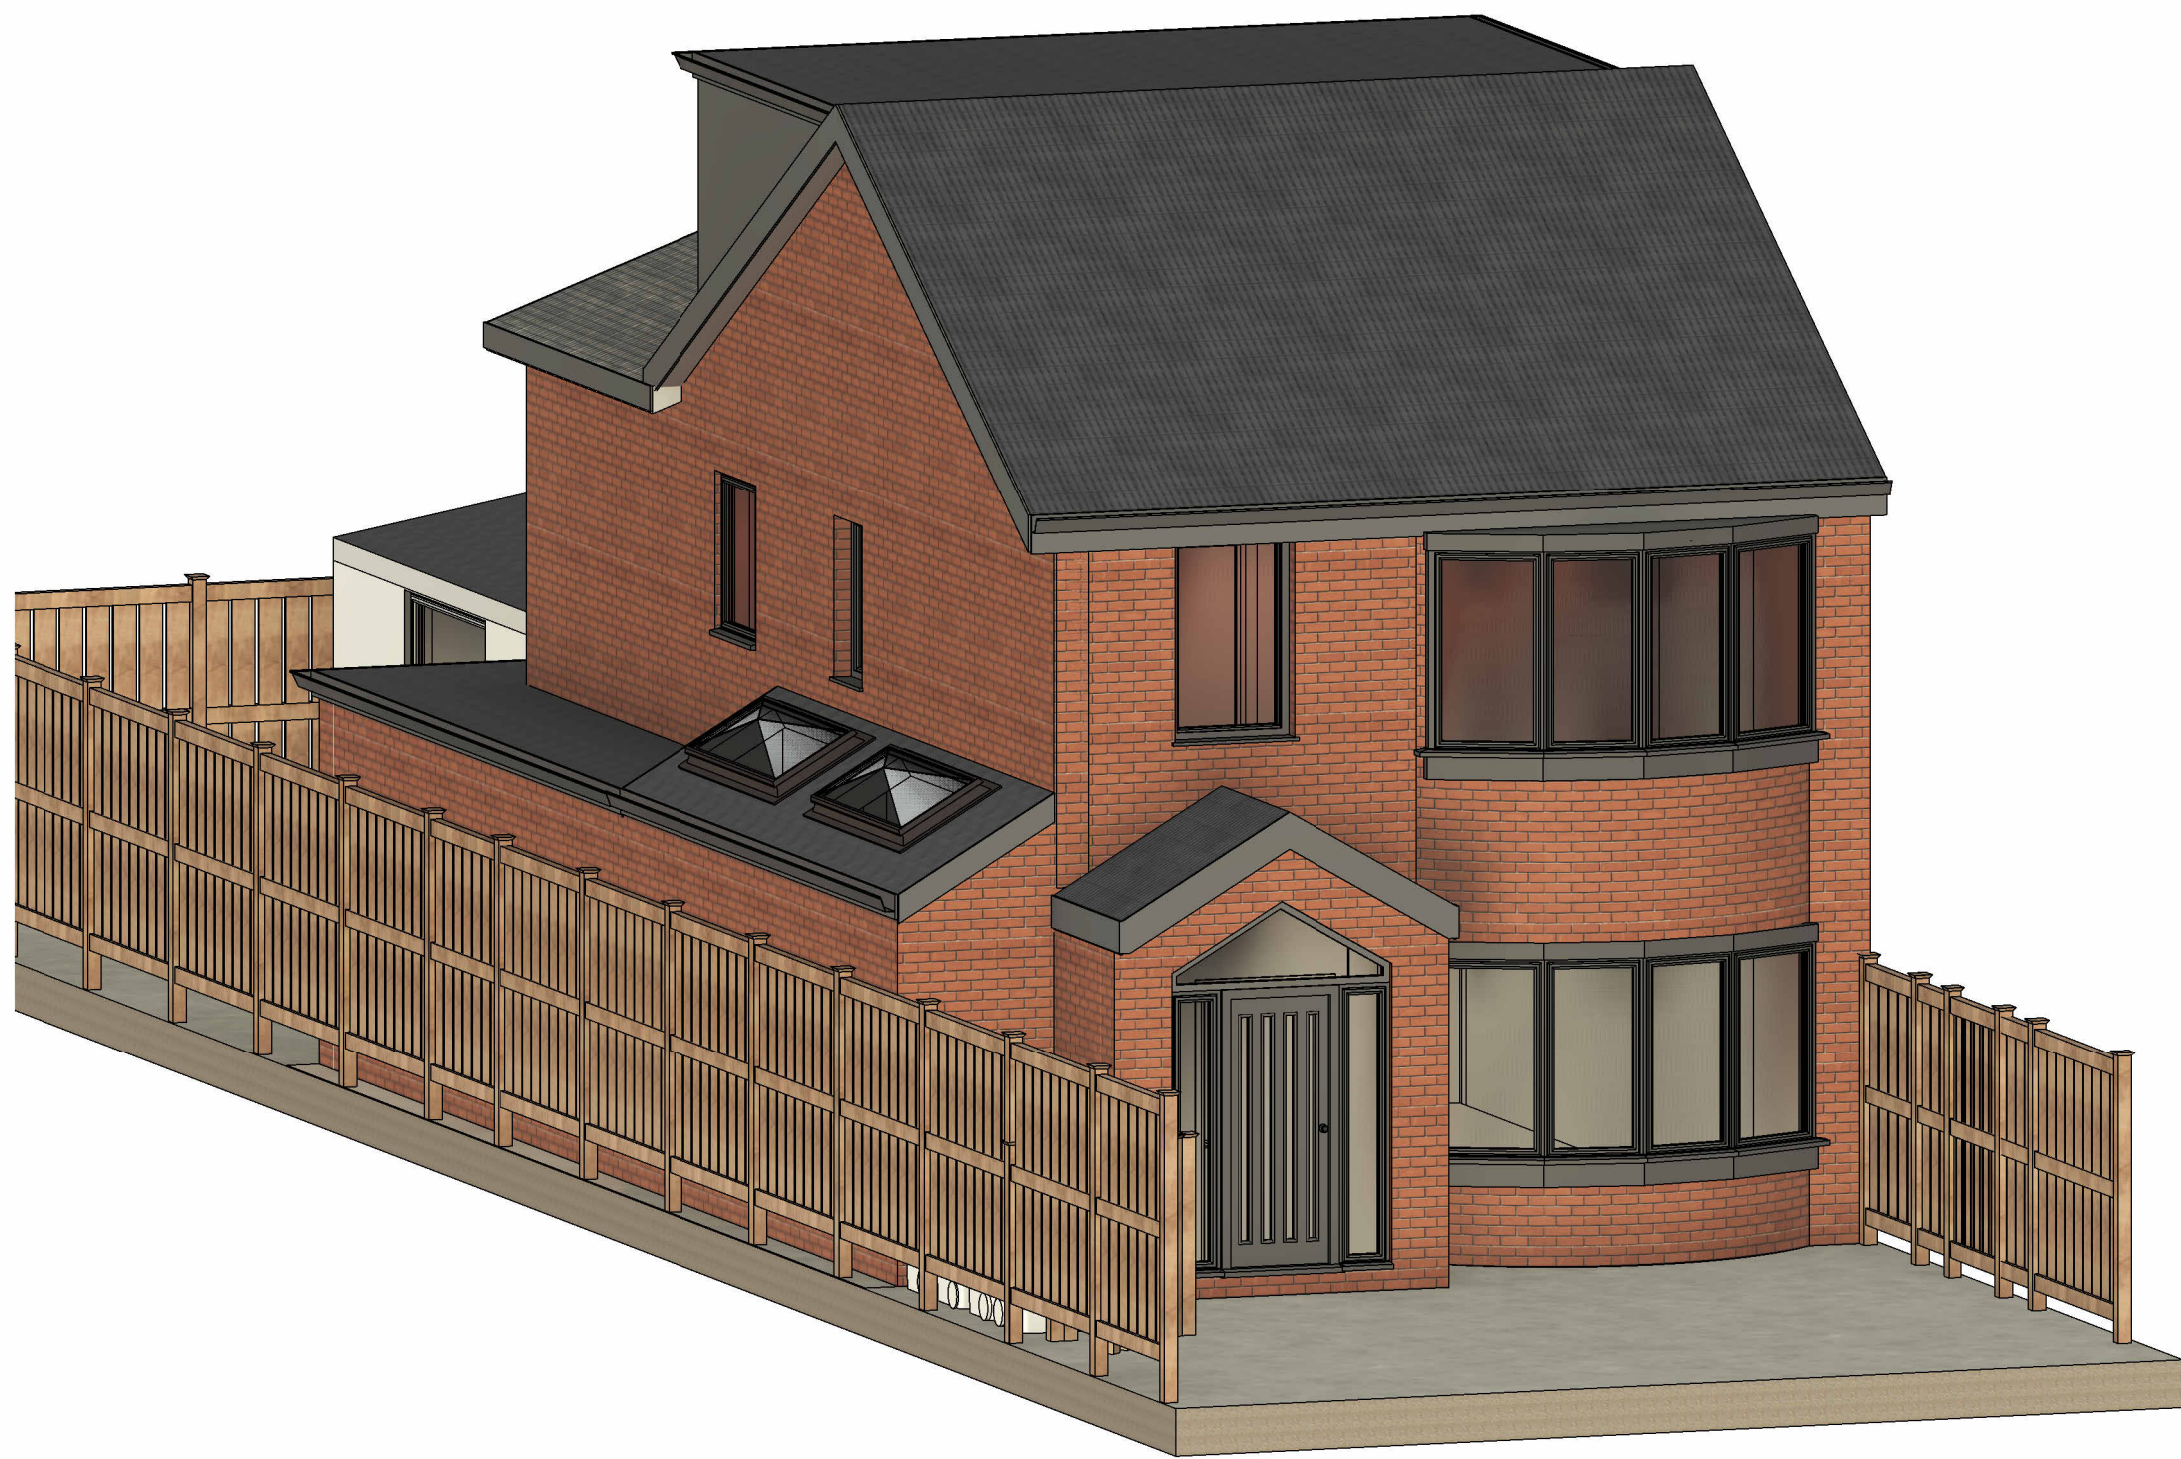

1 Proposed View 1

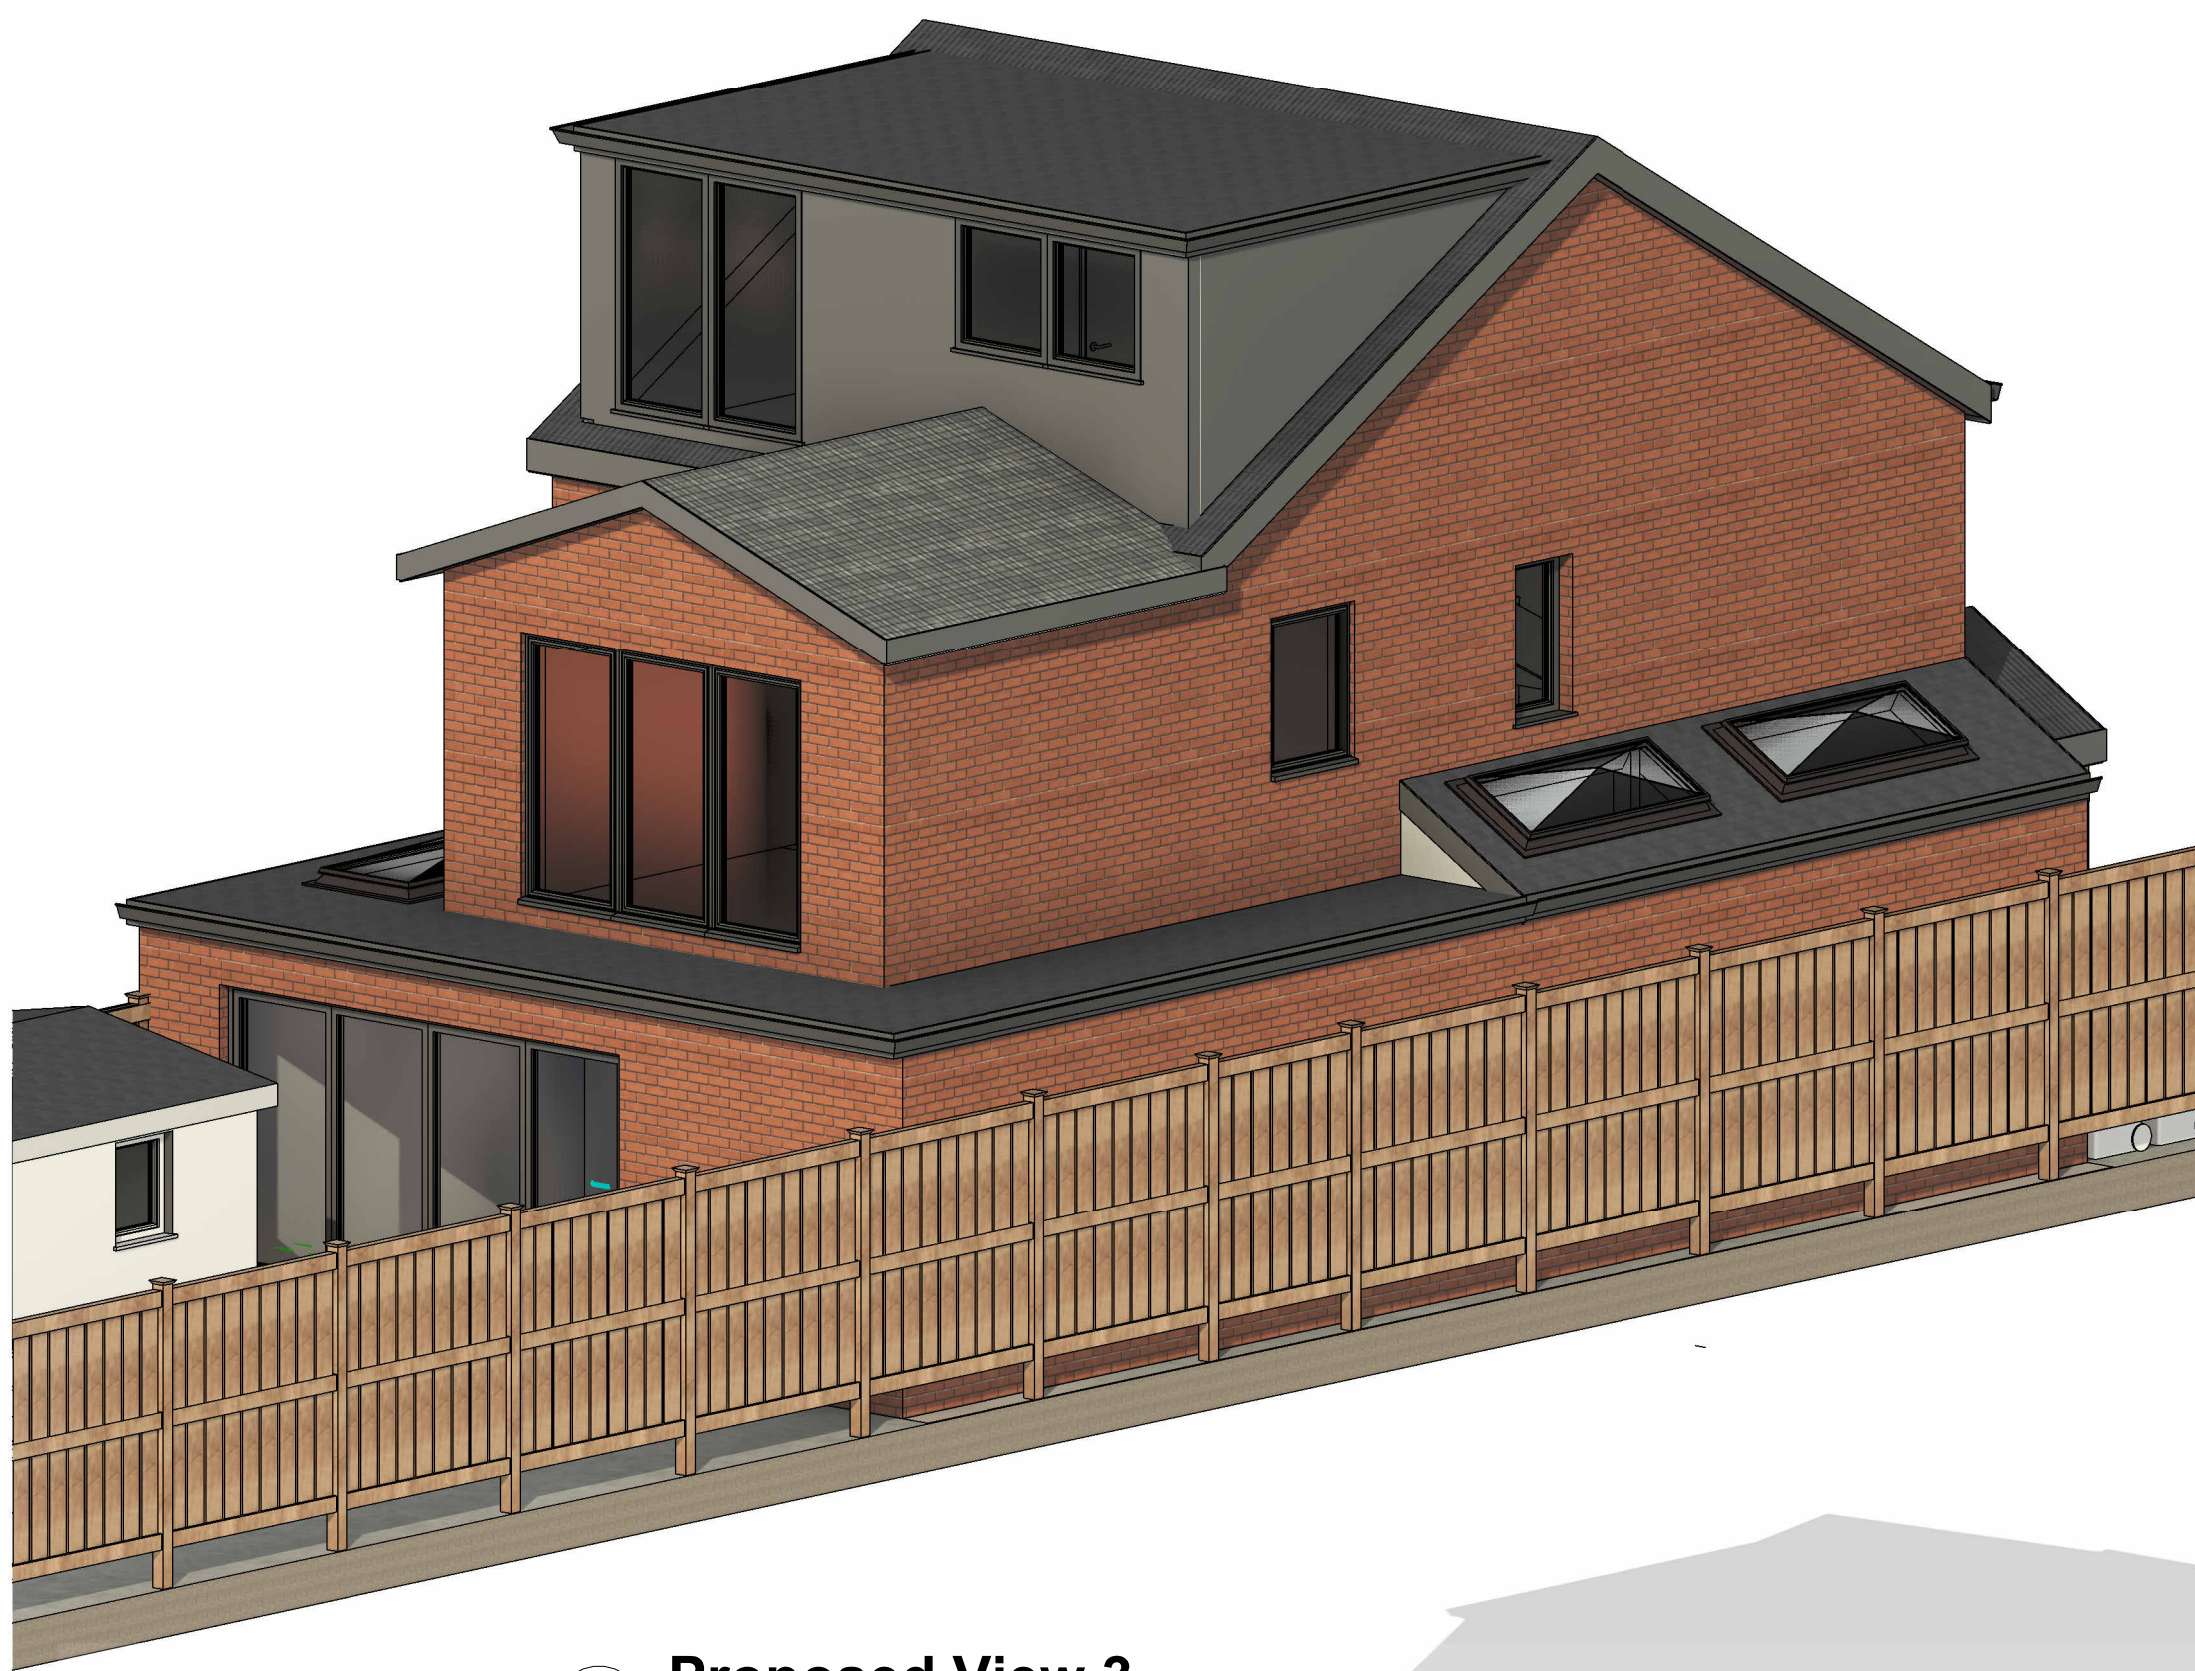

3 Proposed View 3



2 Proposed View 2



4 Proposed View 4

- GENERAL NOTES:**
- THIS DRAWING IS FOR PLANNING PURPOSES ONLY AND IS NOT FIT FOR CONSTRUCTION.
 - ALL SPECIFICATIONS, MATERIALS & WORKMANSHIP TO BE IN ACCORDANCE WITH CURRENT BUILDING REGS & ANY OTHER STATUTORY AUTHORITY STANDARDS.
 - DO NOT SCALE FROM THIS DRAWING, FOR THE AVOIDANCE OF DOUBT ALL DIMENSIONS ARE MEASURED TO FROM WALL FINISH UNLESS OTHERWISE STATED.
 - DRAWING TO BE READ IN CONJUNCTION WITH SUPPLIERS JOIST, STAIRS, TRUSS, HEATING AND KITCHEN DESIGNS/LAYOUTS.
 - ANY DISCREPANCY FOUND TO BE REPORTED TO RENOVIVE IMMEDIATELY.
 - ALL RIGHT RESERVED WITH RENOVIVE. DO NOT COPY, CHANGE OR AMEND WITHOUT PRIOR PERMISSION FROM RENOVIVE.

Rev	Description	Date

CODE	SUITABILITY DESCRIPTION
STATUS	PURPOSE OF ISSUE




RENOVIVE
DESIGN | BUILD | REVIVE

Visit: www.renovive.uk
Email: info@renovive.uk
Phone: 0161 399 2427


Project Type		
Project Name		
44 Parrswood Road		
TITLE		
Proposed 3d Views		
CLIENT INFORMATION		
Mr T Ahmed		
DRAWN BY:	CHECKED BY:	DATE
M.Z	T.A	08/10/25
SCALE (@ A1):	PROJECT NUMBER	
	PP071401	
DRAWING NUMBER		REV
A13		



Roof Tiles - To match existing concrete tiles as above

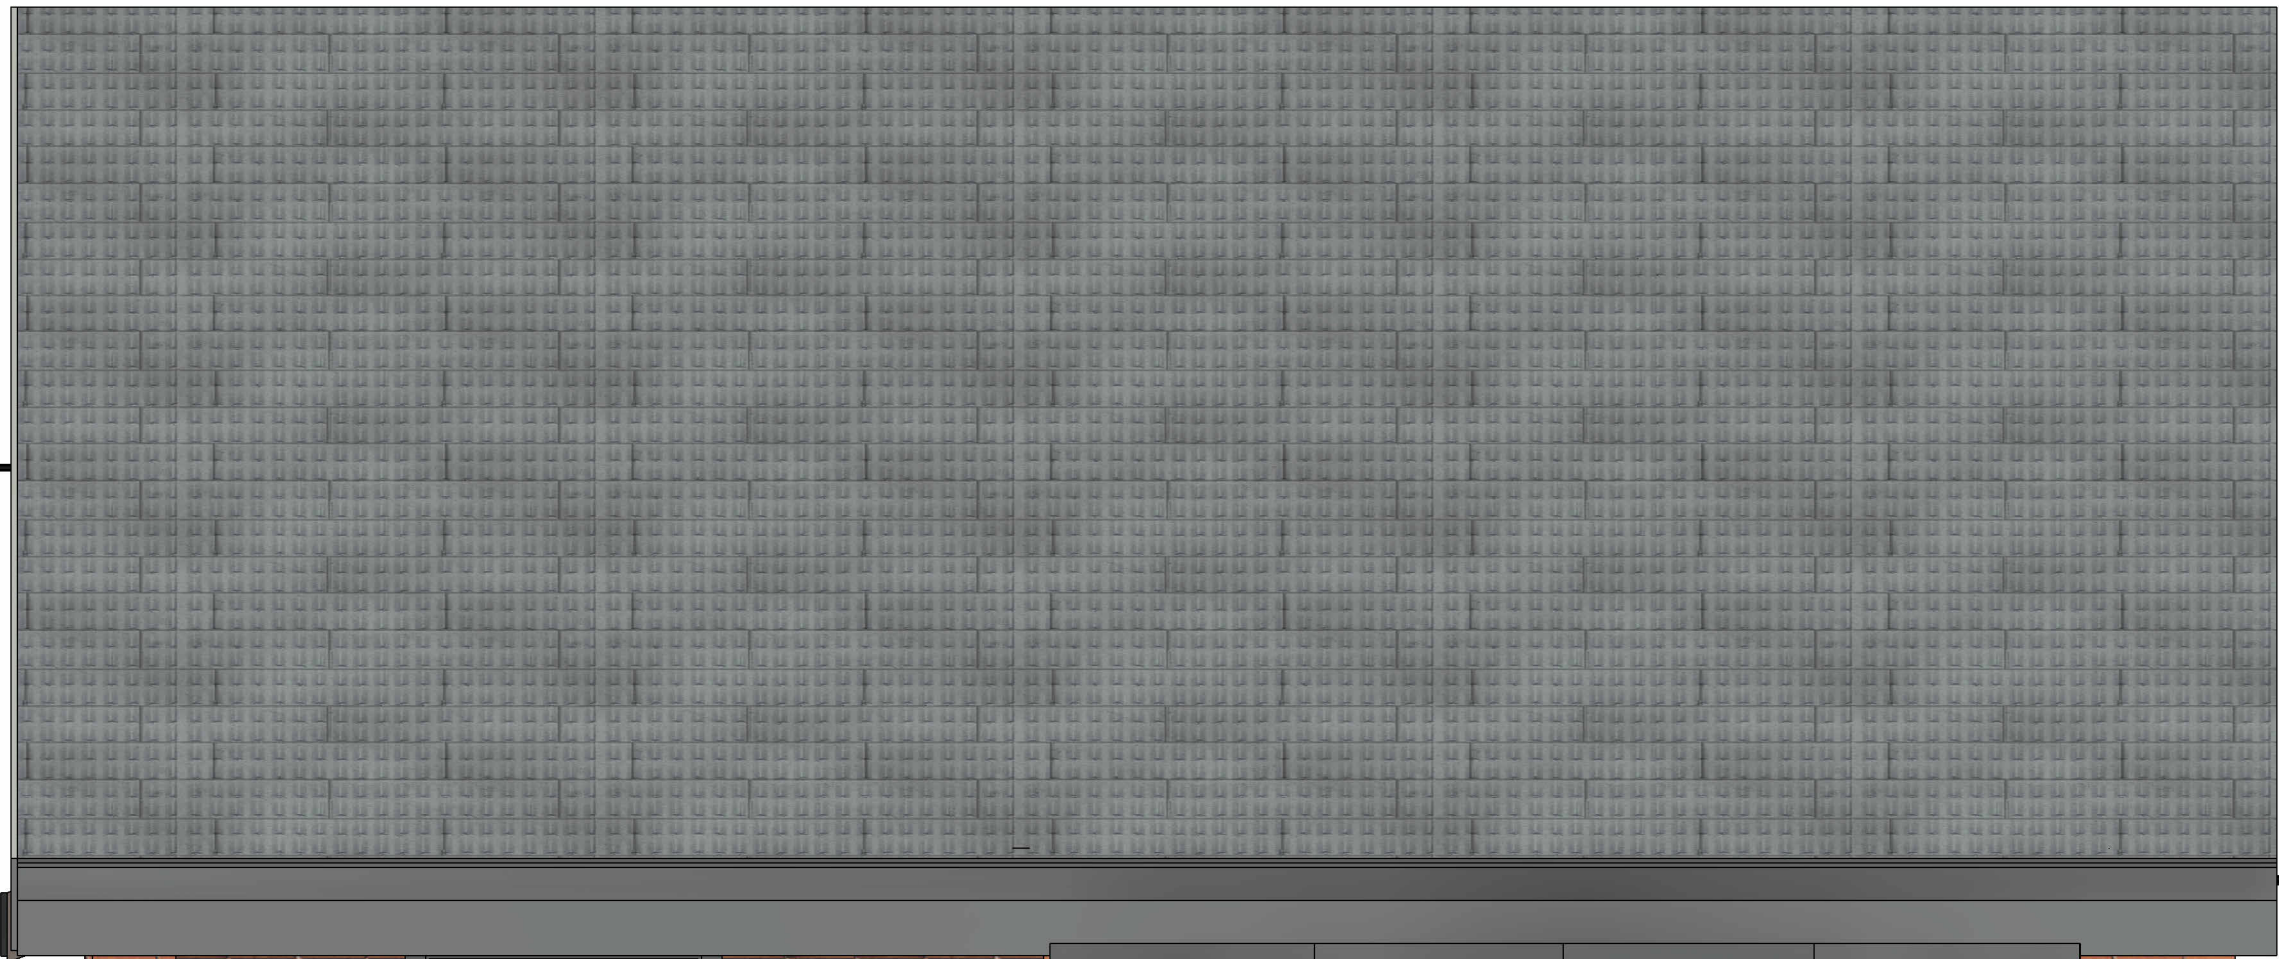

Black - Soffits, Fascia & Round Guttering

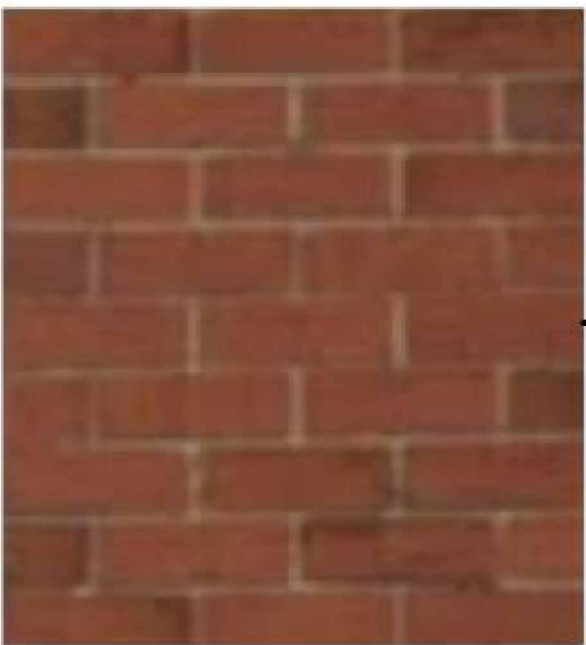

Brick - To match existing facing brickwork as above



Grey - UPVC Double Glazed Windows

- GENERAL NOTES:
- THIS DRAWING IS FOR PLANNING PURPOSES ONLY AND IS NOT FIT FOR CONSTRUCTION.
 - ALL SPECIFICATIONS, MATERIALS & WORKMANSHIP TO BE IN ACCORDANCE WITH CURRENT BUILDING REGS & ANY OTHER STATUTORY AUTHORITY STANDARDS.
 - DO NOT SCALE FROM THIS DRAWING, FOR THE AVOIDANCE OF DOUBT ALL DIMENSIONS ARE MEASURED TO FROM WALL FINISH UNLESS OTHERWISE STATED.
 - DRAWING TO BE READ IN CONJUNCTION WITH SUPPLIERS JOIST, STAIRS, TRUSS, HEATING AND KITCHEN DESIGNS/LAYOUTS.
 - ANY DISCREPANCY FOUND TO BE REPORTED TO RENOVIVE IMMEDIATELY.
 - ALL RIGHT RESERVED WITH RENOVIVE. DO NOT COPY, CHANGE OR AMEND WITHOUT PRIOR PERMISSION FROM RENOVIVE.


Rev	Description	Date

CODE	SUITABILITY DESCRIPTION
STATUS	PURPOSE OF ISSUE



Visit: www.renovive.uk
Email: info@renovive.uk
Phone: 0161 399 2427

Project Type		
Project Name		
44 Parrswood Road		
TITLE		
Proposed Materials		
CLIENT INFORMATION		
Mr T Ahmed		
DRAWN BY:	CHECKED BY:	DATE
MZ	T.A	08/10/25
SCALE (@ A1):		PROJECT NUMBER
1 : 20		PP071401
DRAWING NUMBER		REV
A14		

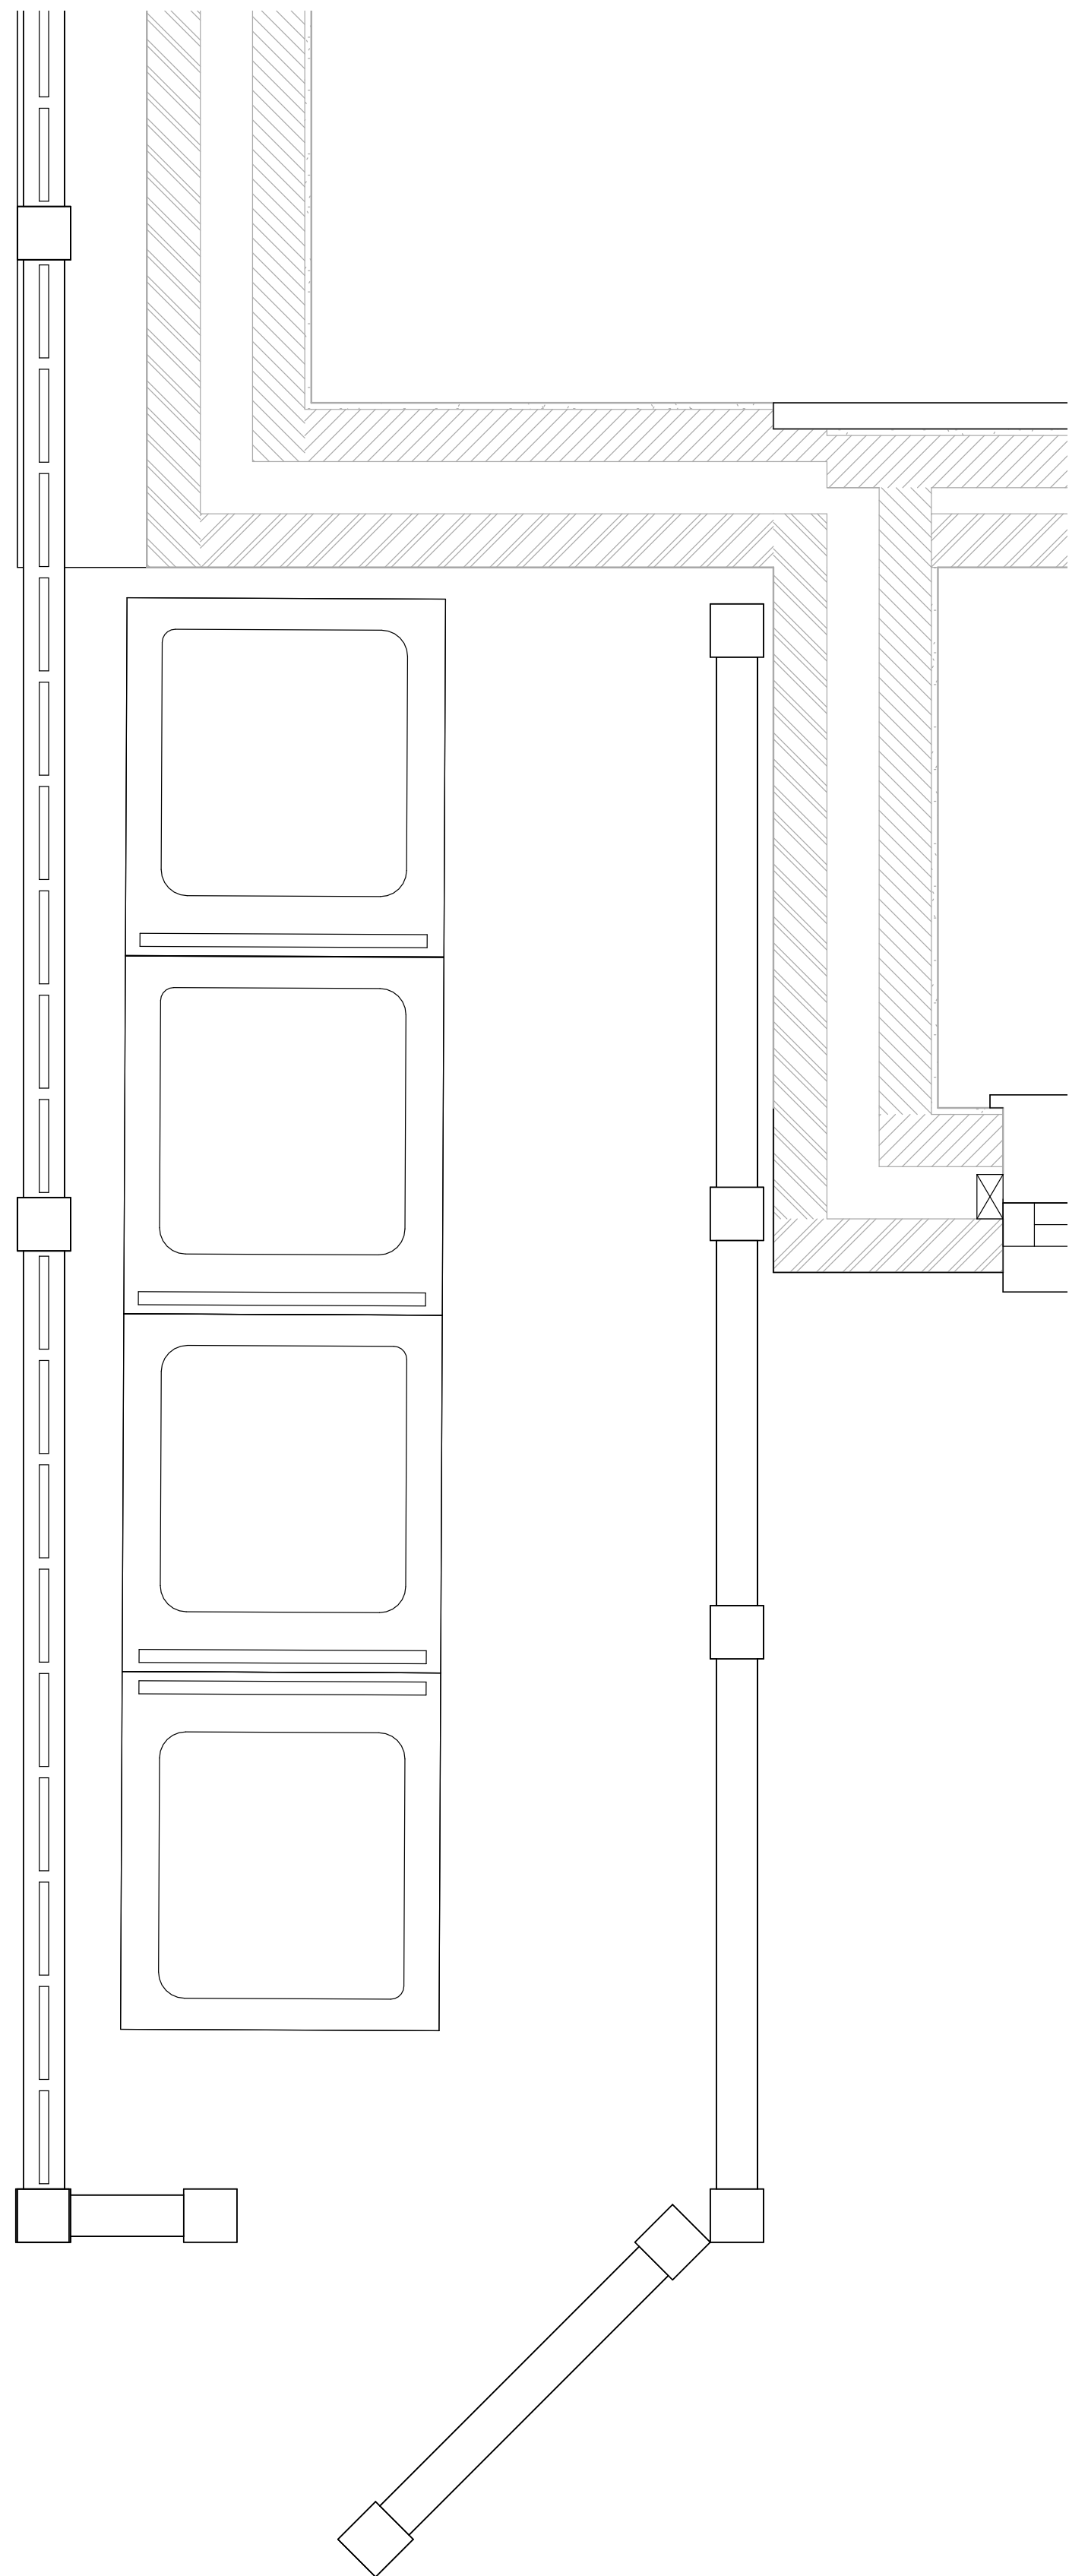

3 09 - Bin Station Floor Plan
1 : 10



1 5 - Fence Front Elevation
1 : 10



2 8 - Fence Side Elevation
1 : 10

- GENERAL NOTES:**
- THIS DRAWING IS FOR PLANNING PURPOSES ONLY AND IS NOT FIT FOR CONSTRUCTION.
 - ALL SPECIFICATIONS, MATERIALS & WORKMANSHIP TO BE IN ACCORDANCE WITH CURRENT BUILDING REGS & ANY OTHER STATUTORY AUTHORITY STANDARDS.
 - DO NOT SCALE FROM THIS DRAWING, FOR THE AVOIDANCE OF DOUBT ALL DIMENSIONS ARE MEASURED TO FROM WALL FINISH UNLESS OTHERWISE STATED.
 - DRAWING TO BE READ IN CONJUNCTION WITH SUPPLIERS JOIST, STAIRS, TRUSS, HEATING AND KITCHEN DESIGNS/LAYOUTS.
 - ANY DISCREPANCY FOUND TO BE REPORTED TO RENOVIVE IMMEDIATELY.
 - ALL RIGHT RESERVED WITH RENOVIVE. DO NOT COPY, CHANGE OR AMEND WITHOUT PRIOR PERMISSION FROM RENOVIVE.

Rev	Description	Date

CODE	SUITABILITY DESCRIPTION
STATUS	PURPOSE OF ISSUE



RENOVIVE
DESIGN | BUILD | REVIVE

Visit: www.renovive.uk
Email: info@renovive.uk
Phone: 0161 399 2427

Project Type		
Project Name		
44 Parrswood Road		
TITLE		
Bin Station		
CLIENT INFORMATION		
Mr T Ahmed		
DRAWN BY:	CHECKED BY:	DATE
MZ	T.A	08/10/25
SCALE (@ A1):	PROJECT NUMBER	
1 : 10	PP071401	
DRAWING NUMBER		REV
A15		