


SITE PLAN

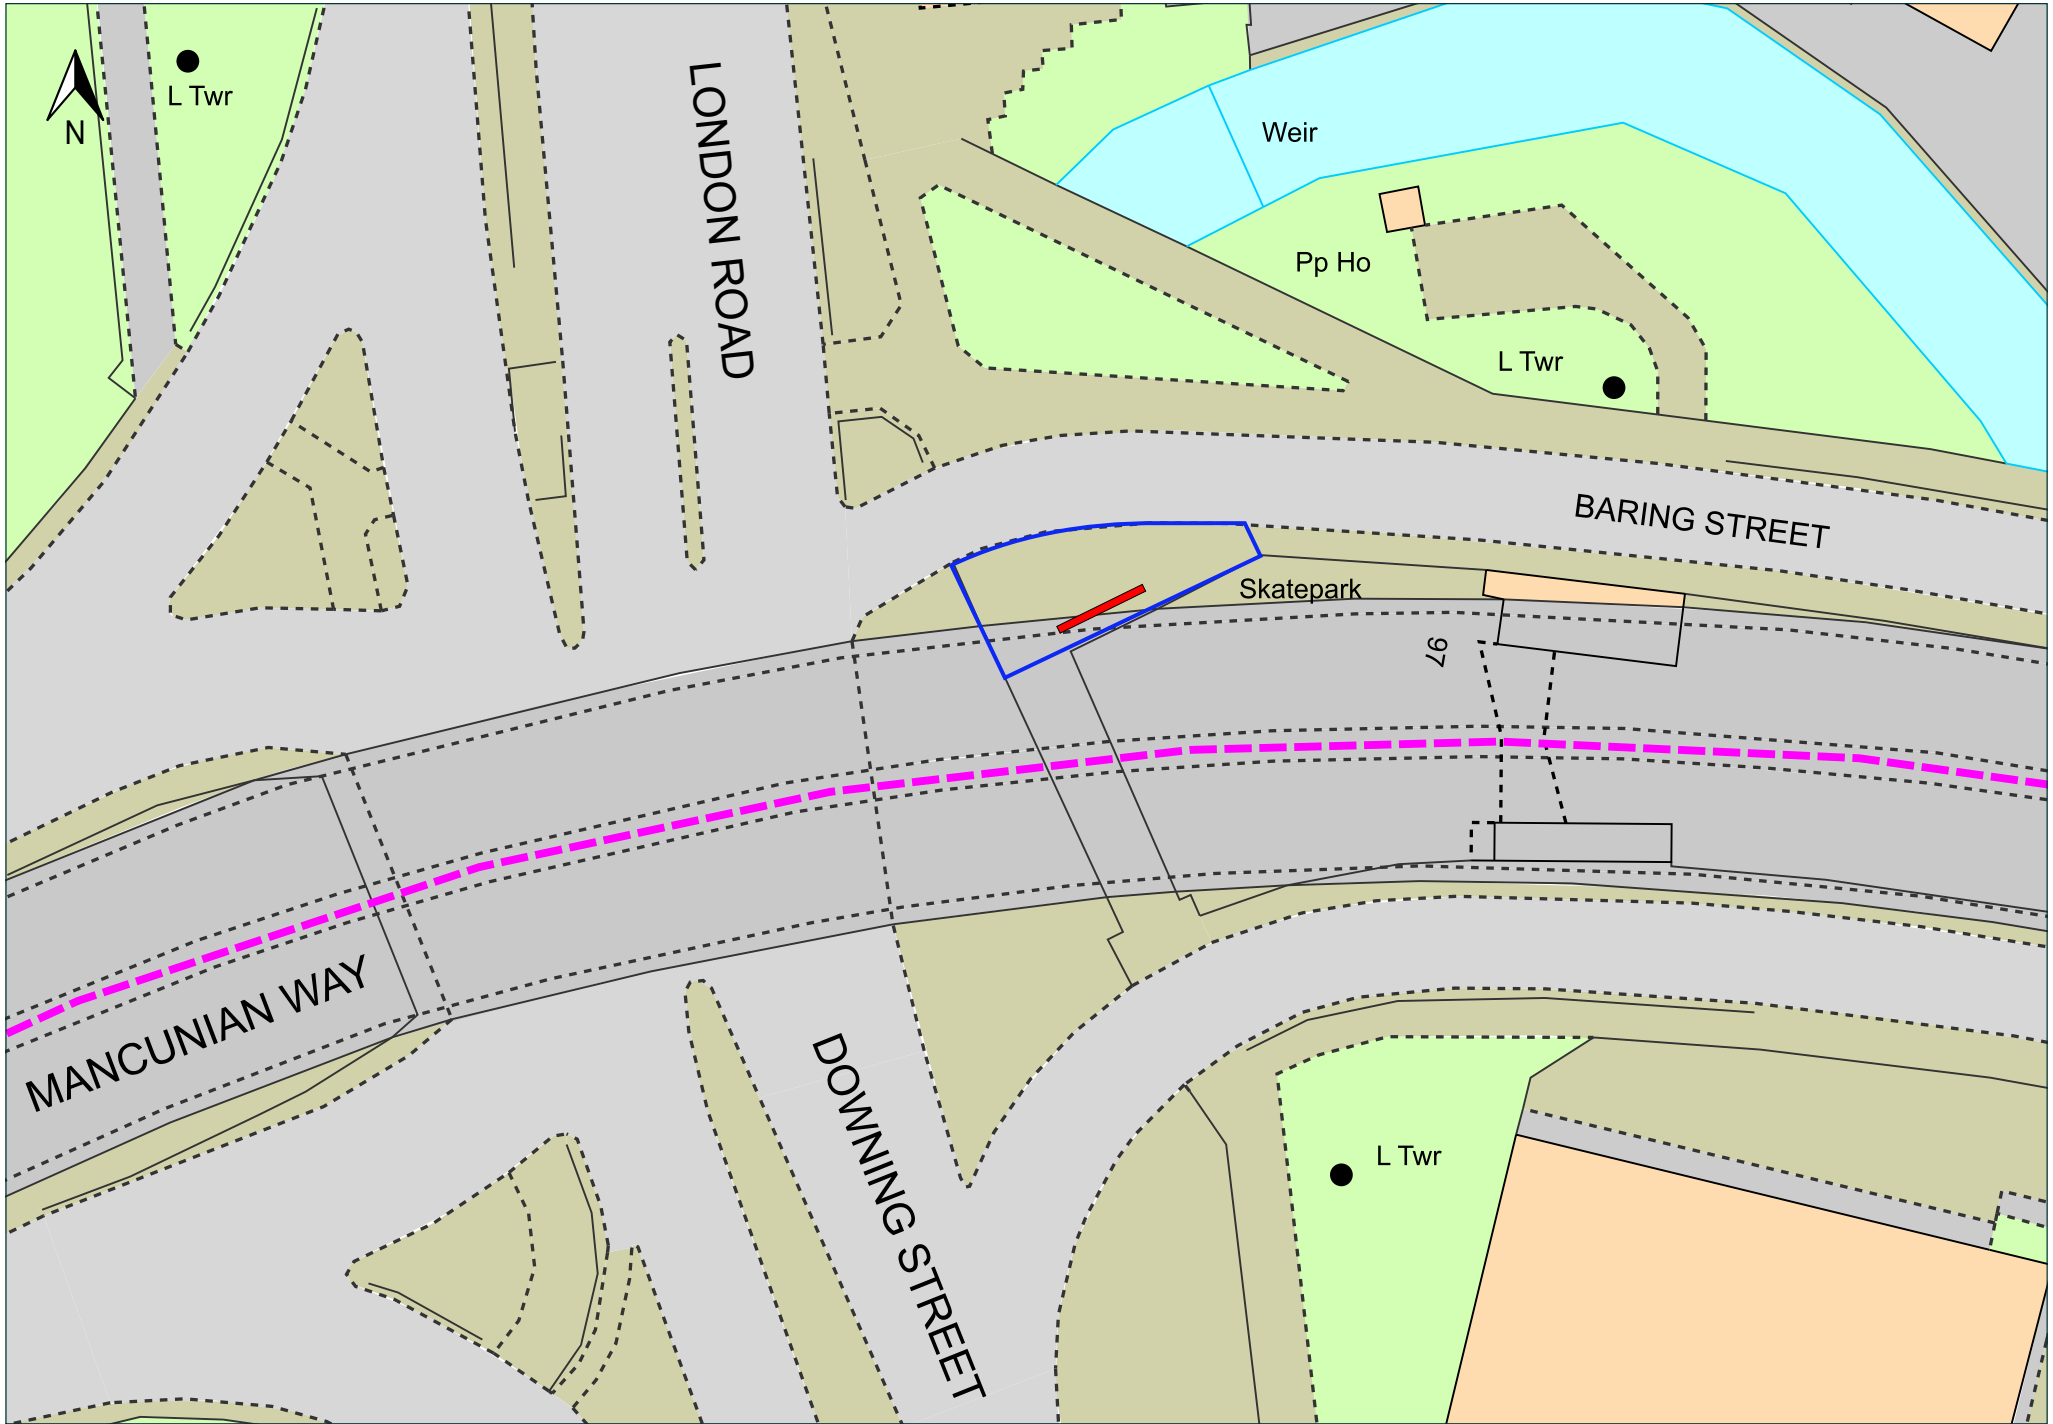

Existing 48 sheet panel to be replaced with 48 sheet Digital Display

Site Location

	<p>Site:</p> <p>London Road Approach, Mancunian Way, Manchester M1 2PG</p>	<p>Proposal:</p> <p>Conversion of existing advertising display to new Digital Concept Design</p>	<p>Dwg:</p> <p>Site Plan</p>	<p>Date:</p> <p>10/04/2025</p>	<p>Dwg. No:</p> <p>PY4826-1-002</p>	<p>Rev:</p>	<p>Scale 1:500@A3</p> 
---	--	--	------------------------------	--------------------------------	-------------------------------------	-------------	---