




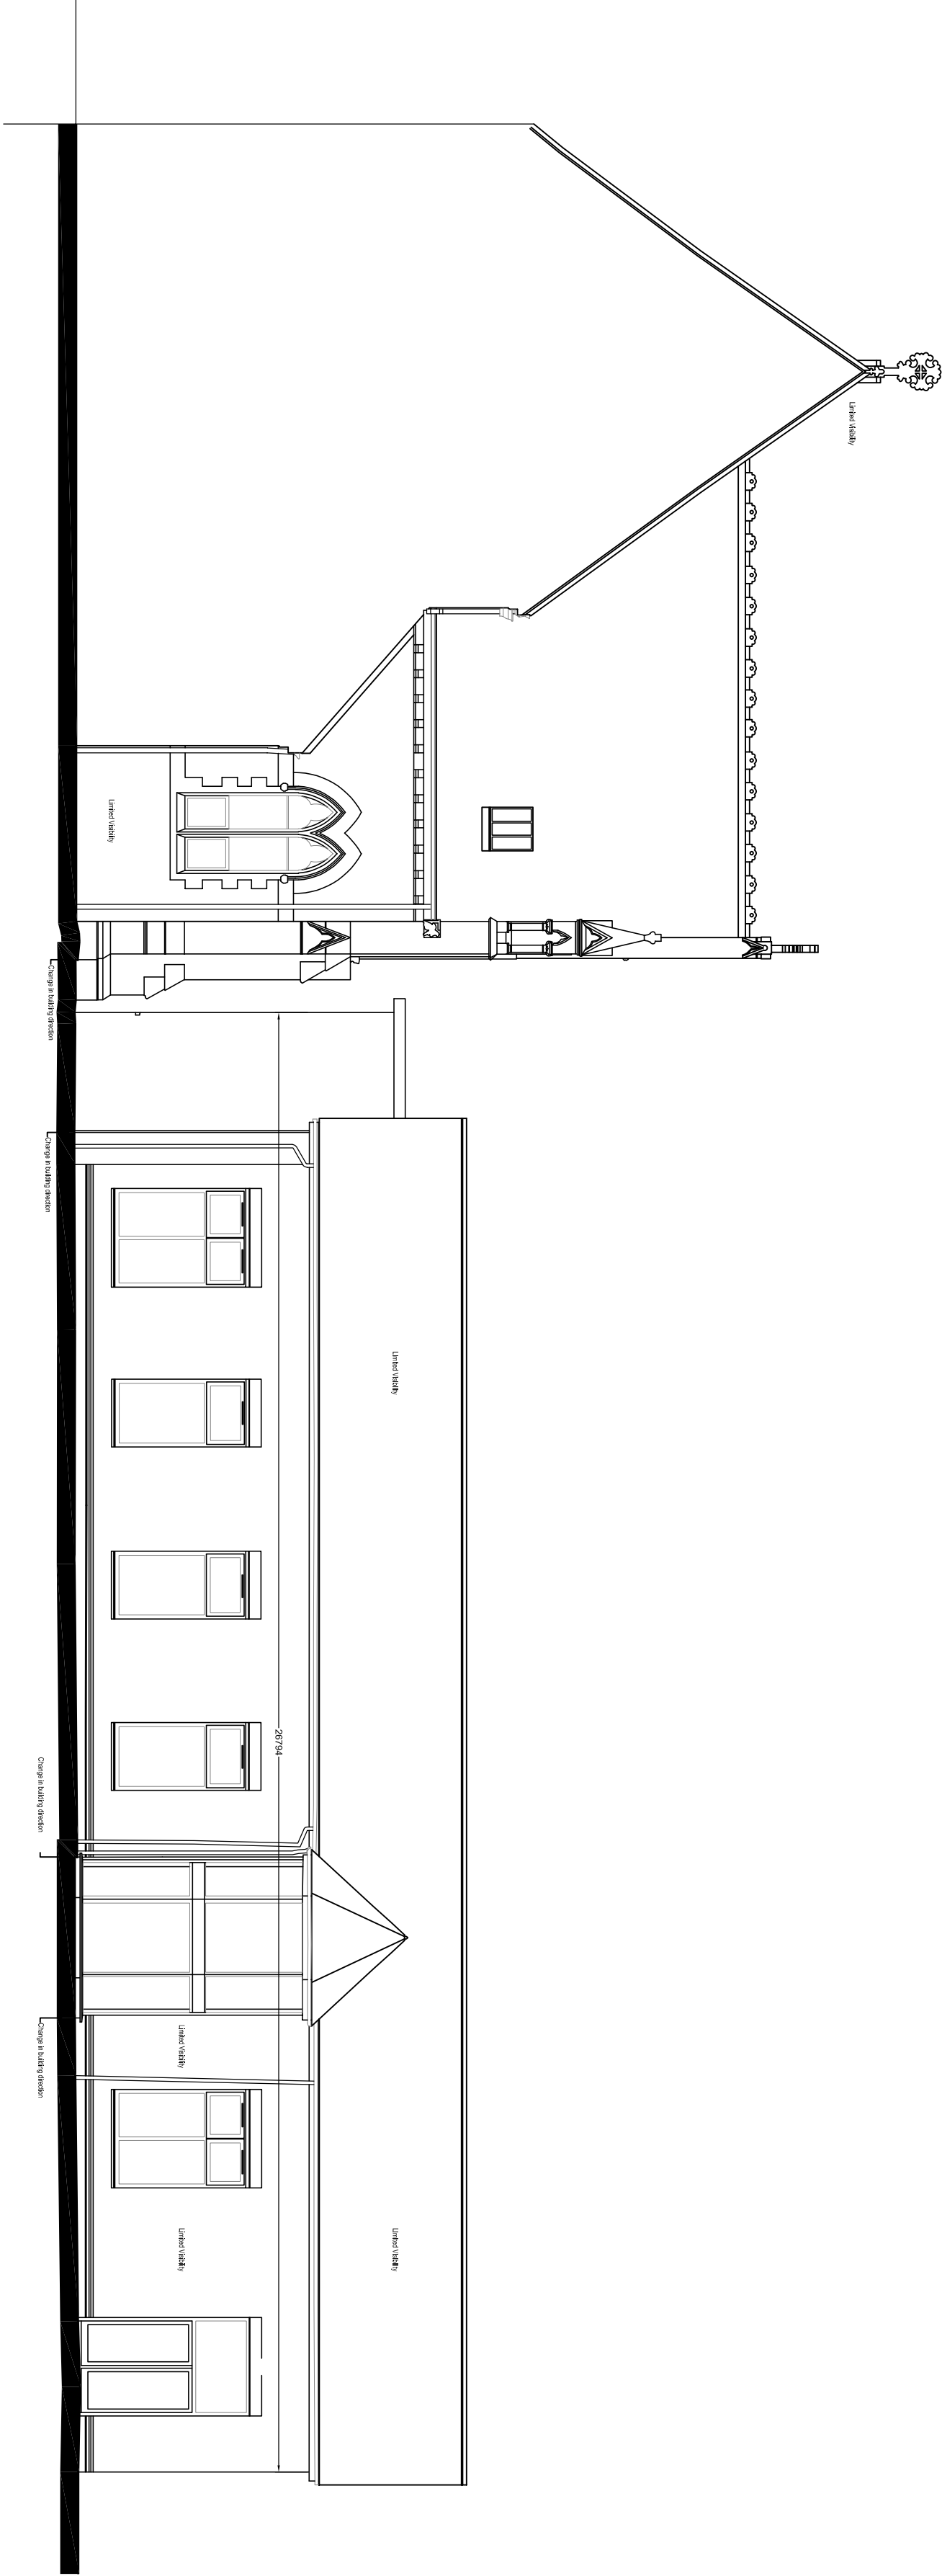


WEST ELEVATION

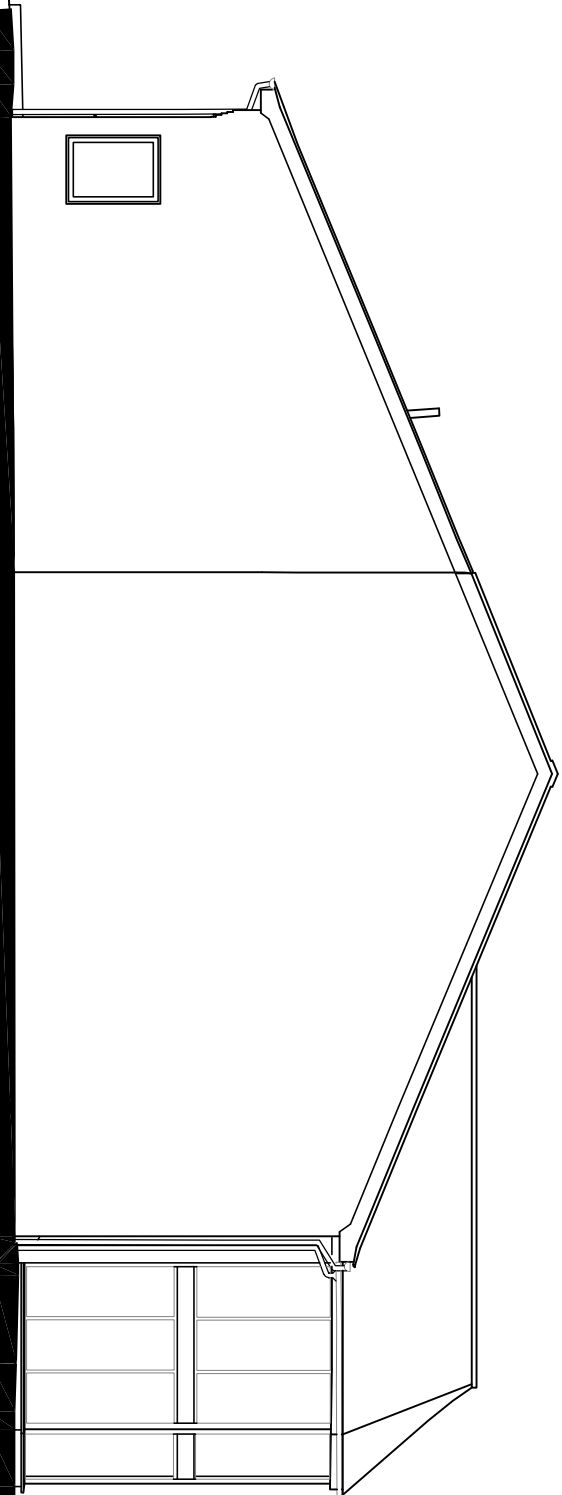

NORTH ELEVATION

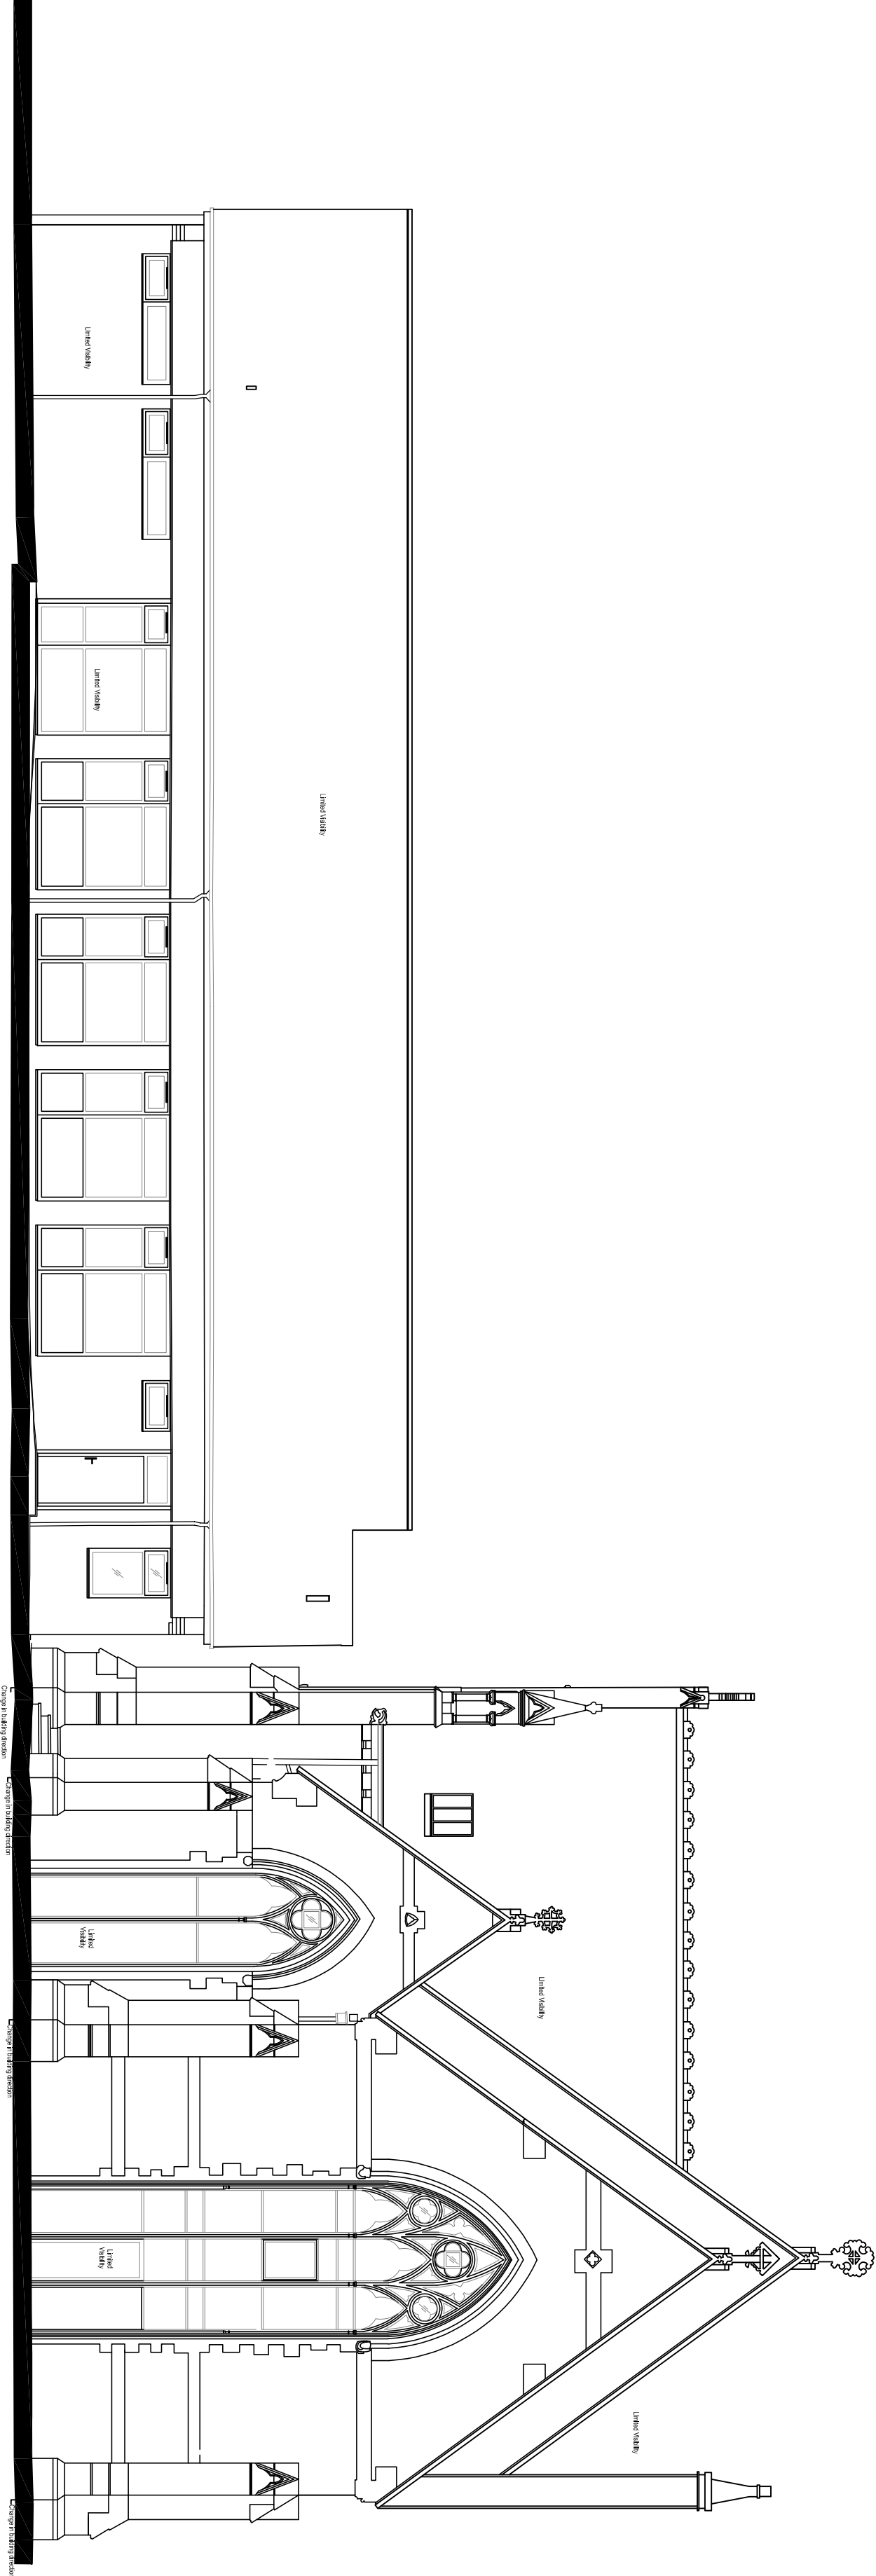

EAST ELEVATION

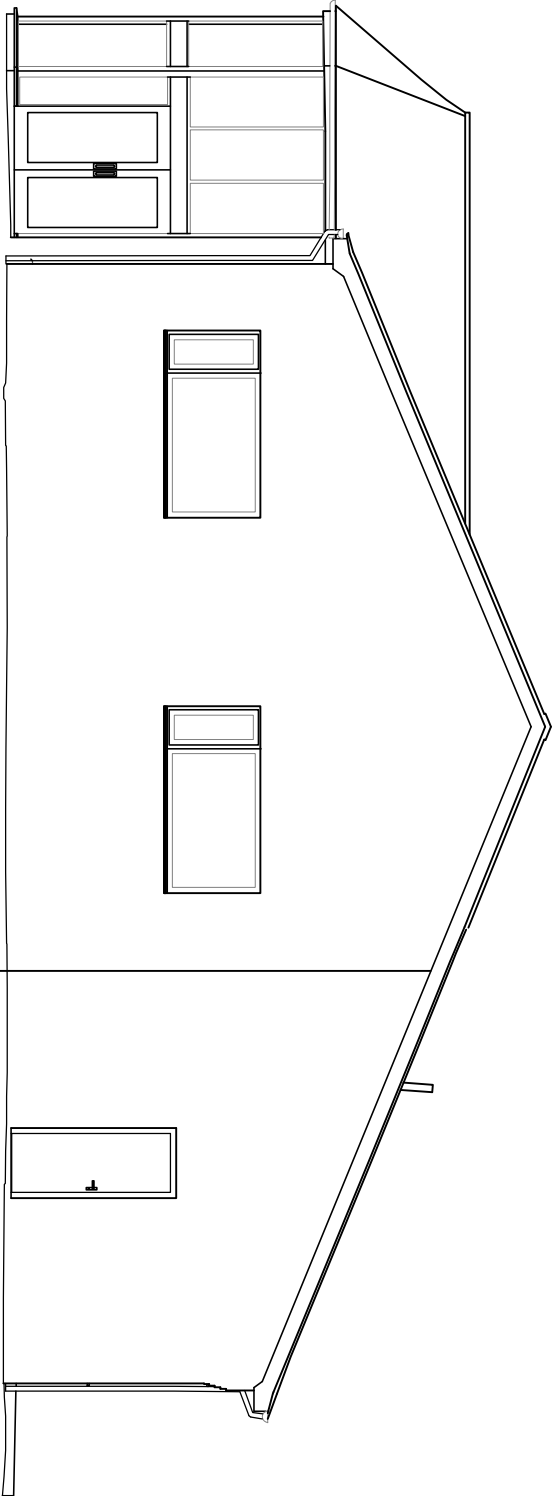

SOUTH ELEVATION

REVISION	AMENDMENTS	DATE	CMO

00.512345678910

SCALE

00.5123456789105m

ATMOS Ltd.
Wilmslow Road,
Didsbury

MALCOLM HUGHES

CHARTERED LAND SURVEYORS

James House, Telford Business Park
Cotton Road, Telford TF1 1SD
Tel: 0191 966 7100
www.mh.co.uk

SCALE	1:100	A1
CONTRACTOR'S USE ONLY: ALL DIMENSIONS AND TOLERANCES COMMENCEMENT OF ANY WORK OR PREPARING MANUFACTURING DRAWINGS DO NOT SCALE FROM THIS DRAWING ANY DISCREPANCIES OR AMBIGUITIES TO BE NOTIFIED TO THE ARCHITECT IMMEDIATELY HATTRELL LLP COMMENT		
DATE	Aug 25	DRAWN BY
APPROVED BY		ISSUED TO SITE

Existing Elevations
Sheet 1

HATTRELL LLP
Suite E, Kings Court, Holman Street
Altrincham, Cheshire, M19 4 2RD
Telephone: 0161 820 4207
e-mail: design@hattrrell.co.uk / www.hattrrell.co.uk
2526-2-02 -